




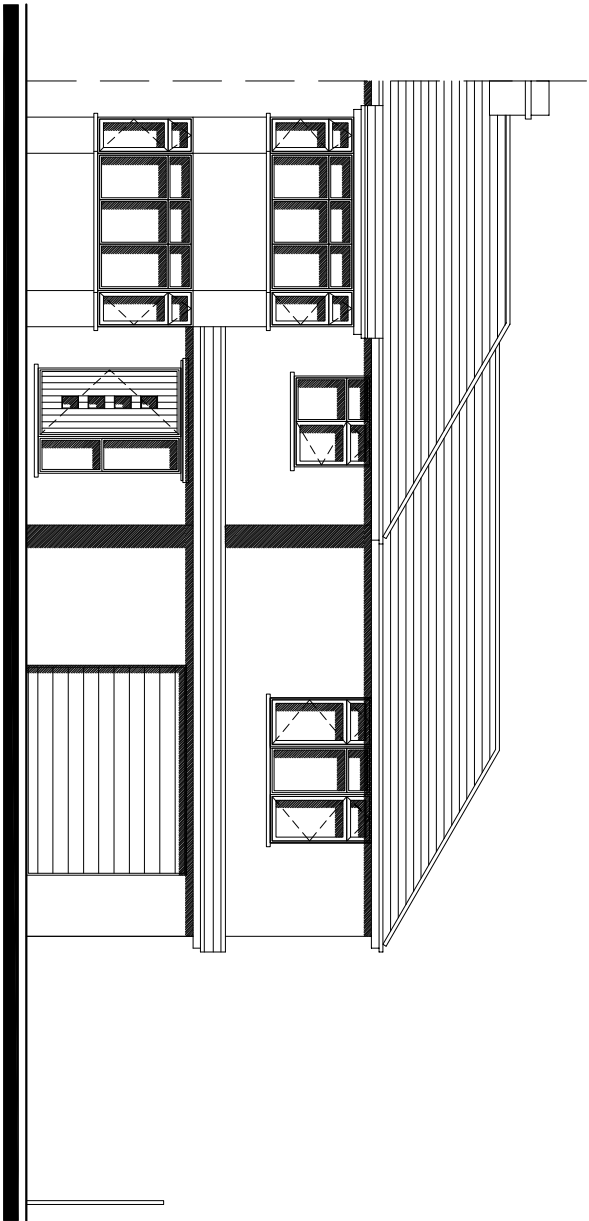


FRONT ELEVATION
Scale 1:100

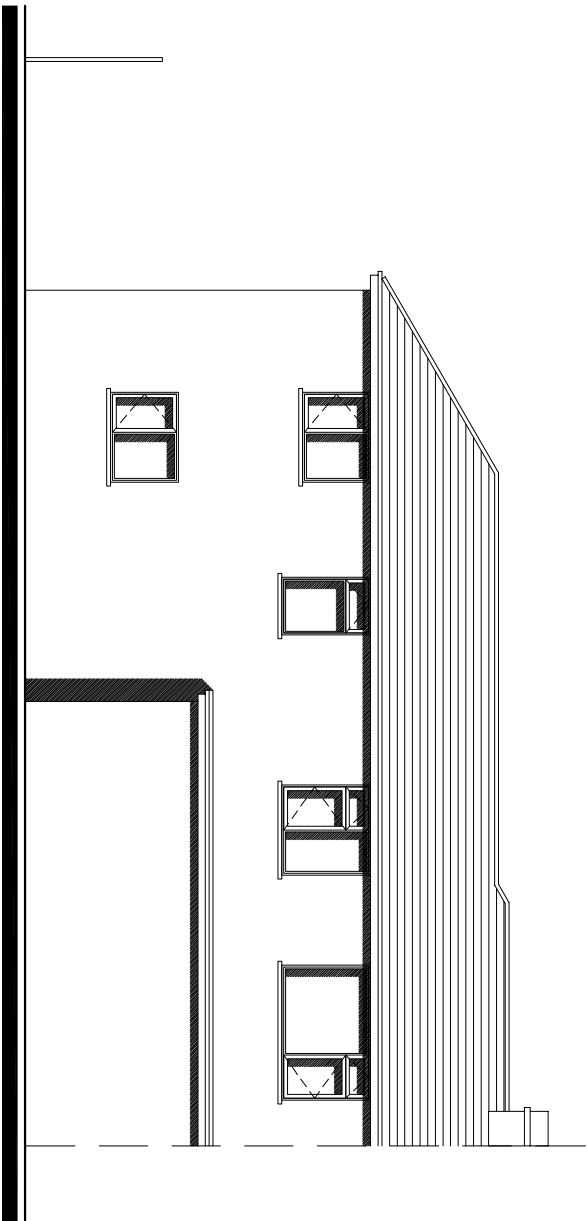


REAR ELEVATION
Scale 1:100

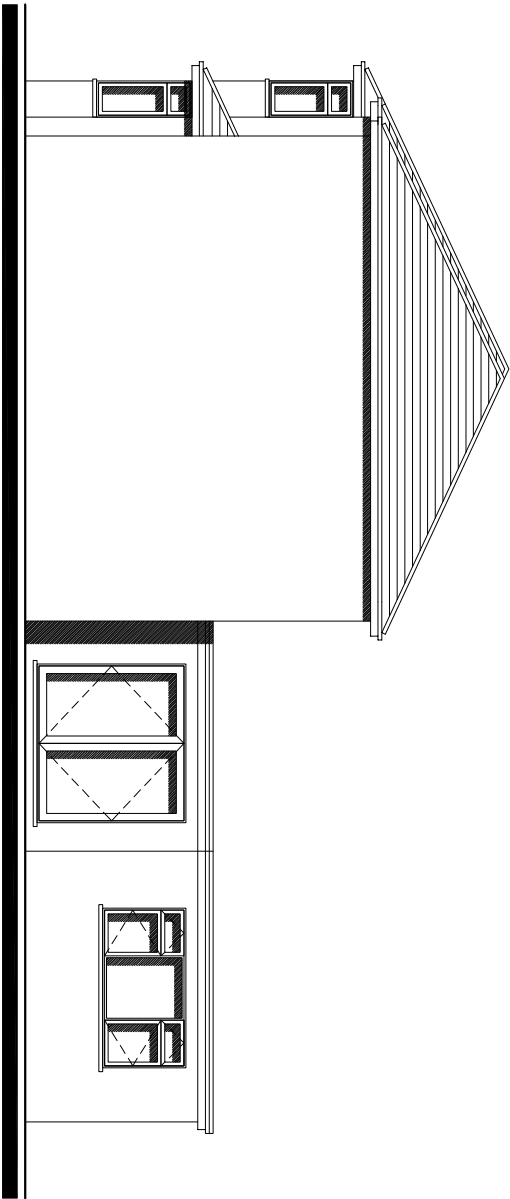

SIDE ELEVATION
Scale 1:100

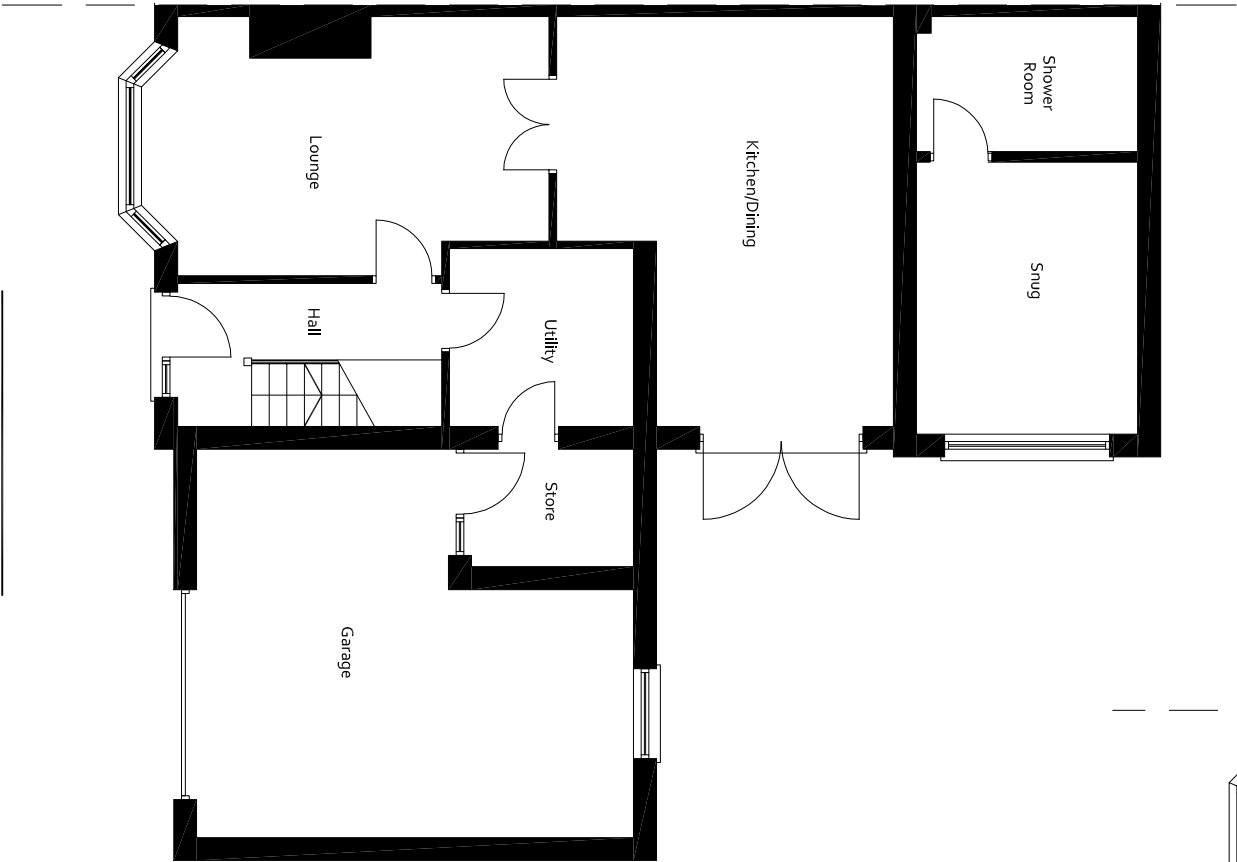

GROUND FLOOR PLAN
Scale 1:100

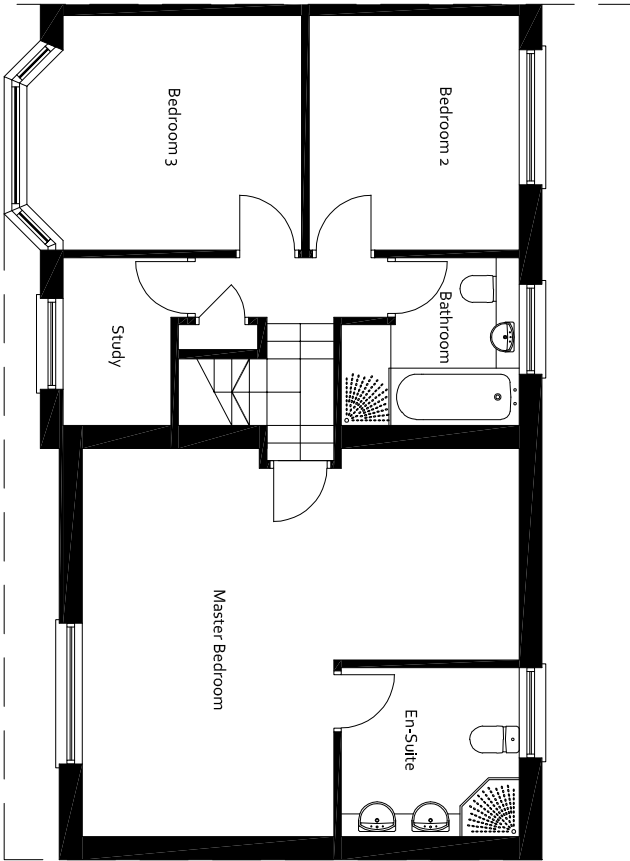

FIRST FLOOR PLAN
Scale 1:100

 DESIGN IN SAFETY 57 Charles Street, Brynbo, Wrexham, LL11 5FL Website: www.designinsafety.net E-mail: david@designinsafety.net Telephone: 07734037463  CIAT Association of Chartered Institute of Architects  Chartered Chartered Chartered Chartered			
CLIENT: MR & MRS EDWARDS			
ADDRESS: 24, BRYN AVENUE, JOHNSTOWN, WREXHAM, LL14 2SU			
DRAWING TITLE: PROPOSED PLANS & ELEVATIONS			
PROJECT NO: DIS_AD_0070	DRAWING NO: DIS_AD_0070_P104		
SCALE AT A3: VARIOUS	DATE: 10/09/2020	REVISION: A	
All designs are the sole property of Design In Safety and may not be used without written agreement. Any discrepancies must be reported to Design In Safety for clarification. Do not scale off drawings, Site check dimensions are to be taken prior to work commencing.			