


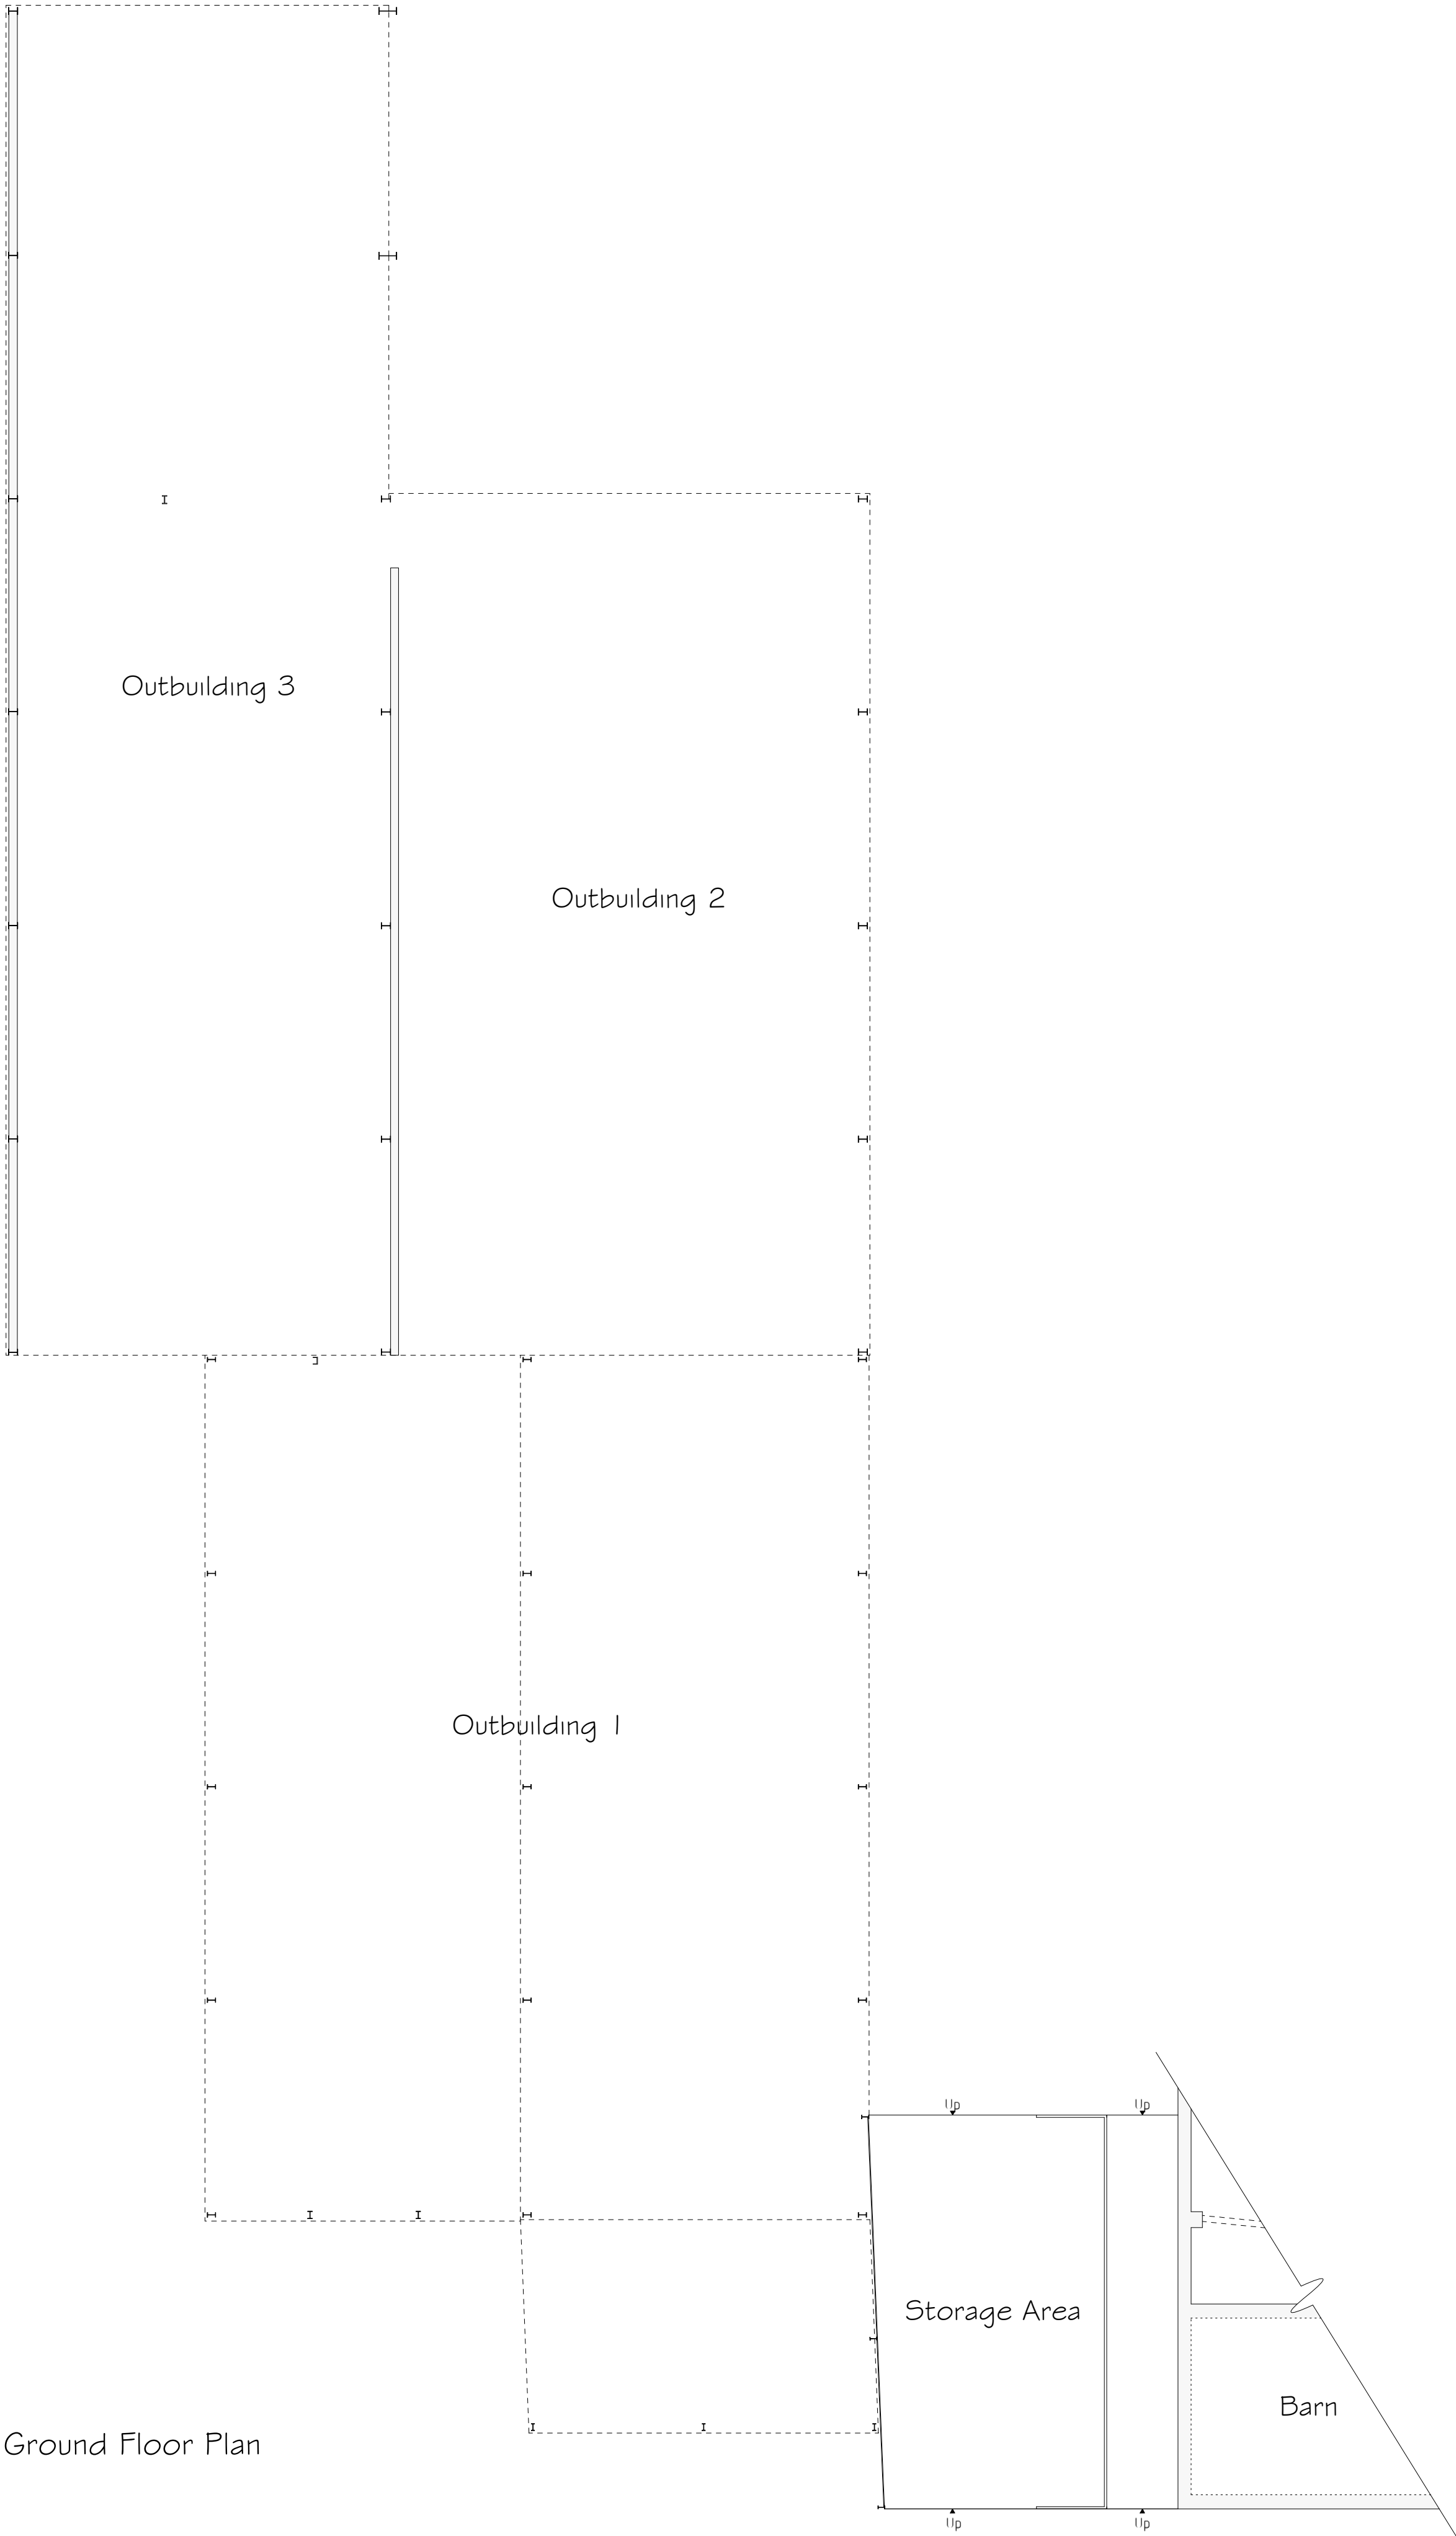

Rev	Date	Detail	Initial

Project: Proposed Barn Conversion at Moss Bank Farm, Borras Road, Borras Head, Wrexham, LL13 9TN.	
Title: Existing Floor Plan	Scale: (A1) 1 : 100
Drawn By: E.M.Jackson	Date: Nov 2020
Drawing No: S092/001	Sheet: 1 of 2


blueprint
architectural services



Office 3K4,
Redwither Business Tower,
Wrexham. LL13 9XT
Tel: 01978 356500
www.blueprintarchitectural.com
© copyright all rights reserved