
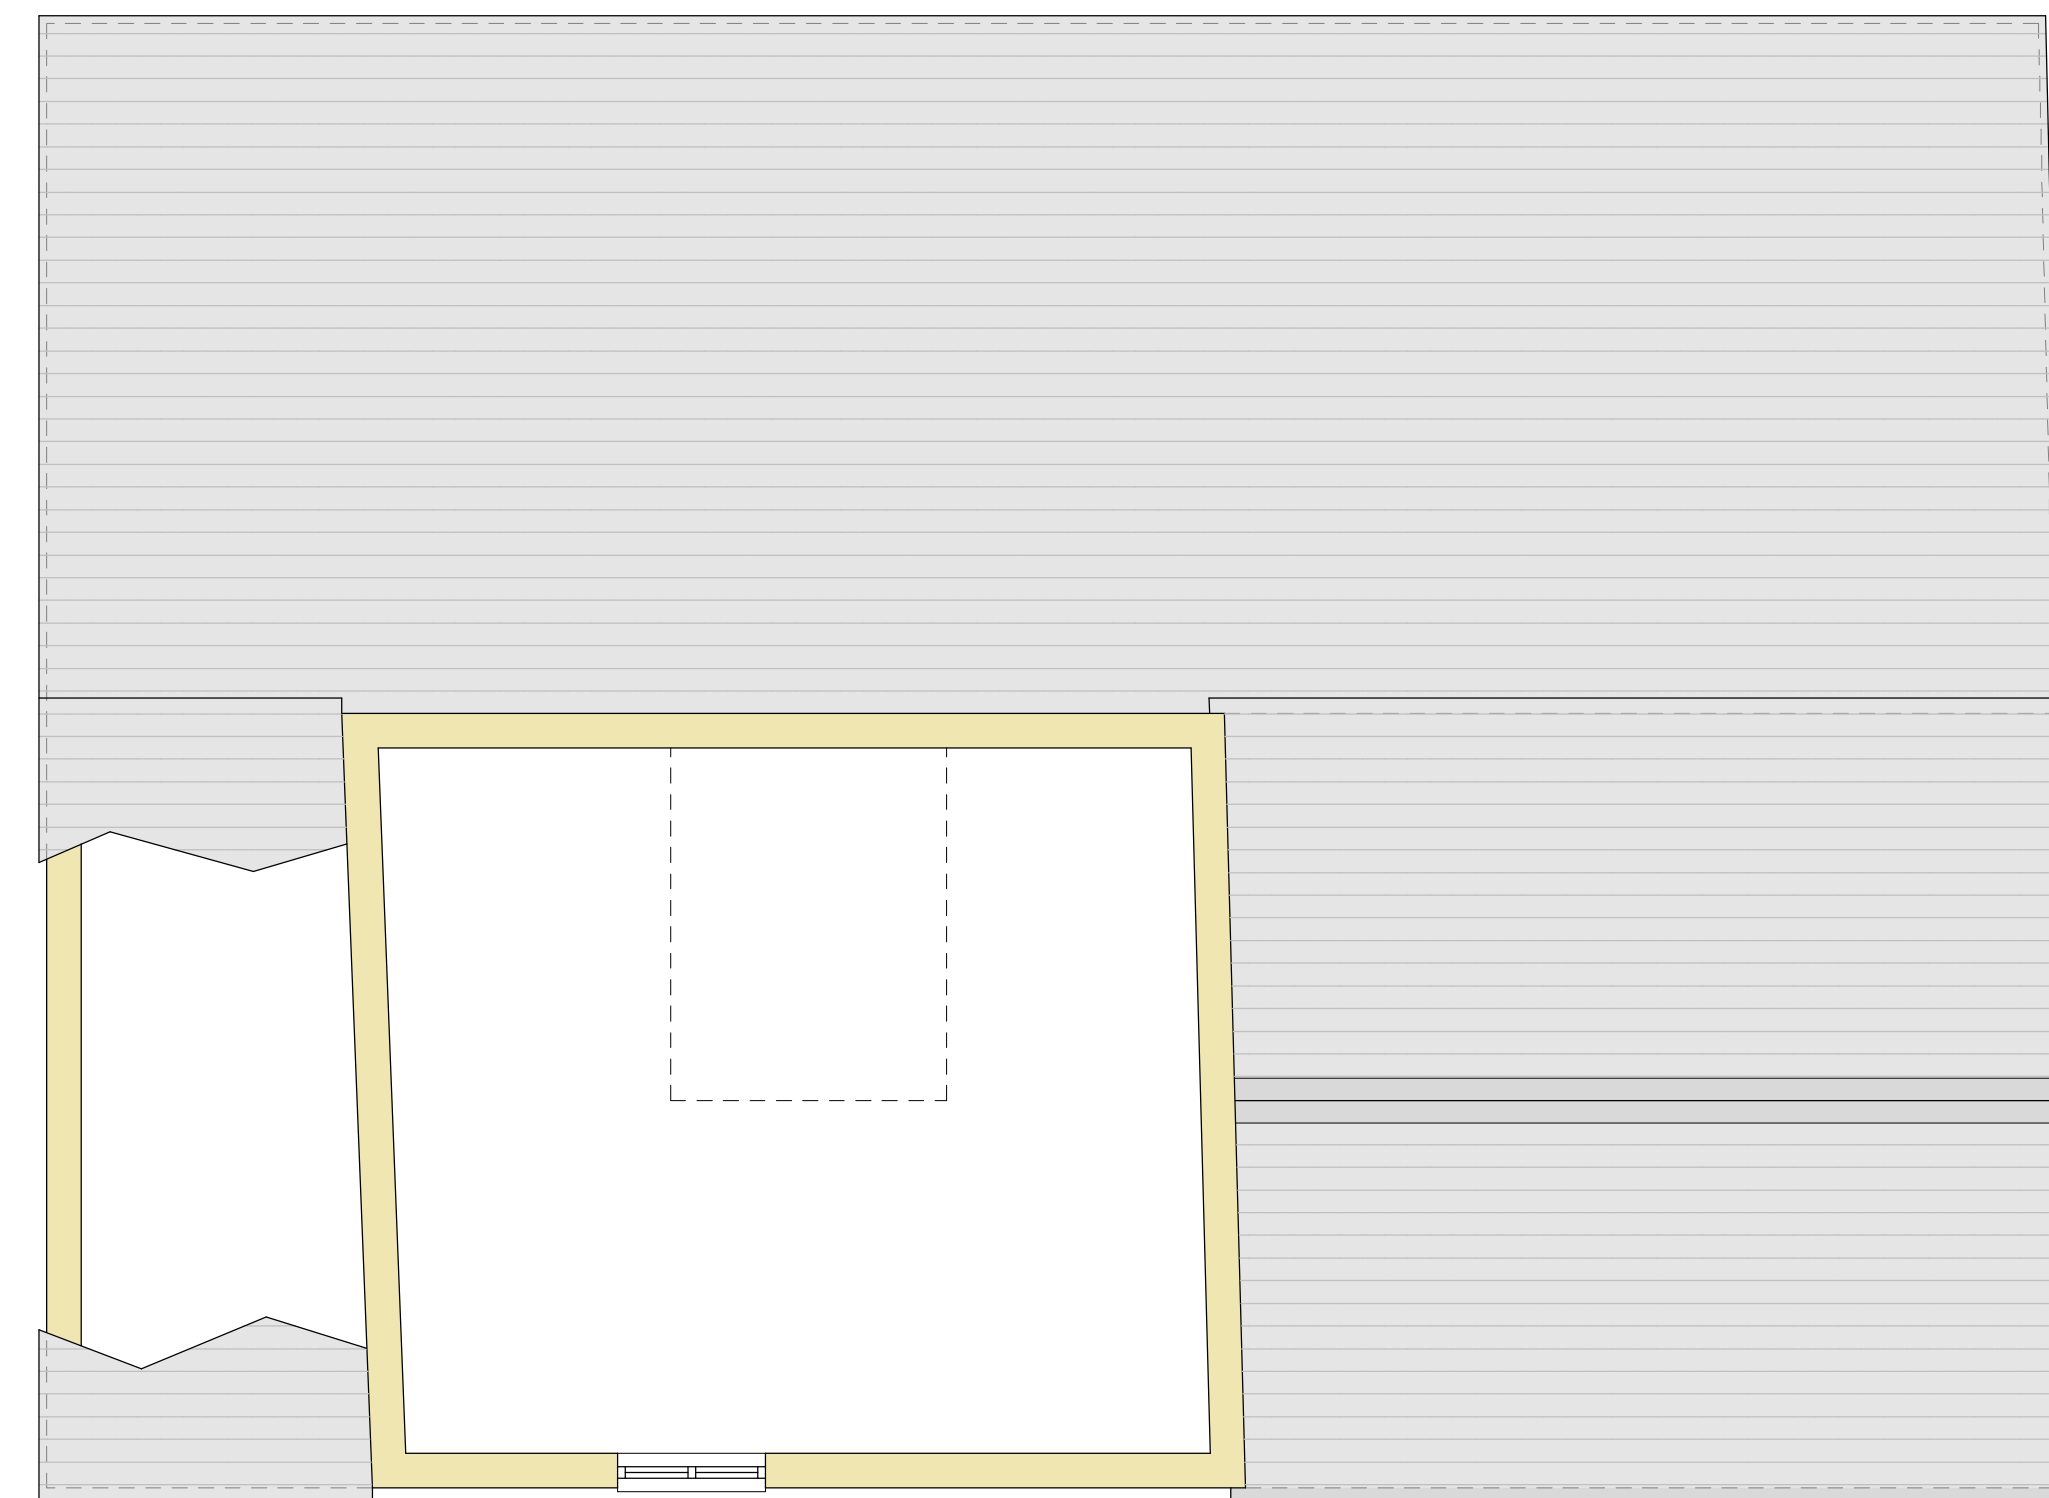
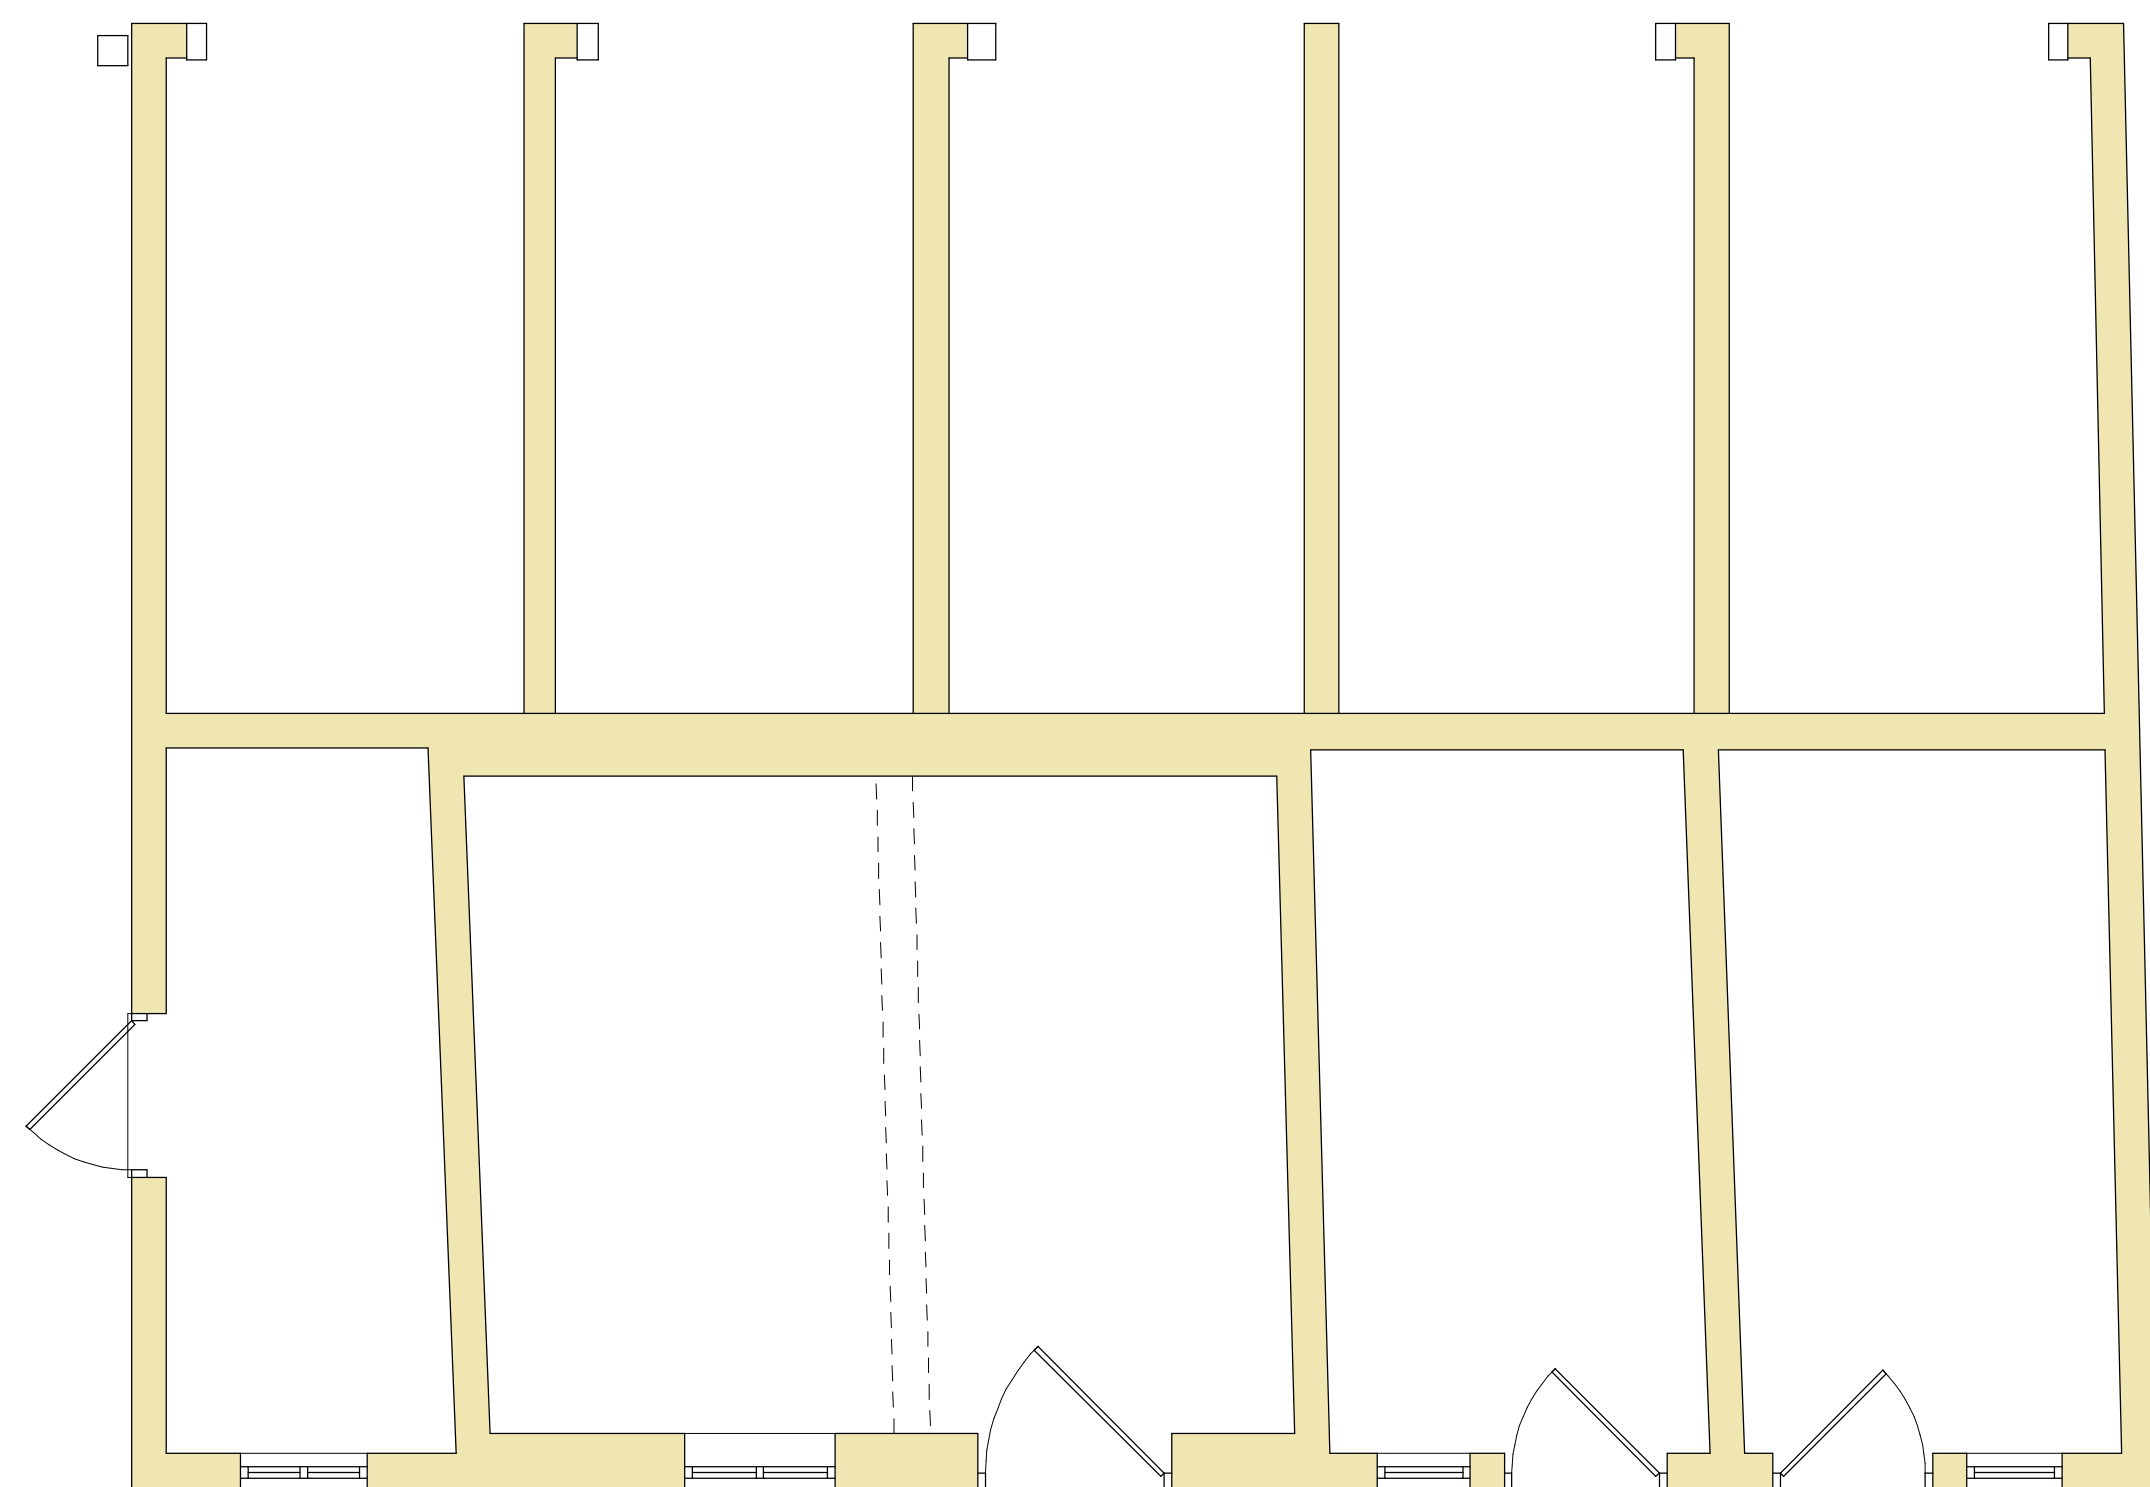
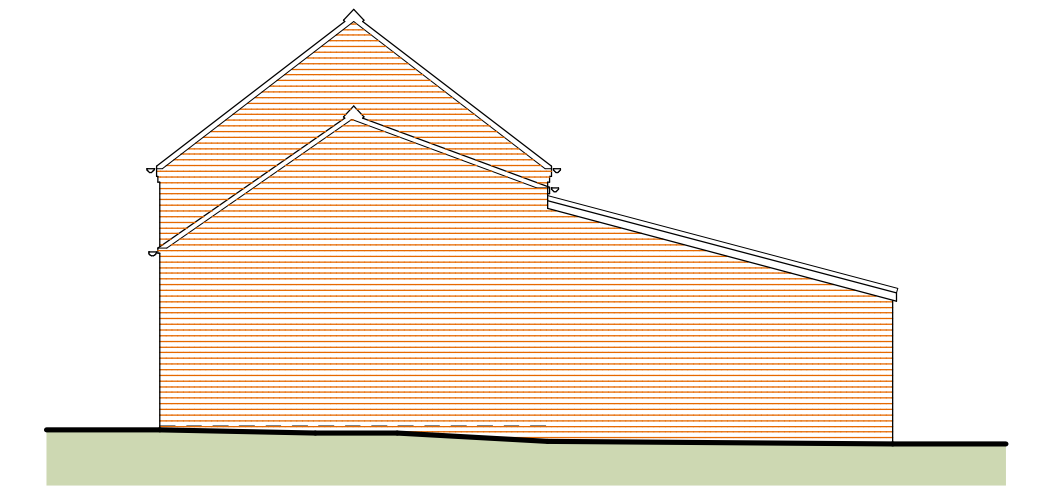
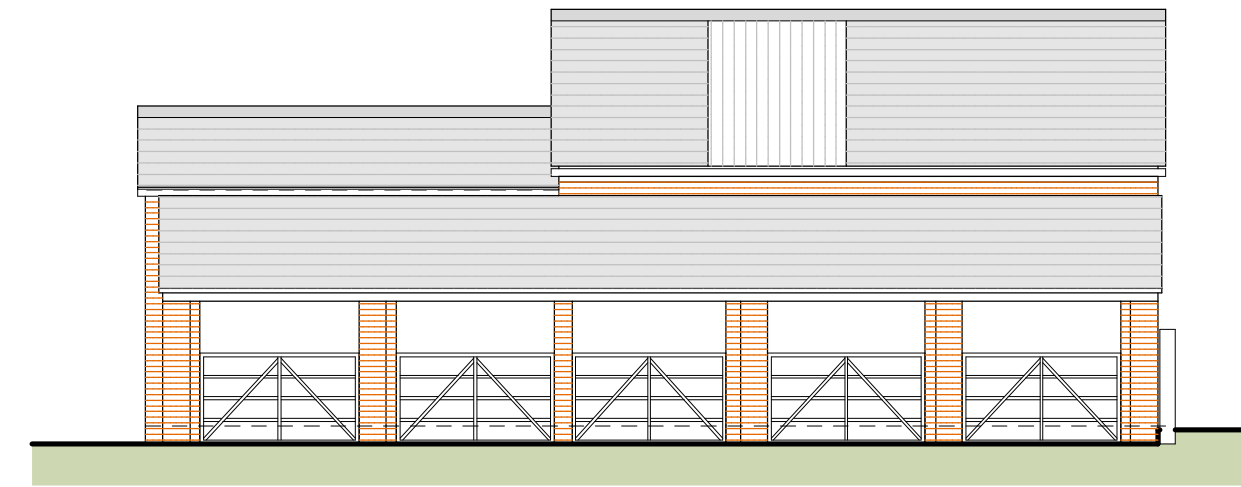


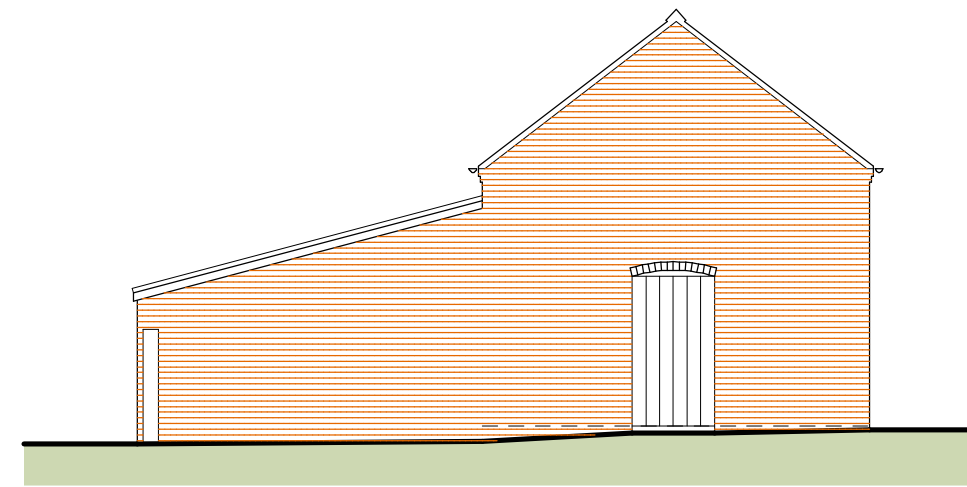

NOTES

All drawings and specifications contained in this document are the copyright of ARH Architectural Design

All dimensions must be checked on site and not scaled from the drawings.

All discrepancies must be notified to the Agent immediately.

KEY :

-	-	-
Rev	Date	Revisions
Drawn by : A.R. HEWITT		Date : JANUARY 2020

ARH Architectural Design
206 Liverpool Road,
Whitchurch,
Shropshire,
SY13 1UT

Tel: 07891 147512
e-mail
arharchitecturaldesign@gmail.com

ARH Architectural Design is the trading name of Sandy Hewitt & Associates Ltd.
Company Registered in England and Wales No: 12356458

© copyright This drawing must not be reproduced without first obtaining written permission

Client :

Mr & Mrs B Probin

Job Title :

PROPOSED CONVERSION OF OUTBUILDINGS AT
THE DRURY
DRURY LANE
TYBROUGHTON
WHITCHURCH
SY13 3BD

Drawing Title :

BUILDING THREE
EXISTING FLOOR PLANS AND ELEVATIONS

Drg No : HS140/05	Scale : 1 : 50/100 @ A1 1 : 100/200 @ A3	Rev : -
----------------------	--	------------