





Drawn By: JB
Checked By: AC

REV	NO	DESCRIPTION	DATE	BY	CHKD
001	1	Final Issue	31/07/20	JB	AC

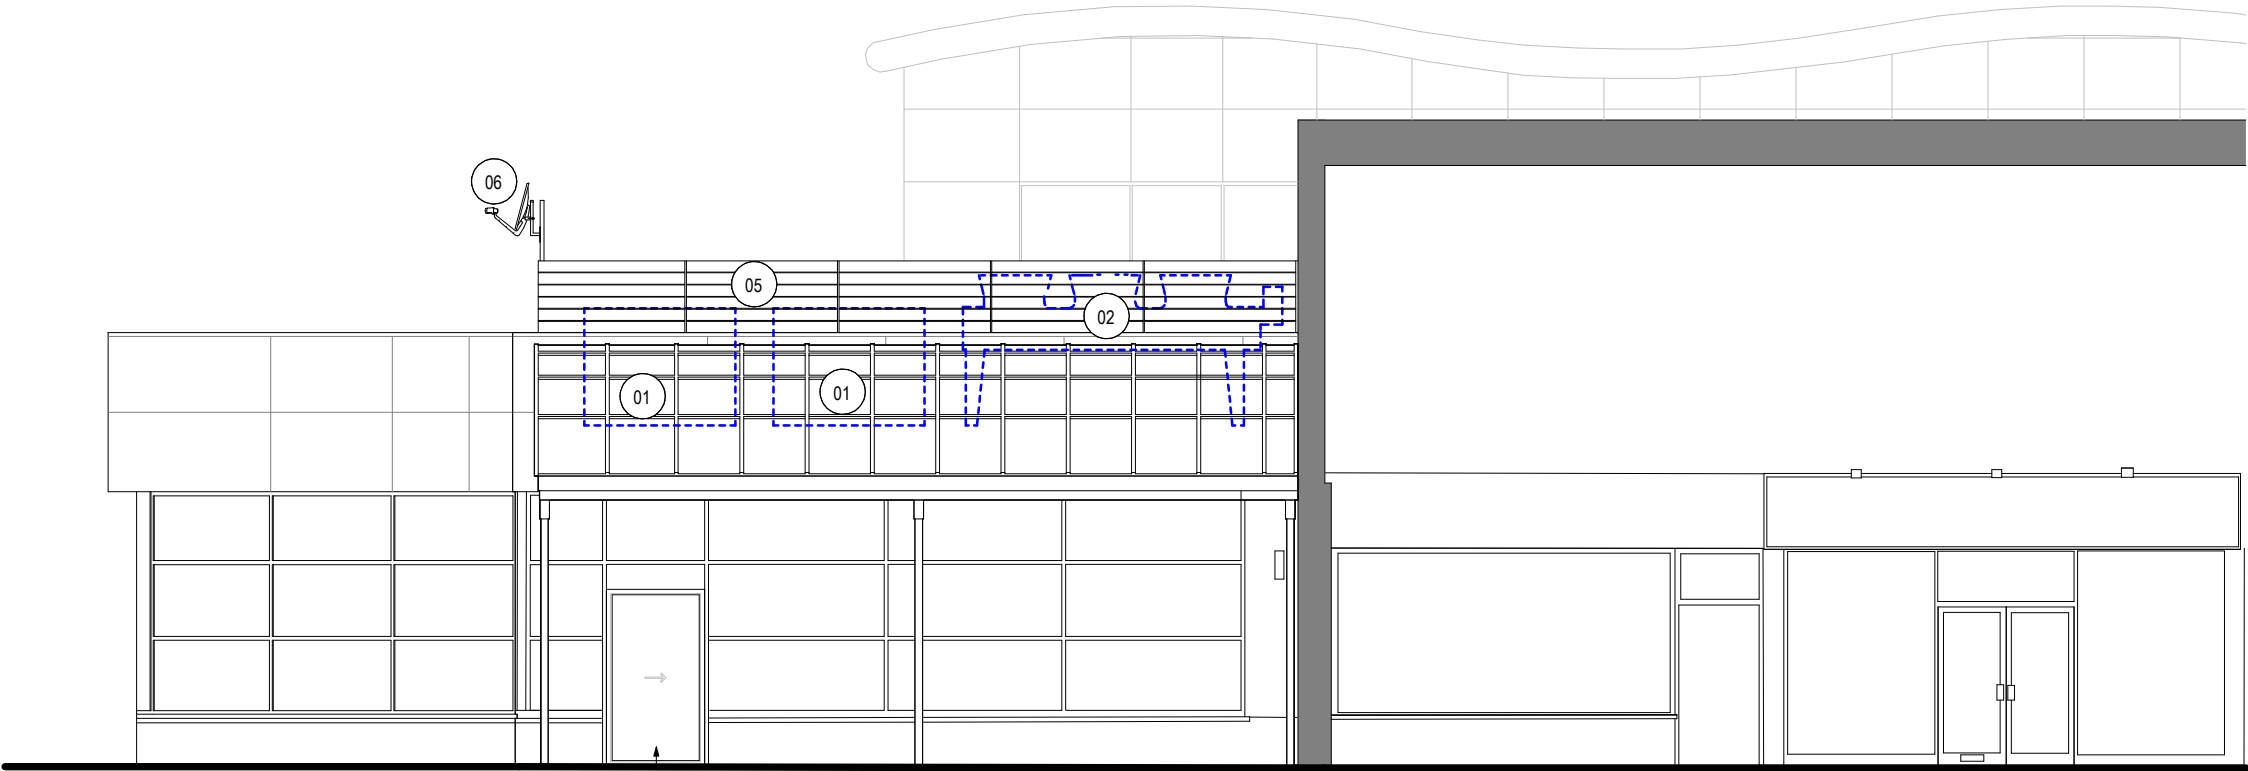

NEW CUSTOMER ENTRANCE
SUBJECT TO A SEPARATE
APPLICATION

PROPOSED ELEVATION FACING TRINITY STREET

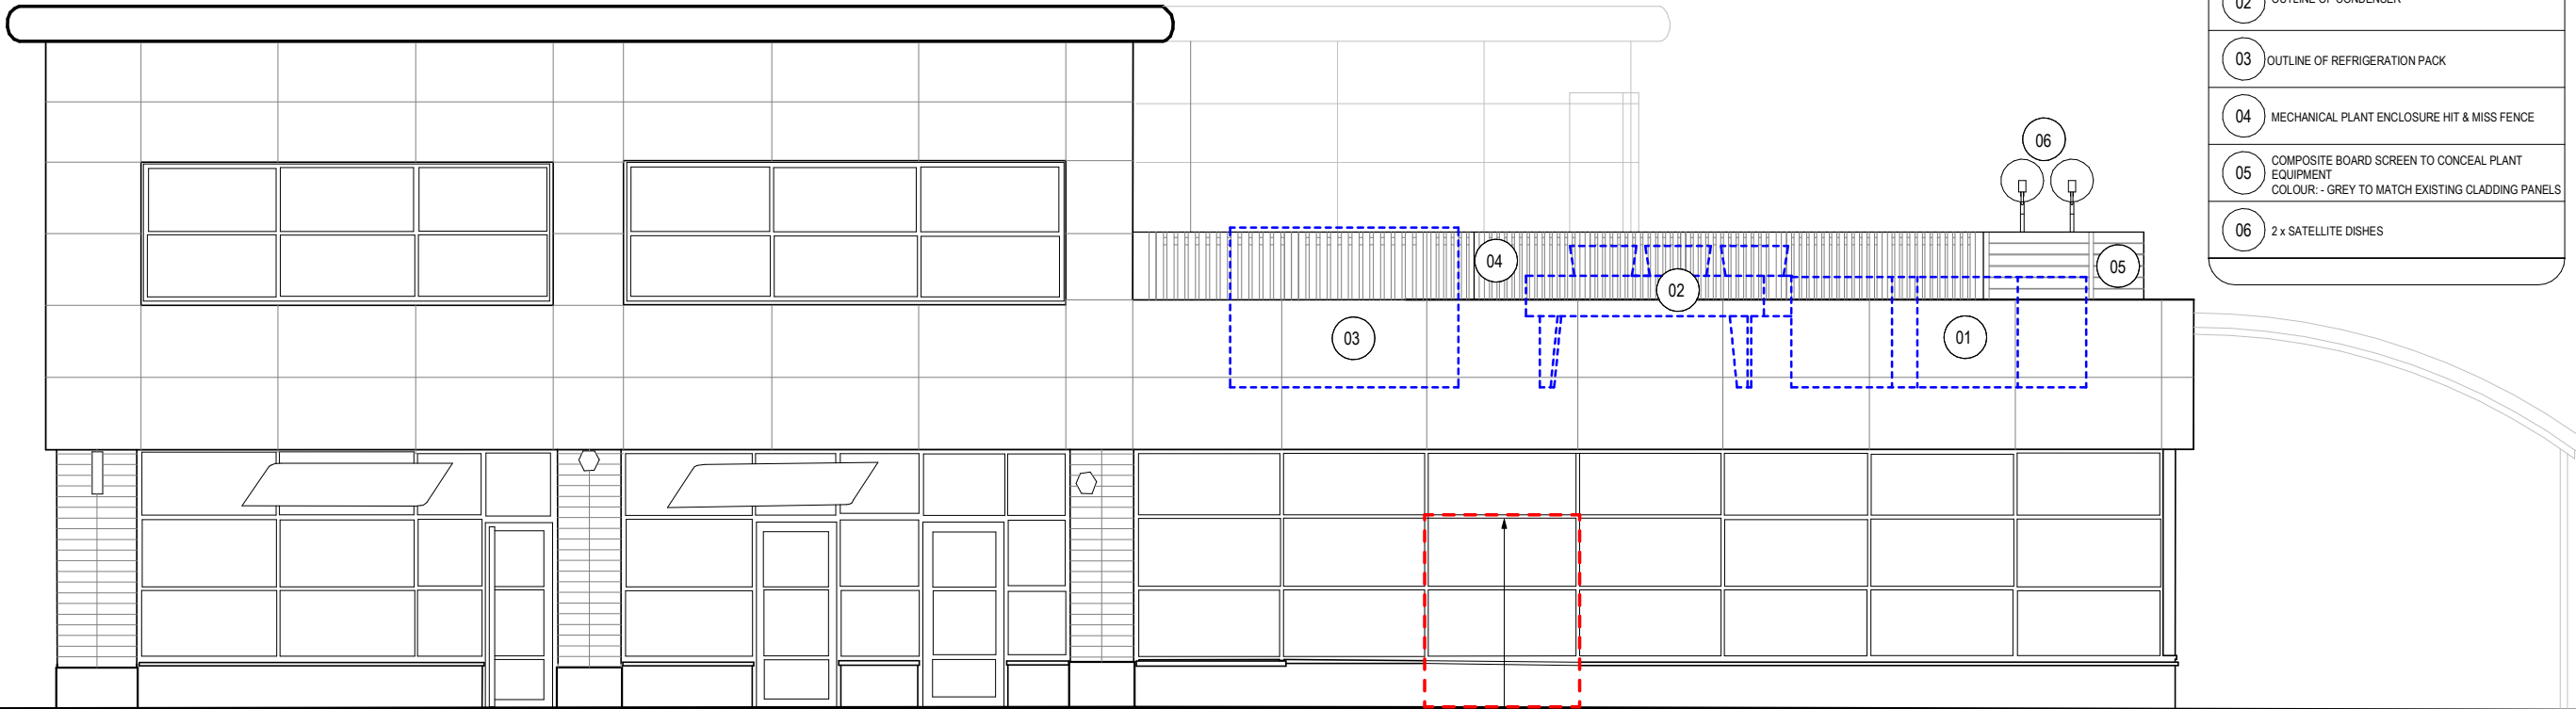


EXISTING DOUBLE DOORS REMOVED
AND REPLACED WITH NEW GLAZED CURTAIN
WALL AND RISER TO MATCH EXISTING
TO A SEPARATE APPLICATION

PROPOSED ELEVATION FACING LORDS STREET

01	OUTLINE OF AC UNITS
02	OUTLINE OF CONDENSER
03	OUTLINE OF REFRIGERATION PACK
04	MECHANICAL PLANT ENCLOSURE HIT & MISS FENCE
05	COMPOSITE BOARD SCREEN TO CONCEAL PLANT EQUIPMENT COLOUR: - GREY TO MATCH EXISTING CLADDING PANELS
06	2x SATELLITE DISHES

FOR DETAILED DRAWINGS AND SPEC PLEASE REFER TO DRAWING CR3
PROPOSED REFRIGERATION PLANT LAYOUT

 

LORD STREET, WREXHAM LL11 1LG
Planning - Proposed Elevations

Project Dwg Title

Project	Dwg Title
PC-24152	194270 - IDL - 01 - XX - DR - A - P3001 - P01
COOP/RECORD ID	
Inspector	Originator
Volume	Level
Type	Reb.
Number	Stage
Revision	

1 : 50
@ A1
31/07/20
Scale Date