


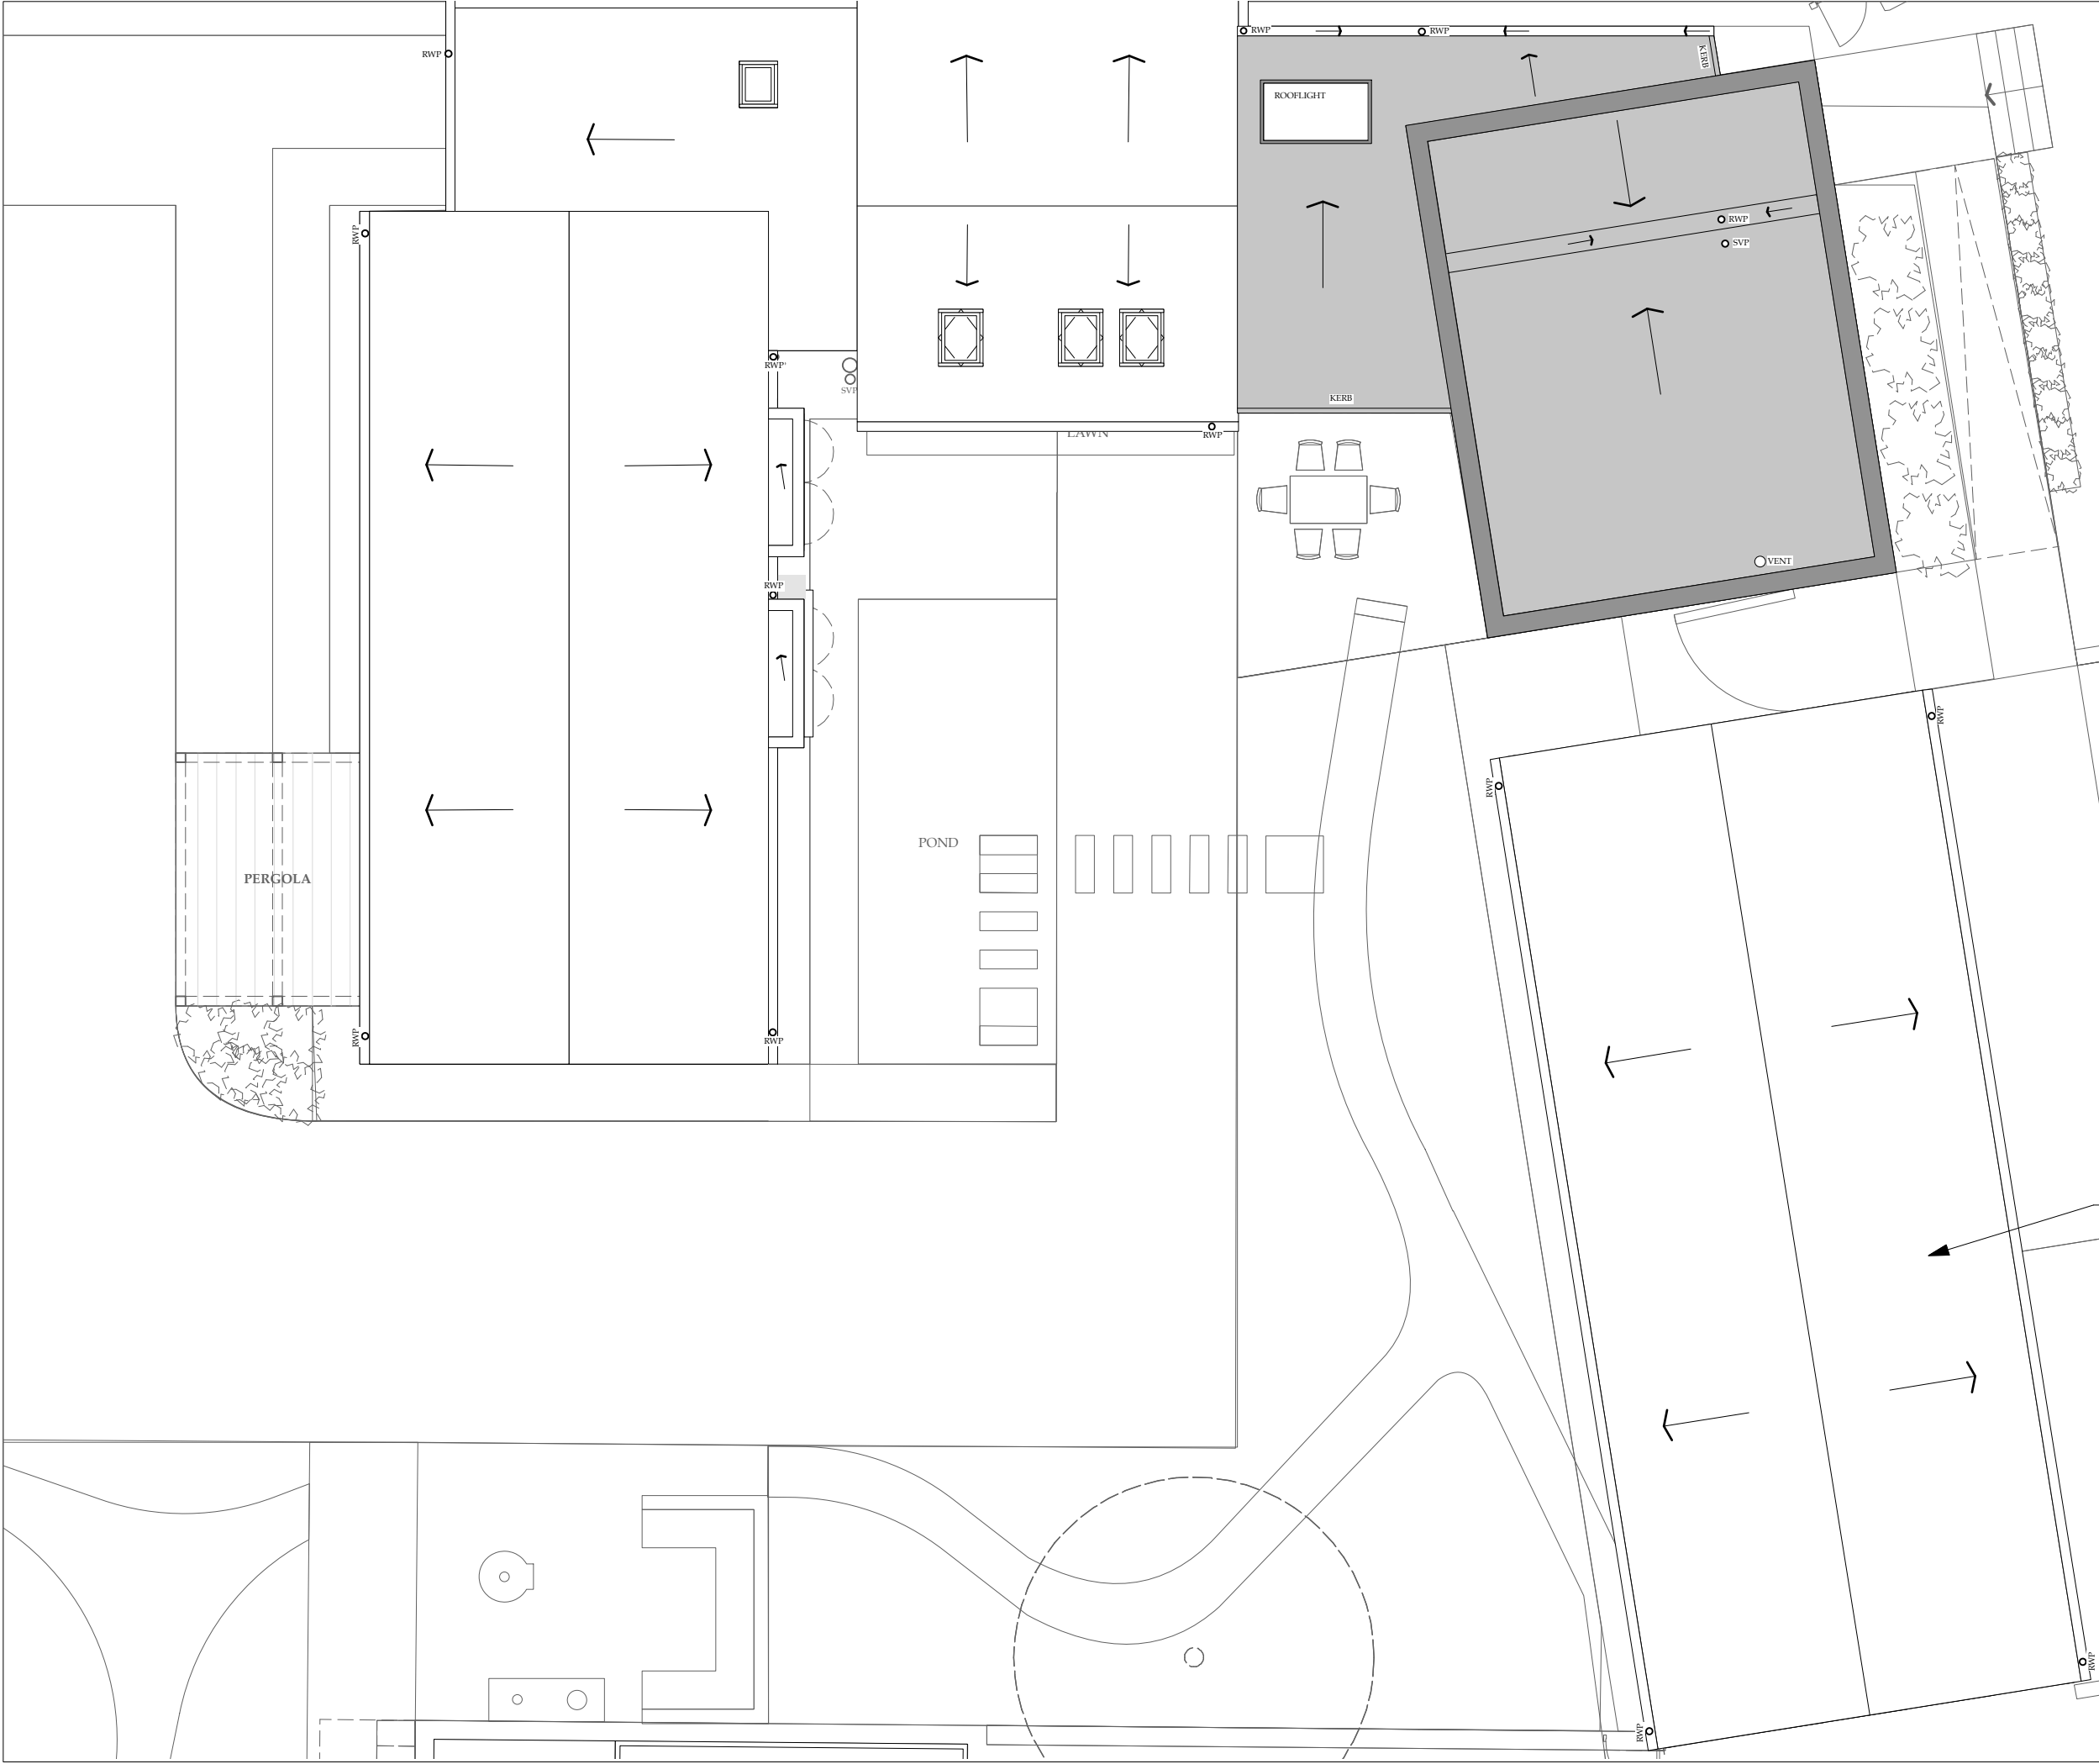

TREVALYN WOOD, ROSSETT - 373

ARCHITECTURAL EMPORIUM Ltd
EMAIL: mail@architectural-emporium.co.uk
WEB: www.architectural-emporium.co.uk
ADDRESS: 13 Hope St, Liverpool, L1 9BQ
PHONE: +44 (0)151 363 0000

0 0.5 1 2.5 5

- North Point

Rev A: 14.05.20
Revised planning submission

FOR: PLANNING
CHECKED BY: TW | DRAWN BY: MS
SCALE: 1:100
PAPER SIZE: A3
JOB: TREVALYN WOOD, ROSSETT NO. 373

3.103_Rev_A
FIRST ISSUE: 26.09.19
PROPOSED ROOF PLAN