


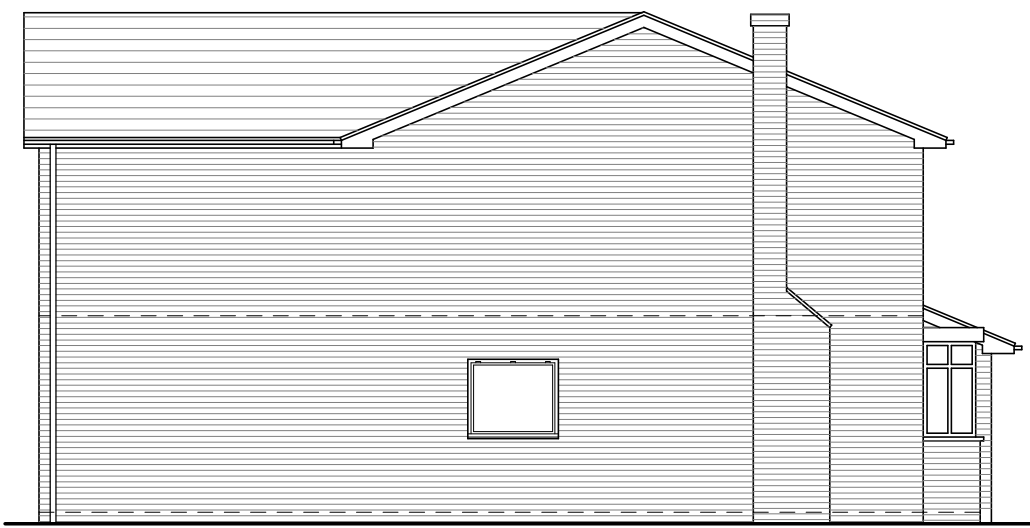

South East Elevation



South West Elevation
Elevations




North West Elevation




North East Elevation

Scale 1:100

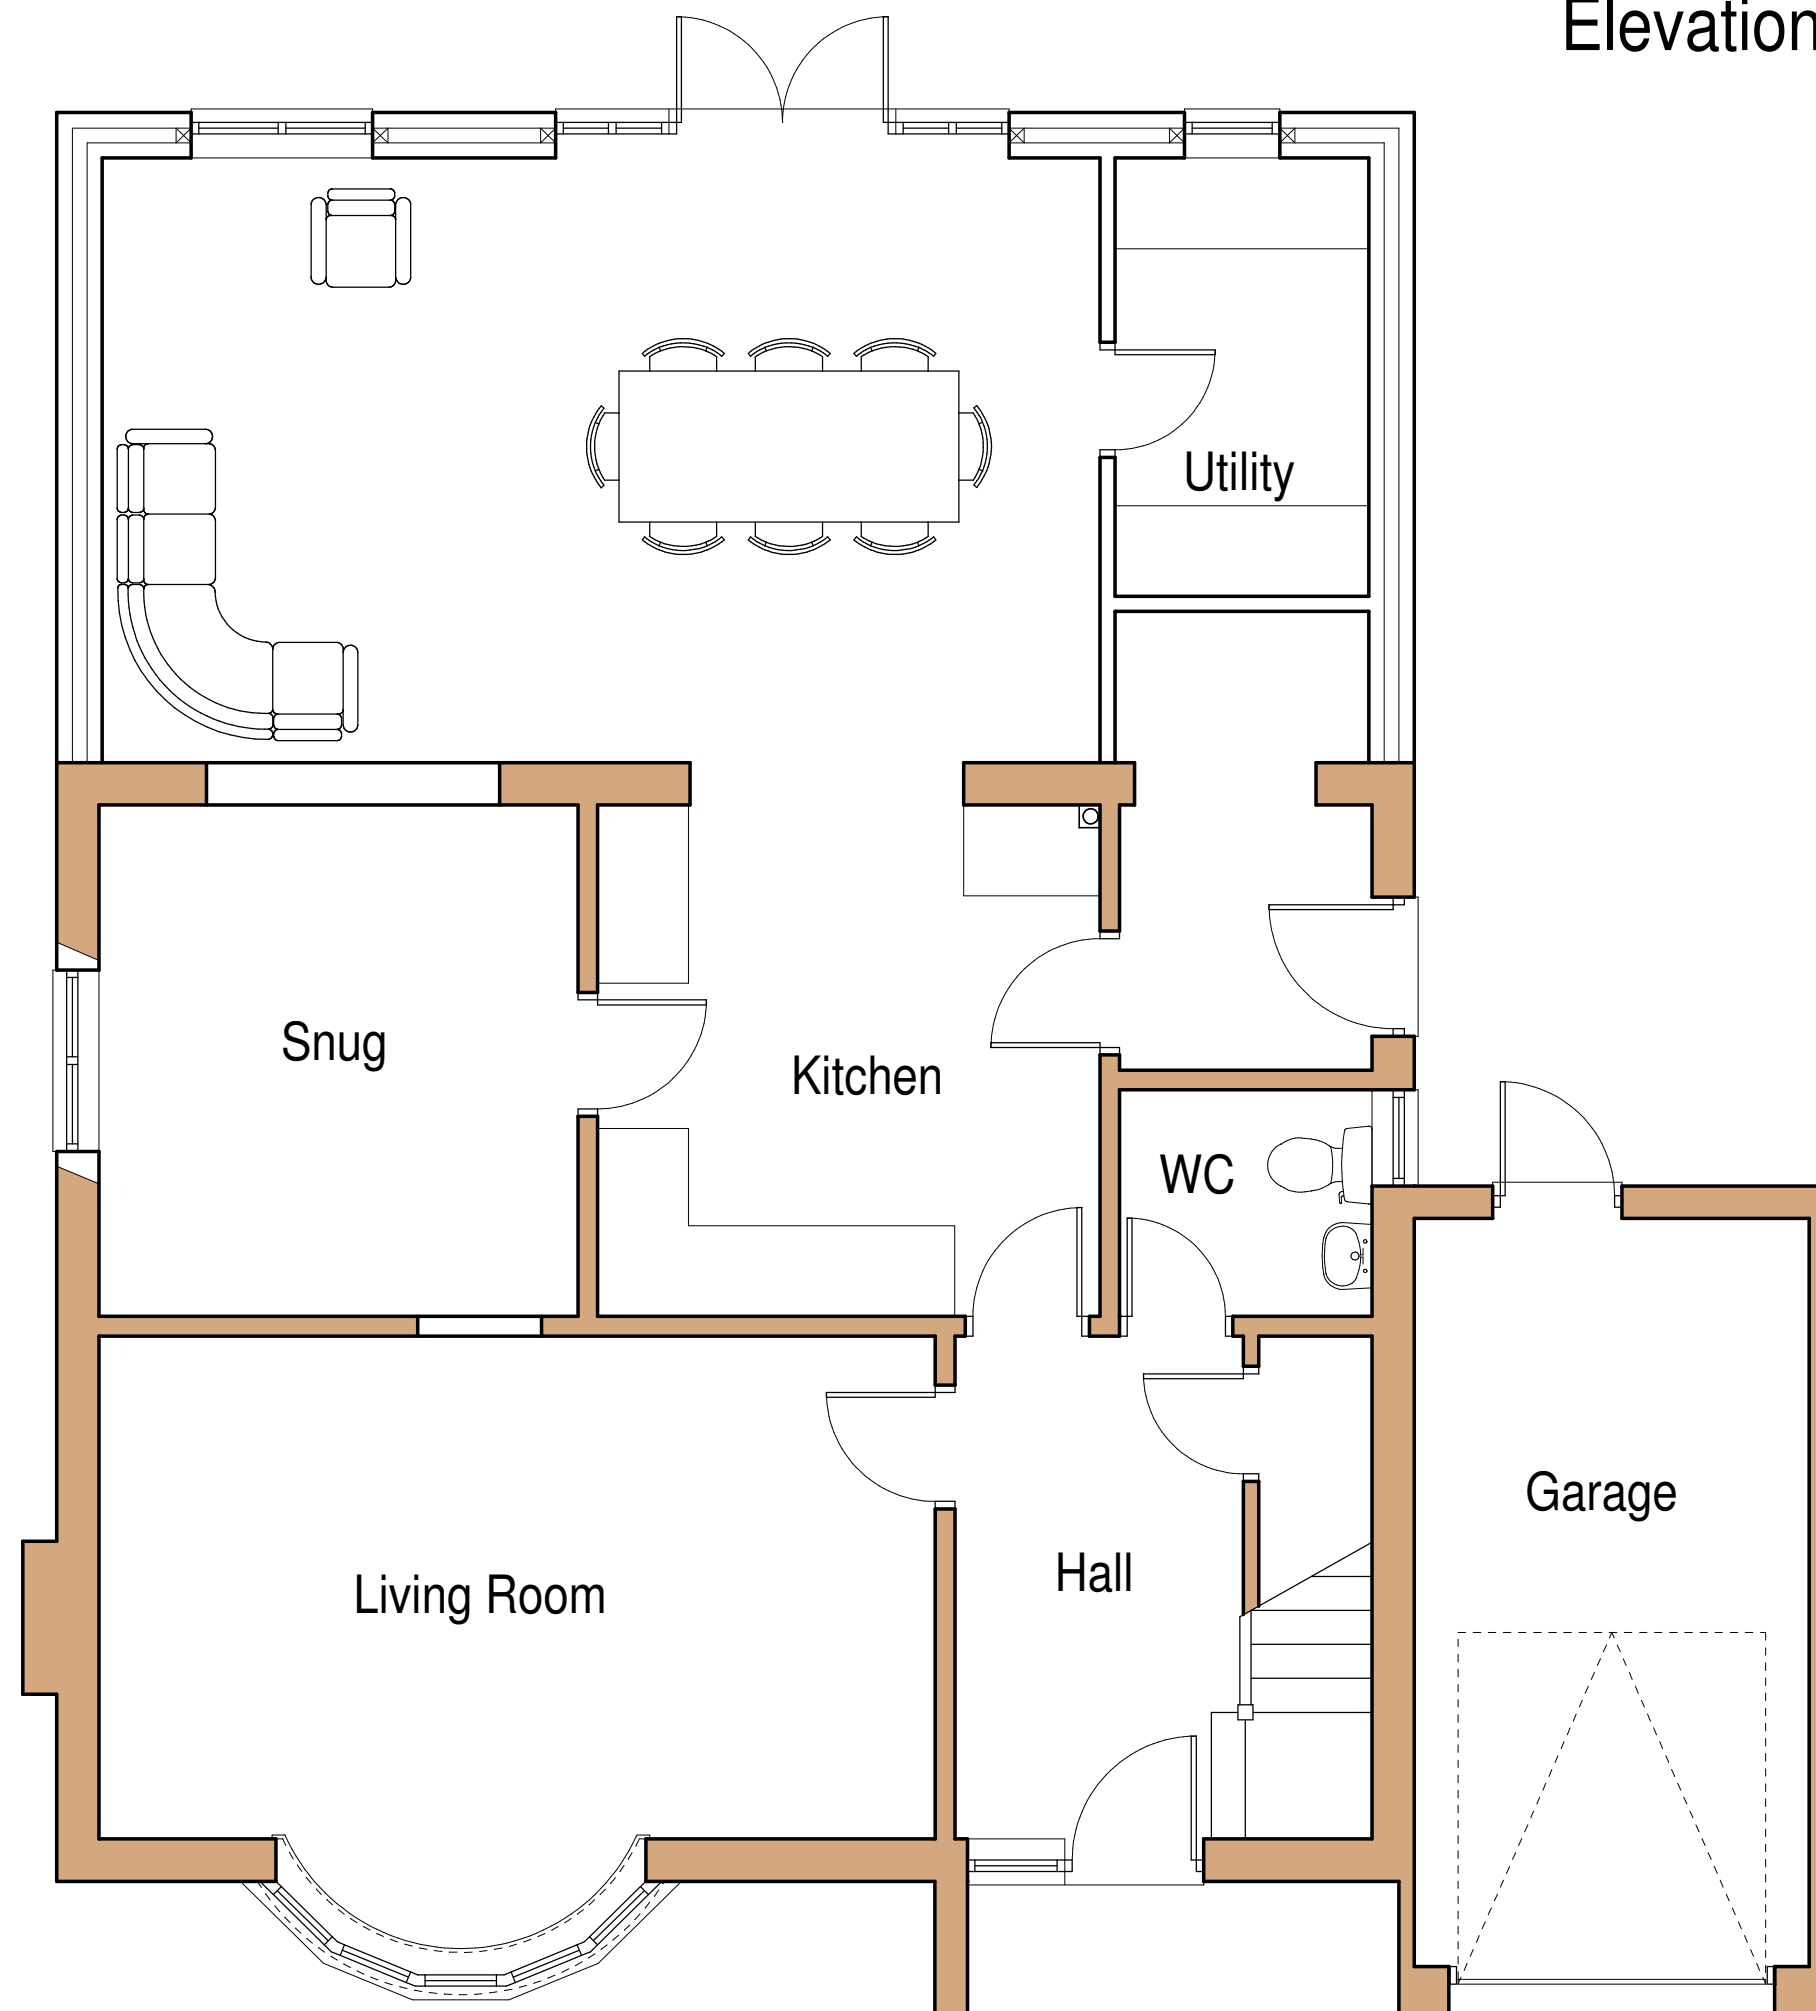

Ground Floor Plan

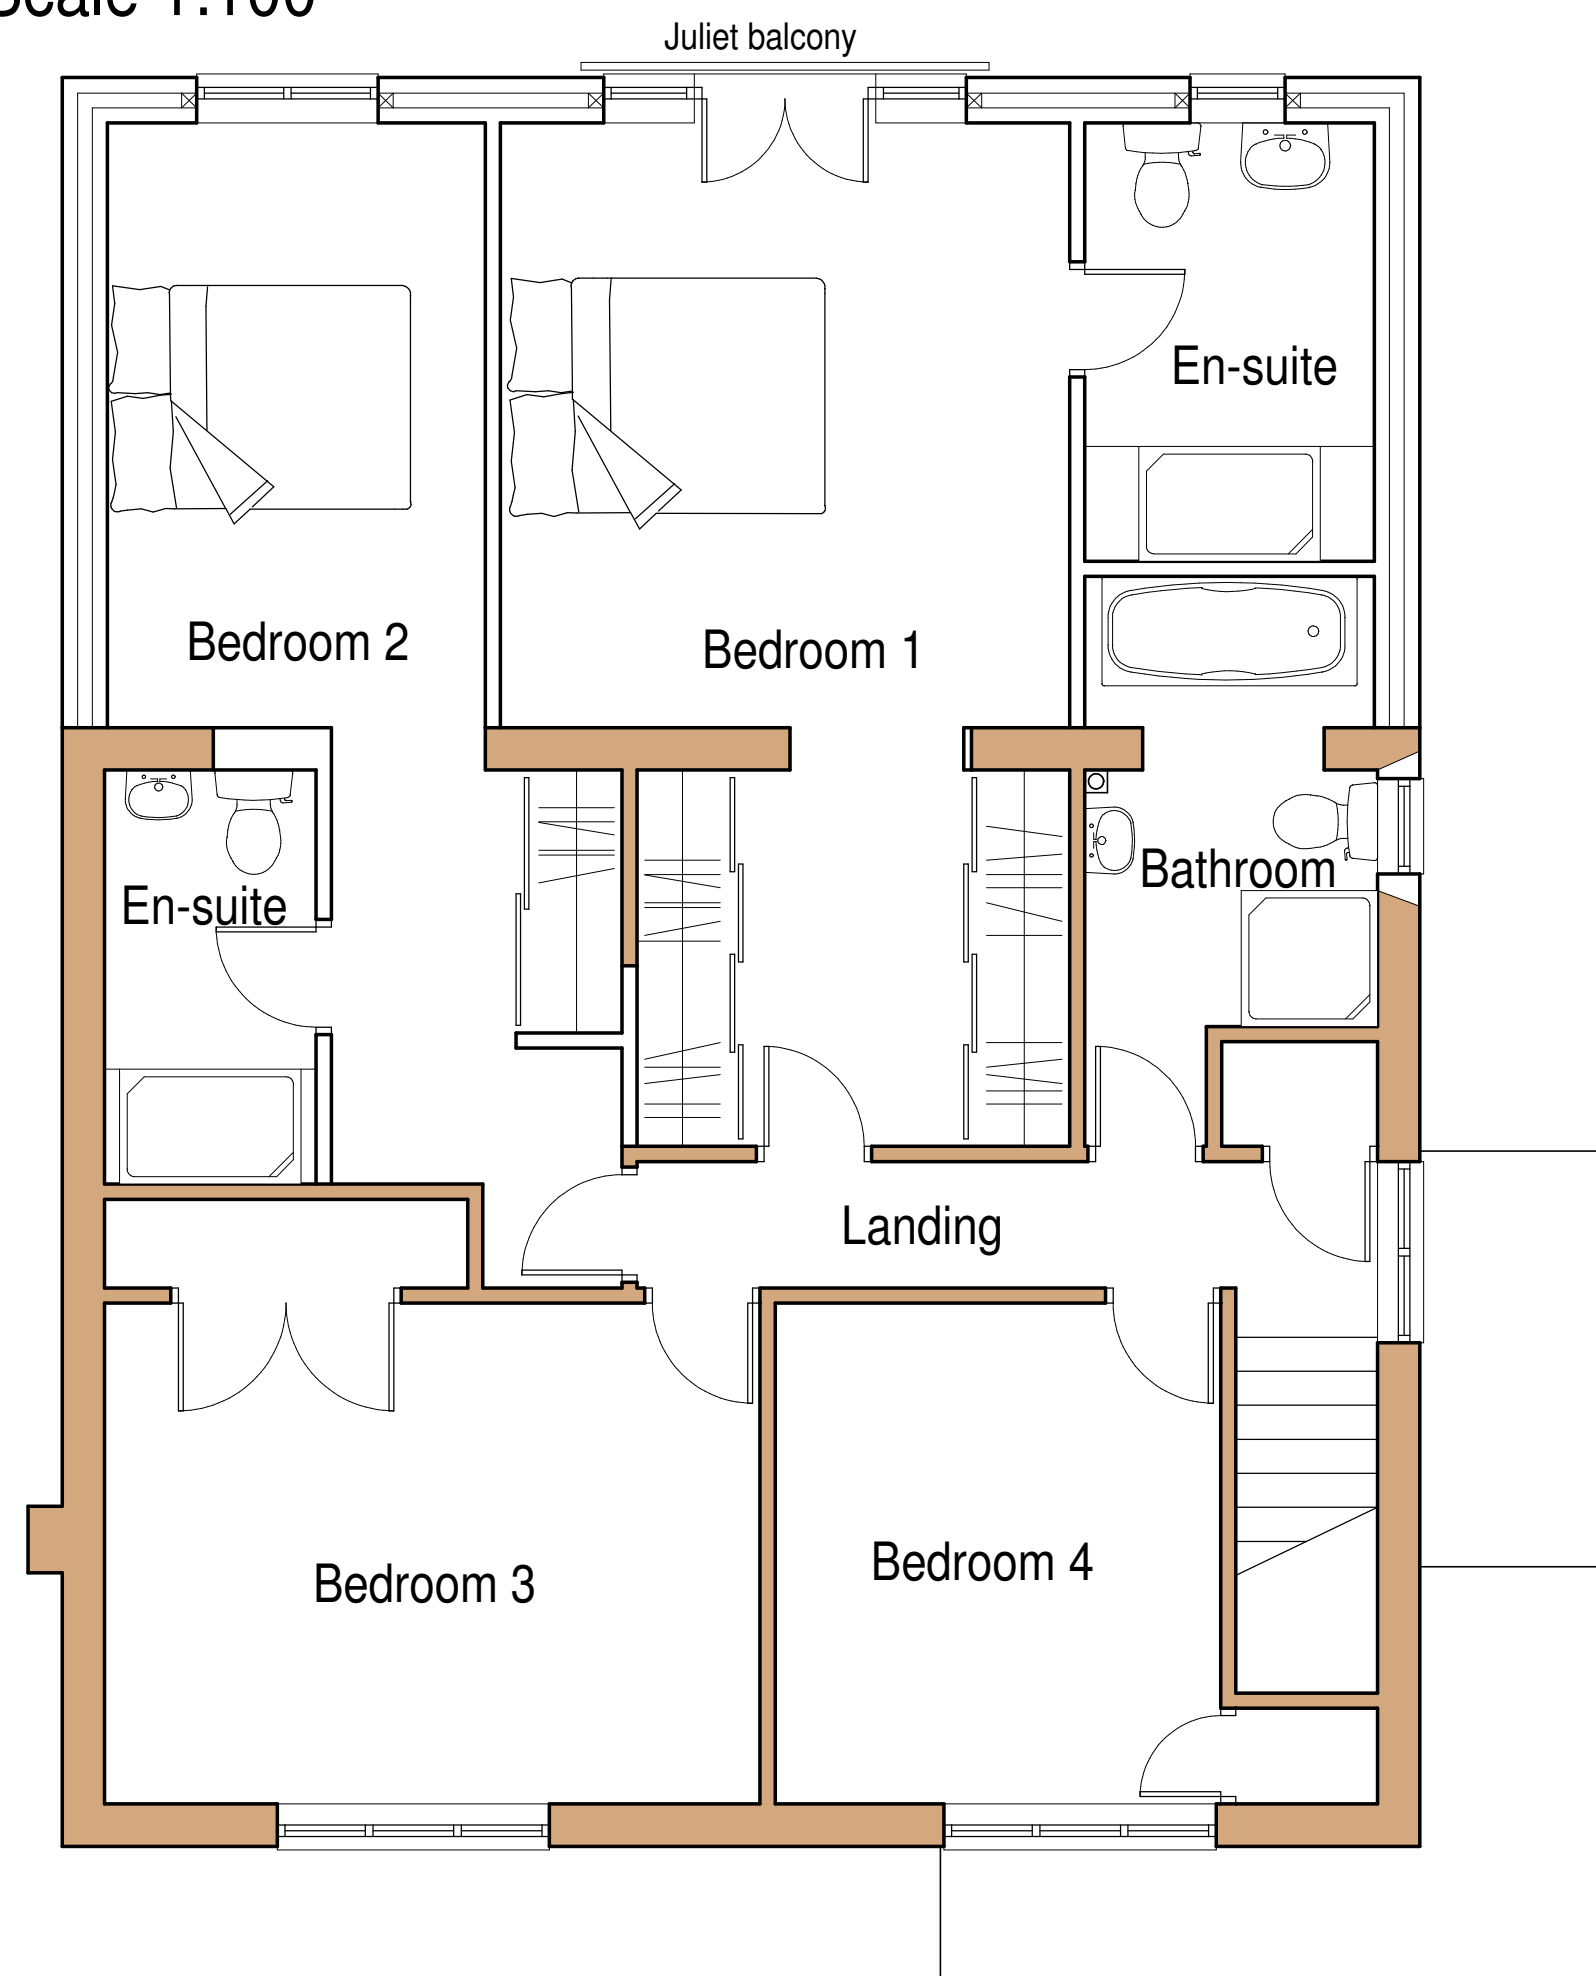

First Floor Plan

Revision: -	
Sean Caddick Architectural 13 Belvidere Walk Shrewsbury SY2 5LT email: seancaddick@live.co.uk Tel: 07971 166529	
Client: Mr R McHugh	
Project: Rear Extension to 4 Florrd Glyn Coed Y Glyn Wrexham LL13 7QN	
Drawing title: Proposed Floor Plans and Elevations	
Scale: 1:50 @ A1	Date: September 2020
Drawing number: 20/2017/04	Revision: -