


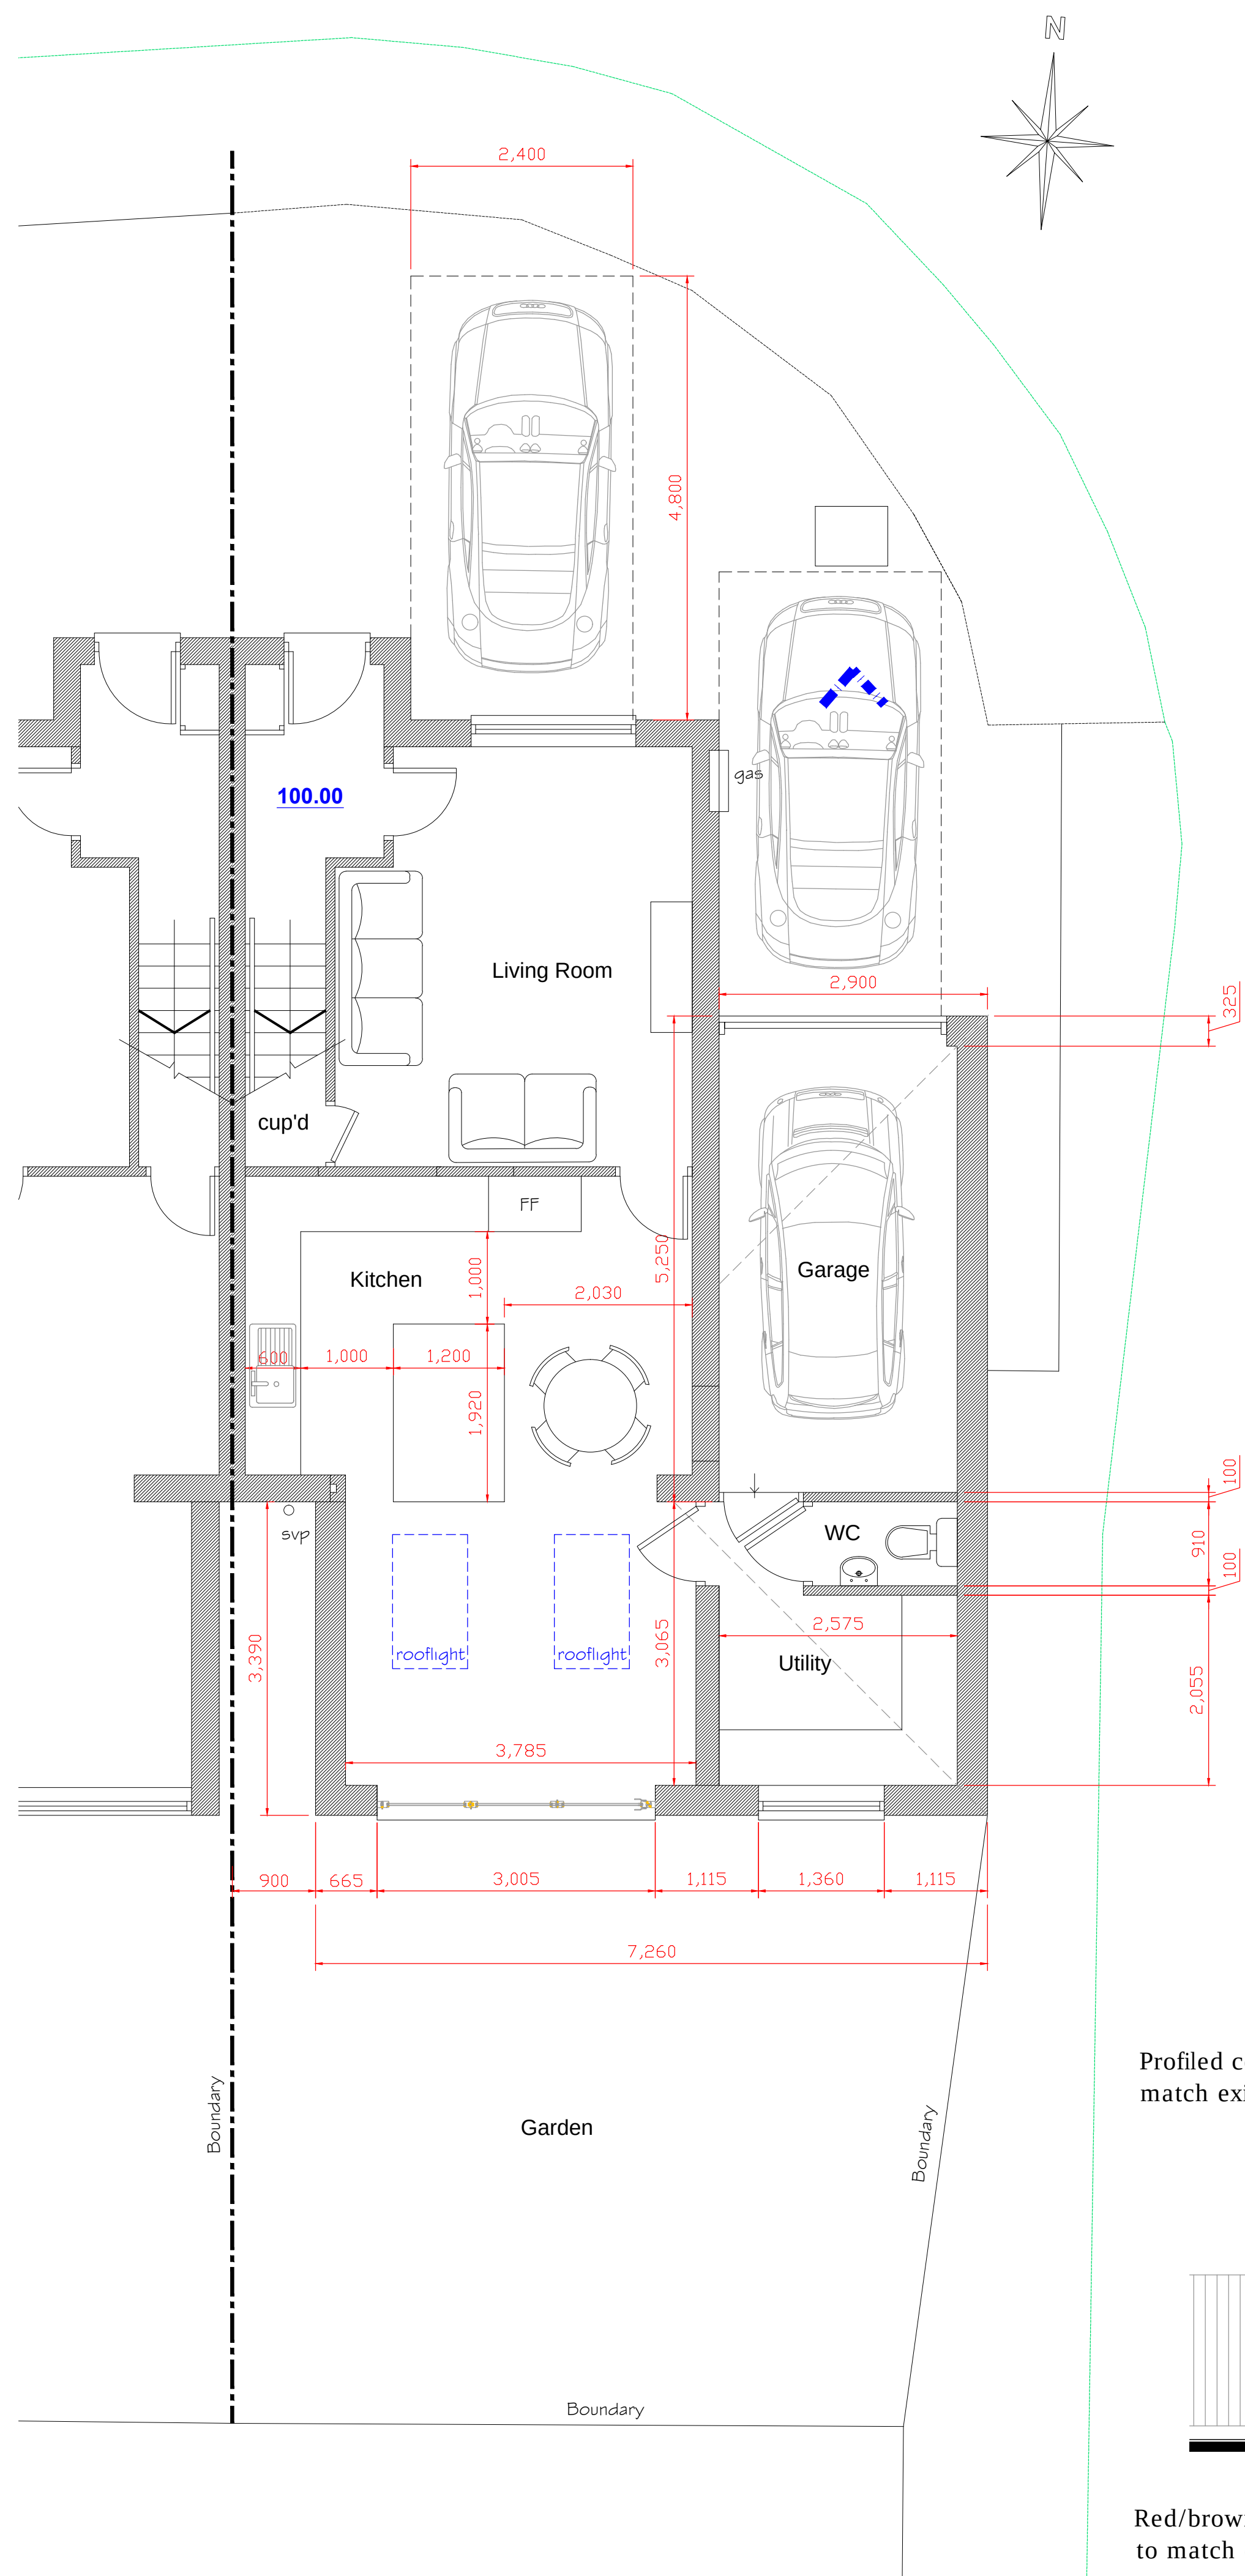


Profiled concrete tiles to match existing.

Timber garage door.

Red/brown facing brickwork to match existing.

Proposed Front Elevation

1:25(0)

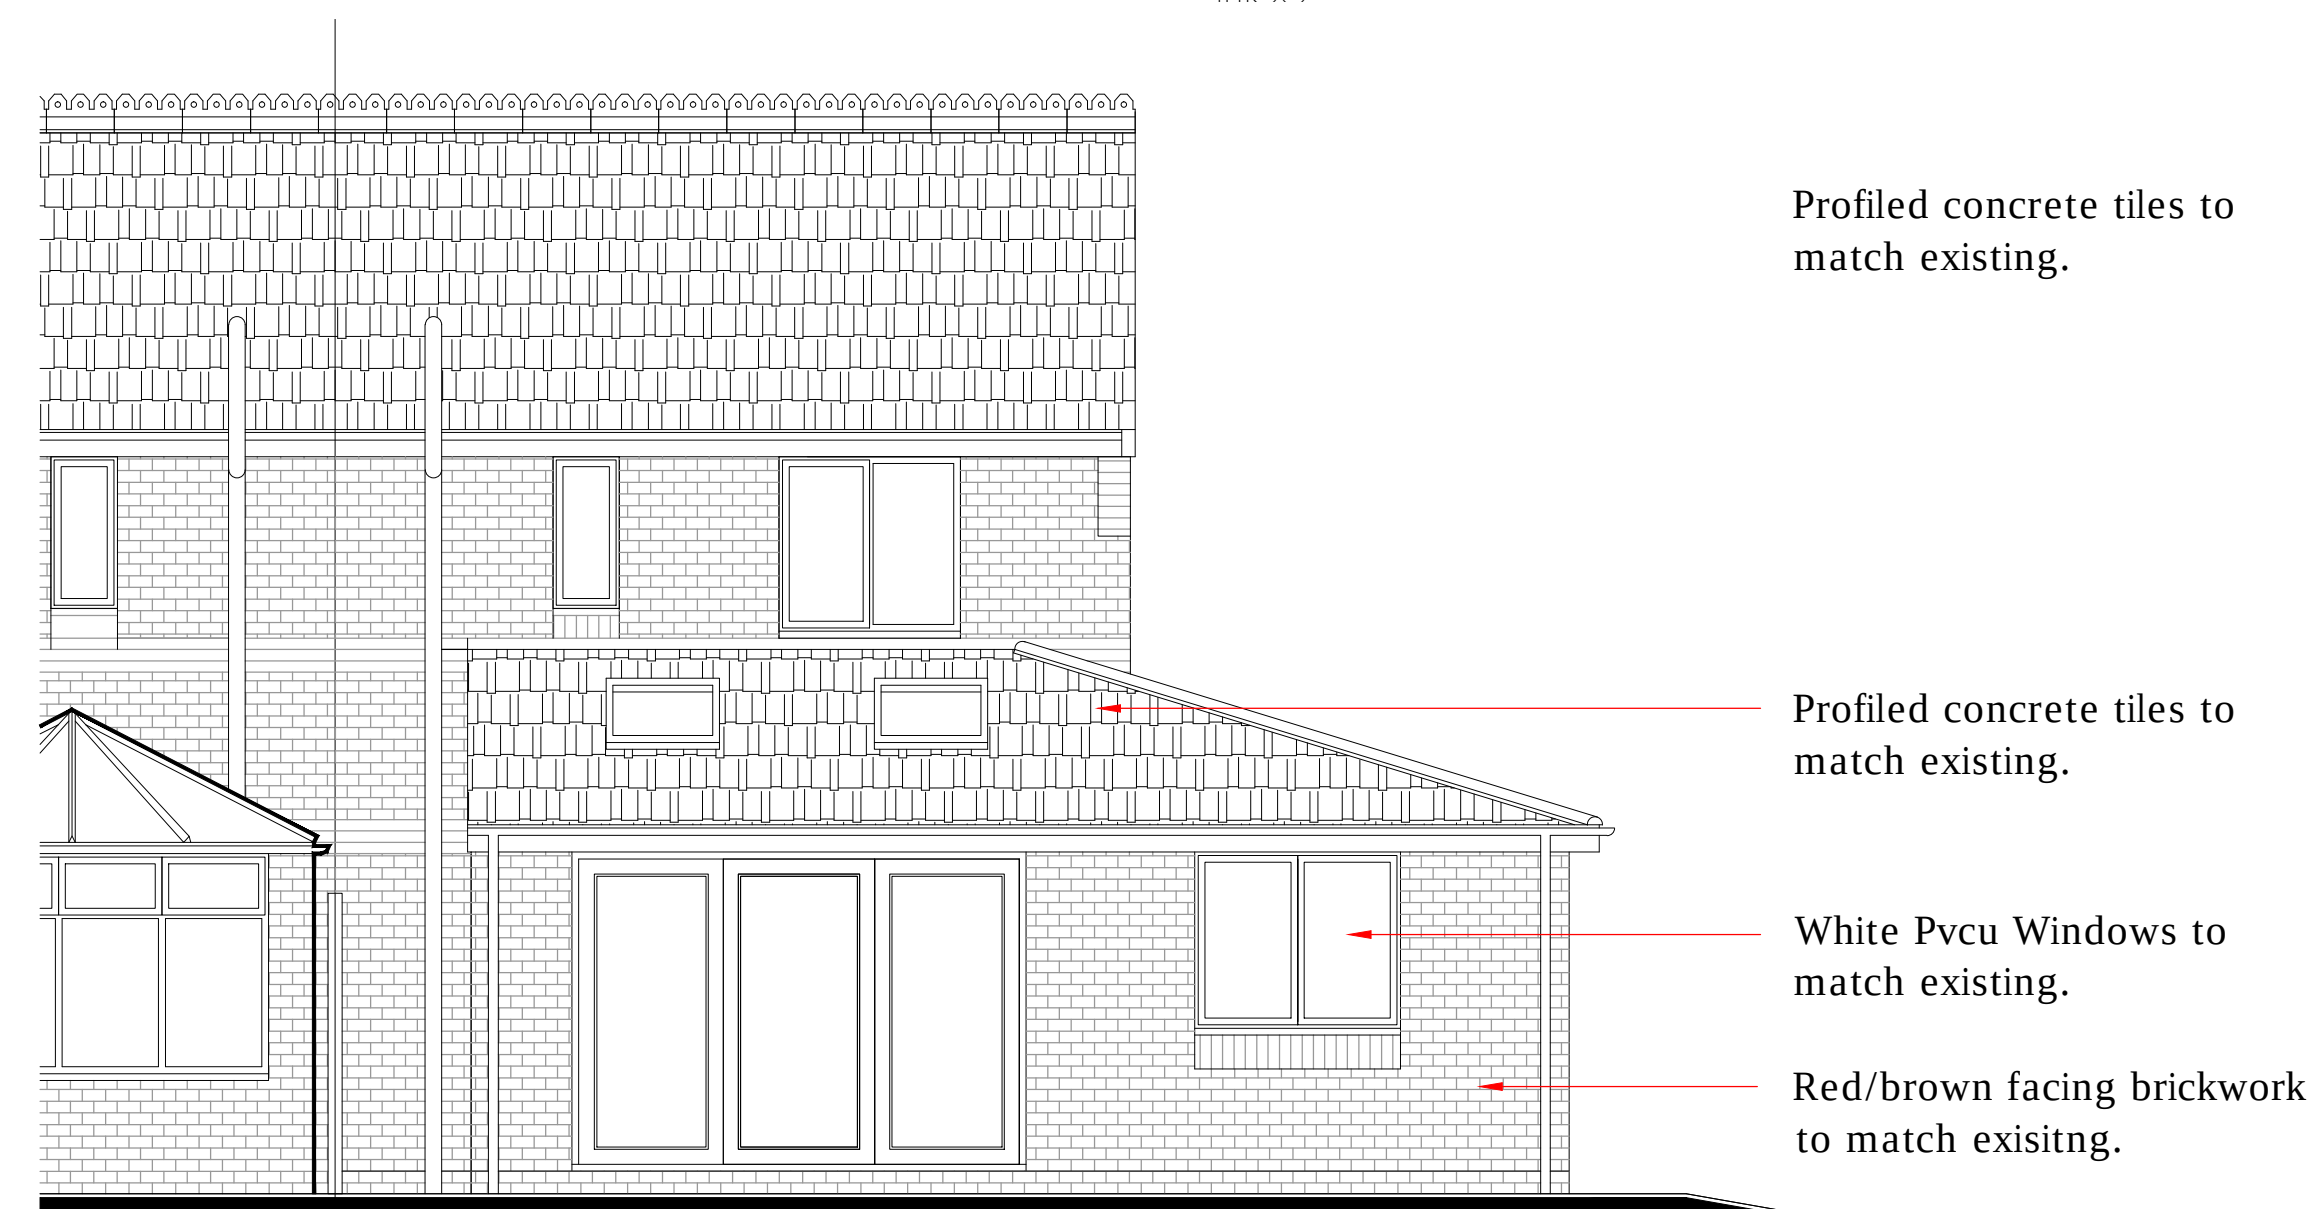

Proposed Rear Elevation



1:50

Profiled concrete tiles to match existing.

Red/brown facing brickwork to match existing.

Proposed Side Elevation

1:50

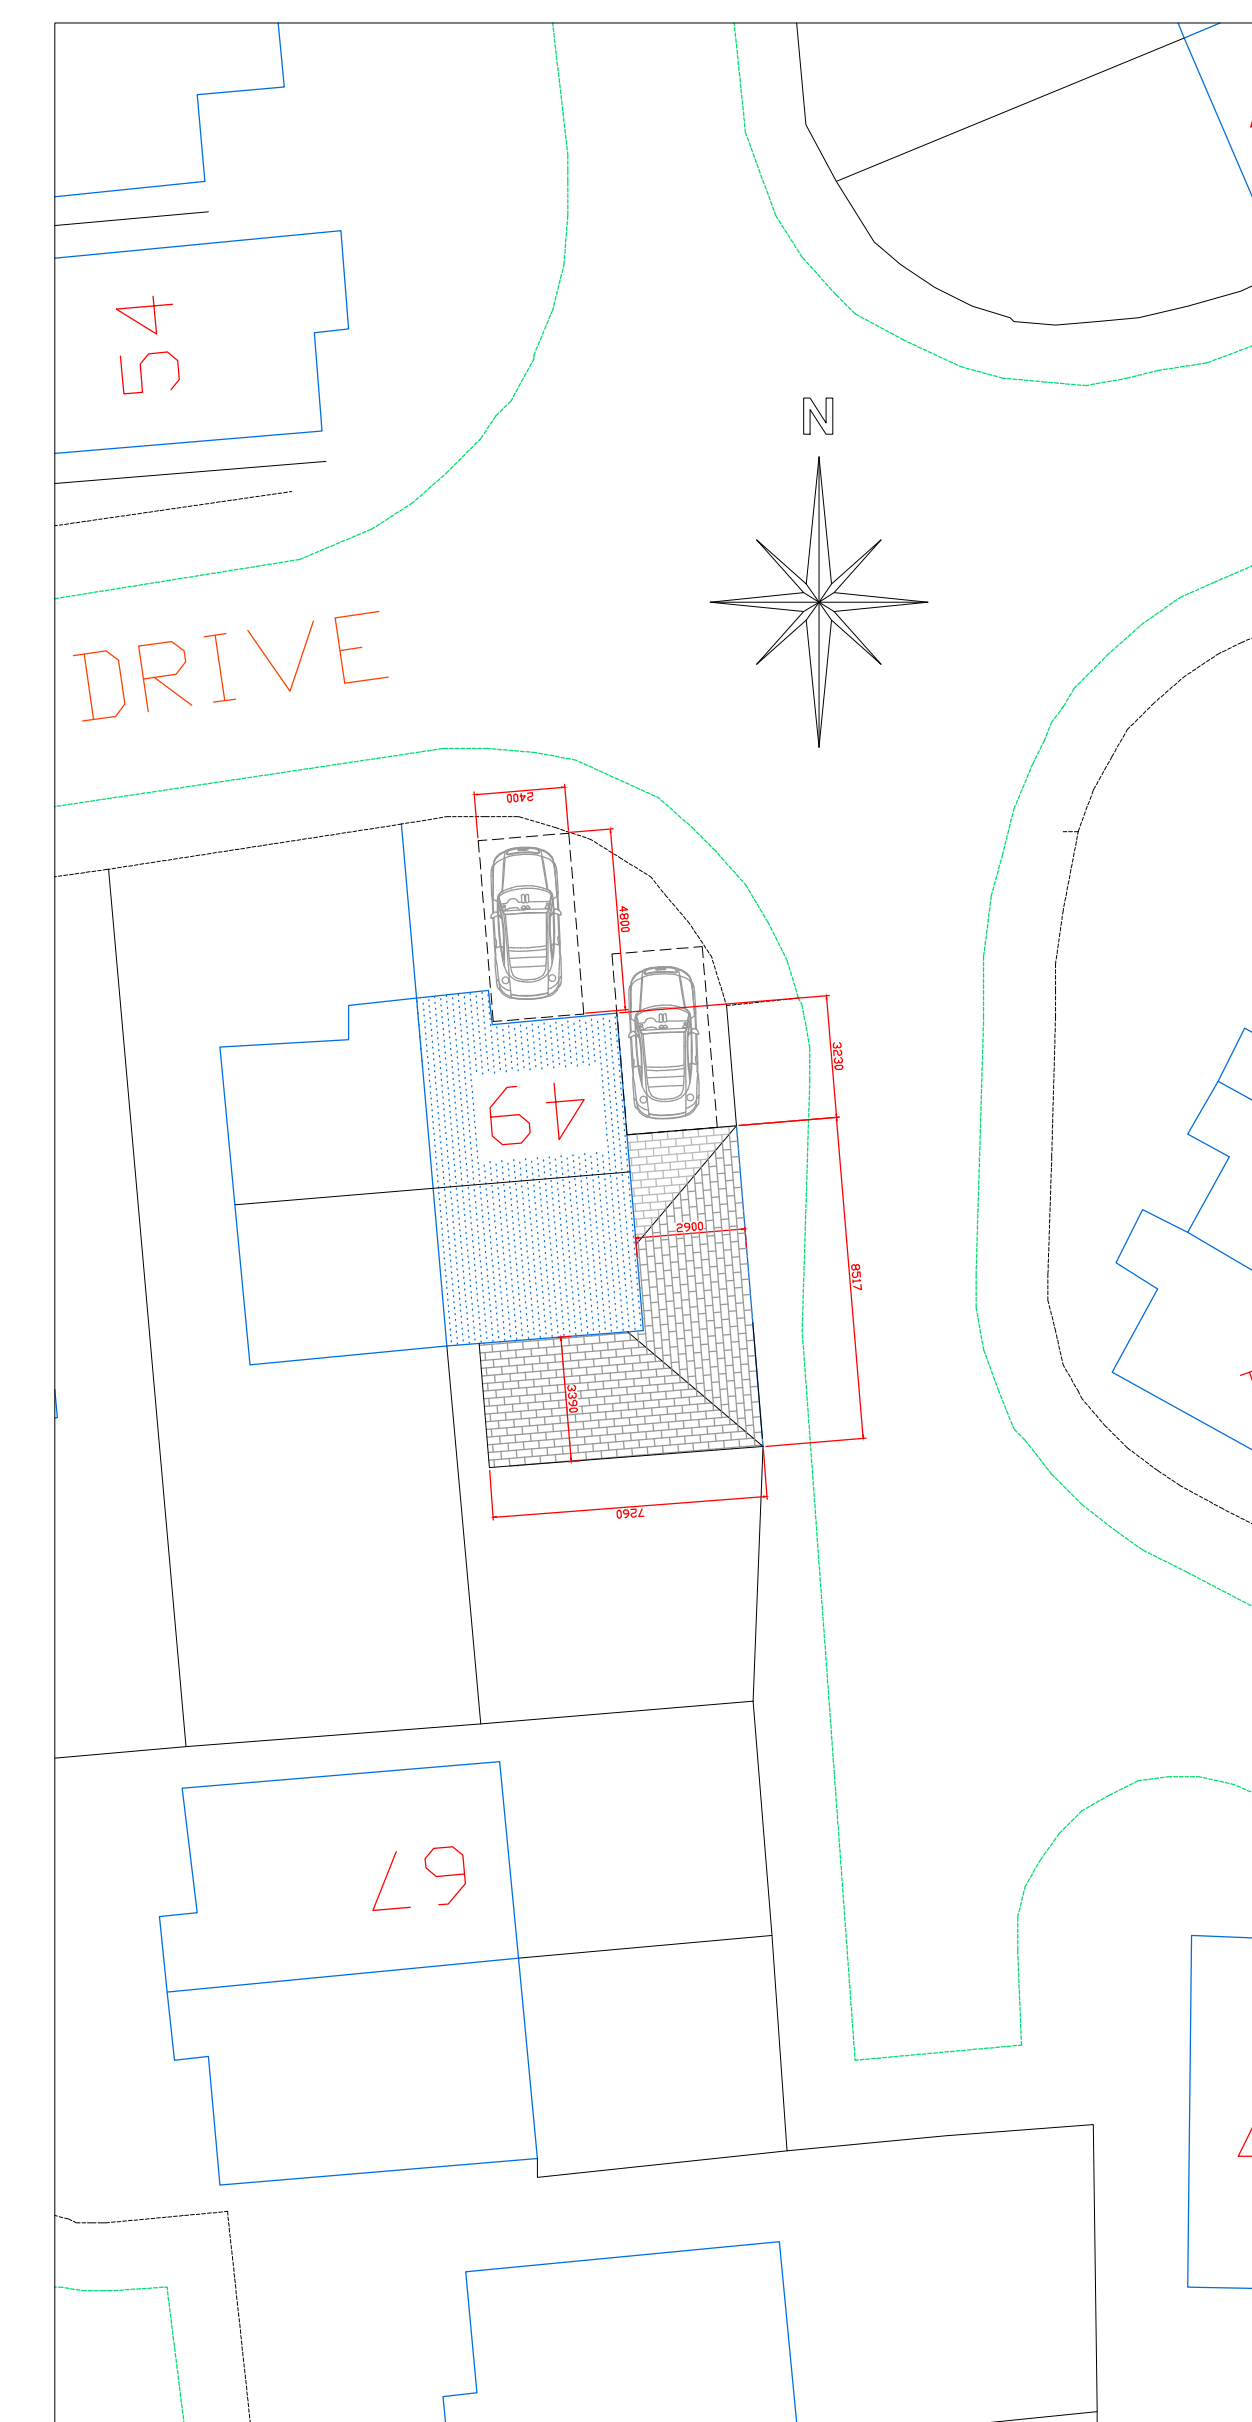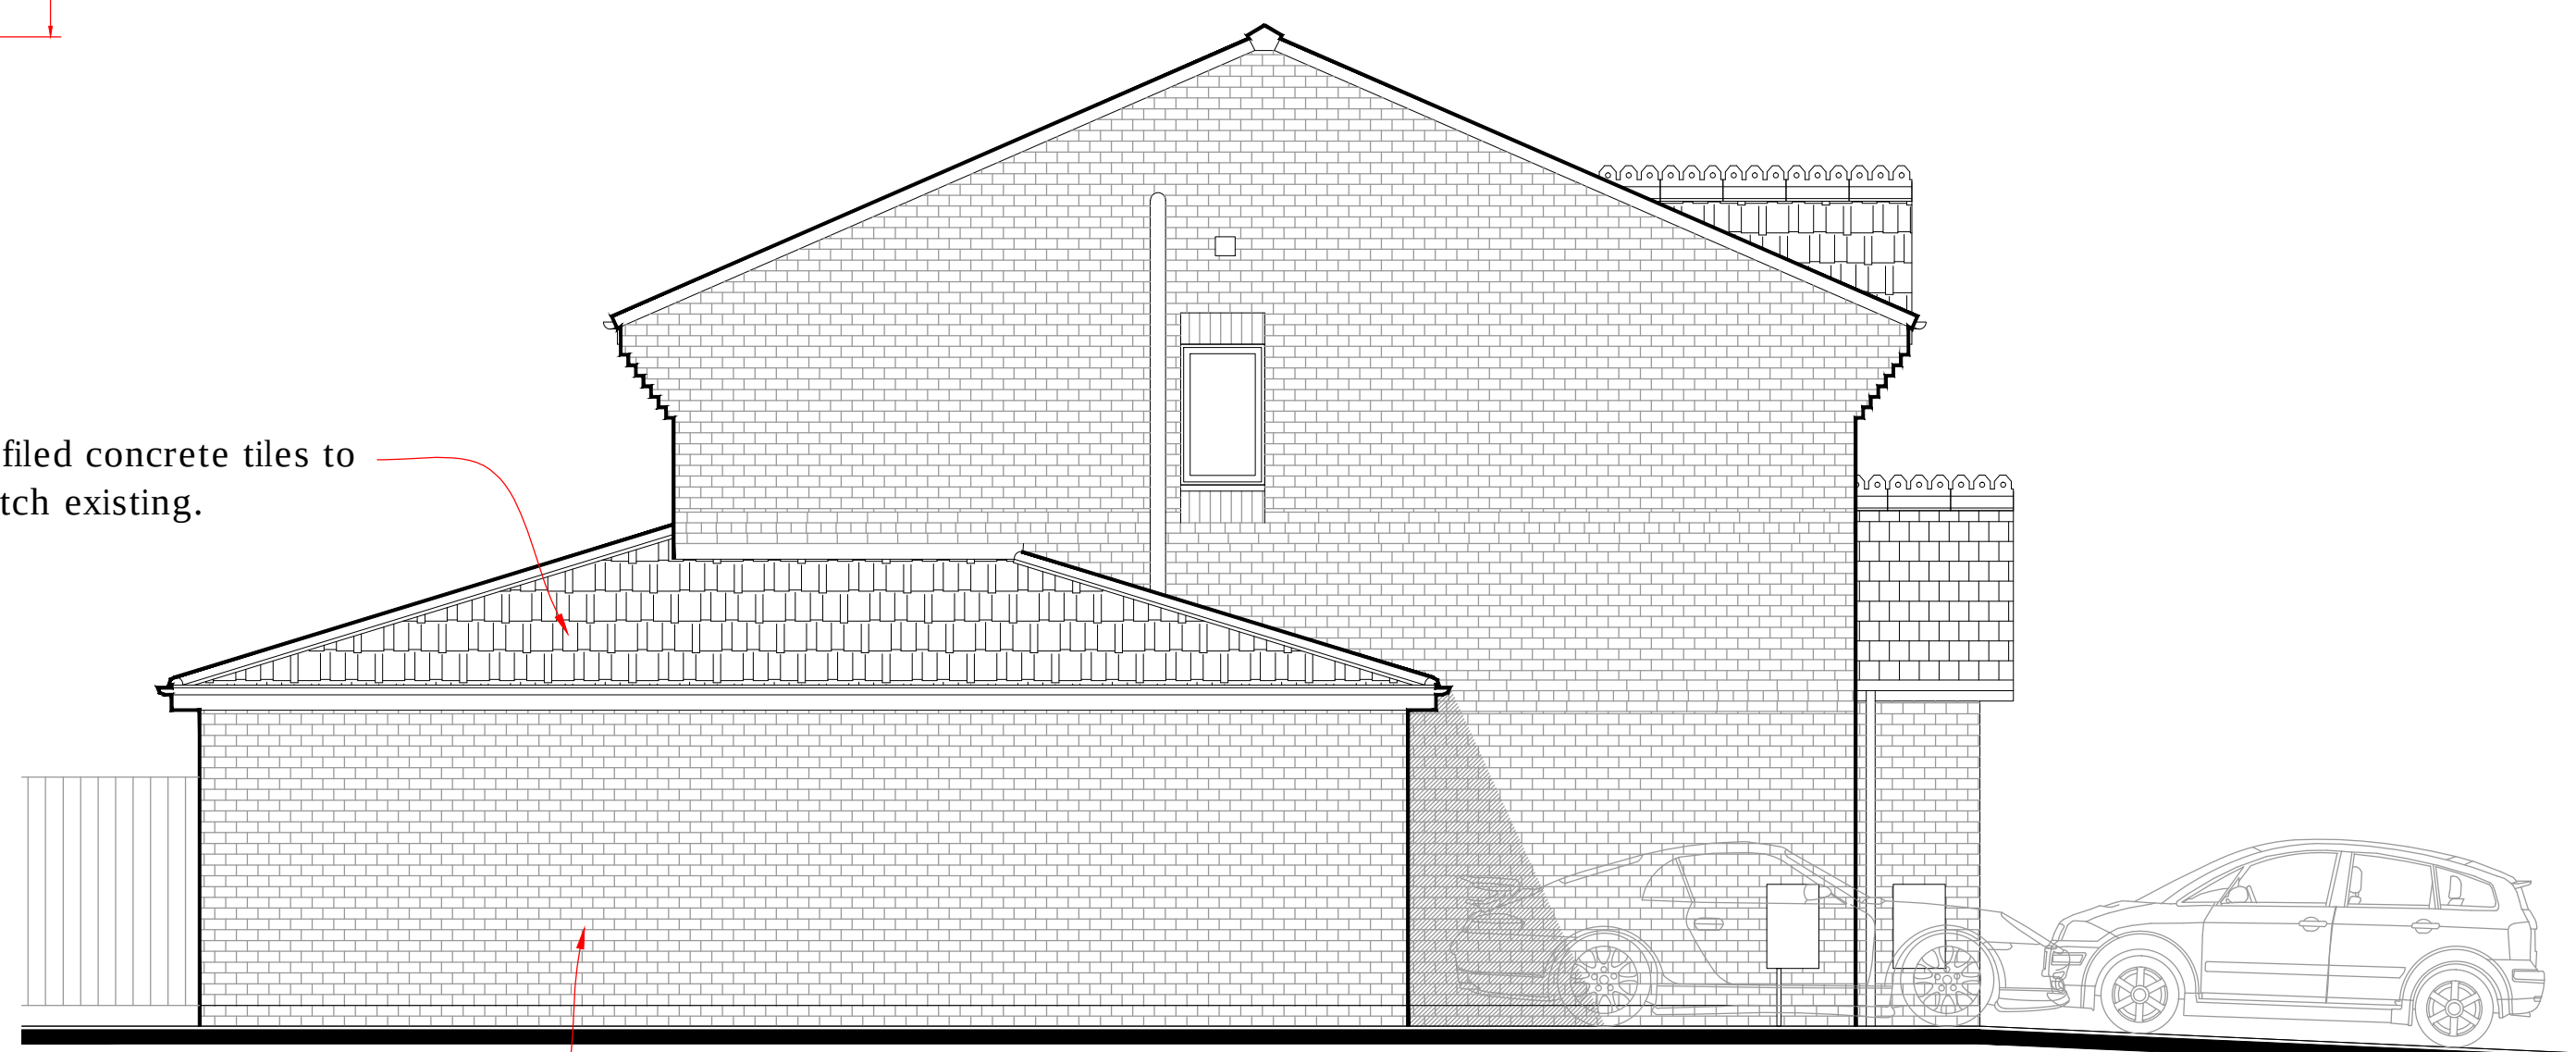

Proposed Site Plan
Scale 1:200