



Proposed South Elevation from Ash Road South

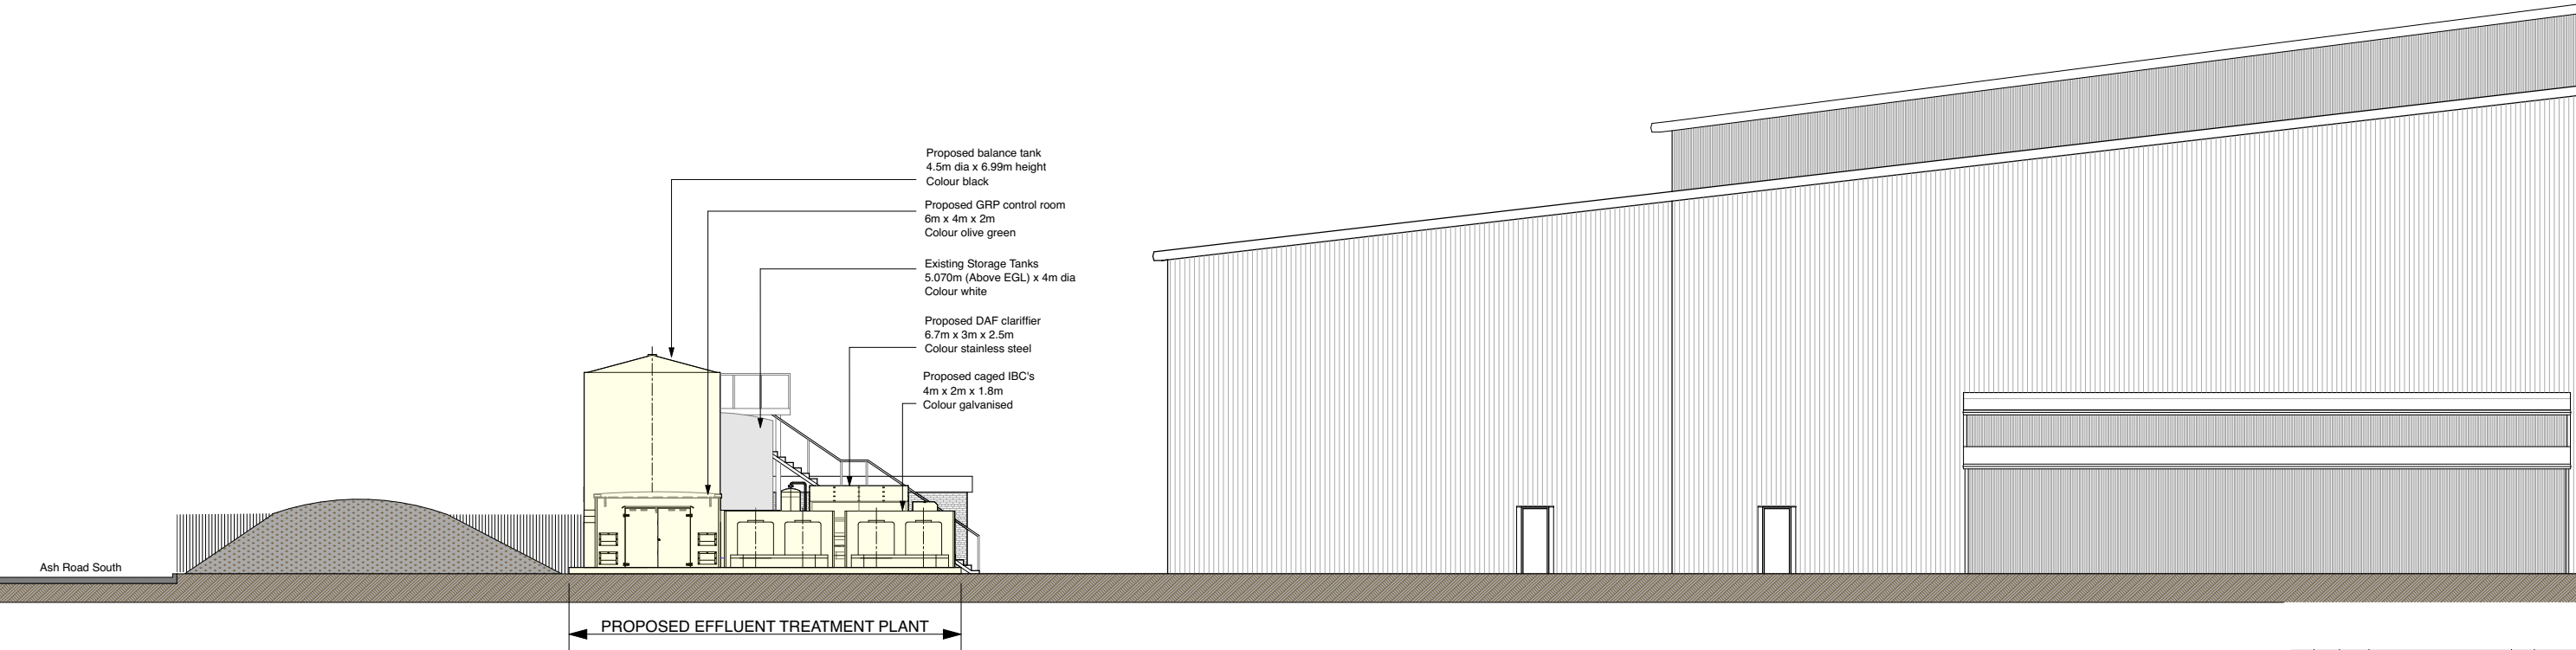

Proposed East Elevation showing Ash Road South

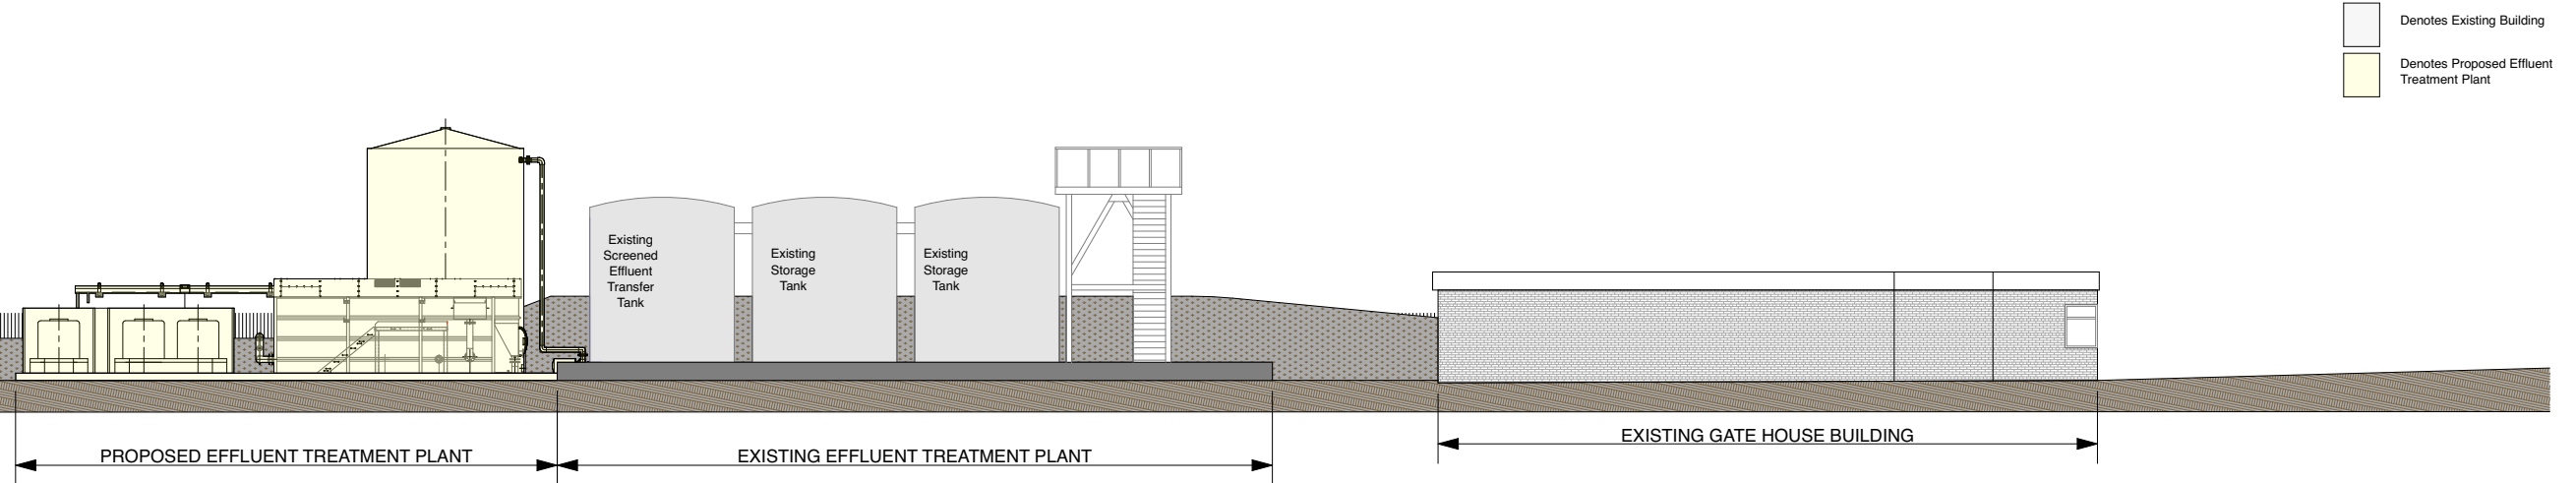

Proposed North Elevation

Information container identification						
project	originator	volume / system	level / location	type	role	number
ROW02	CFL	P1	ZZ	AP	A	08001
metadata						
S2 P01 PM_40_50_65						
drawing title				scale		
Proposed Elevations				1:100 @ A1		
Drawing Sign Off						
print name			sign			
on behalf of			date			



- Denotes Existing Building
- Denotes Proposed Effluent Treatment Plant

rev	status	ref.	notes	org.	date
P01	S2	Ch.003	Submission to Local Authority as Part of Formal Planning Application	CFL	12/08/2020
P00	S0	Ch.000	Project created	CFL	29/07/2020

This drawing and its contents, on paper and as the originating data file, remain the copyright of CoxFreeman © CoxFreeman, 2020.

ROWAN FOODS
A DIVISION OF OSCAR MATHER

CoxFreeman
4th Floor
39 Stoney Street
The Lace Market
Nottingham NG1 1LK
t 0115 850 5075
f 0115 848 3128
info@coxfreeman.co.uk
www.coxfreeman.co.uk

appointing party		project created				
Rowan Foods Ltd		February 2020				
project		CFL job reference				
Rowan Foods Ltd		2358				
drawing title		scale				
Proposed Elevations		1:100 @ A1				
suitability description		status	revision			
Suitable for information		S2	P01			
URBIS classification						
PM_40_50_65: Planning permission						
RIBA Plan of Work Stage						
Stage 3 Spatial Coordination						
Information container identification						
project	originator	volume / system	level / location	type	role	number
ROW02	CFL	P1	ZZ	AP	A	08001