



Front (North) Elevation

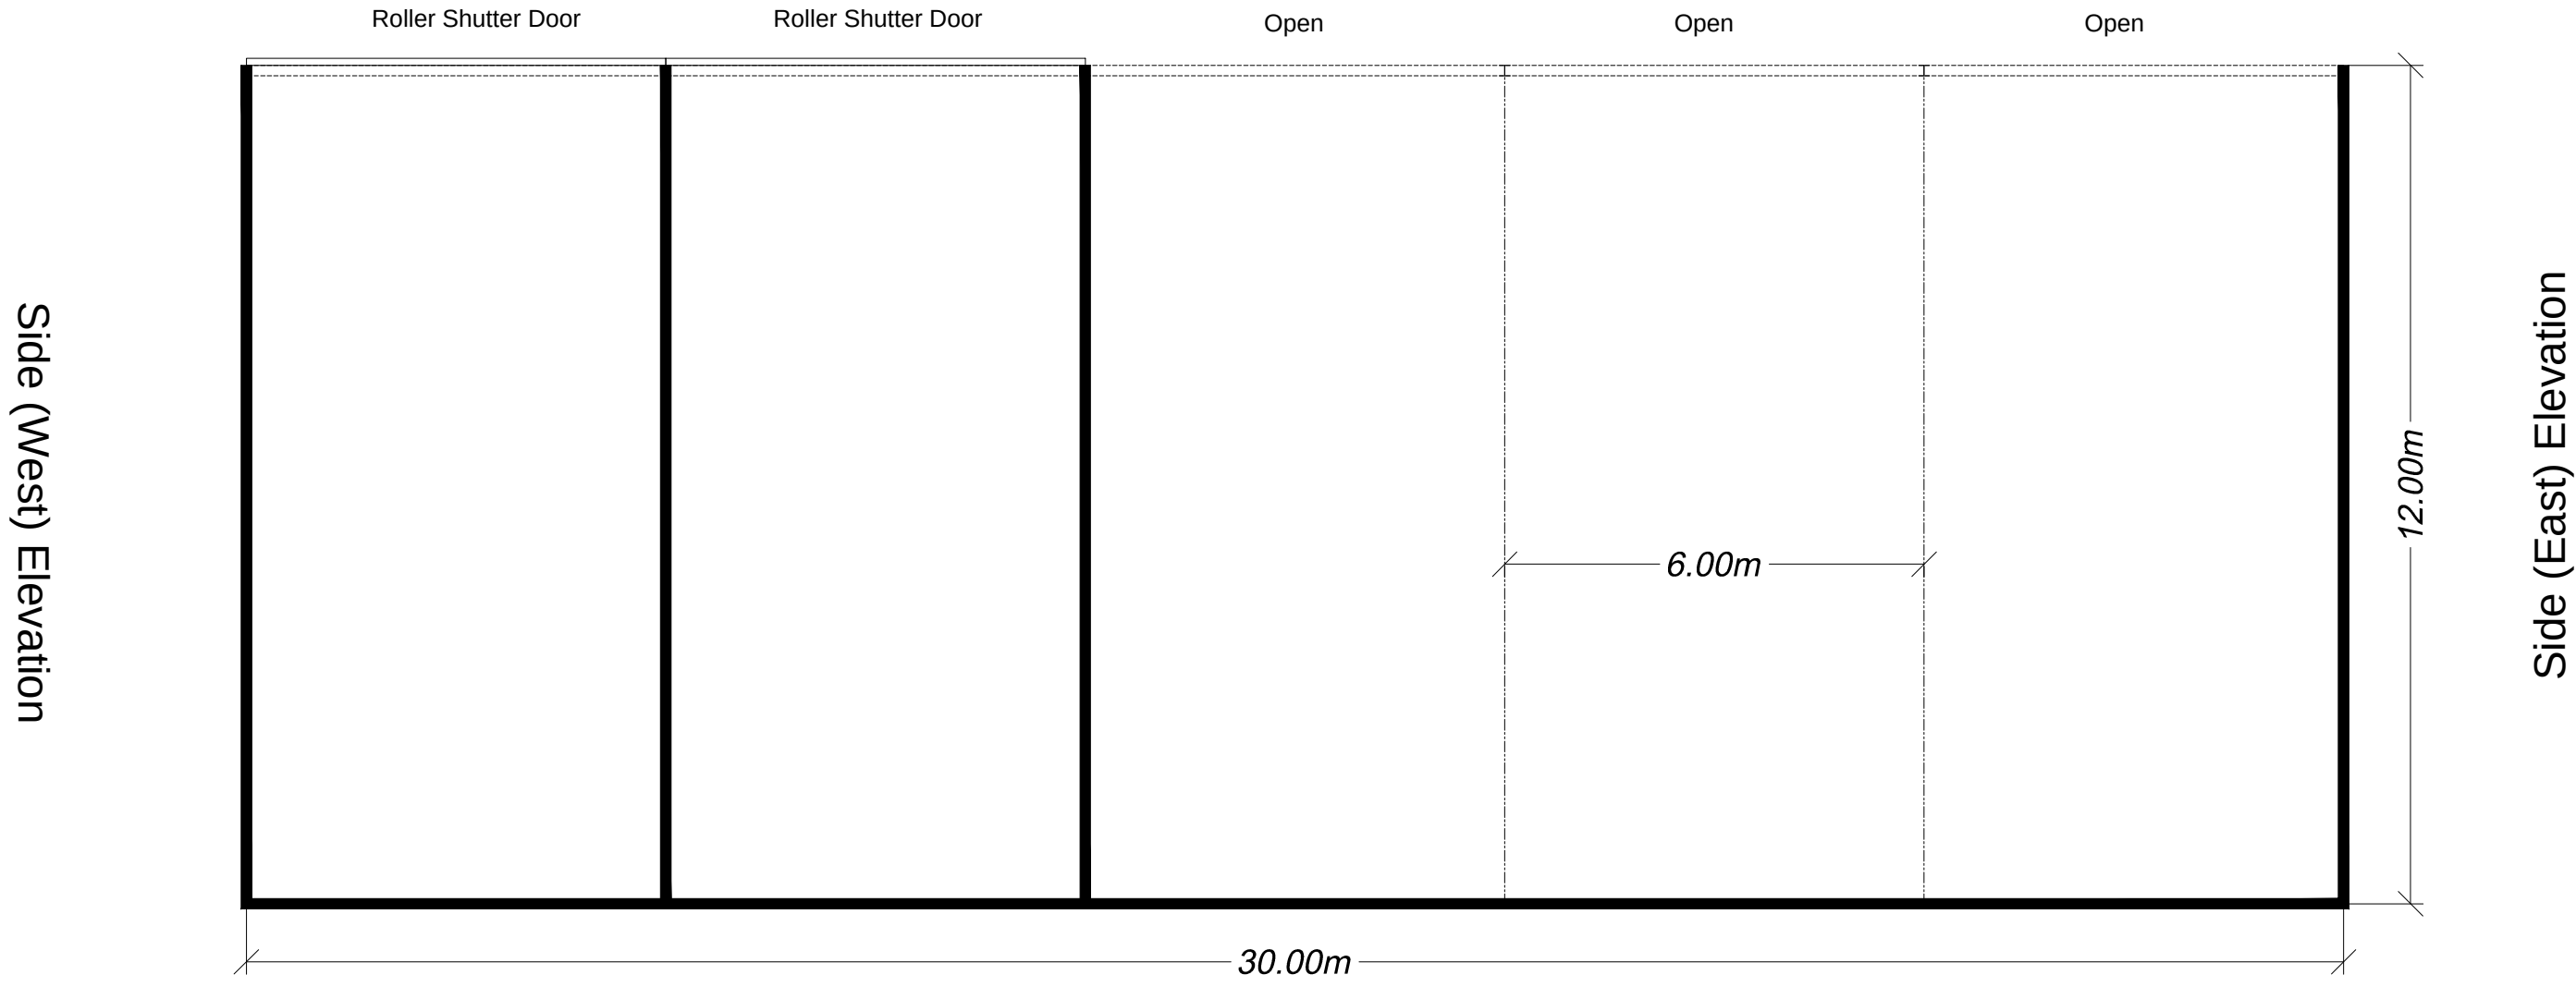

Rear (South) Elevation

Ground Floor Plan
Scale: 1:100

Front (North) Elevation

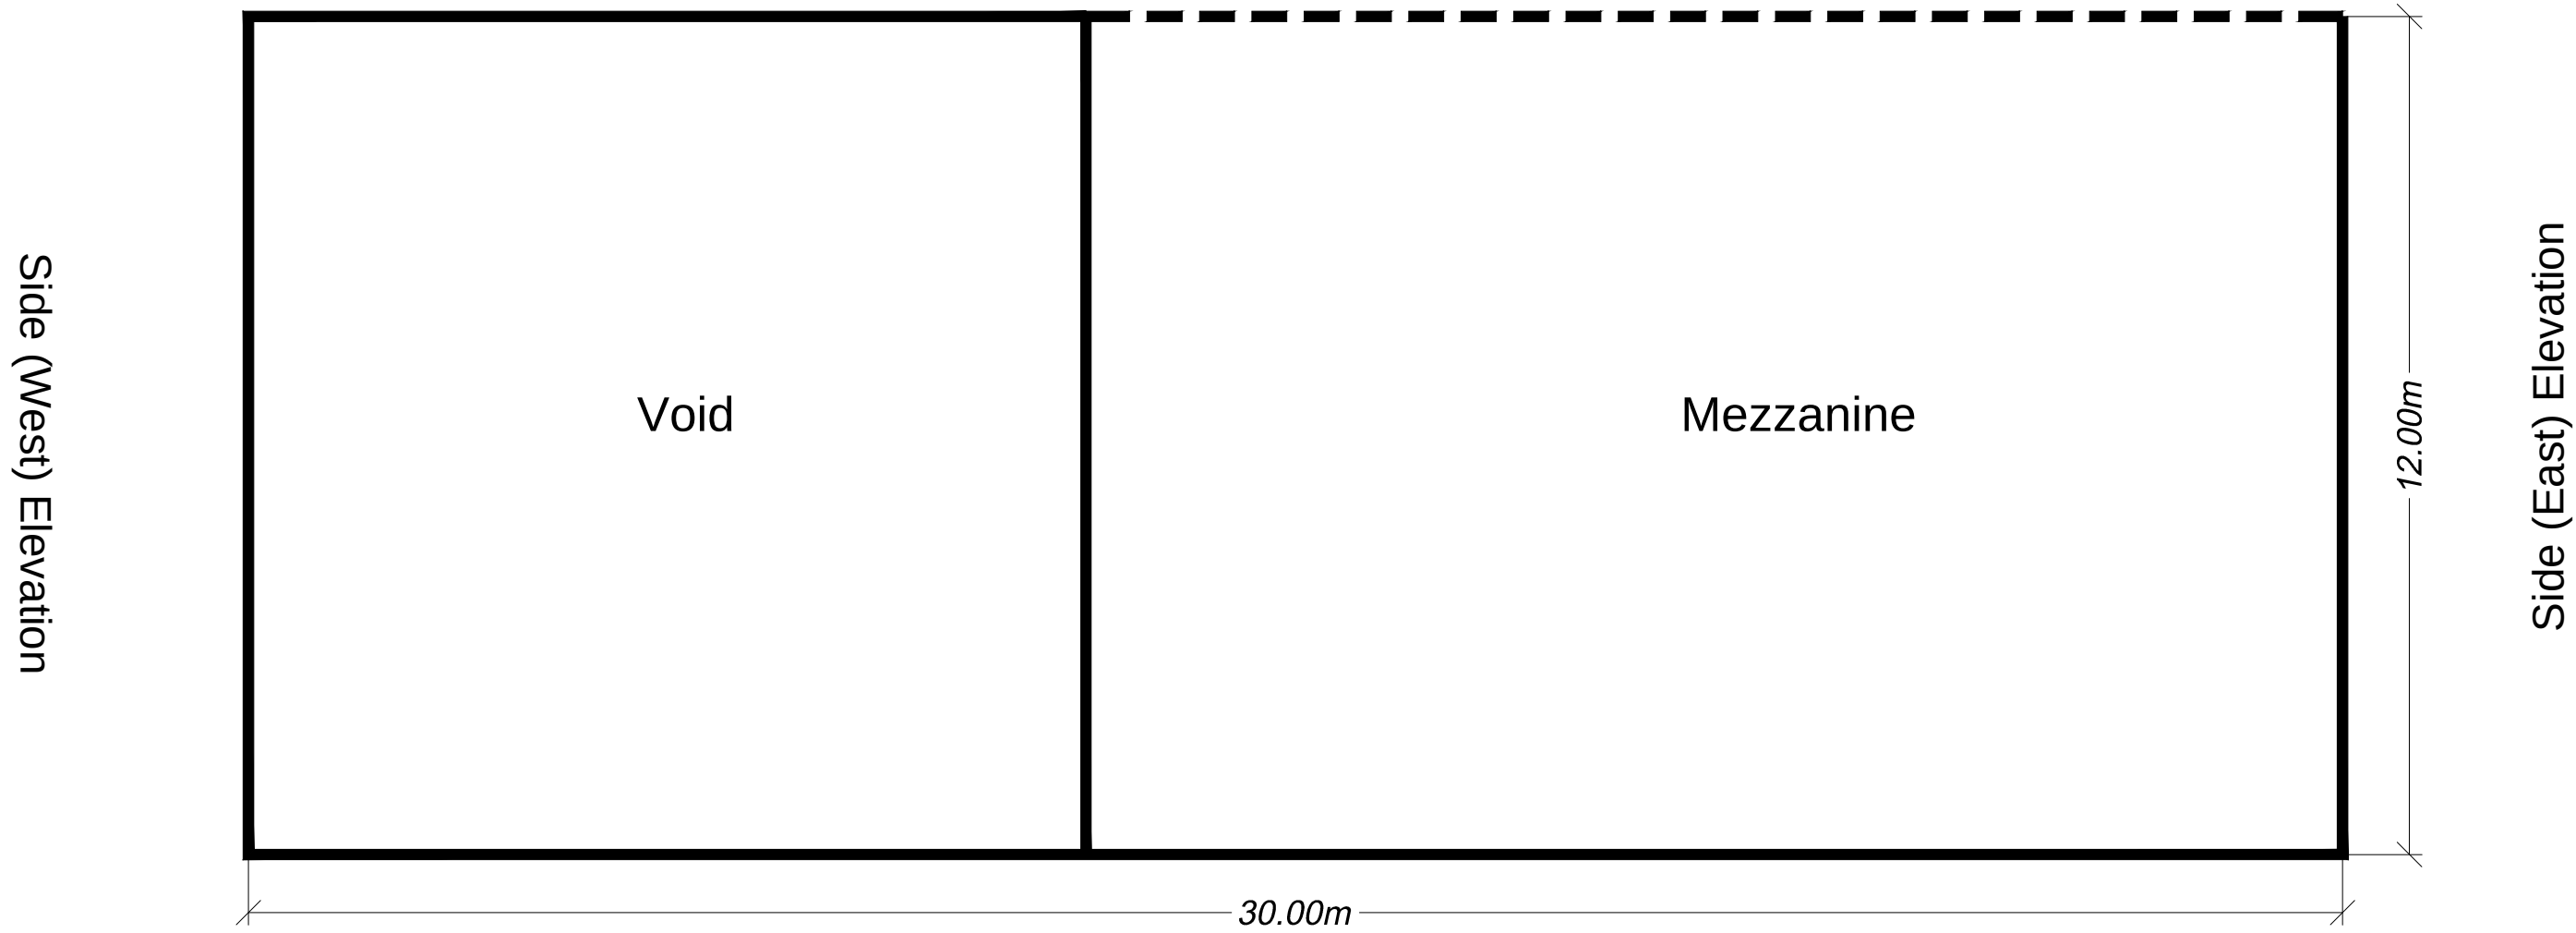


Rear (South) Elevation


Mezzanine Floor Plan
Scale: 1:100

Side (East) Elevation

Scale: 1:100

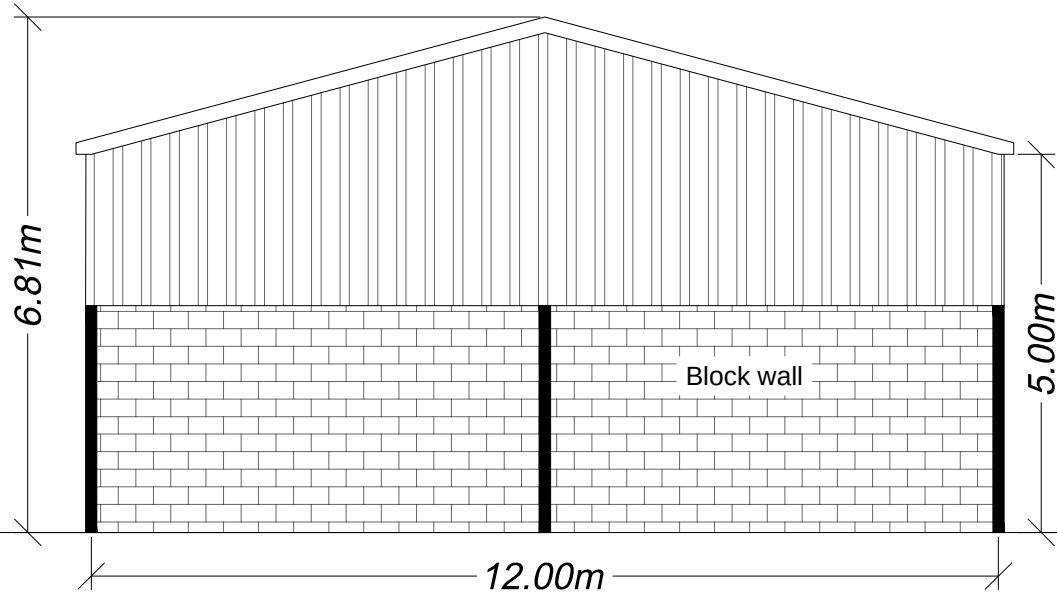


Front (North) Elevation

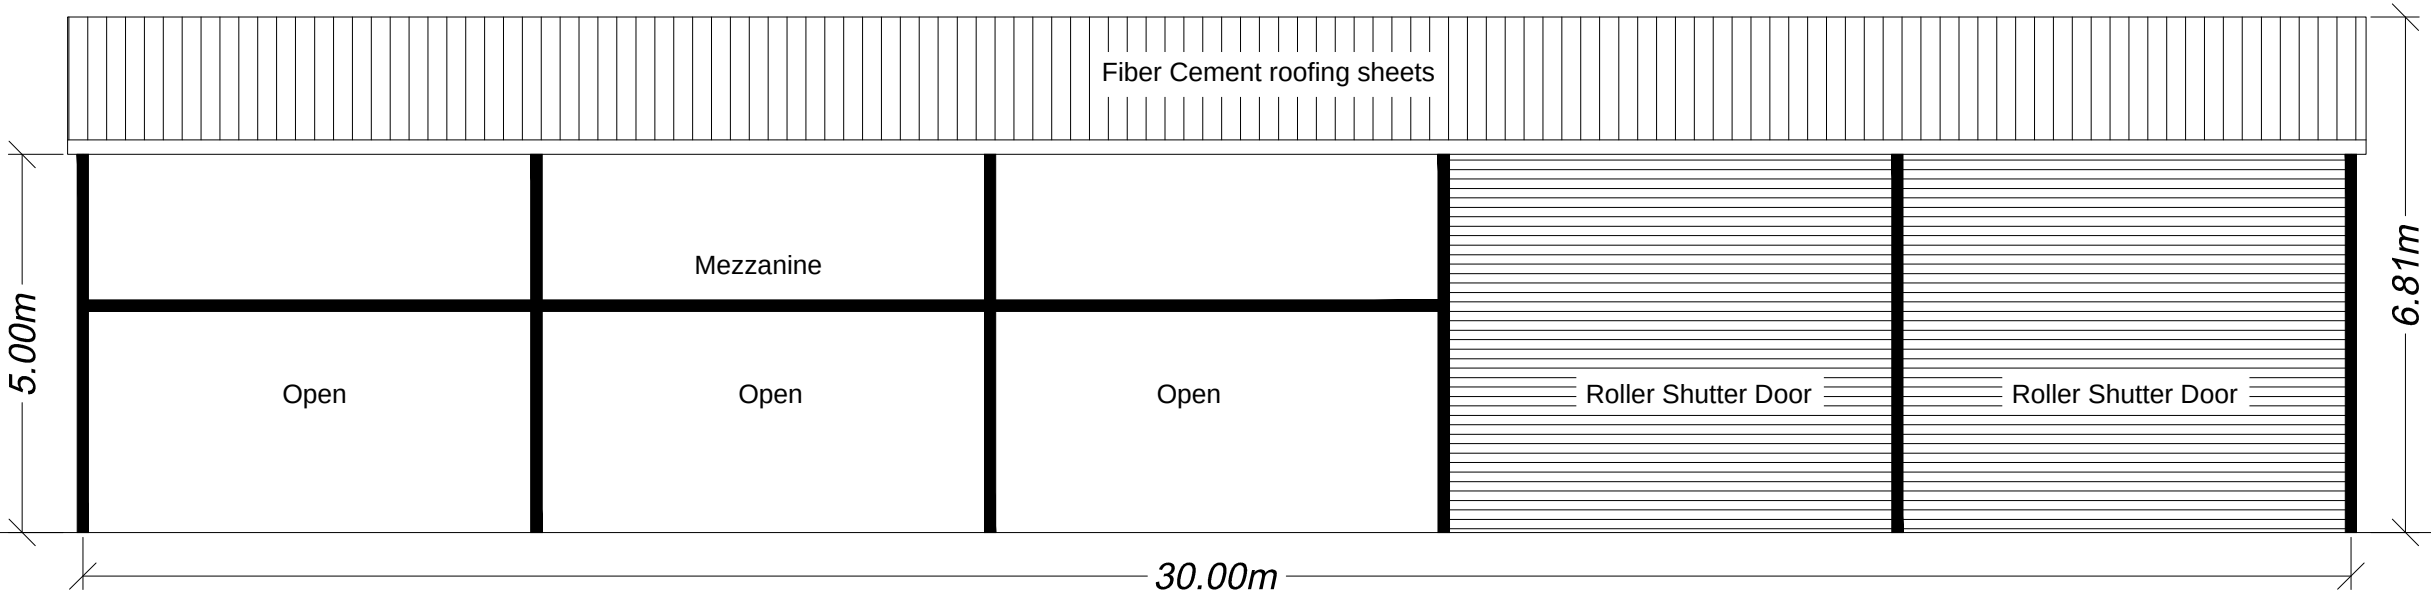


Rear (South) Elevation

Scale: 1:100

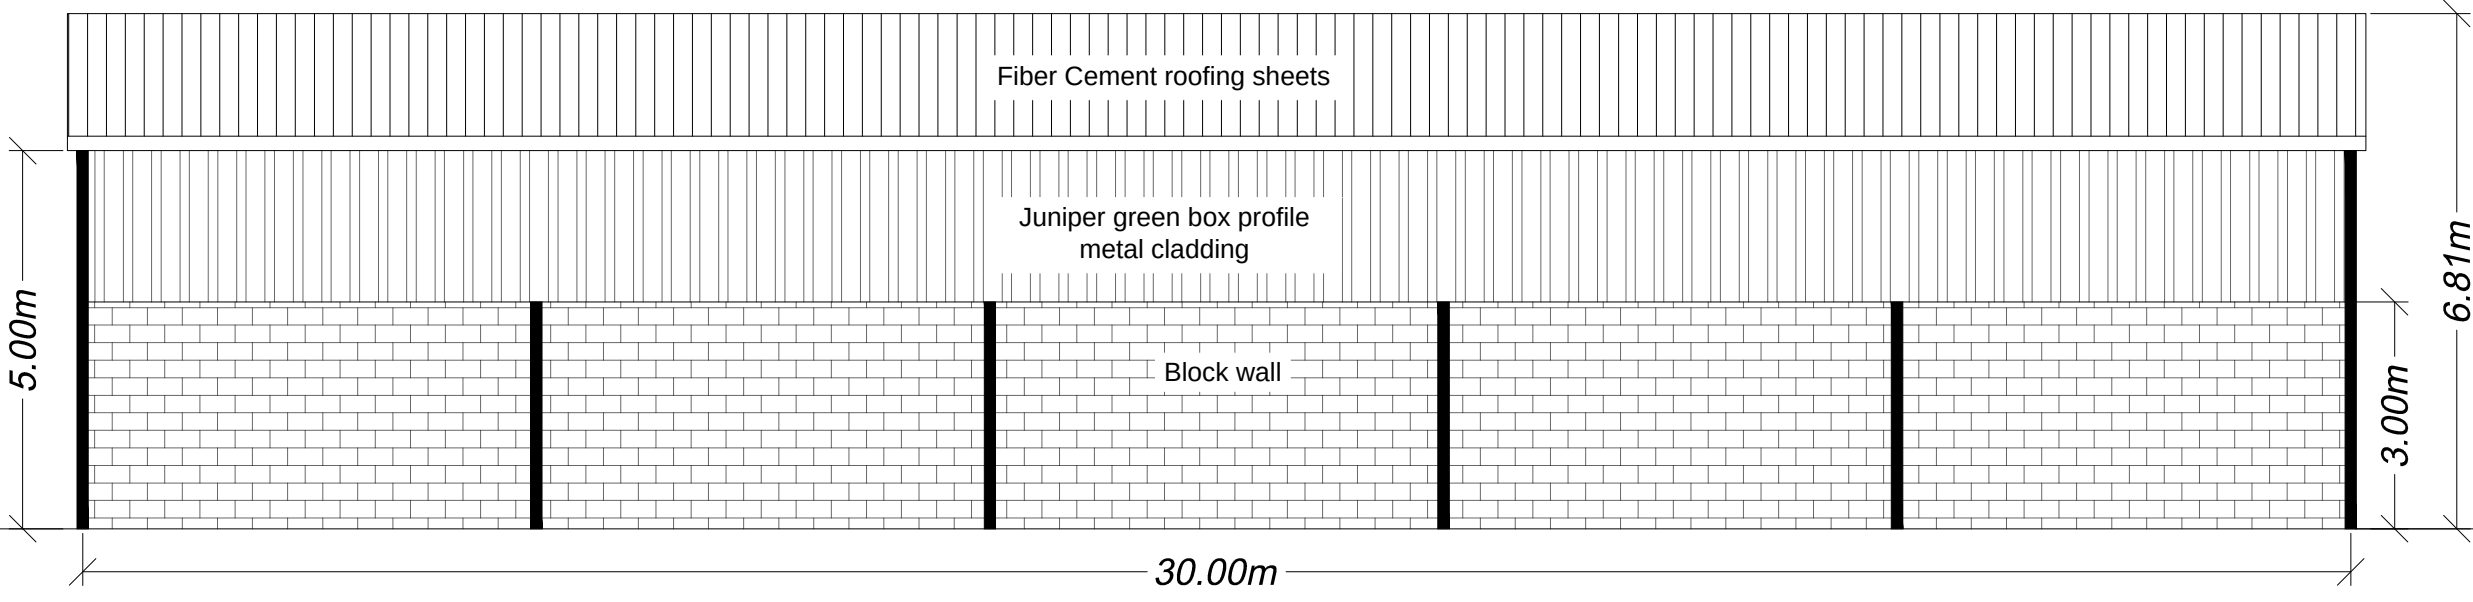

Side (West) Elevation

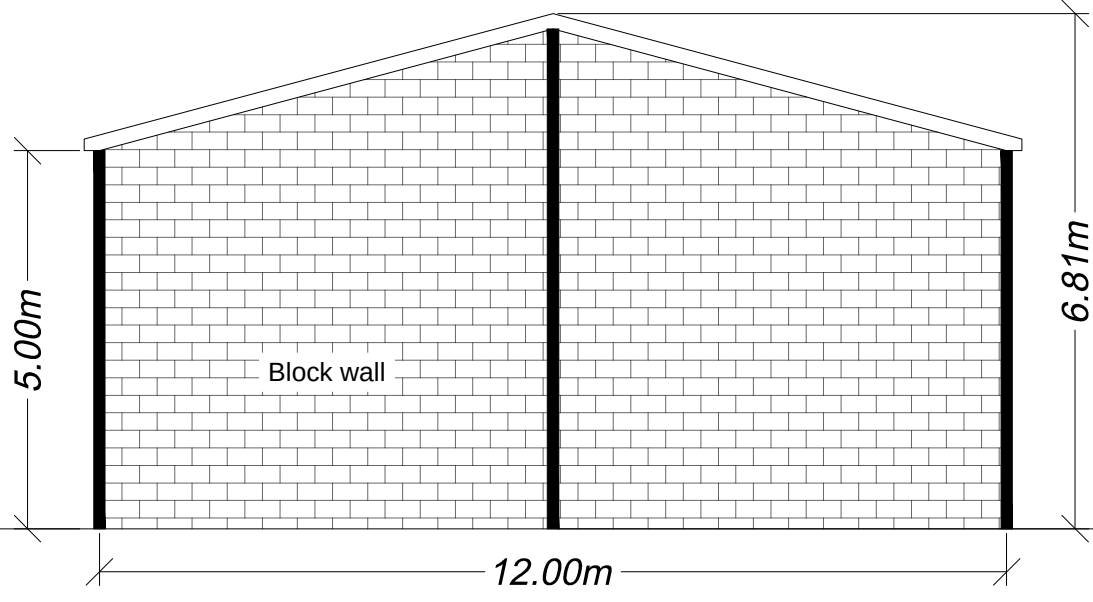

THIS DRAWING IS TO BE READ IN CONJUNCTION WITH ALL RELATED DRAWINGS. ALL DIMENSIONS MUST BE CHECKED AND VERIFIED ON SITE BEFORE COMMENCING ANY WORK OR PRODUCING SHOP DRAWINGS. THE ORIGINATOR SHOULD BE NOTIFIED IMMEDIATELY OF ANY DISCREPANCY. THIS DRAWING IS COPYRIGHT AND REMAINS THE PROPERTY ROGER PARRY & PARTNERS.

A	Mezzanine plan added.	27/8/2020		
Rev	Description	Date	Dr by	App by
Original by				



Residential - Agricultural - Commercial	
Job	Erection of a general purpose agricultural storage building at Bryn Hall
Title	Proposed Elevations & Floor Plan
Location	Knolton Bryn Overton-on-Dee LL13 0LF
Client	Mr Hugh David
Scales	See Plan @ A1
Drawing No.	74312/20/03 Revision A
Drawn by	AZ Date 27/08/2020

HOGSTOW HALL, MINSTERLEY SHREWSBURY, SHROPSHIRE, SY5 0HZ
Tel: 01743 791336 Fax: 01743 792770
email: mail@rogerparry.net
Web address: www.rogerparry.net
Registered in England and Wales
Company No. 01743 791336
VAT No. 254 544 111