




Existing Front Elevation
1:50



Existing Side Elevation
1:50



Existing Rear Elevation
1:50

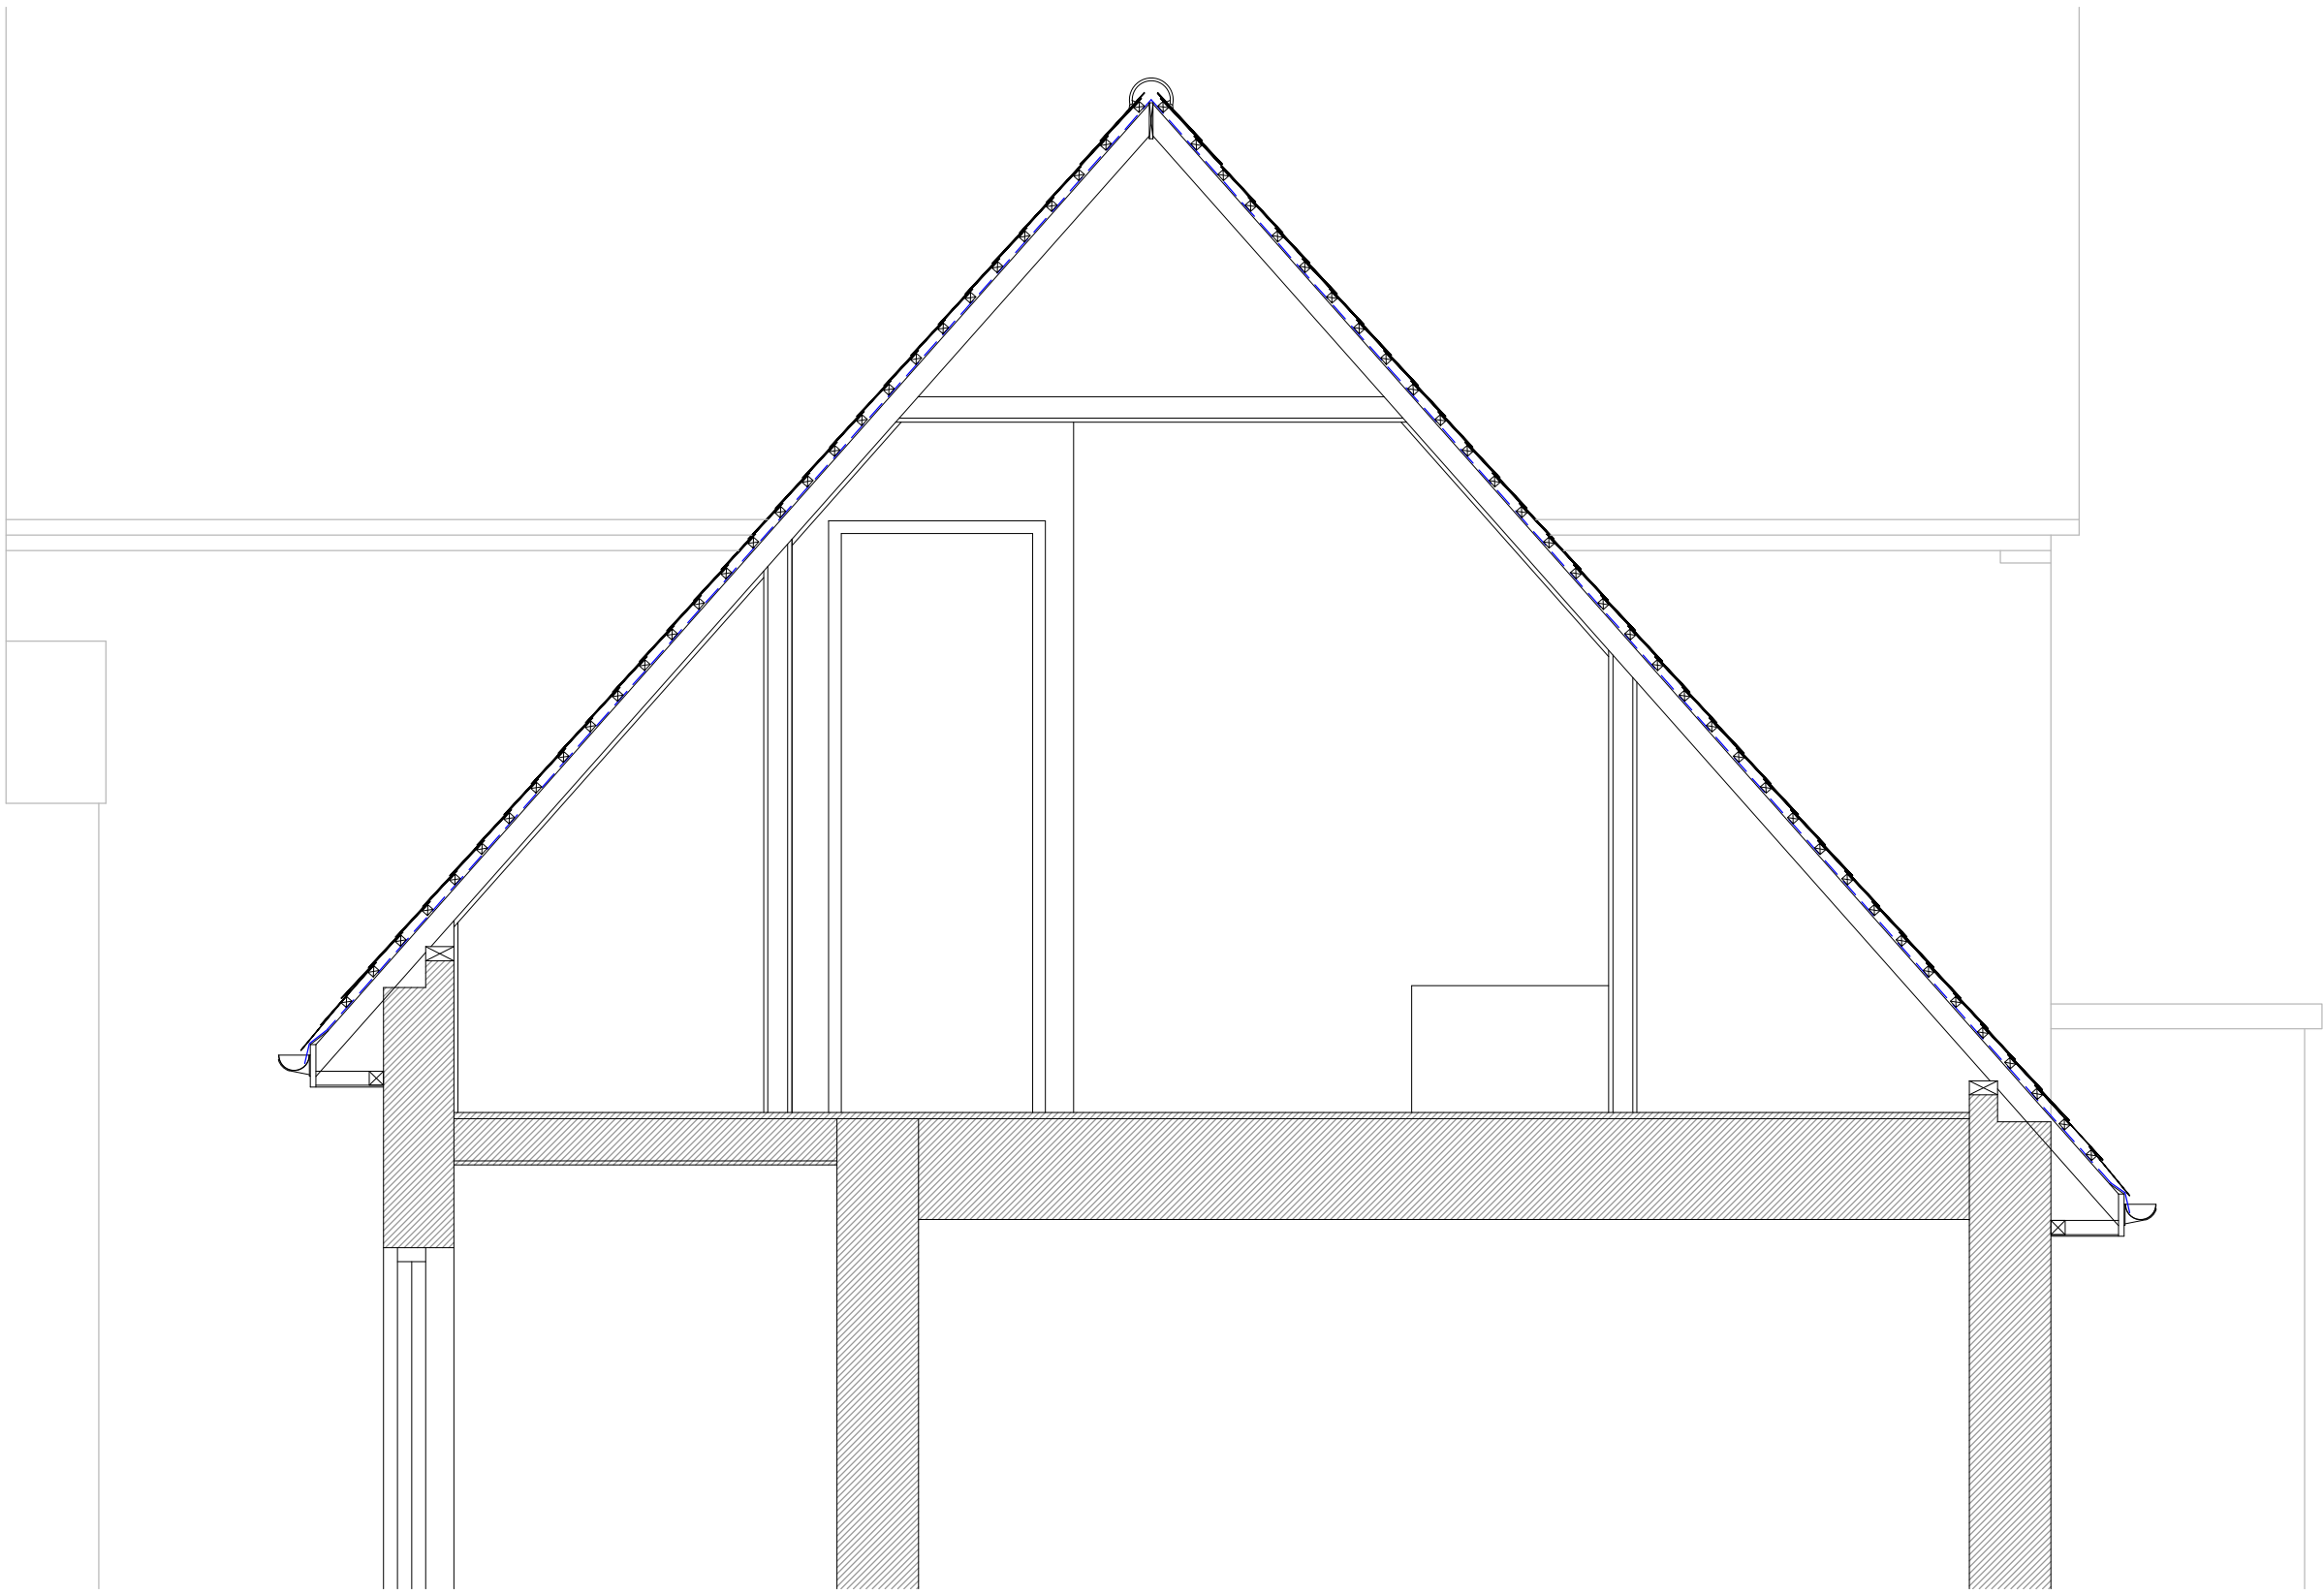

Existing Section
Thru Bathroom
1:20


CULLIS-ARCHITECTURAL-DESIGN
25 Sunningdale Close
Wrexham
North Wales
LL13 9QU
T 01978 264376
M 07791 480768
E ajones540@btinternet.com


LABC

Client			
Mr & Mrs Roberts.			
Drawing Title			
Existing Elevations.			
Job Title			
Proposed Alterations to 71 Acton Gate, Wrexham.			
Date	Scale	Rev	Draw No
Sept 2020	1:50 at A1		PD195/02