




Existing South Elevation
1 : 100




Existing East Elevation
1 : 100



Existing North Elevation
1 : 100

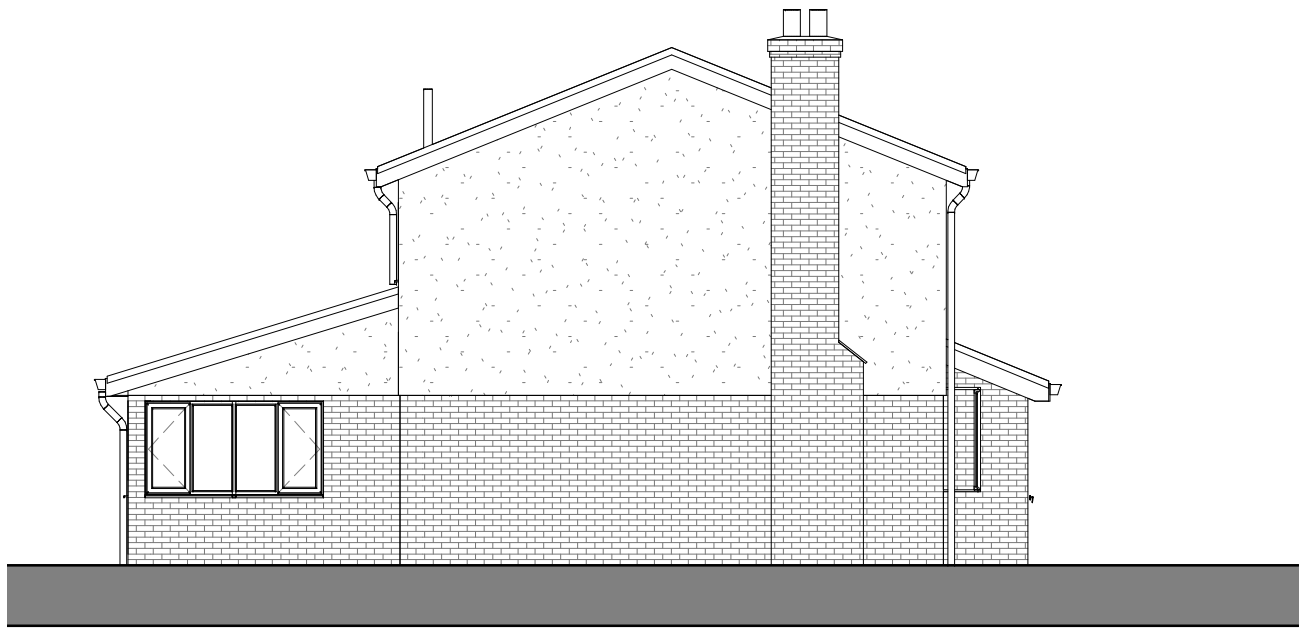

Existing West Elevation
1 : 100

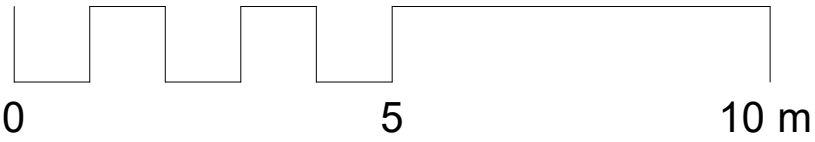

Revisions				
Rev	Date	Description	By	Check

Client
Mr & Mrs Jones

Project Title
30 Trem Yr Eglwys, LL13 7QE

Drawing Title
Existing Elevations

Scale 1 : 100@A2	Date 01/07/21
----------------------------	-------------------------

Job Number 02020820	Drawing Number A101	Revision
-------------------------------	-------------------------------	----------

General Notes

- Contractor to verify all dimensions and check level datums on site
- Do not scale off drawings
- All dimensions shall be checked on site before commencement of shop drawings, manufacture and all discrepancies