




EXISTING FRONT ELEVATION -
PARAPET REMOVED TO REVEAL
FIRST FLOOR OPENINGS.



EXISTING FRONT ELEVATION.




EXISTING REAR ELEVATION.

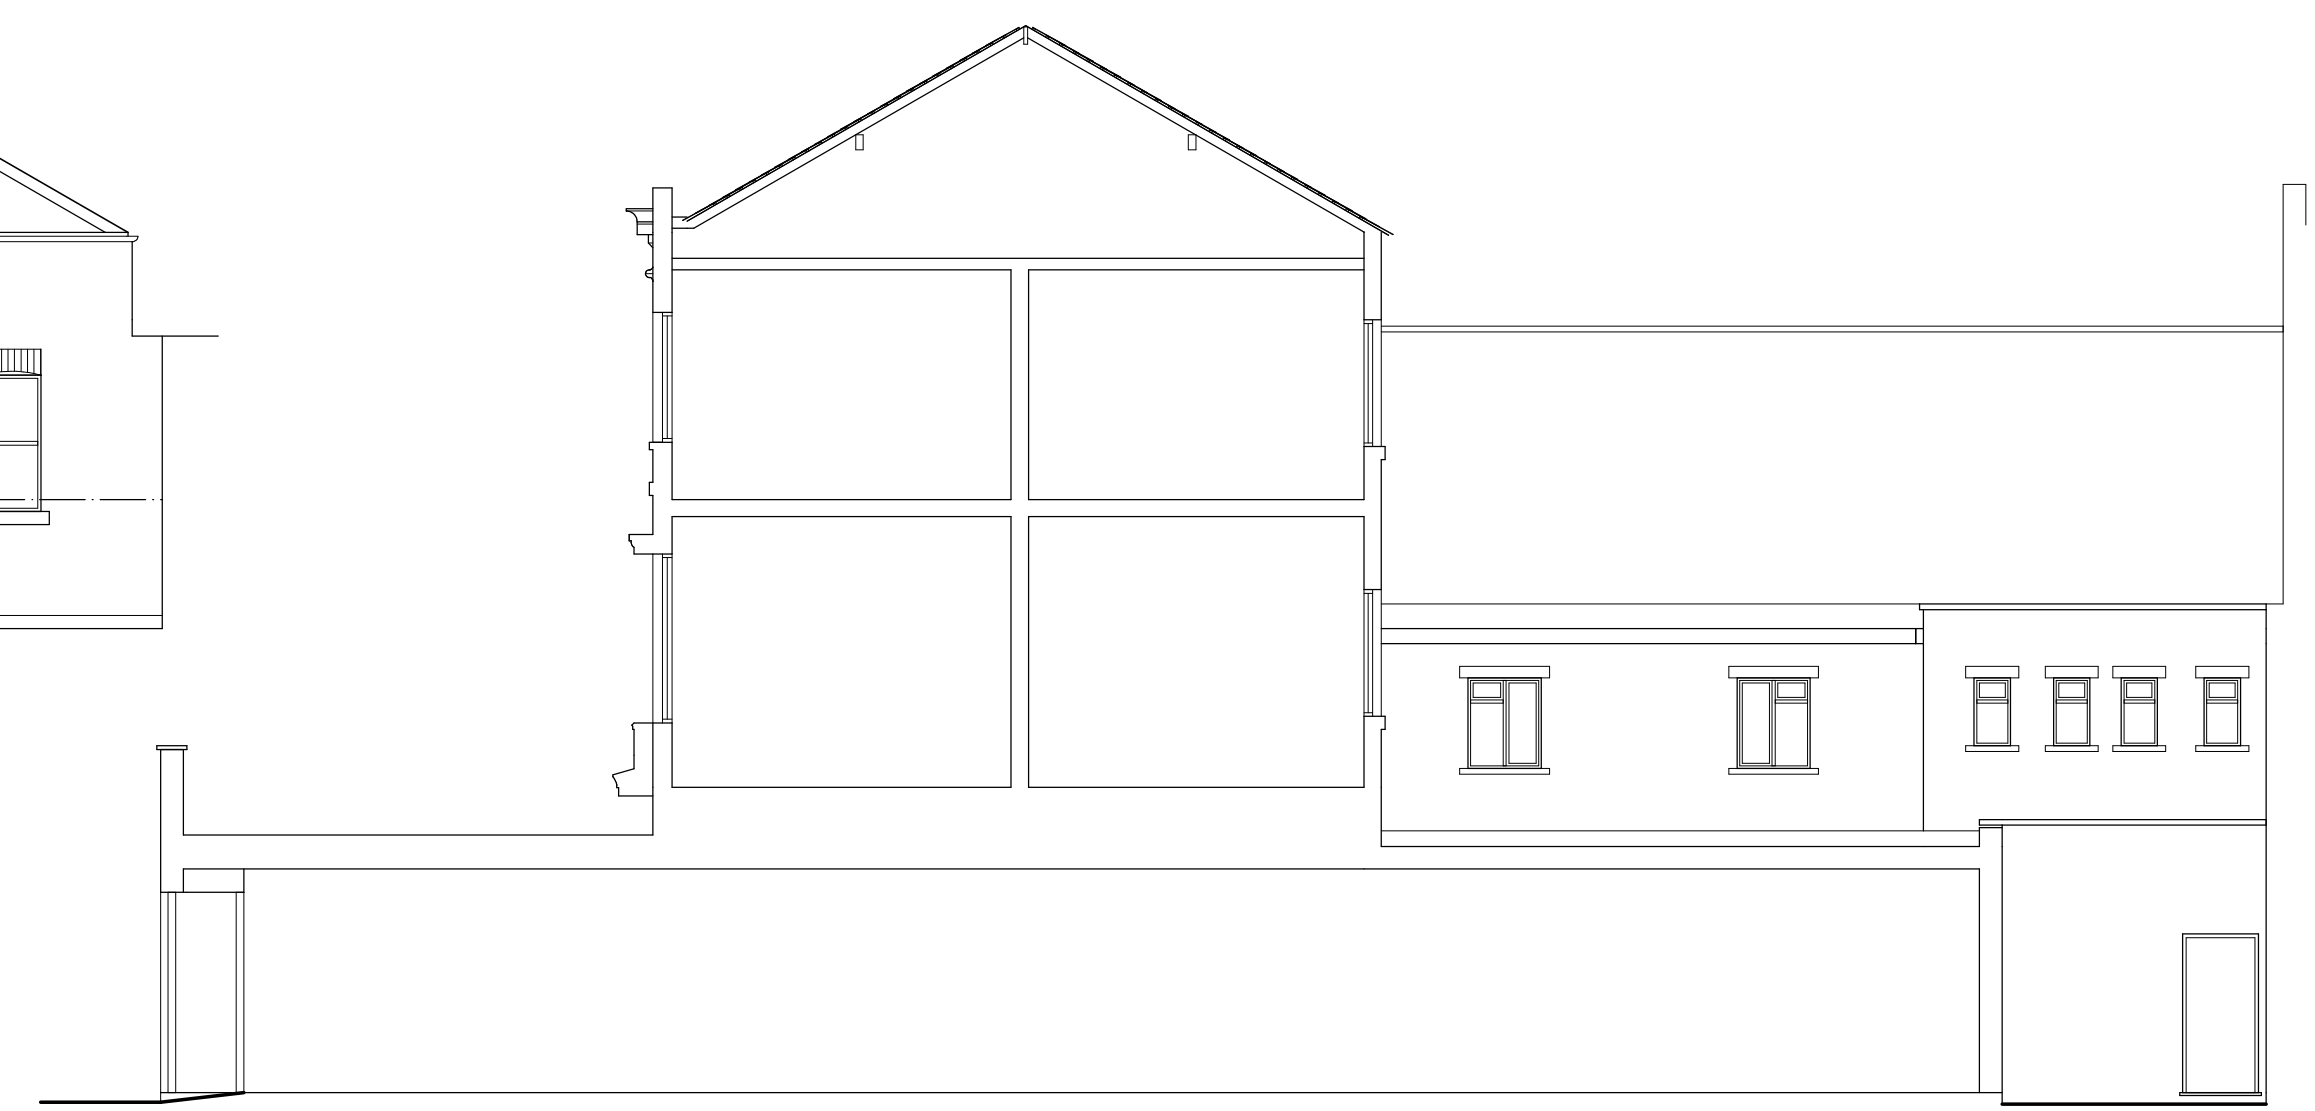


EXISTING SIDE ELEVATION / LONGITUDINAL SECTION.



EXISTING GROUND FLOOR PLAN.

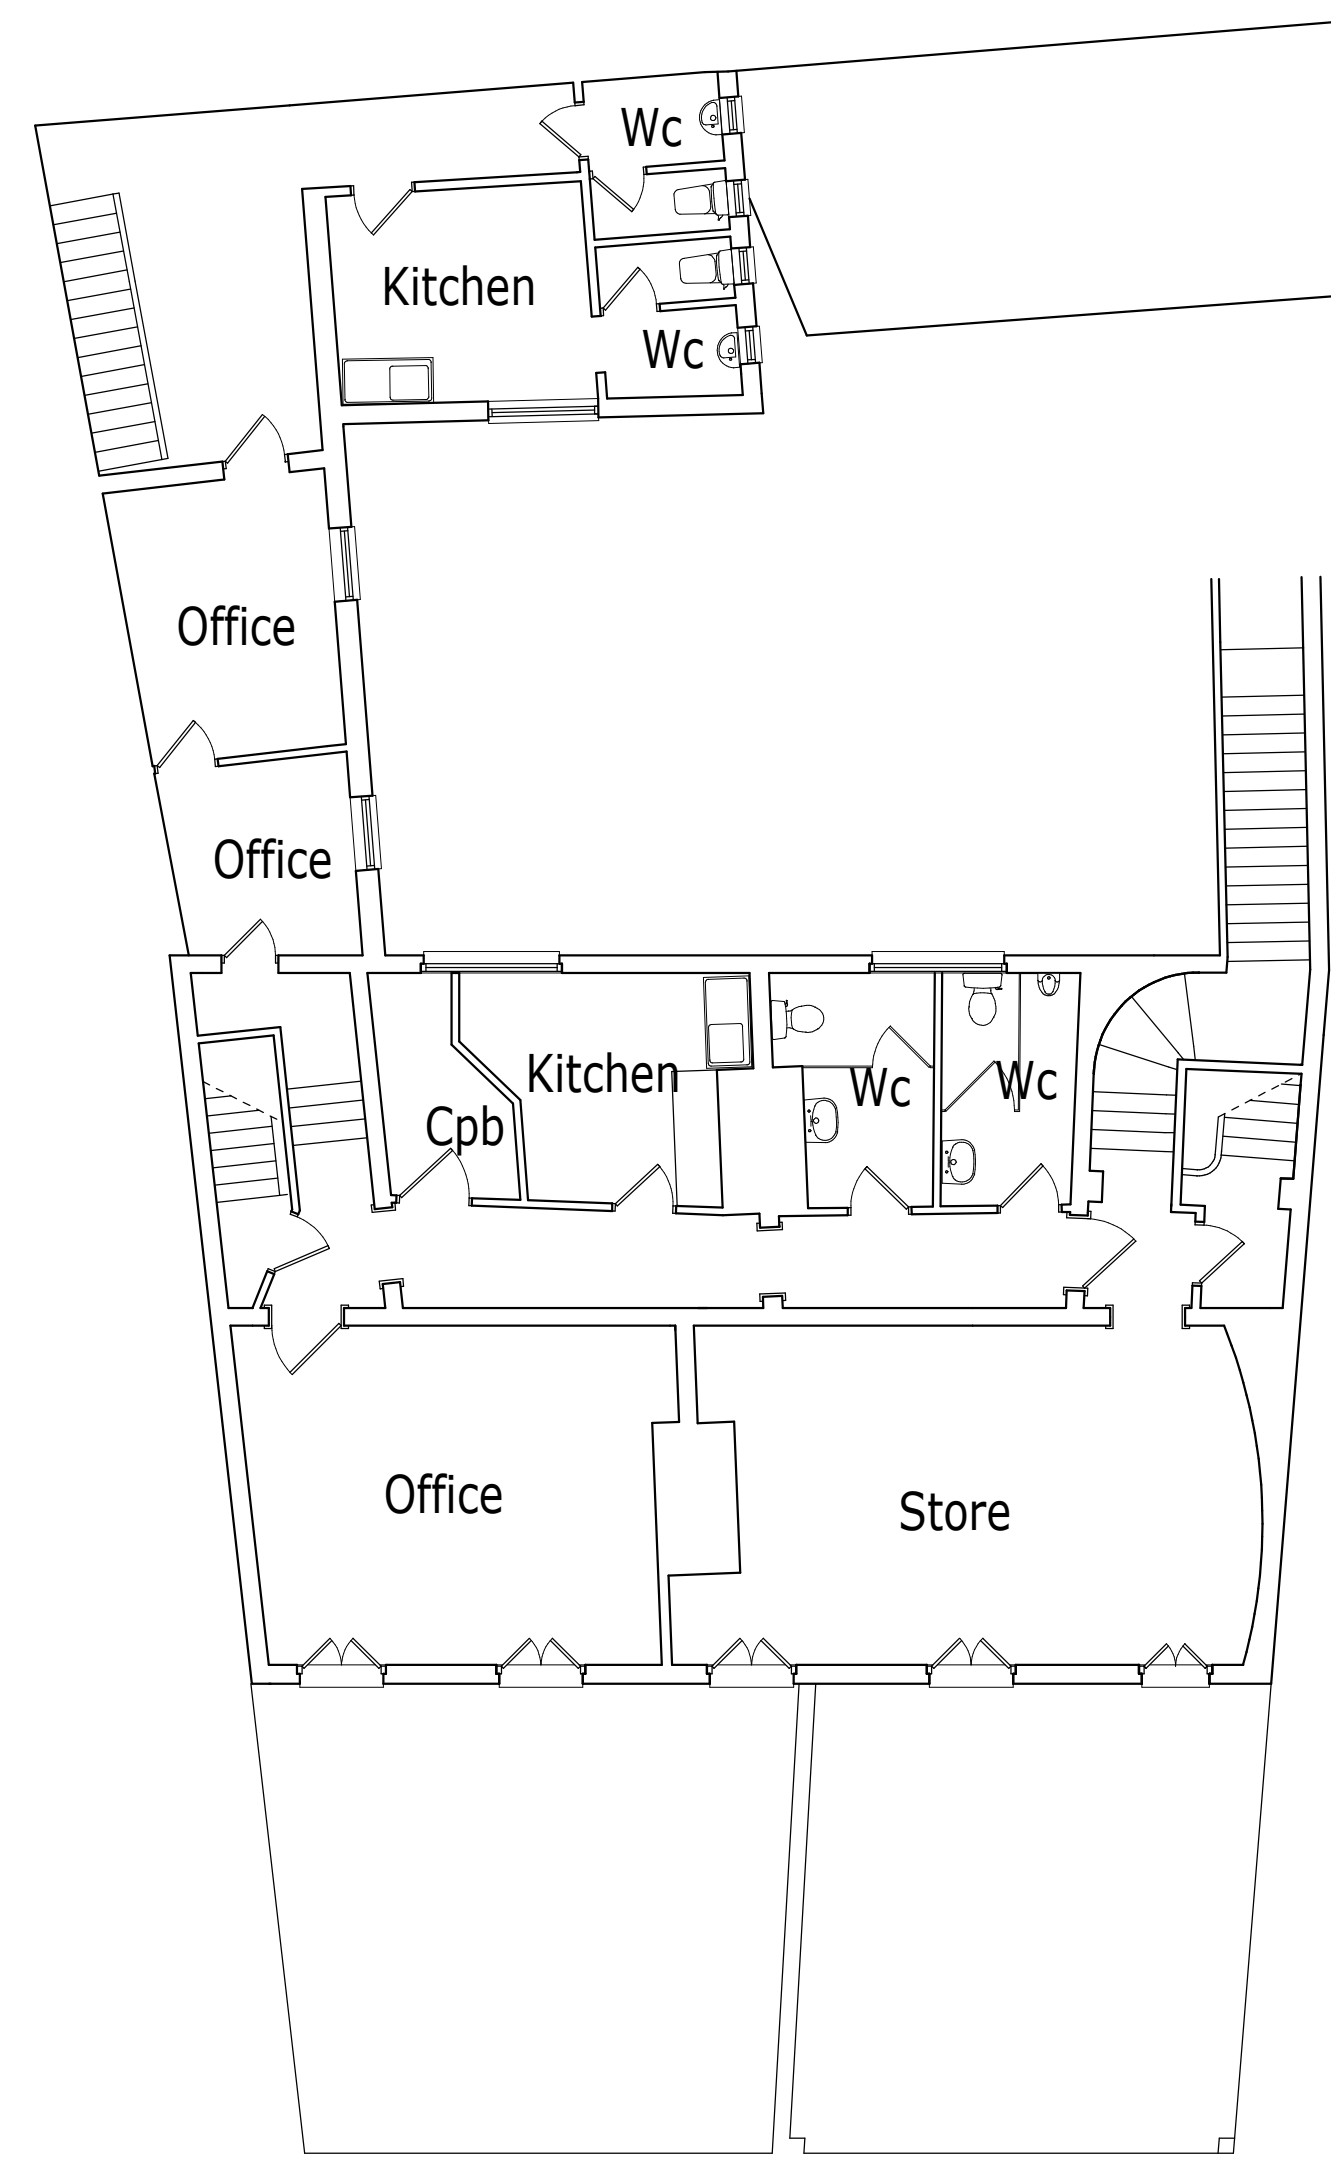

EXISTING FIRST FLOOR PLAN.

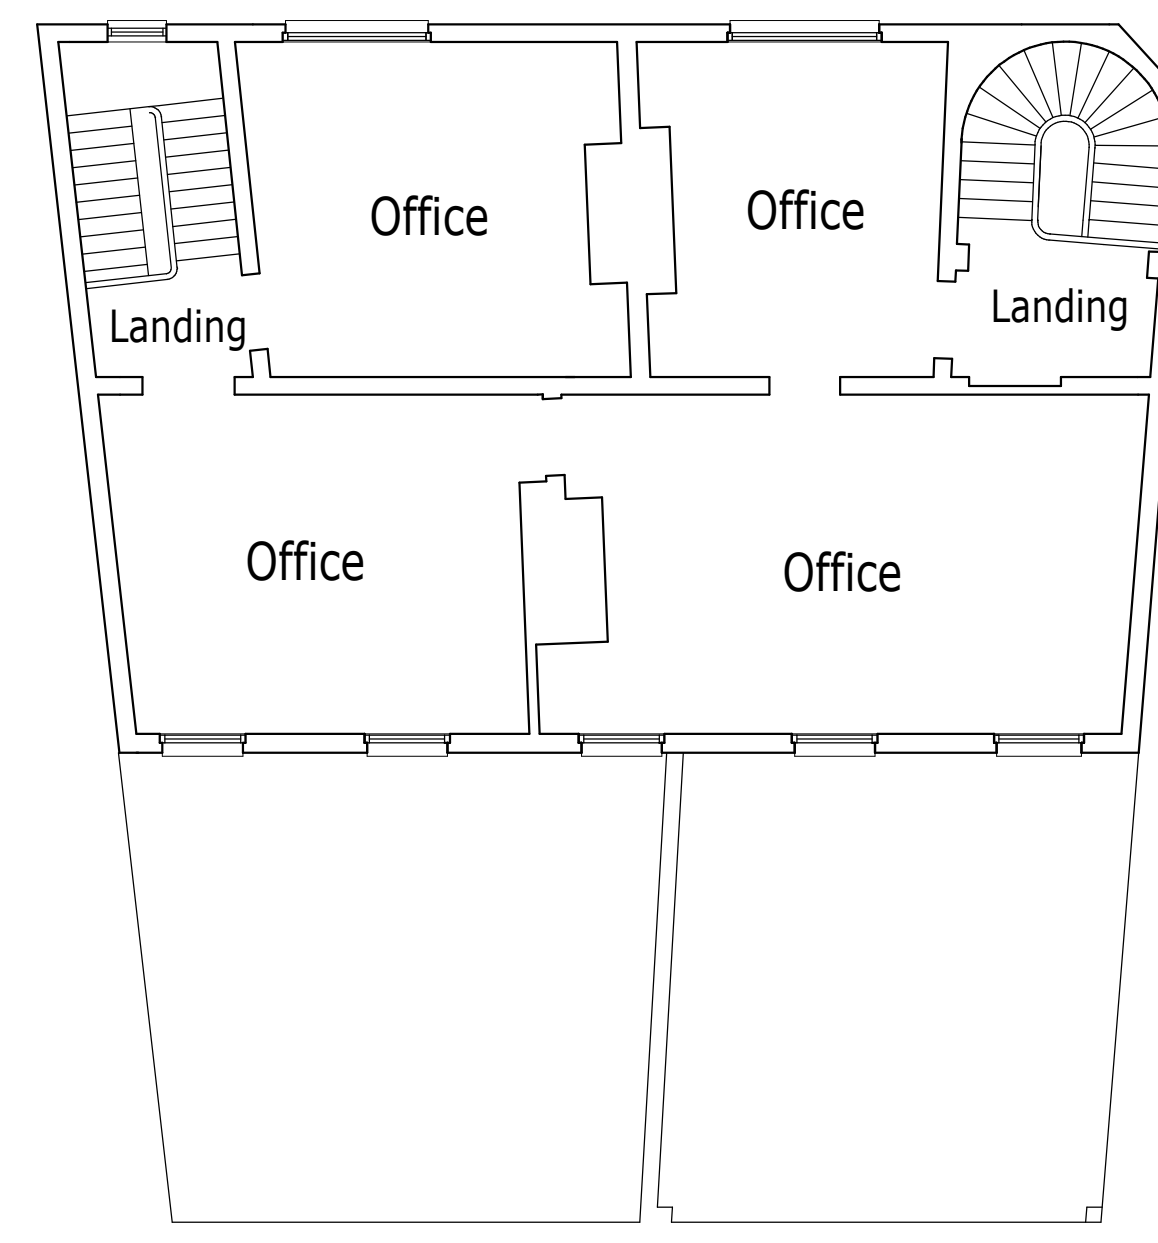

EXISTING SECOND FLOOR PLAN.

Project.	
PROPOSED CONVERSION OF AND EXTENSION TO UPPER FLOORS TO PROVIDE APARTMENTS at 4 - 6, REGENT STREET, WREXHAM, LL11 1SA.	
Client.	
HARDING COMMERCIAL.	
Title.	
EXISTING FLOOR LAYOUT PLANS.	
Drawing No.	
10441.03.dsj	
Date.	Scale.
Feb 2020.	1:100@A1.
<i>D.S. Jones & Co.</i>	
Architectural & Planning Consultants. The Studio, 26, Prospect Drive, Coedpoeth, Wrexham, LL11 3PE. Tel : 01978 750195 / 07880 874522. E : dsjonesandco@live.co.uk	