




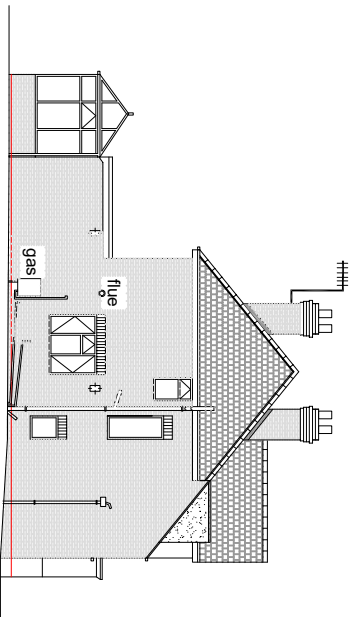


Existing Side Elevation.

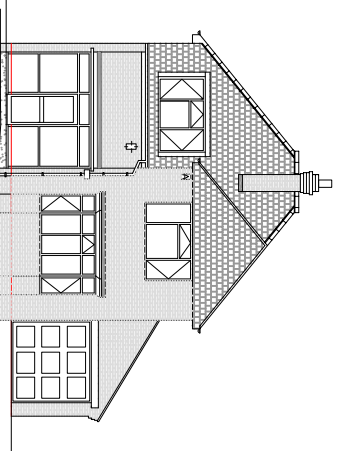


Existing Front Elevation.
Scale 1:100

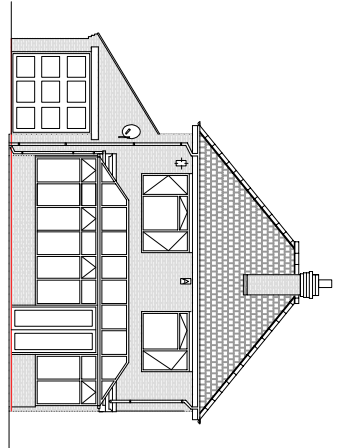


Existing Rear Elevation.

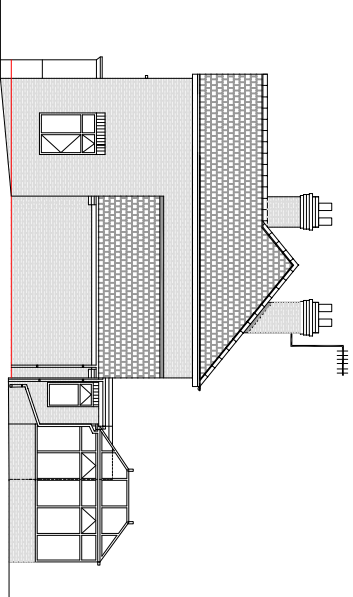


Existing Side Elevation.

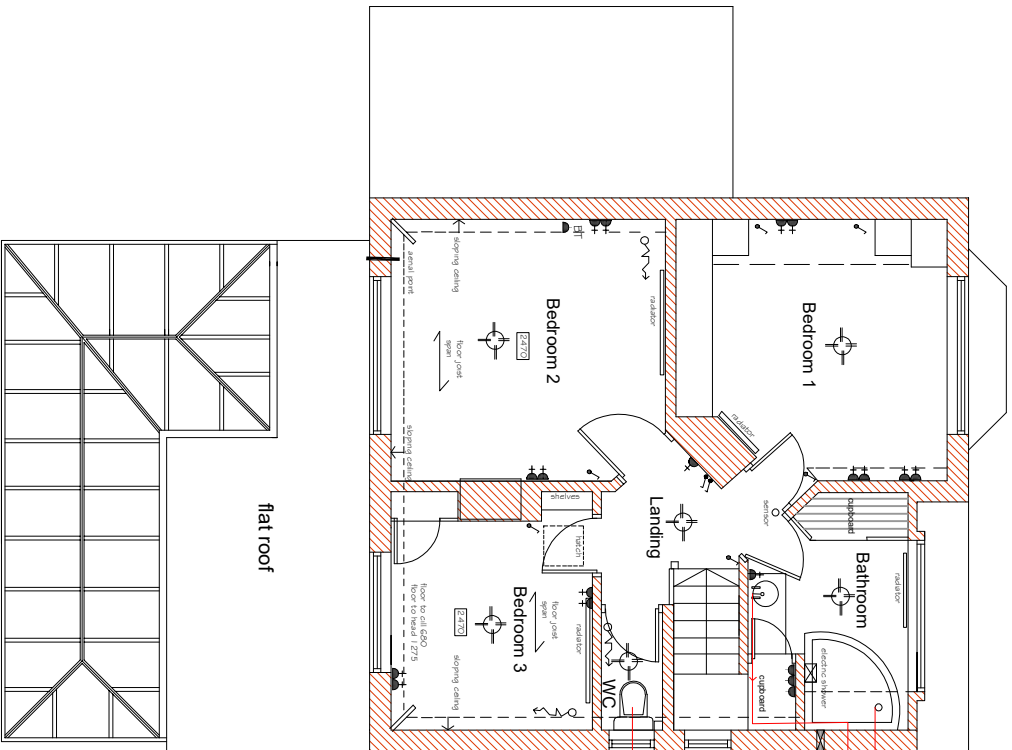


Existing First Floor Plan.

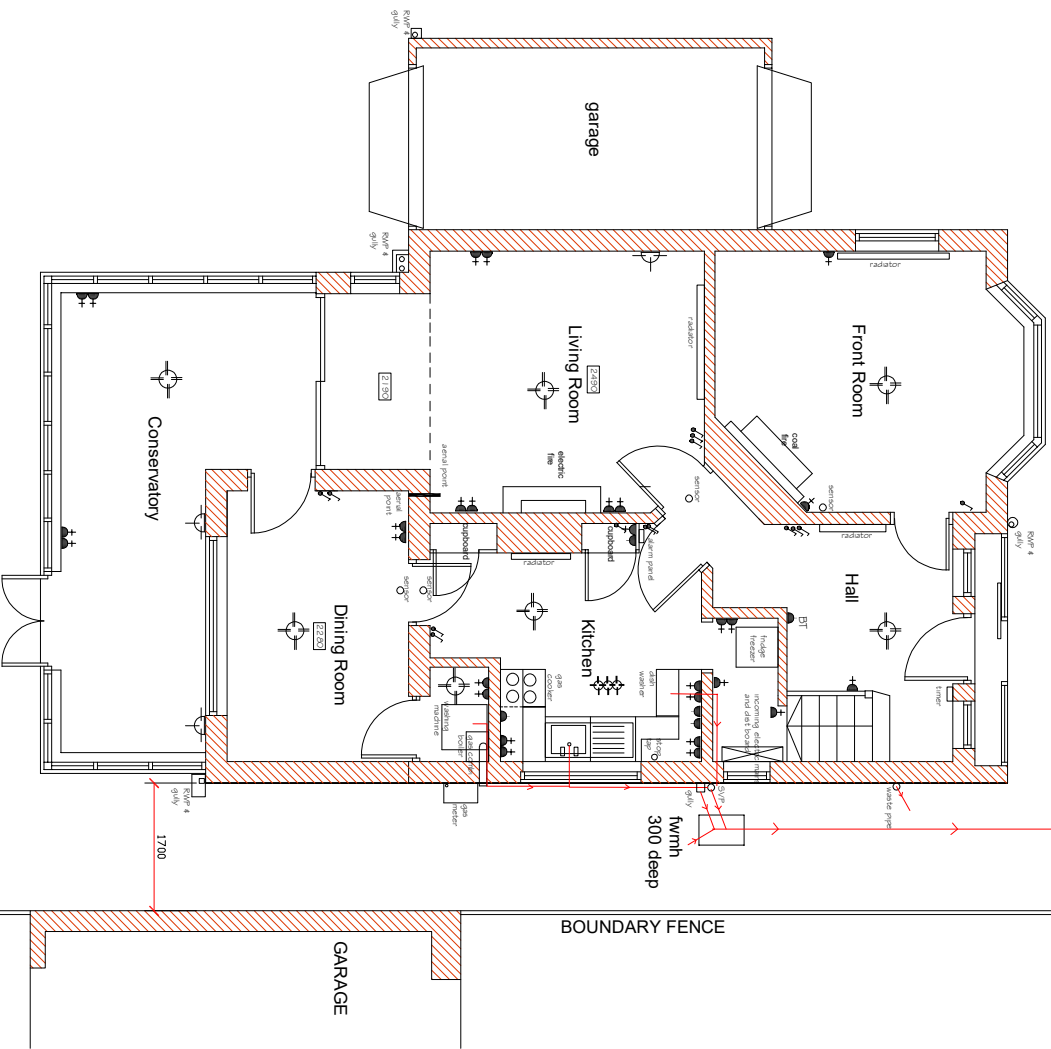

Existing Ground Floor Plan.

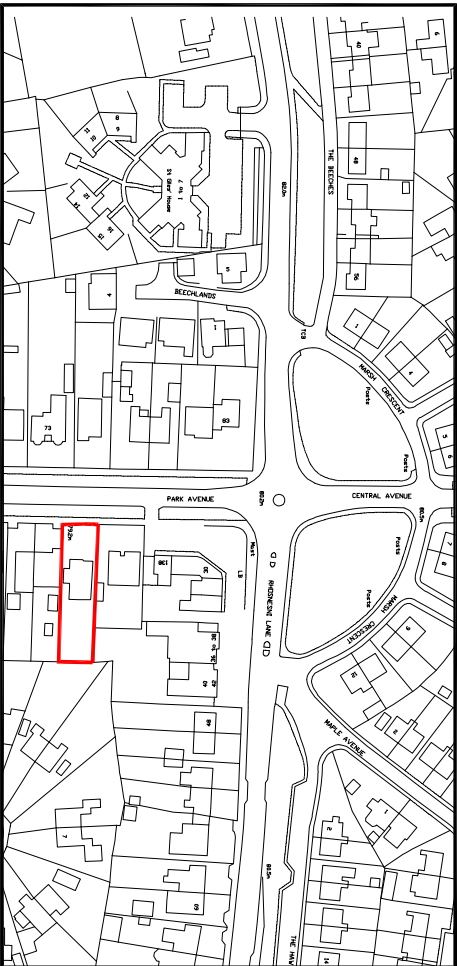

EXISTING LOCATION PLAN SCALE 1:1250

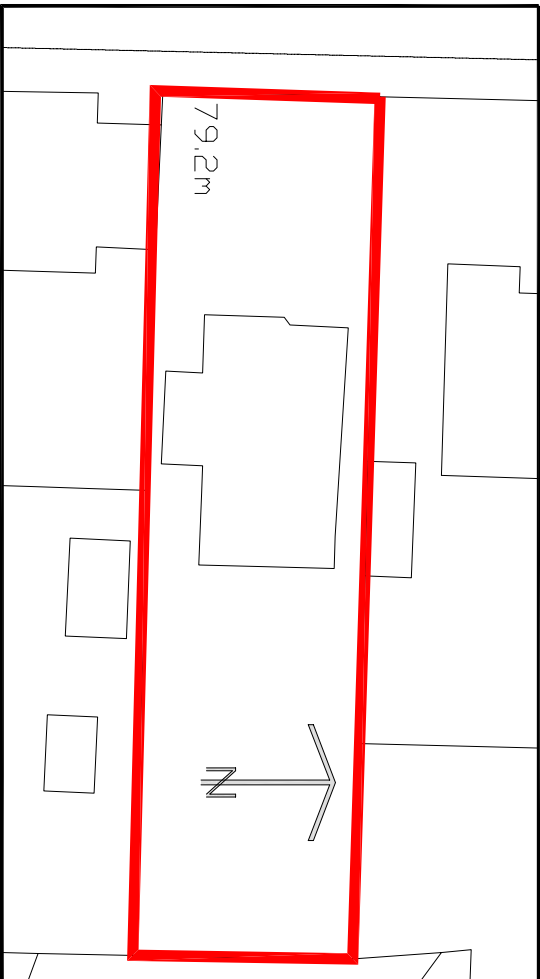

EXISTING SITE PLAN SCALE 1:200

Reproduced from the Ordnance Survey Mapping with the permission of the controller of Her Majesty's Stationery Office Crown copyright. Unauthorised reproduction or use of this information is prohibited. Wrexham County Borough Council Licence No. LA032811.

WREXHAM COUNTY BOROUGH COUNCIL.

STRONG & PARTNERS
HEAD OF HOUSING AND ECONOMY,
WREXHAM, CHESHIRE, CH65 1JH

Drawn / Checked / Date / Project No / AutoCAD File Ref / Scale / PD 2020/07

EXISTING DRAWINGS

Drawn / Checked / Date / Project No / AutoCAD File Ref / Scale / PD 2020/07

Drawn / Checked / Date / Project No / AutoCAD File Ref / Scale / PD 2020/07