






Front Elevation 1:100

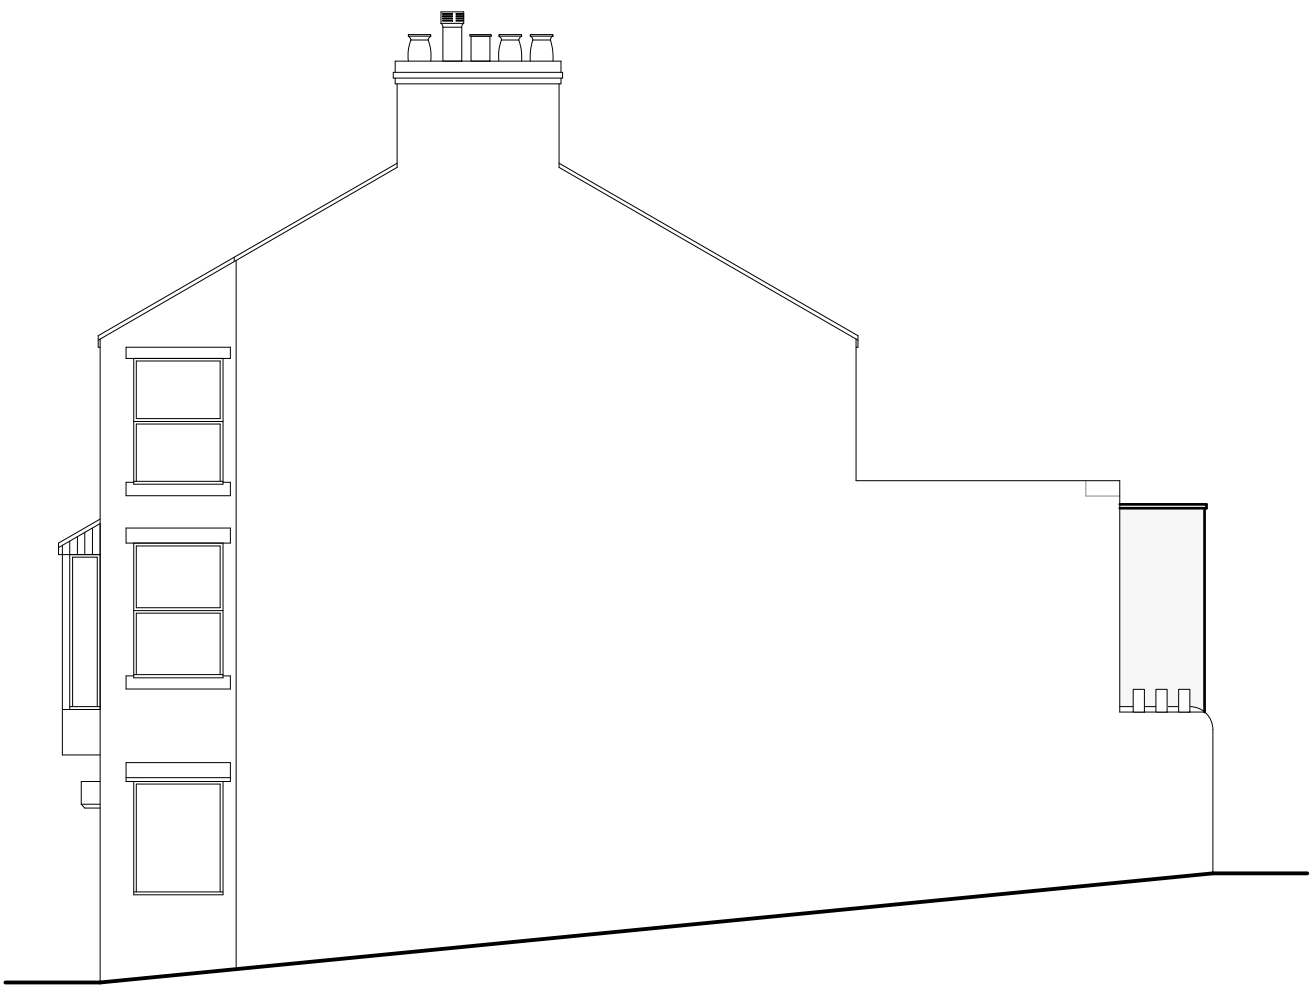


Side Elevation 1:100

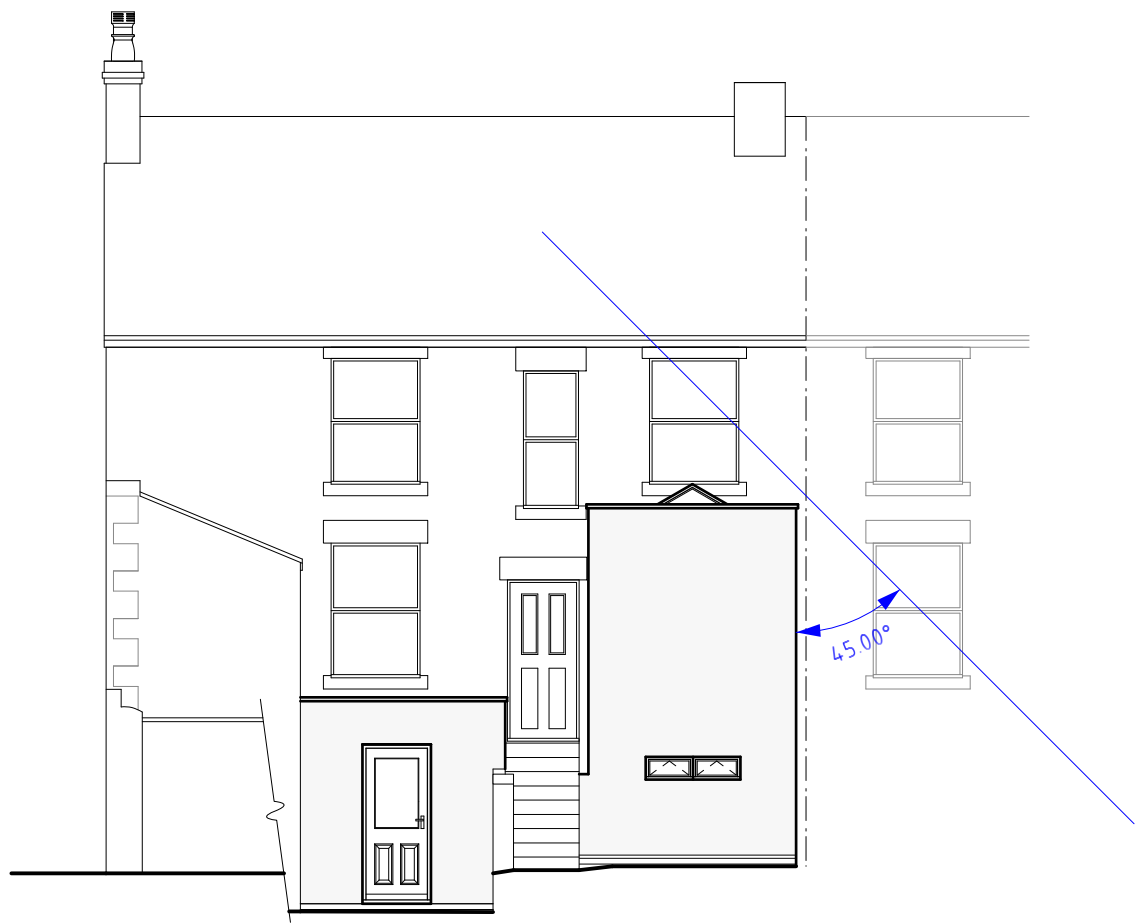


Rear Elevation 1:100

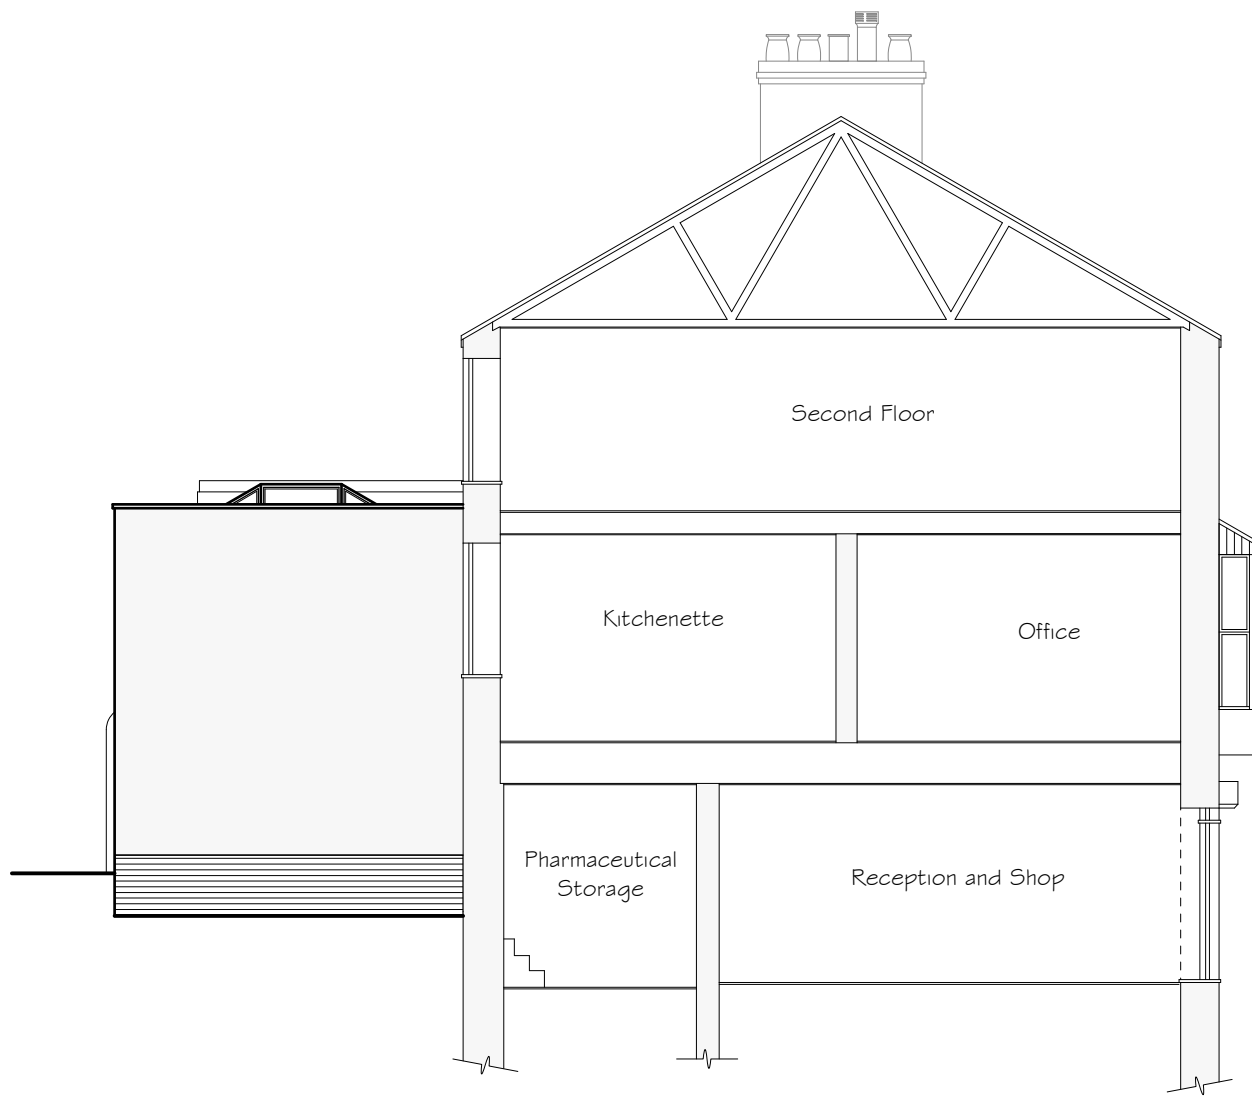

Side Elevation & Section 1:100

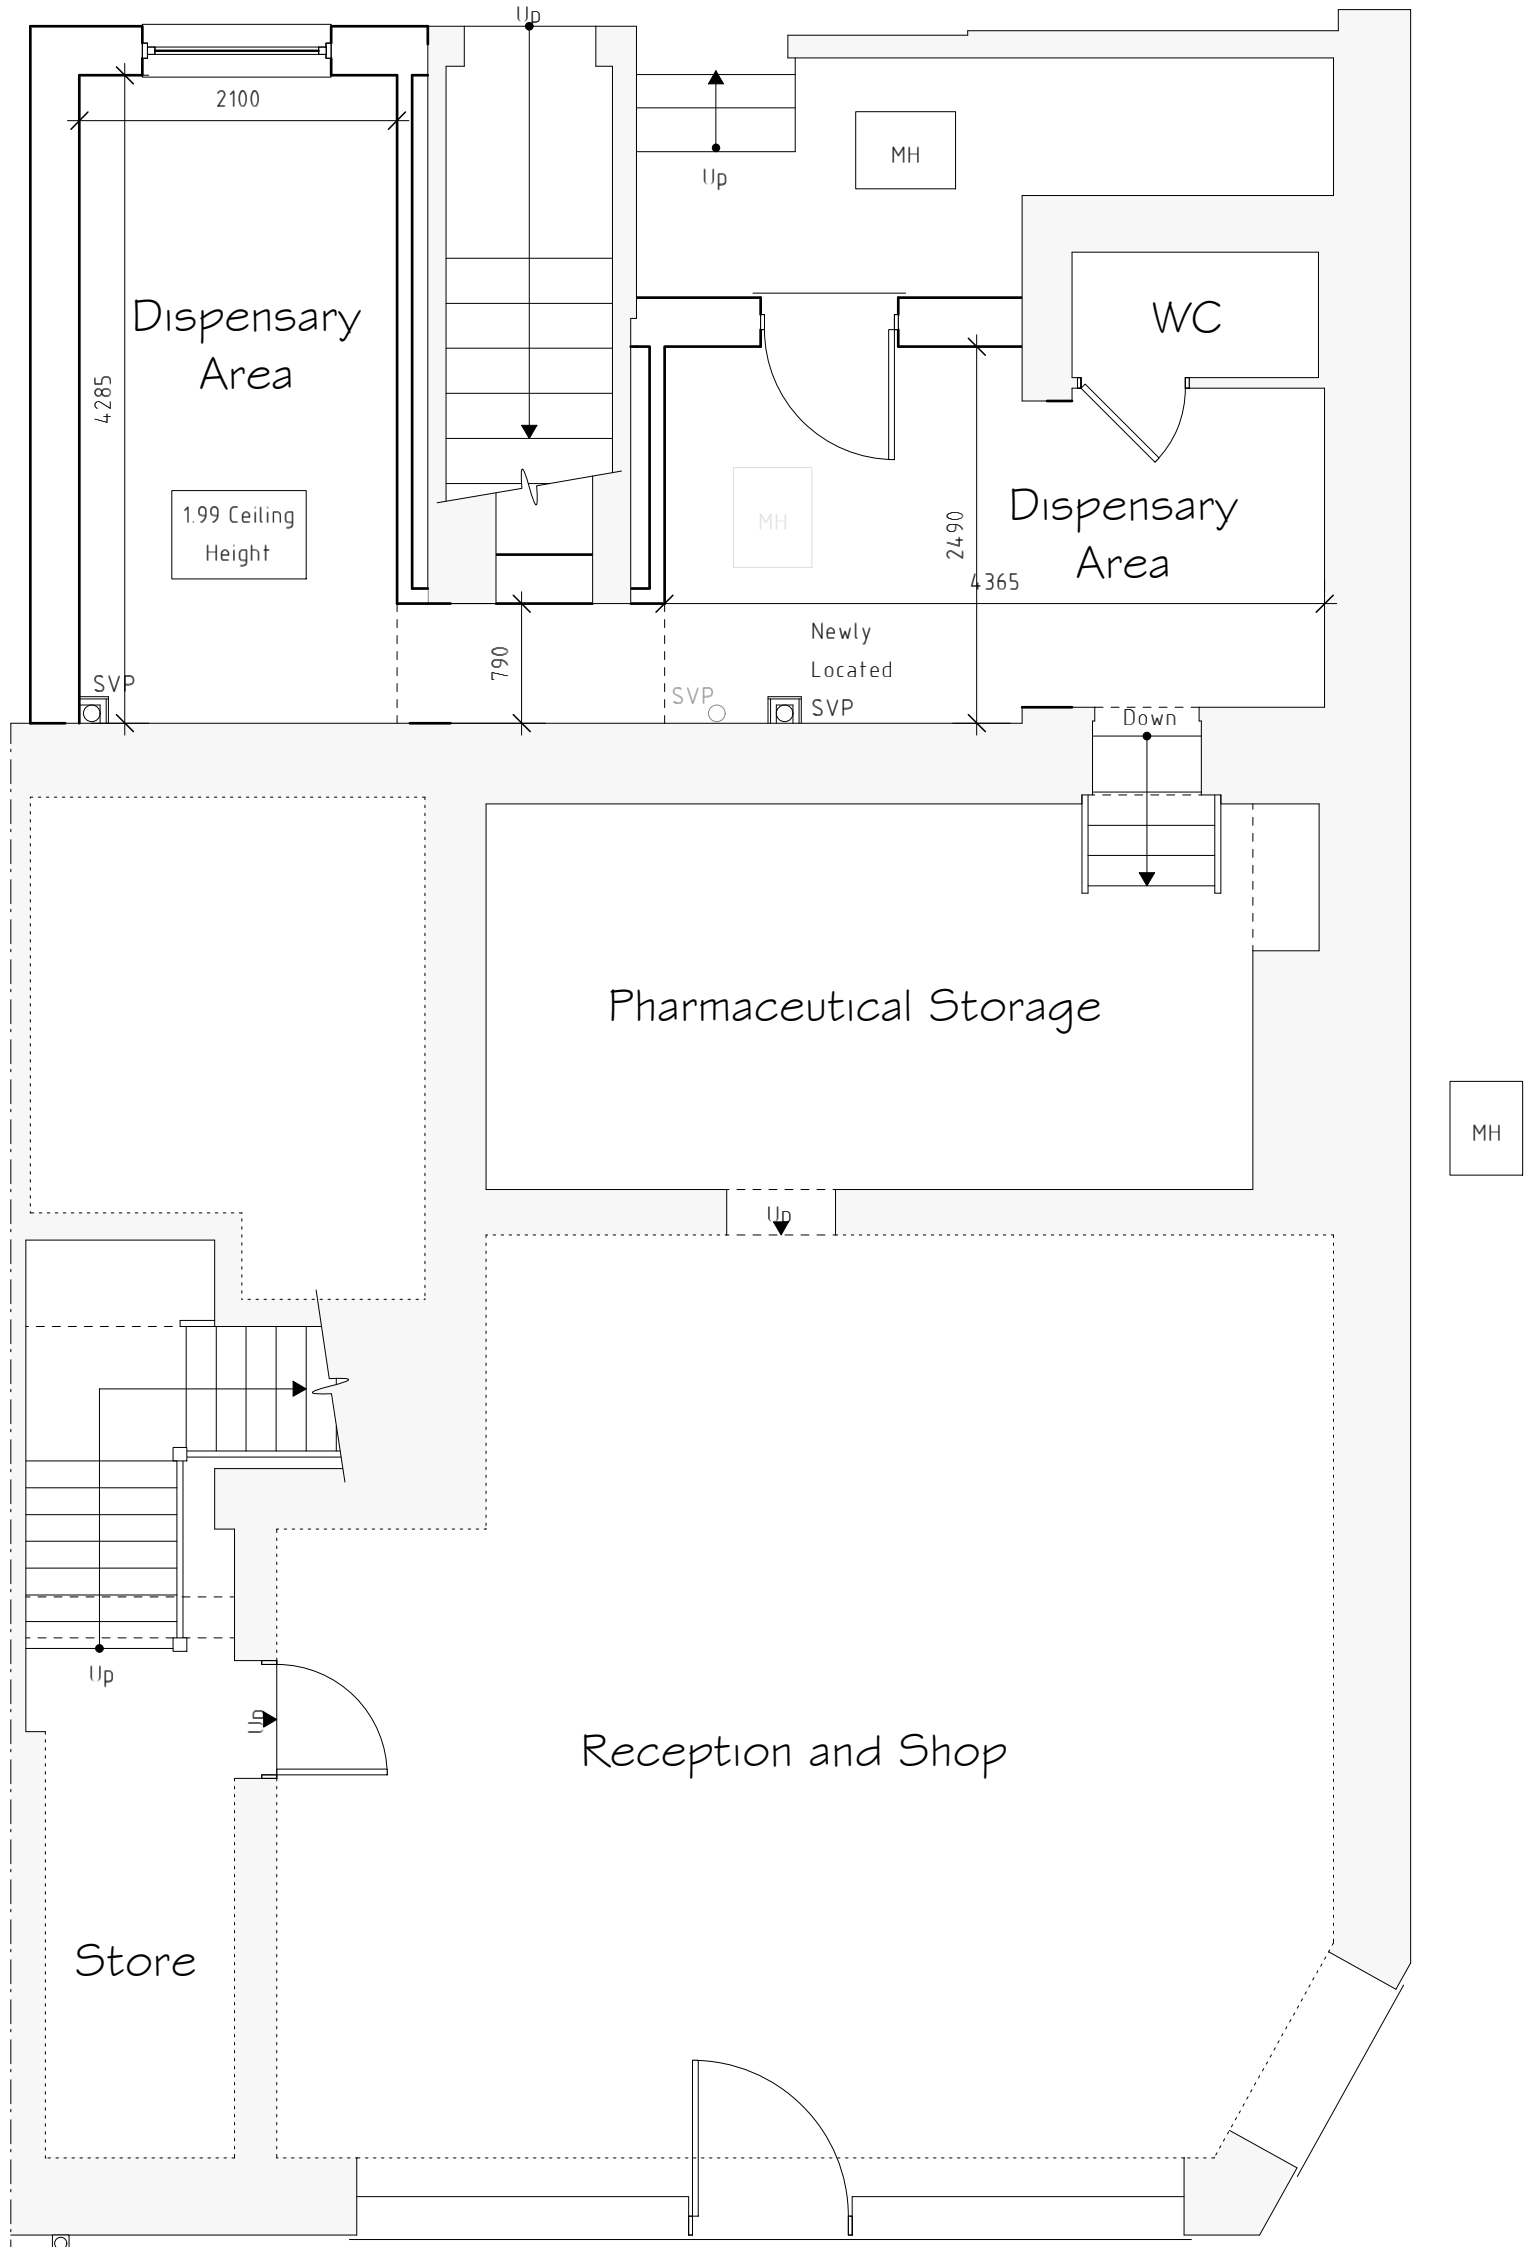

Ground Floor Plan 1:50

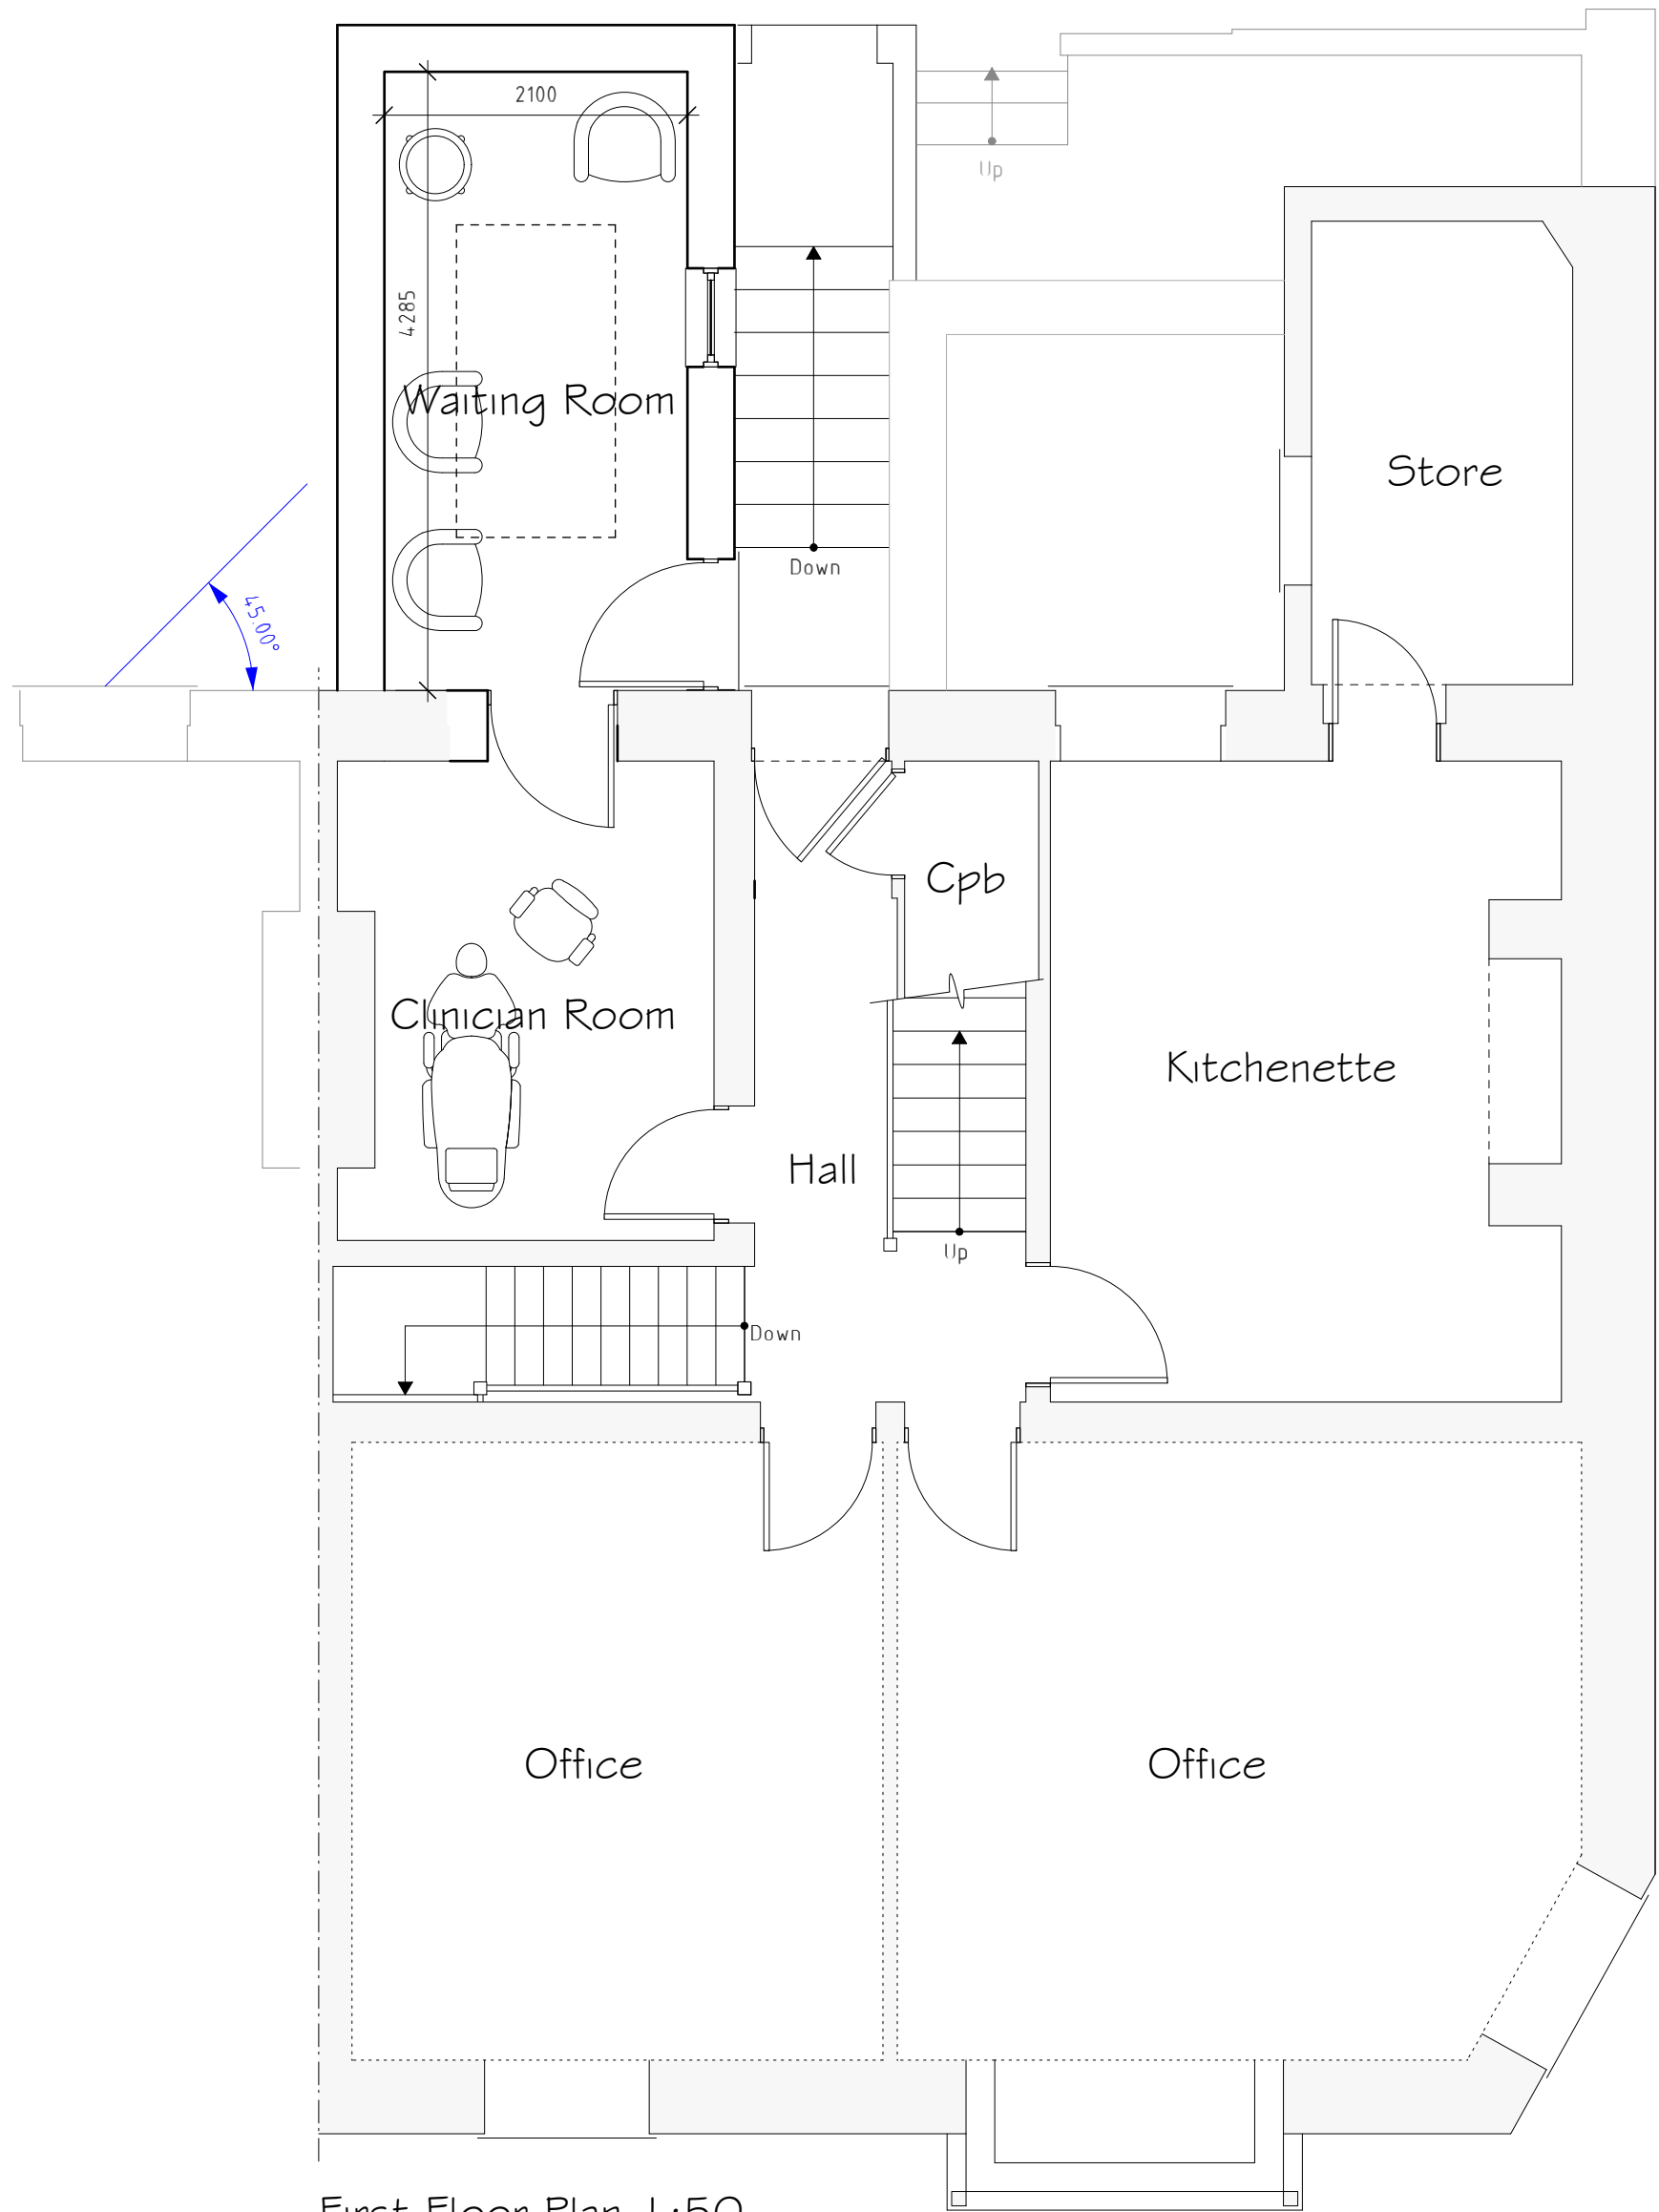

First Floor Plan 1:50

External Facing Materials
External walls are to comprise render applied to blockwork to Local Authority approval.

Roofing Materials
Roof coverings are to be polyproof 185 flat roofing system to Local Authority approval.

All windows are to comprise sealed double glazed units set in black uPVC frames.

Rainwater to be collected in half round uPVC guttering and uPVC downpipes.

Rev	Date	Detail	Initial
B	03/21	45° daylight lines illustrated	D.J.E.
A	11/20	Design Amends	D.J.F.

Project: Proposed Alterations to, Pharmacy, Manchester House, High Street, Coedpoeth, LL11 3LS.	
Title: Planning	Scale: (A1) 1:50 & 1:100
Drawn By: J Felgate	Date: Nov 2020
Drawing No: P135/003	Sheet: 1 of 1

blueprint
architectural services

partner
LABC

Office 3K4,
Redwither Business Tower,
Wrexham. LL13 9XT
Tel: 01978 356500
www.blueprintarchitectural.com
© copyright all rights reserved