


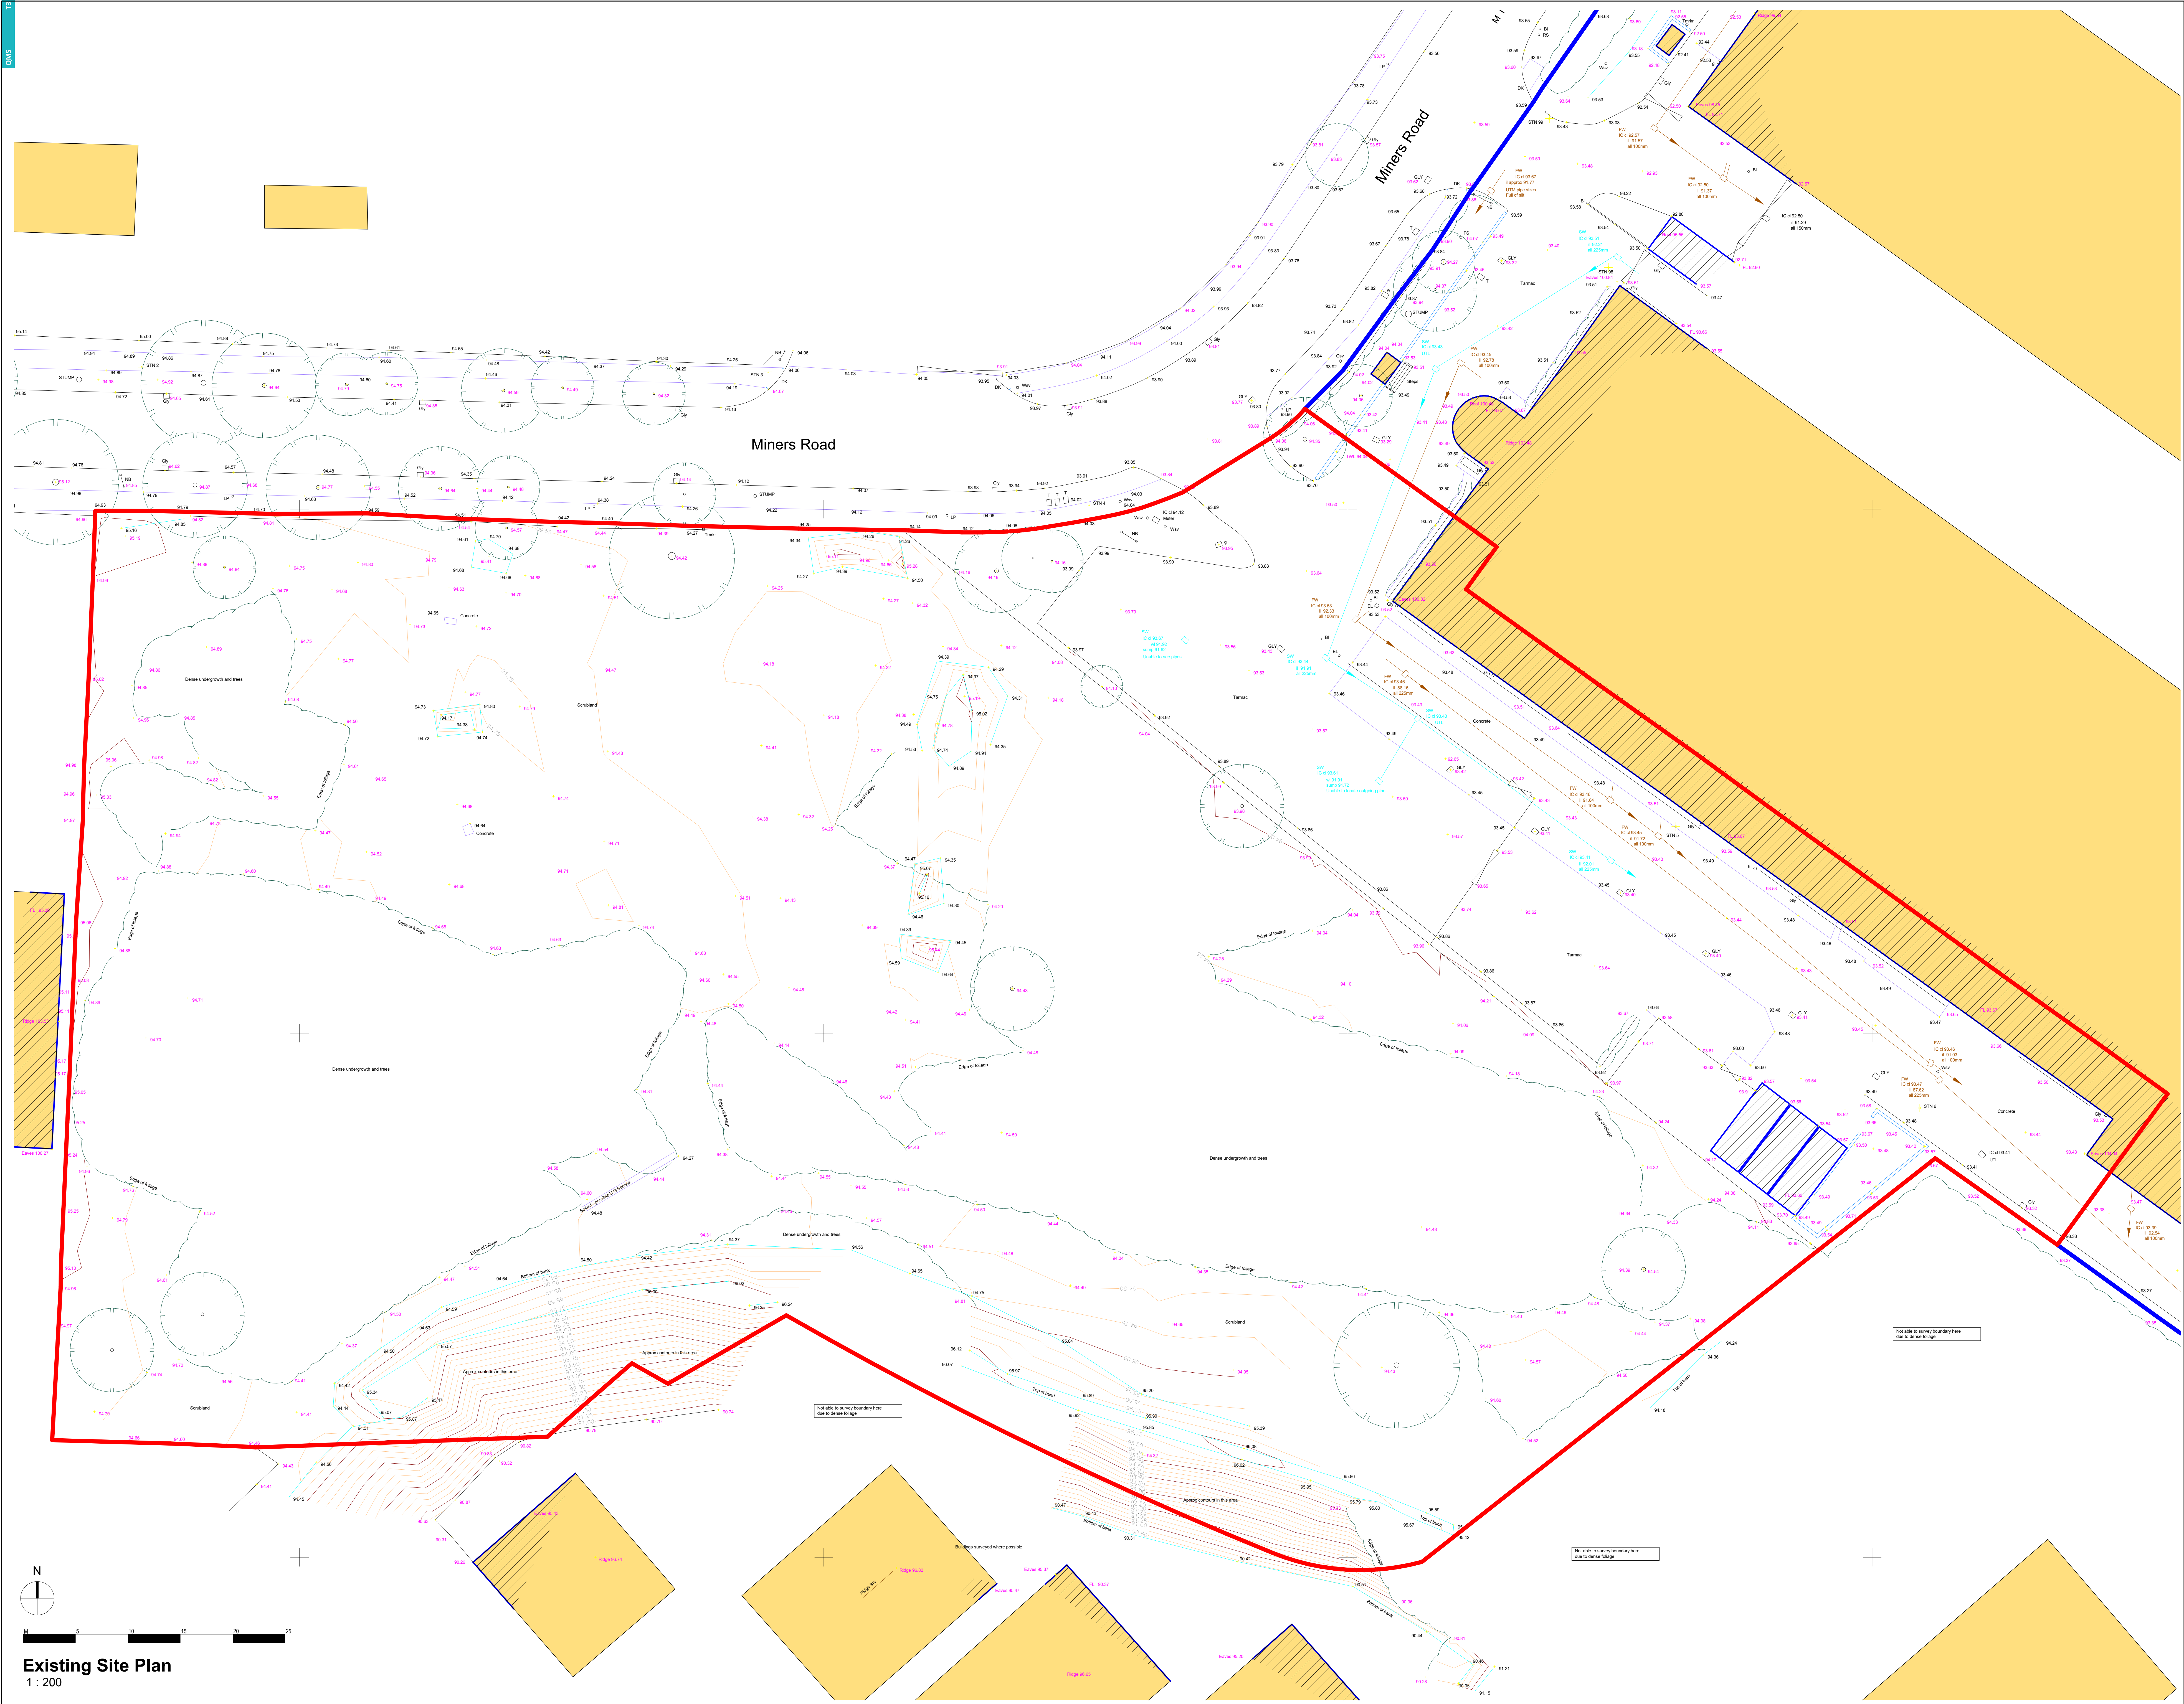

Existing Site Plan
1 : 200

- General Notes
1. Contractor to verify all dimensions and check level datums on site
 2. All of the designs are the sole property of TACP Architects Ltd and may not be used without their written agreement
 3. All prints, specifications and their copyright are the property of TACP Architects Ltd
 4. Do not scale off drawings
 5. All dimensions shall be checked on site before commencement of shop drawings, manufacture and all discrepancies must be reported to TACP Architects Ltd

Risk Assessments

Rev	Date	Description	By	Check

Consultants

Client
Magellan Aerospace (UK) Limited


Project Title
Magellan Wrexham New Facility

Drawing Title
Existing Site Plan

Scale 1 : 200@A0	Date 23/09/20	Drawn By ACR	Checked By MG	Office Wrexham
Job Number 20028	Project+Originator+Zone+Level+Type+Role+Number MA-TACP- ES- XX- DR-A- 701	Revision		

TACP Architects Ltd
Pembroke House, Ellice Way
Wrexham Technology Park
LL13 7YT
T: 01978 291161
F: 01978 351735
E: admin@taccparchitects.co.uk
www.taccparchitects.co.uk

Architecture • Interior Design • HealthCare Planning • Construction • Masterplanning • Sustainable Design

