



Proposed extensions and alterations at 3 Smithfield Drive, Holt, Wrexham, LL13 9AQ




FRONT ELEVATION - FACING NORTH

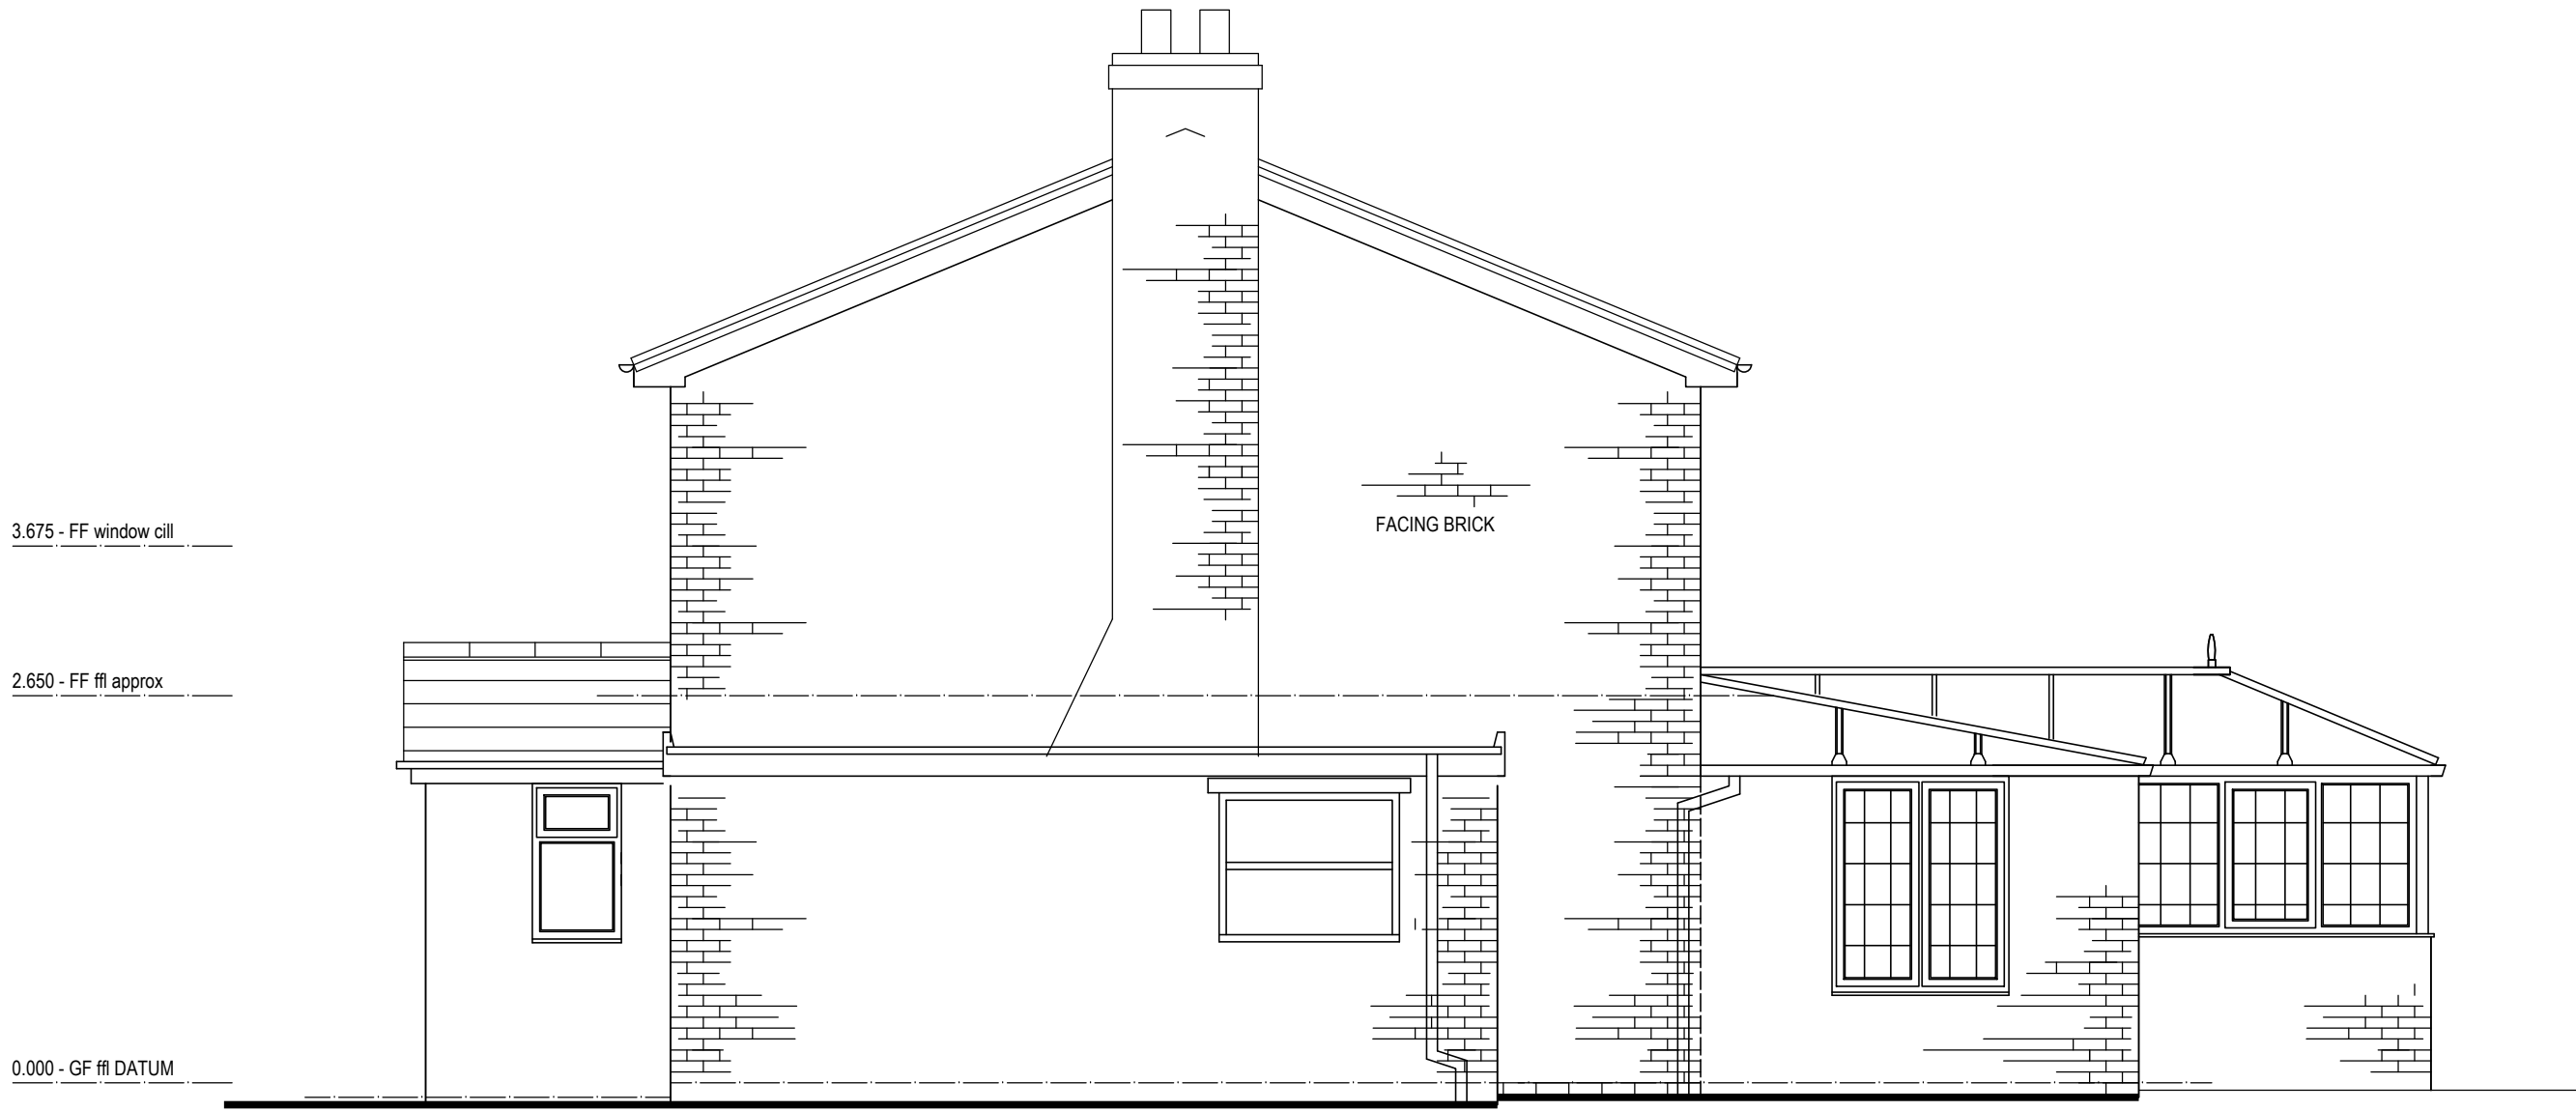

SIDE ELEVATION - FACING WEST

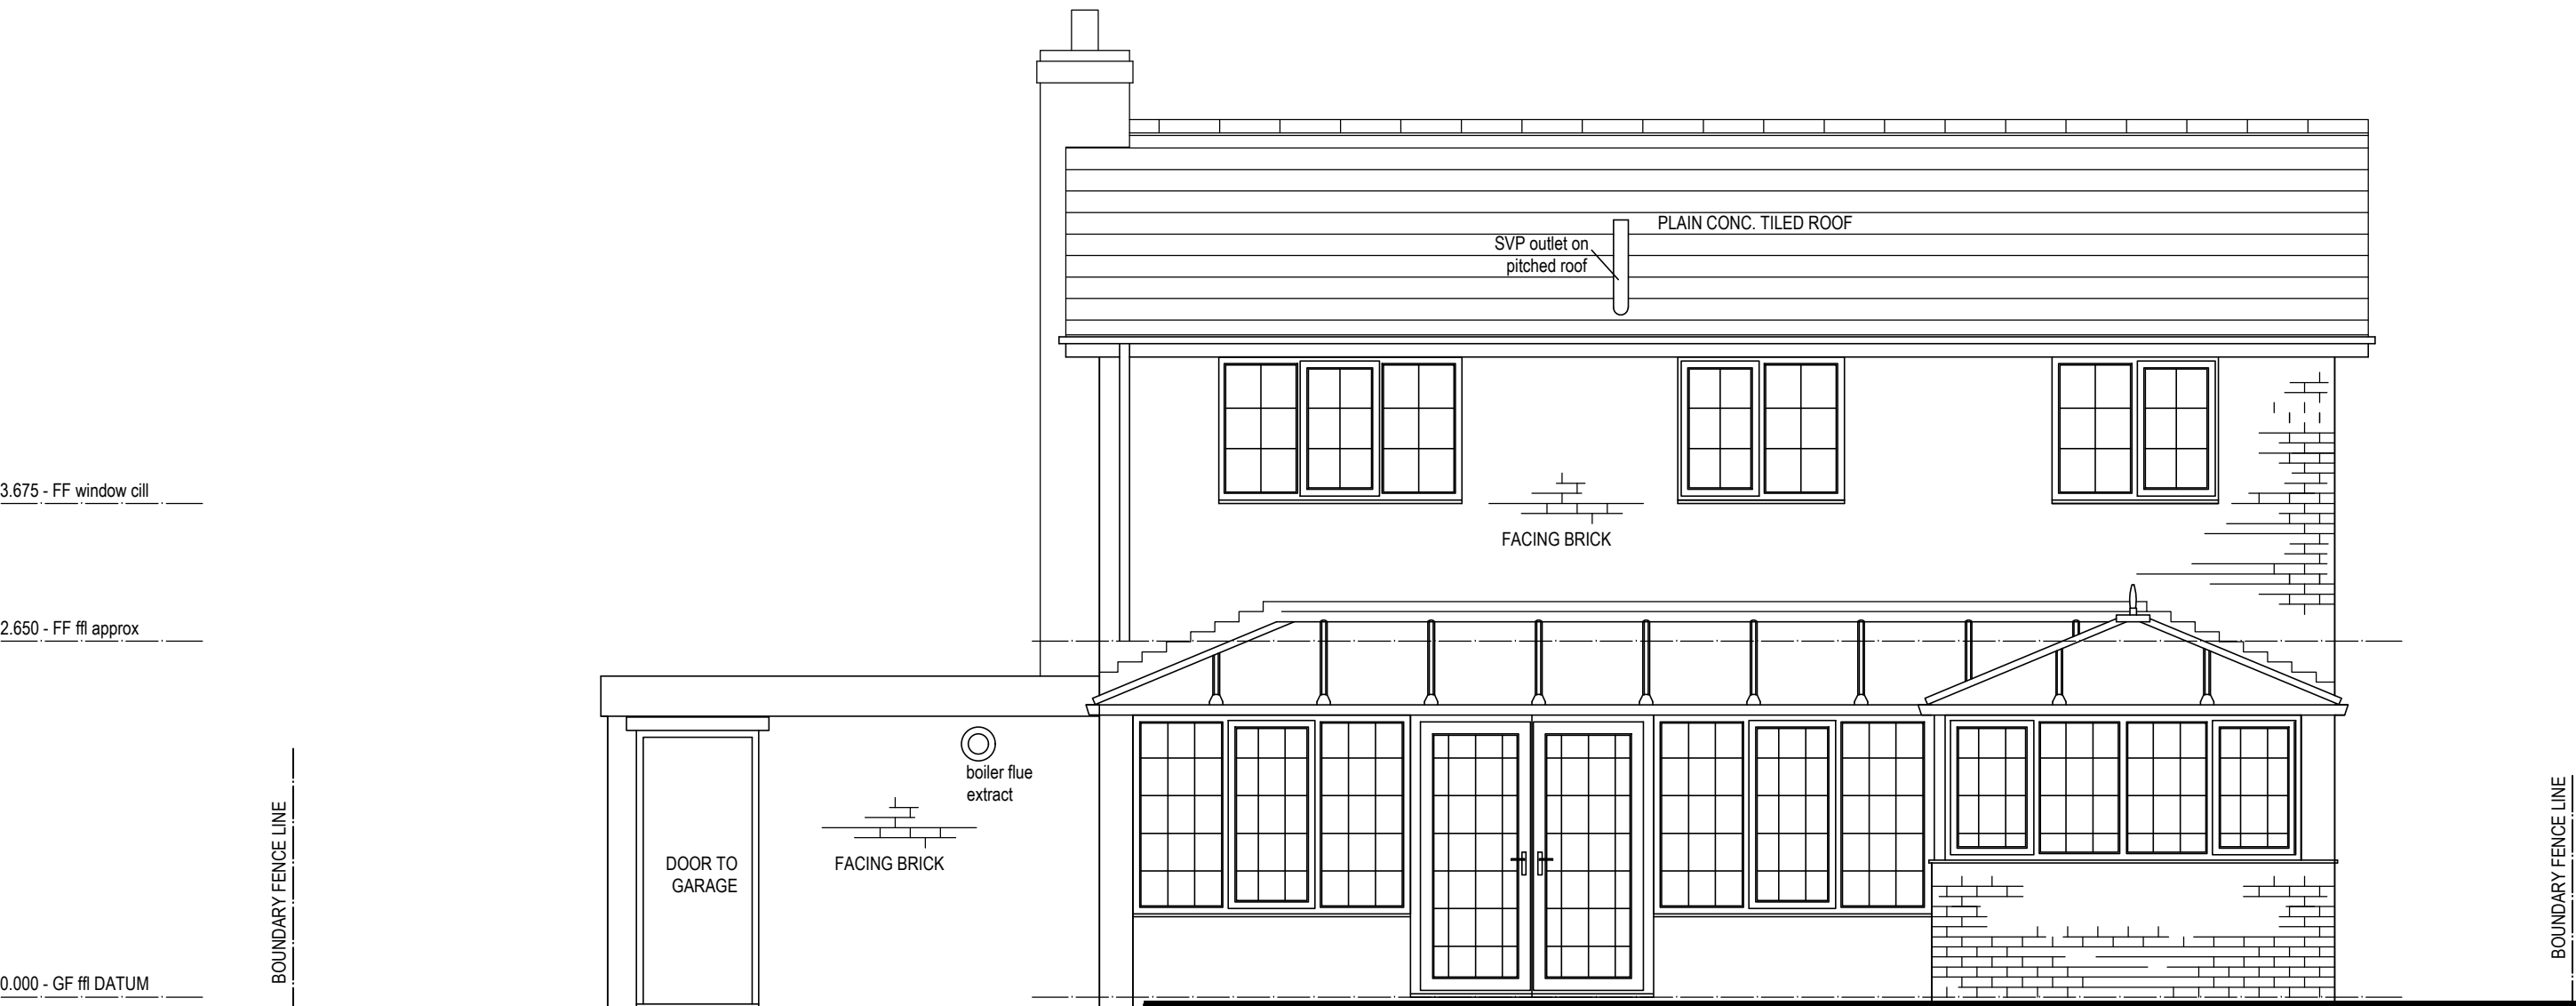


REAR ELEVATION - FACING SOUTH

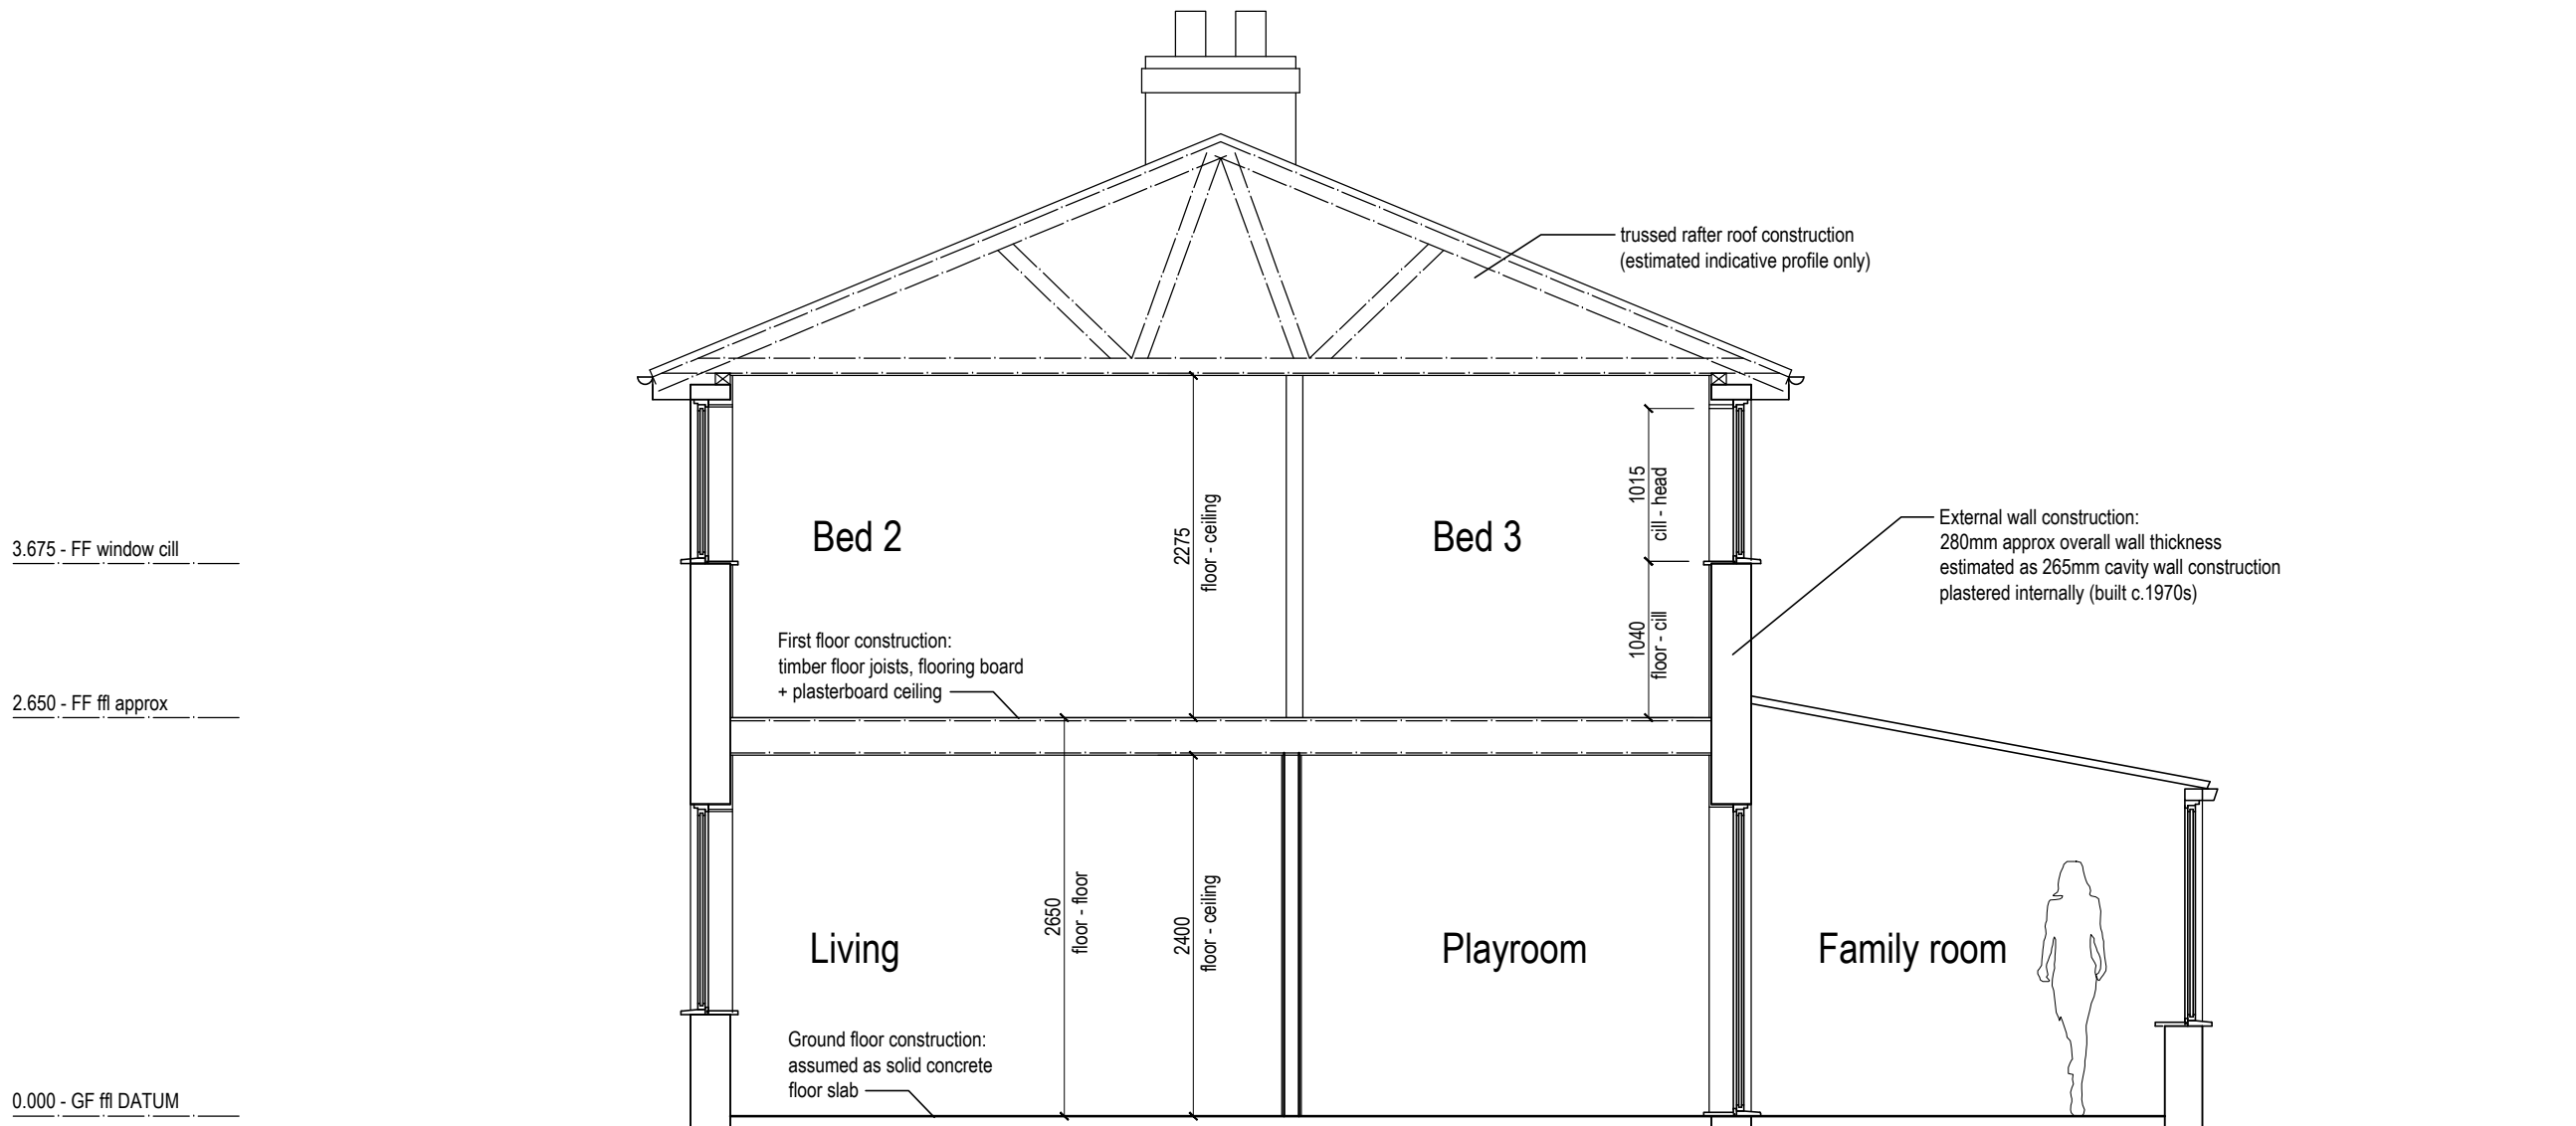

SECTION A-A



SIDE ELEVATION - FACING EAST

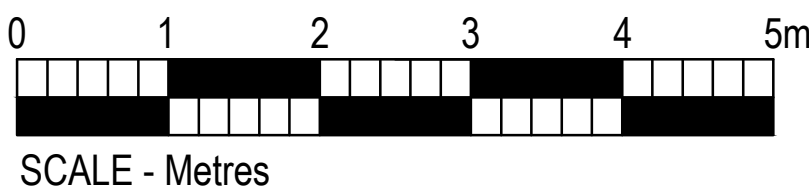

SCALE - Metres

A	20 10 09	Survey first issue
Rev.	Date	Notes

MHA

MARTIN HOLLAND ARCHITECT

5 Hallowsgate Court, Kelsall, Tarporley, Cheshire, CW6 0RE

t. 07966 099148

e. martin holland100@hotmail.com

Project: Proposed extension & alterations at
3 Smithfield Drive, Holt, Wrexham, LL13 9AQ

Dwg Title:
ELEVATIONS & SECTION A-A AS EXISTING

Project: 188	Dwg No: 02	Rev: A
Date: OCT 2020	Scale: 1:50@A1 1:100@A3	Stage: SURVEY

Disclaimer
This drawing and the building works depicted are the copyright of the Architect and may not be reproduced without permission.
All measurements are to be checked on site and any discrepancies reported to the Architect.
This drawing was prepared for the Client, Project & Site listed above. No responsibility is accepted whatsoever should the drawing be
used by any other person, on any other site or for any other purpose than those stated.
This drawing is to be read in conjunction with all relevant drawings and specifications.