





Front Elevation 1:100





Side Elevation 1:100

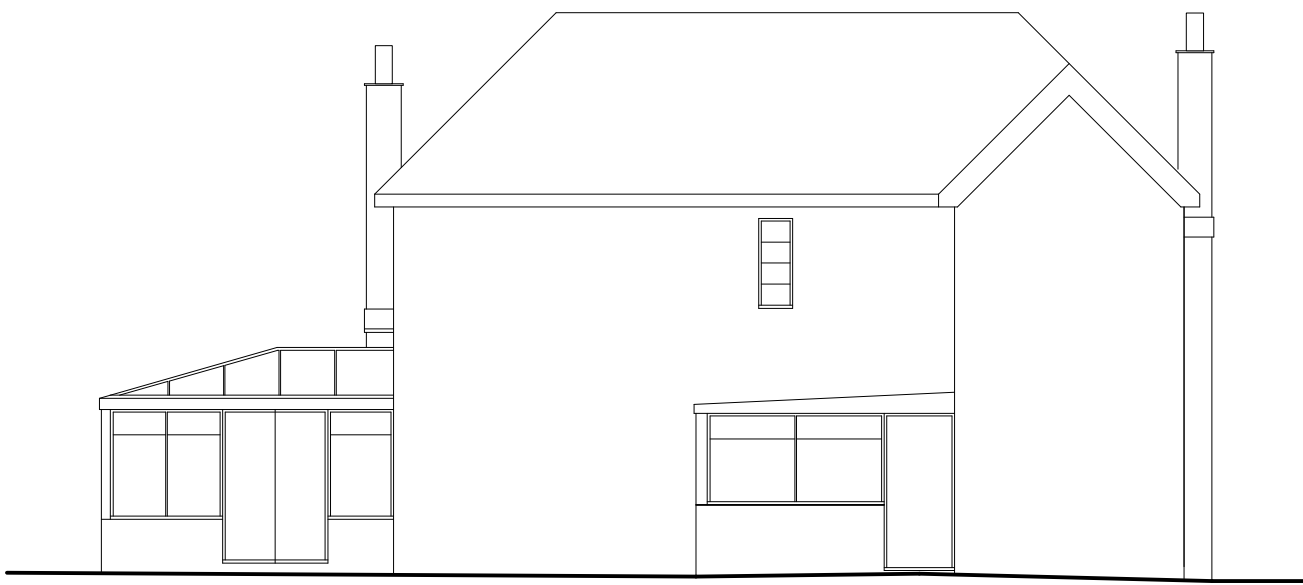


Rear Elevation 1:100

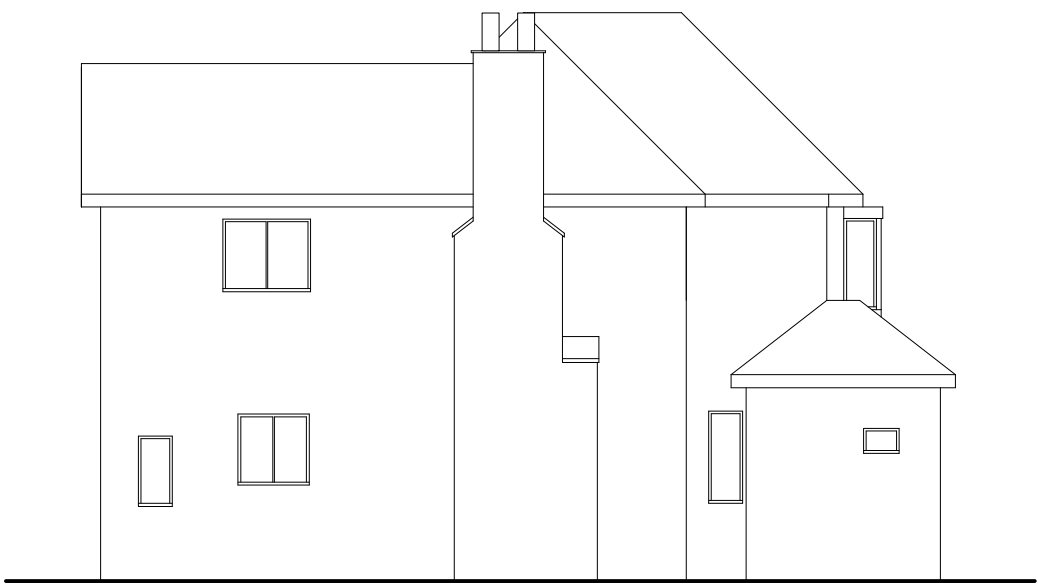

Side Elevation 1:100

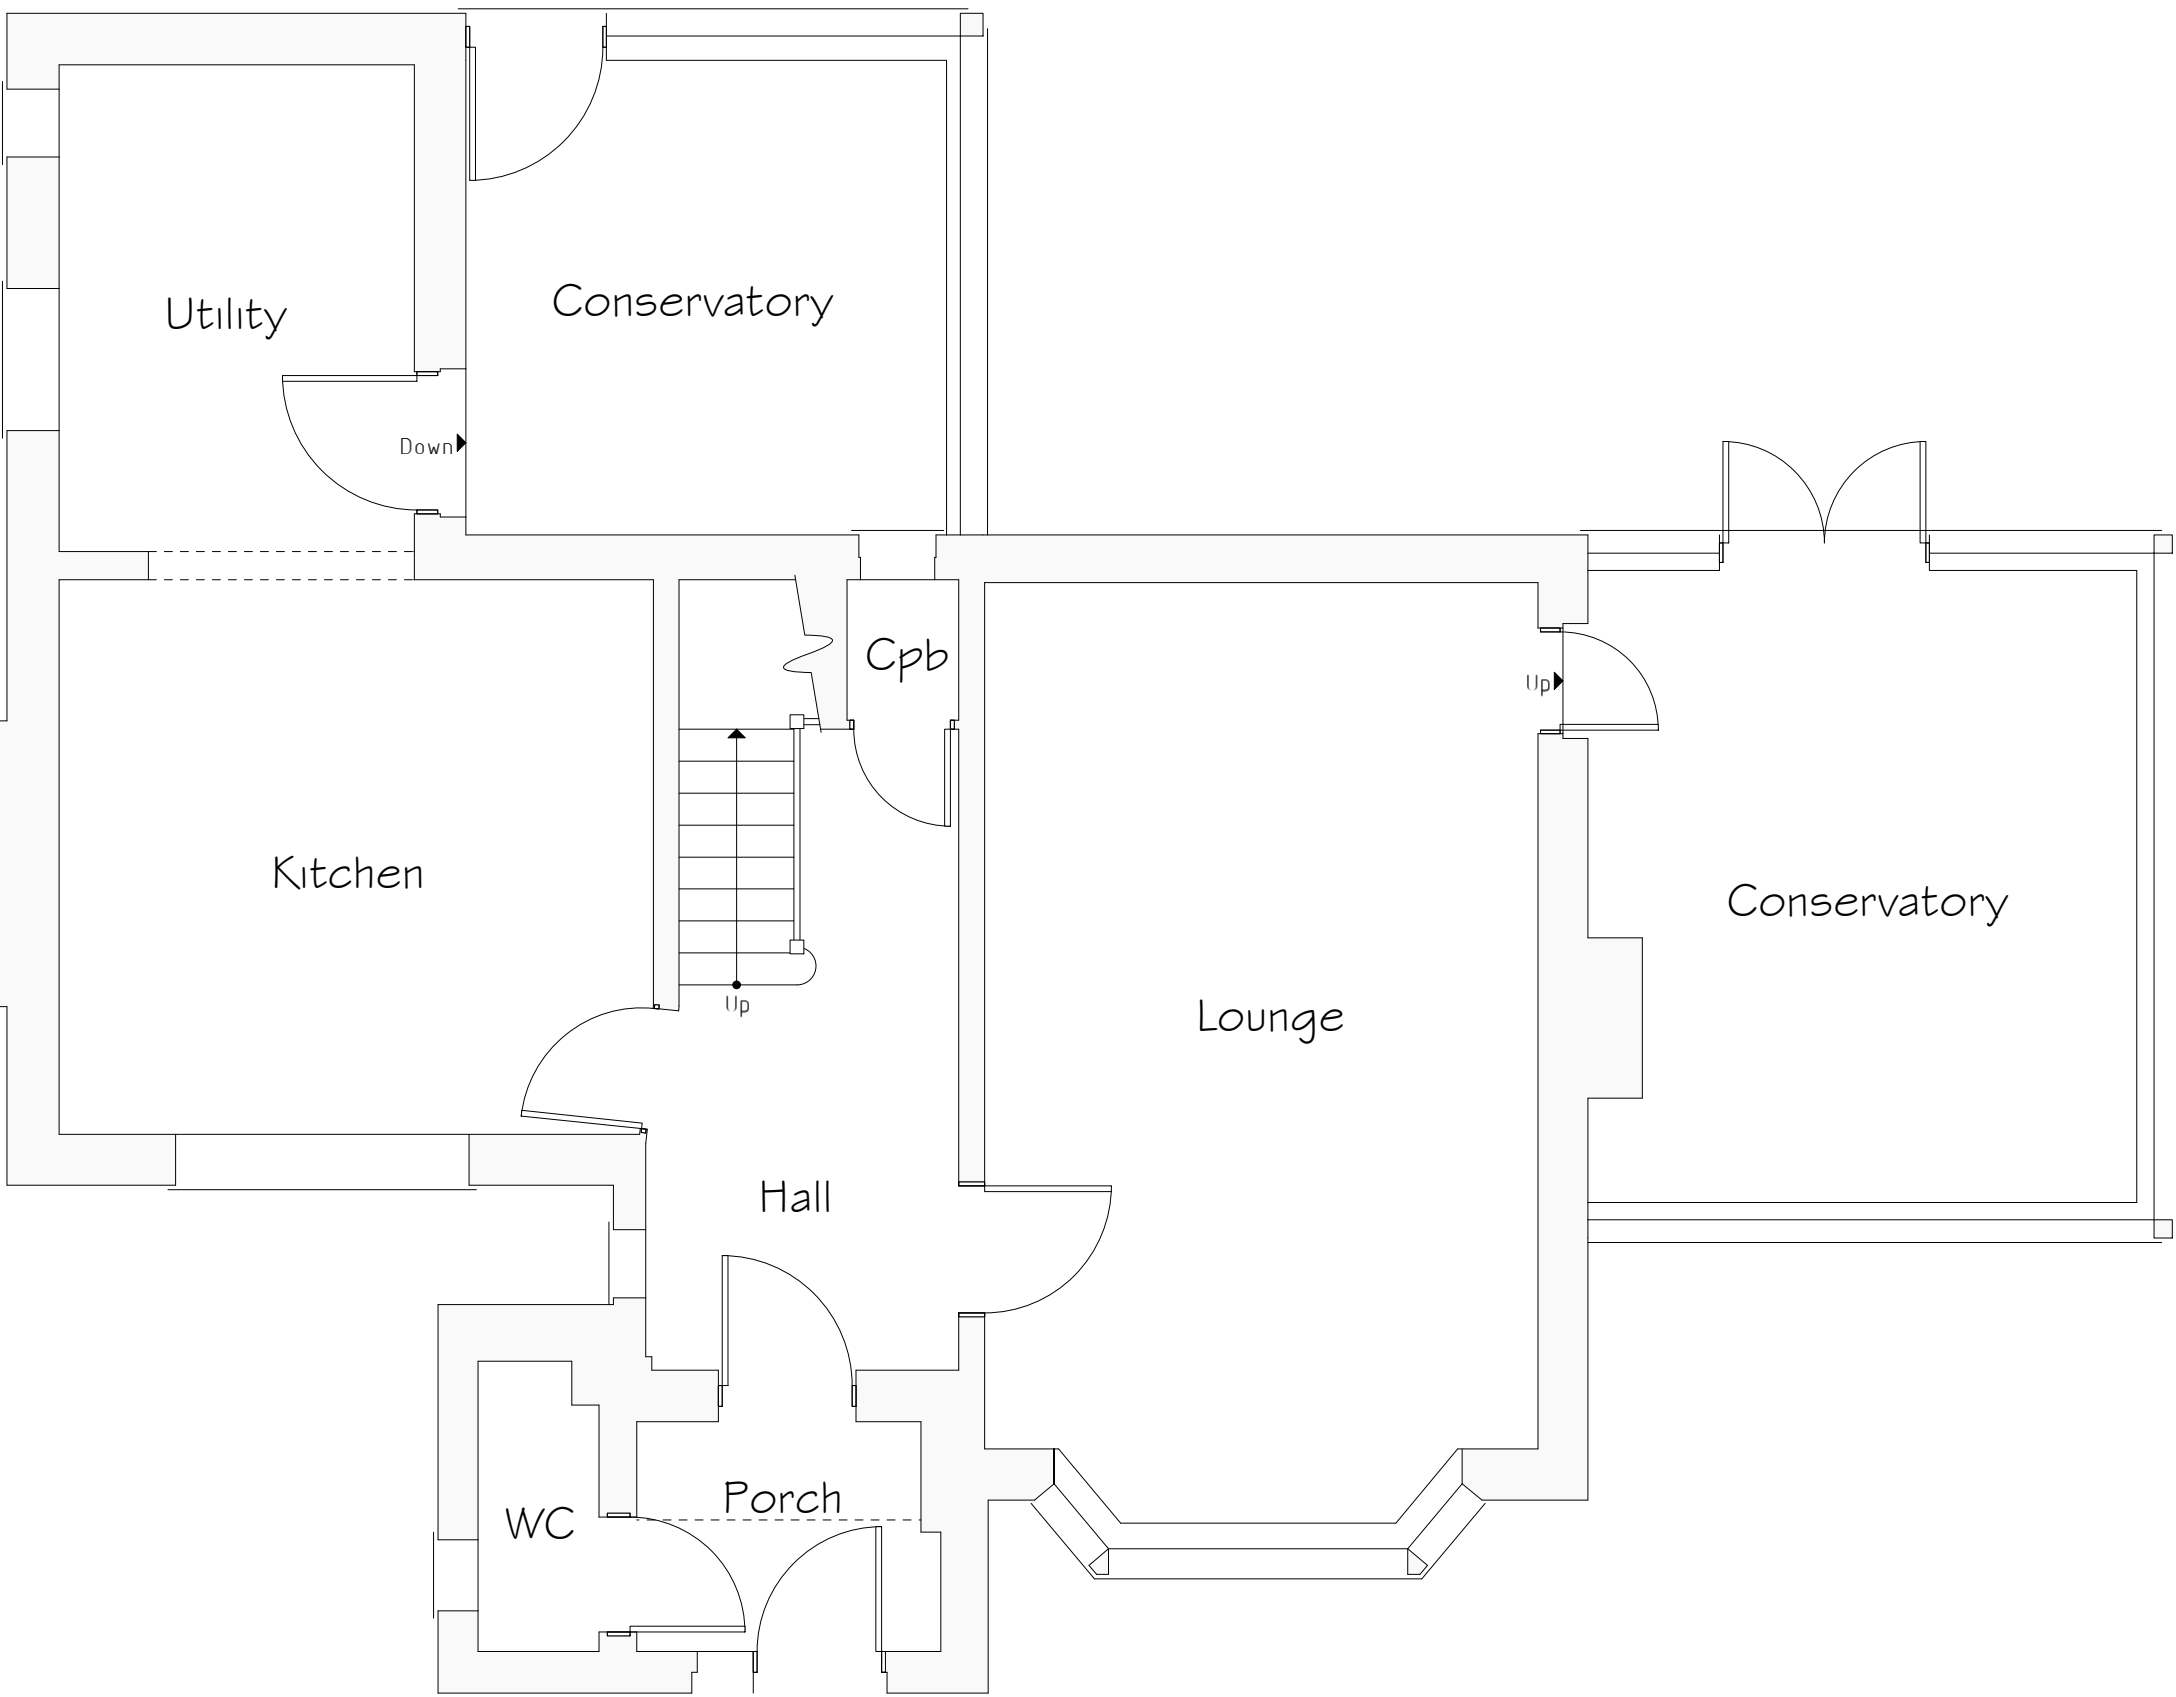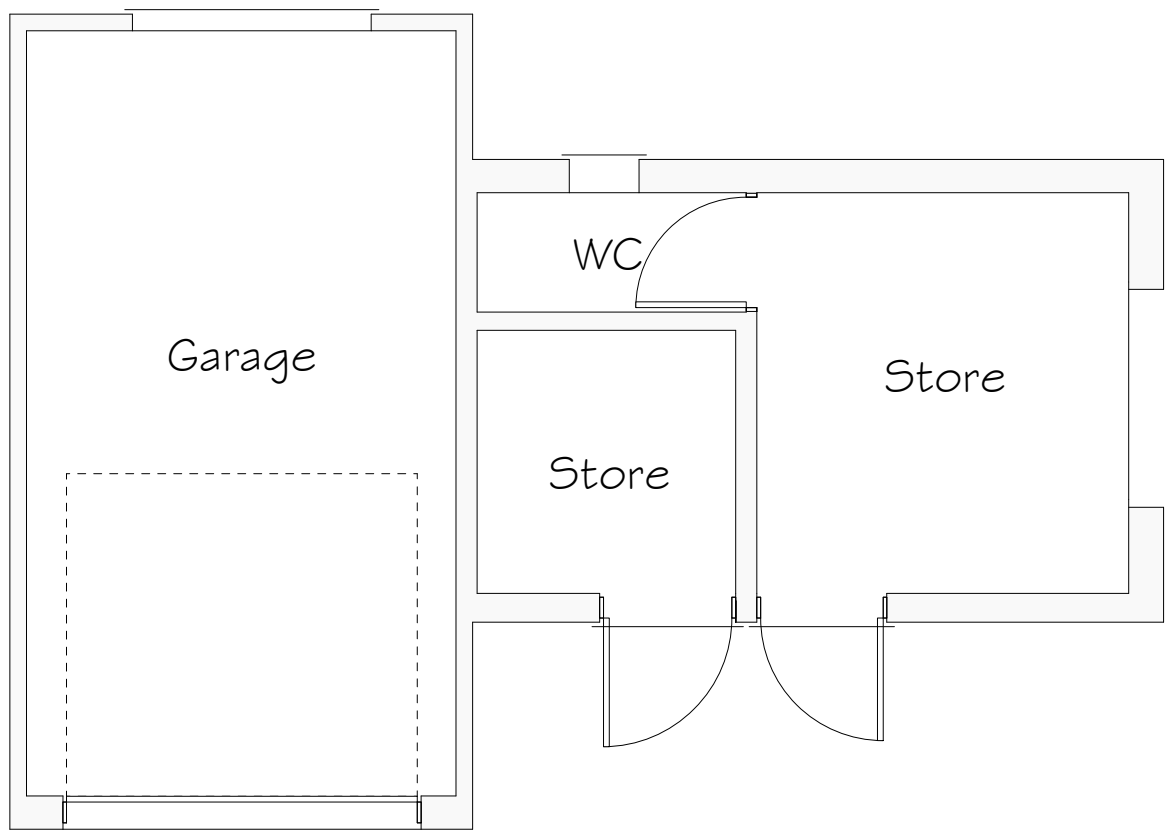

Ground Floor Plan 1:50

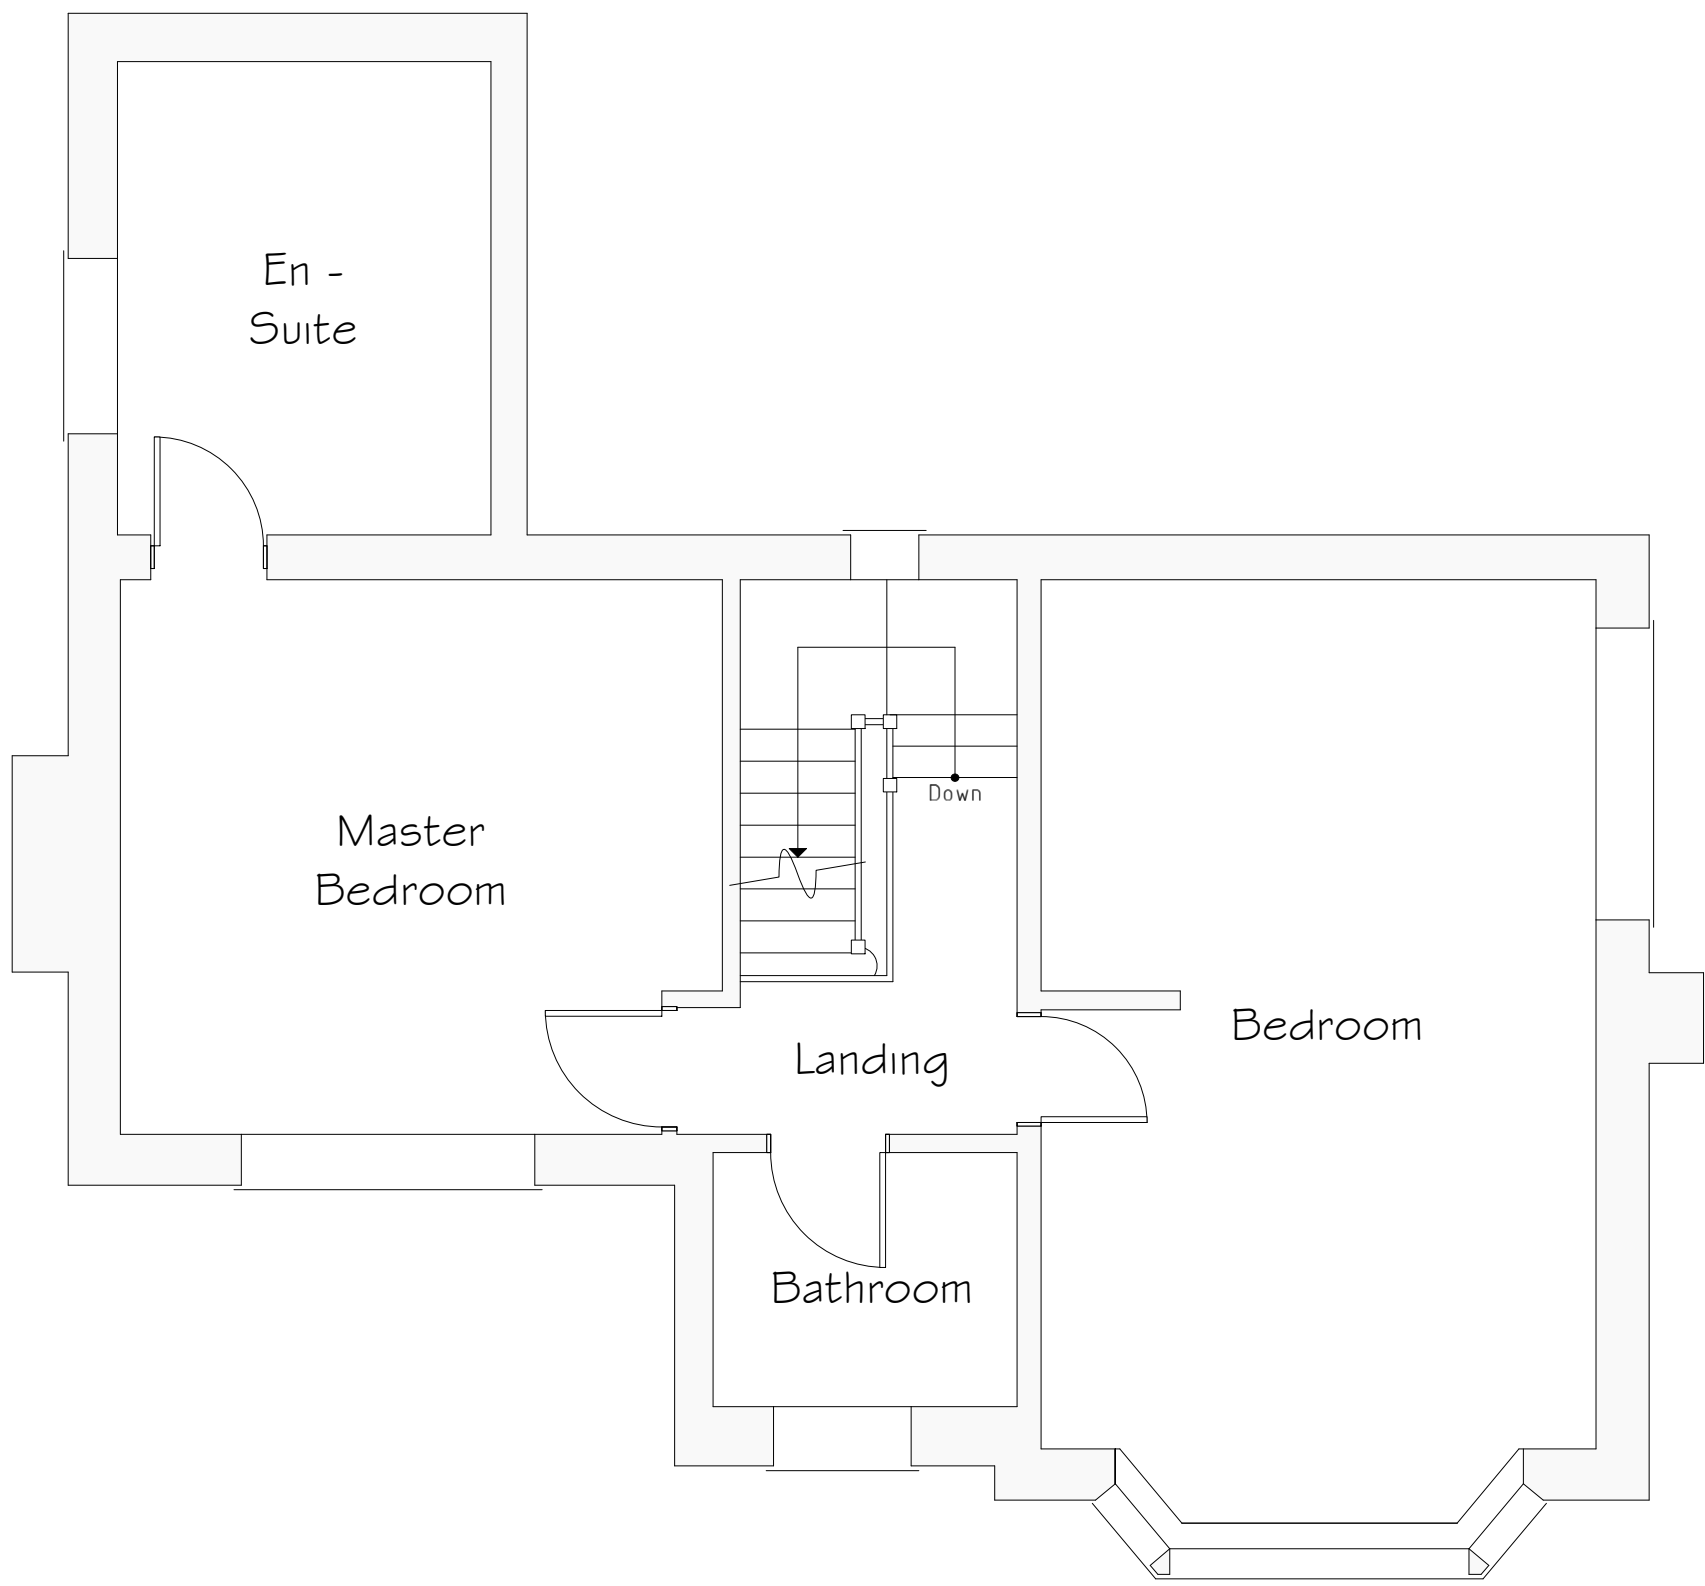

First Floor Plan 1:50

Rev	Date	Detail	Initial

Project: Proposed alterations at Three Acres, Rosemary Lane, Burton, LL12 0LA.	
Title: Existing	Scale: (A1) 1:50 & 1:100
Drawn By: J Felgate	Date: May 2017
Drawing No: J124/001	Sheet: 1 of 1



Office 3K4,
Redwither Business Tower,
Wrexham. LL13 9XT
Tel: 01978 356500
www.blueprintarchitectural.com
© copyright all rights reserved

