




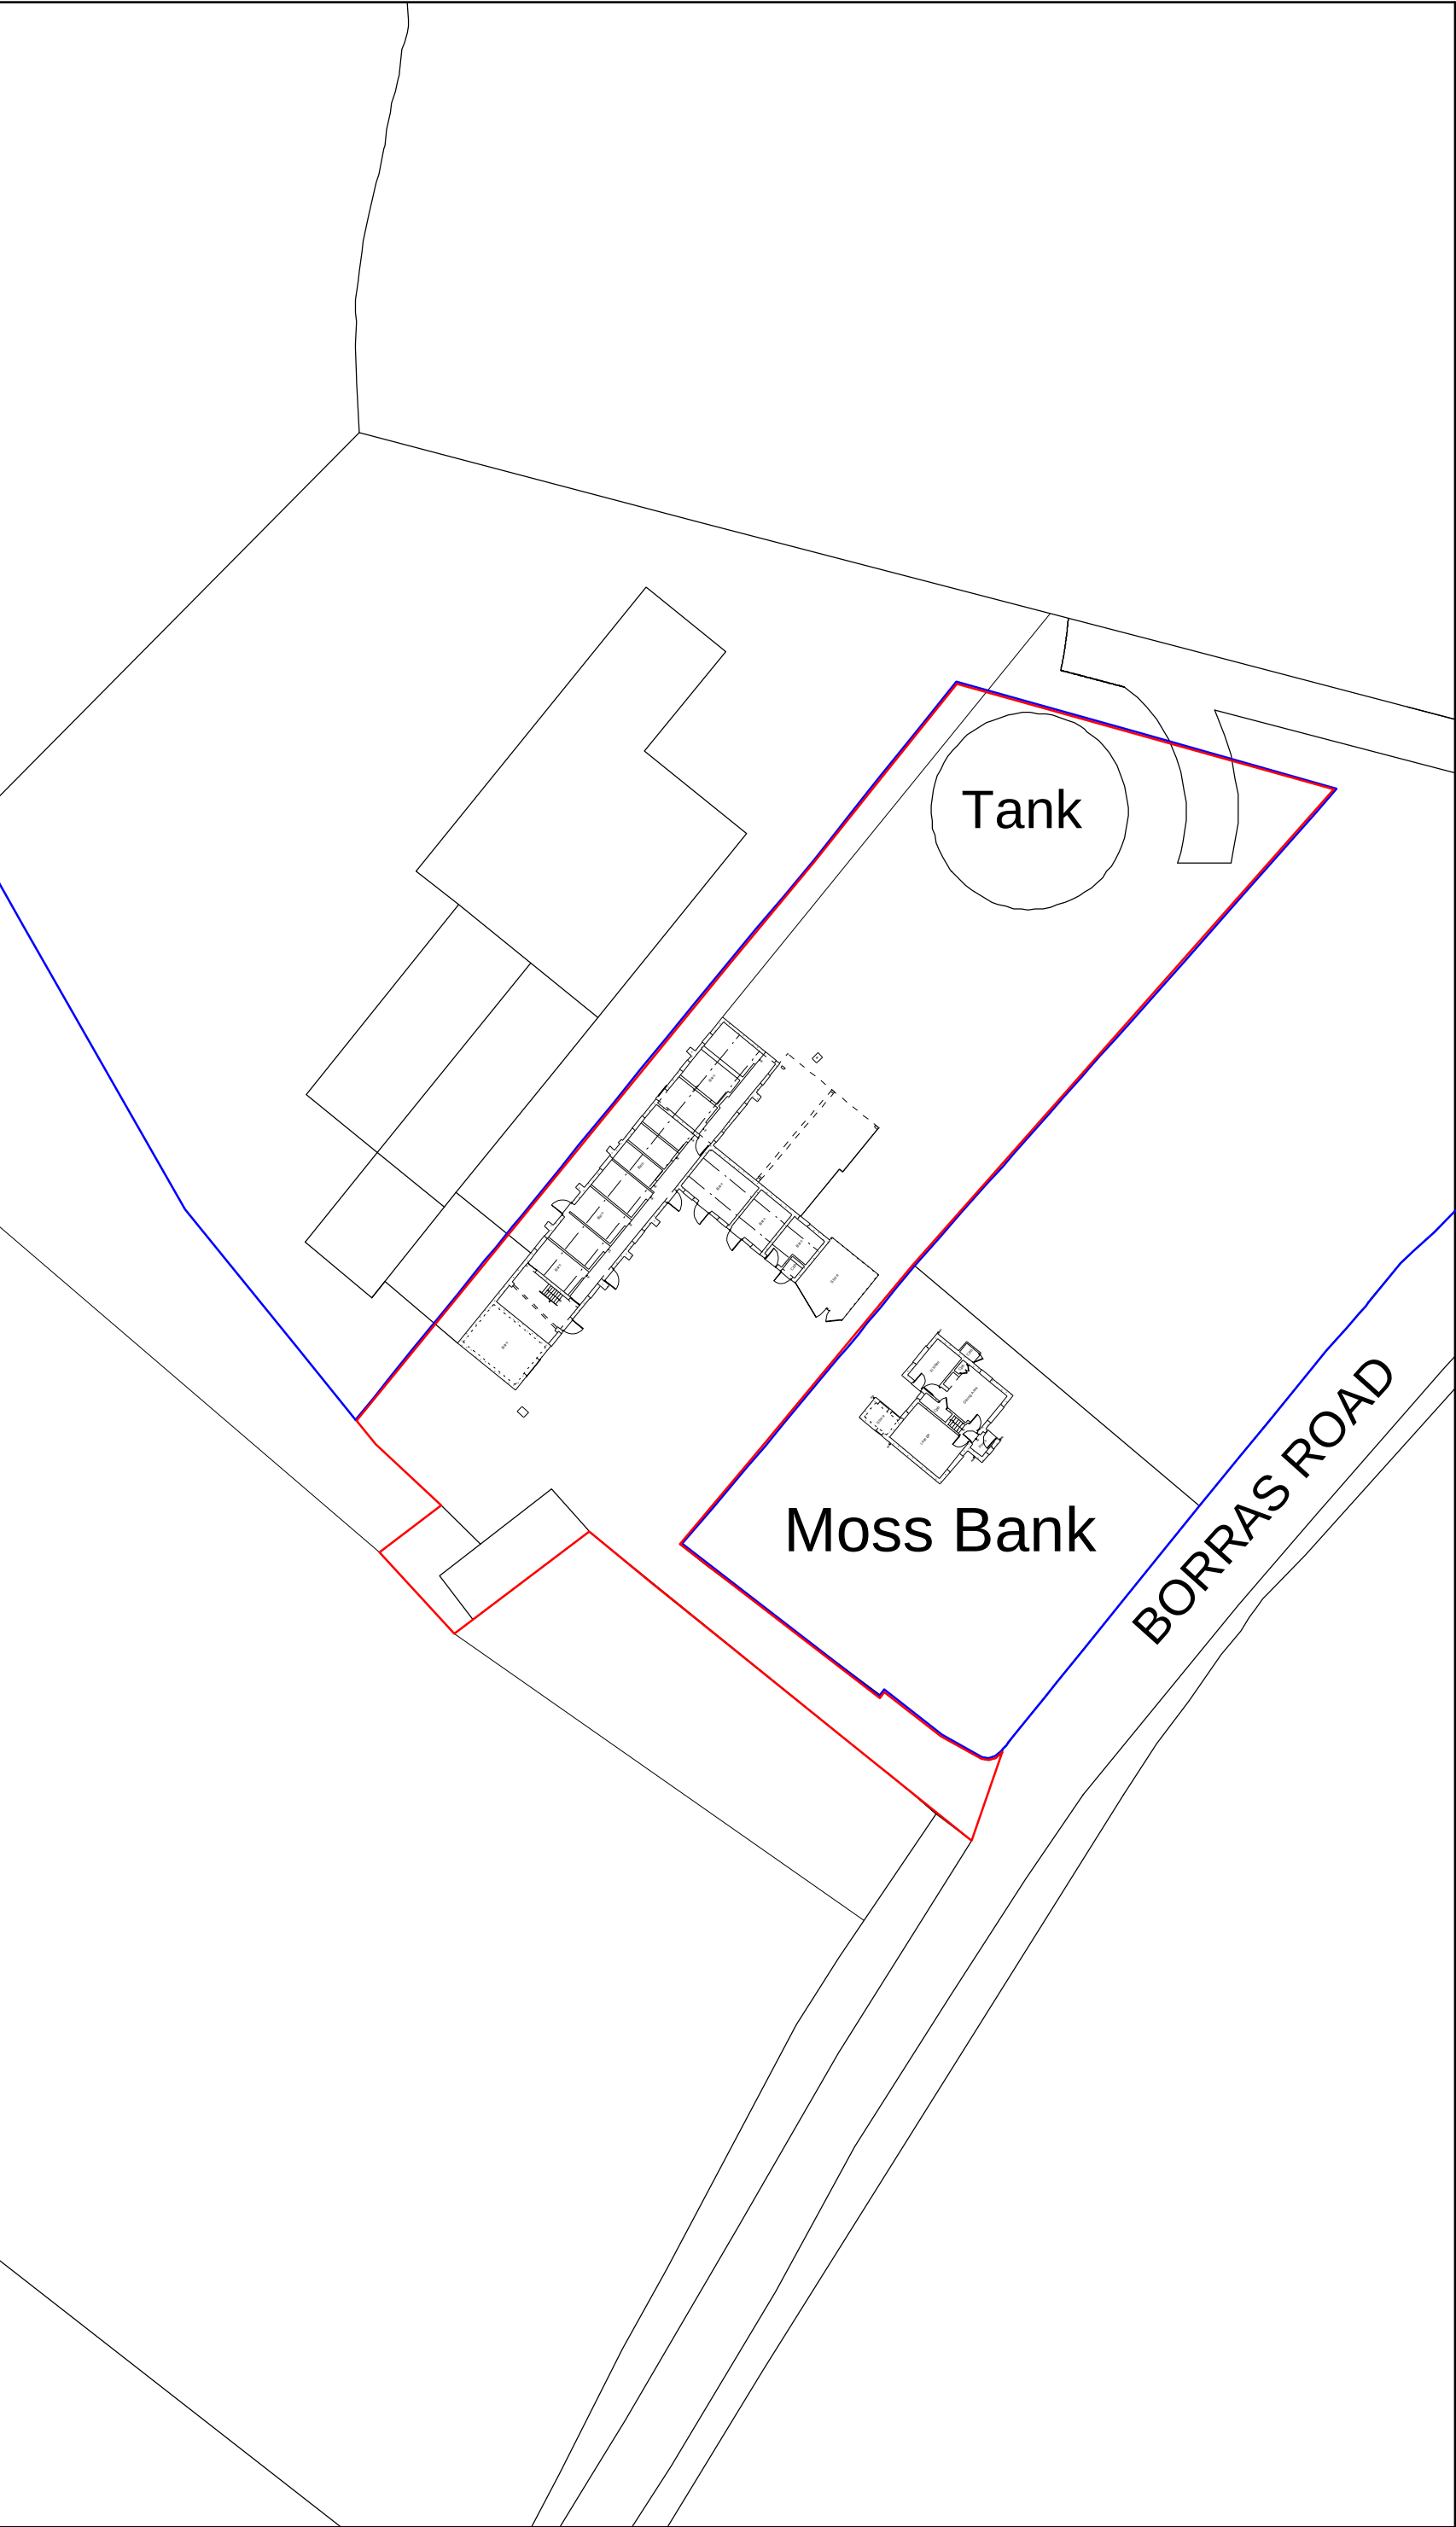

Site Plan 1:500

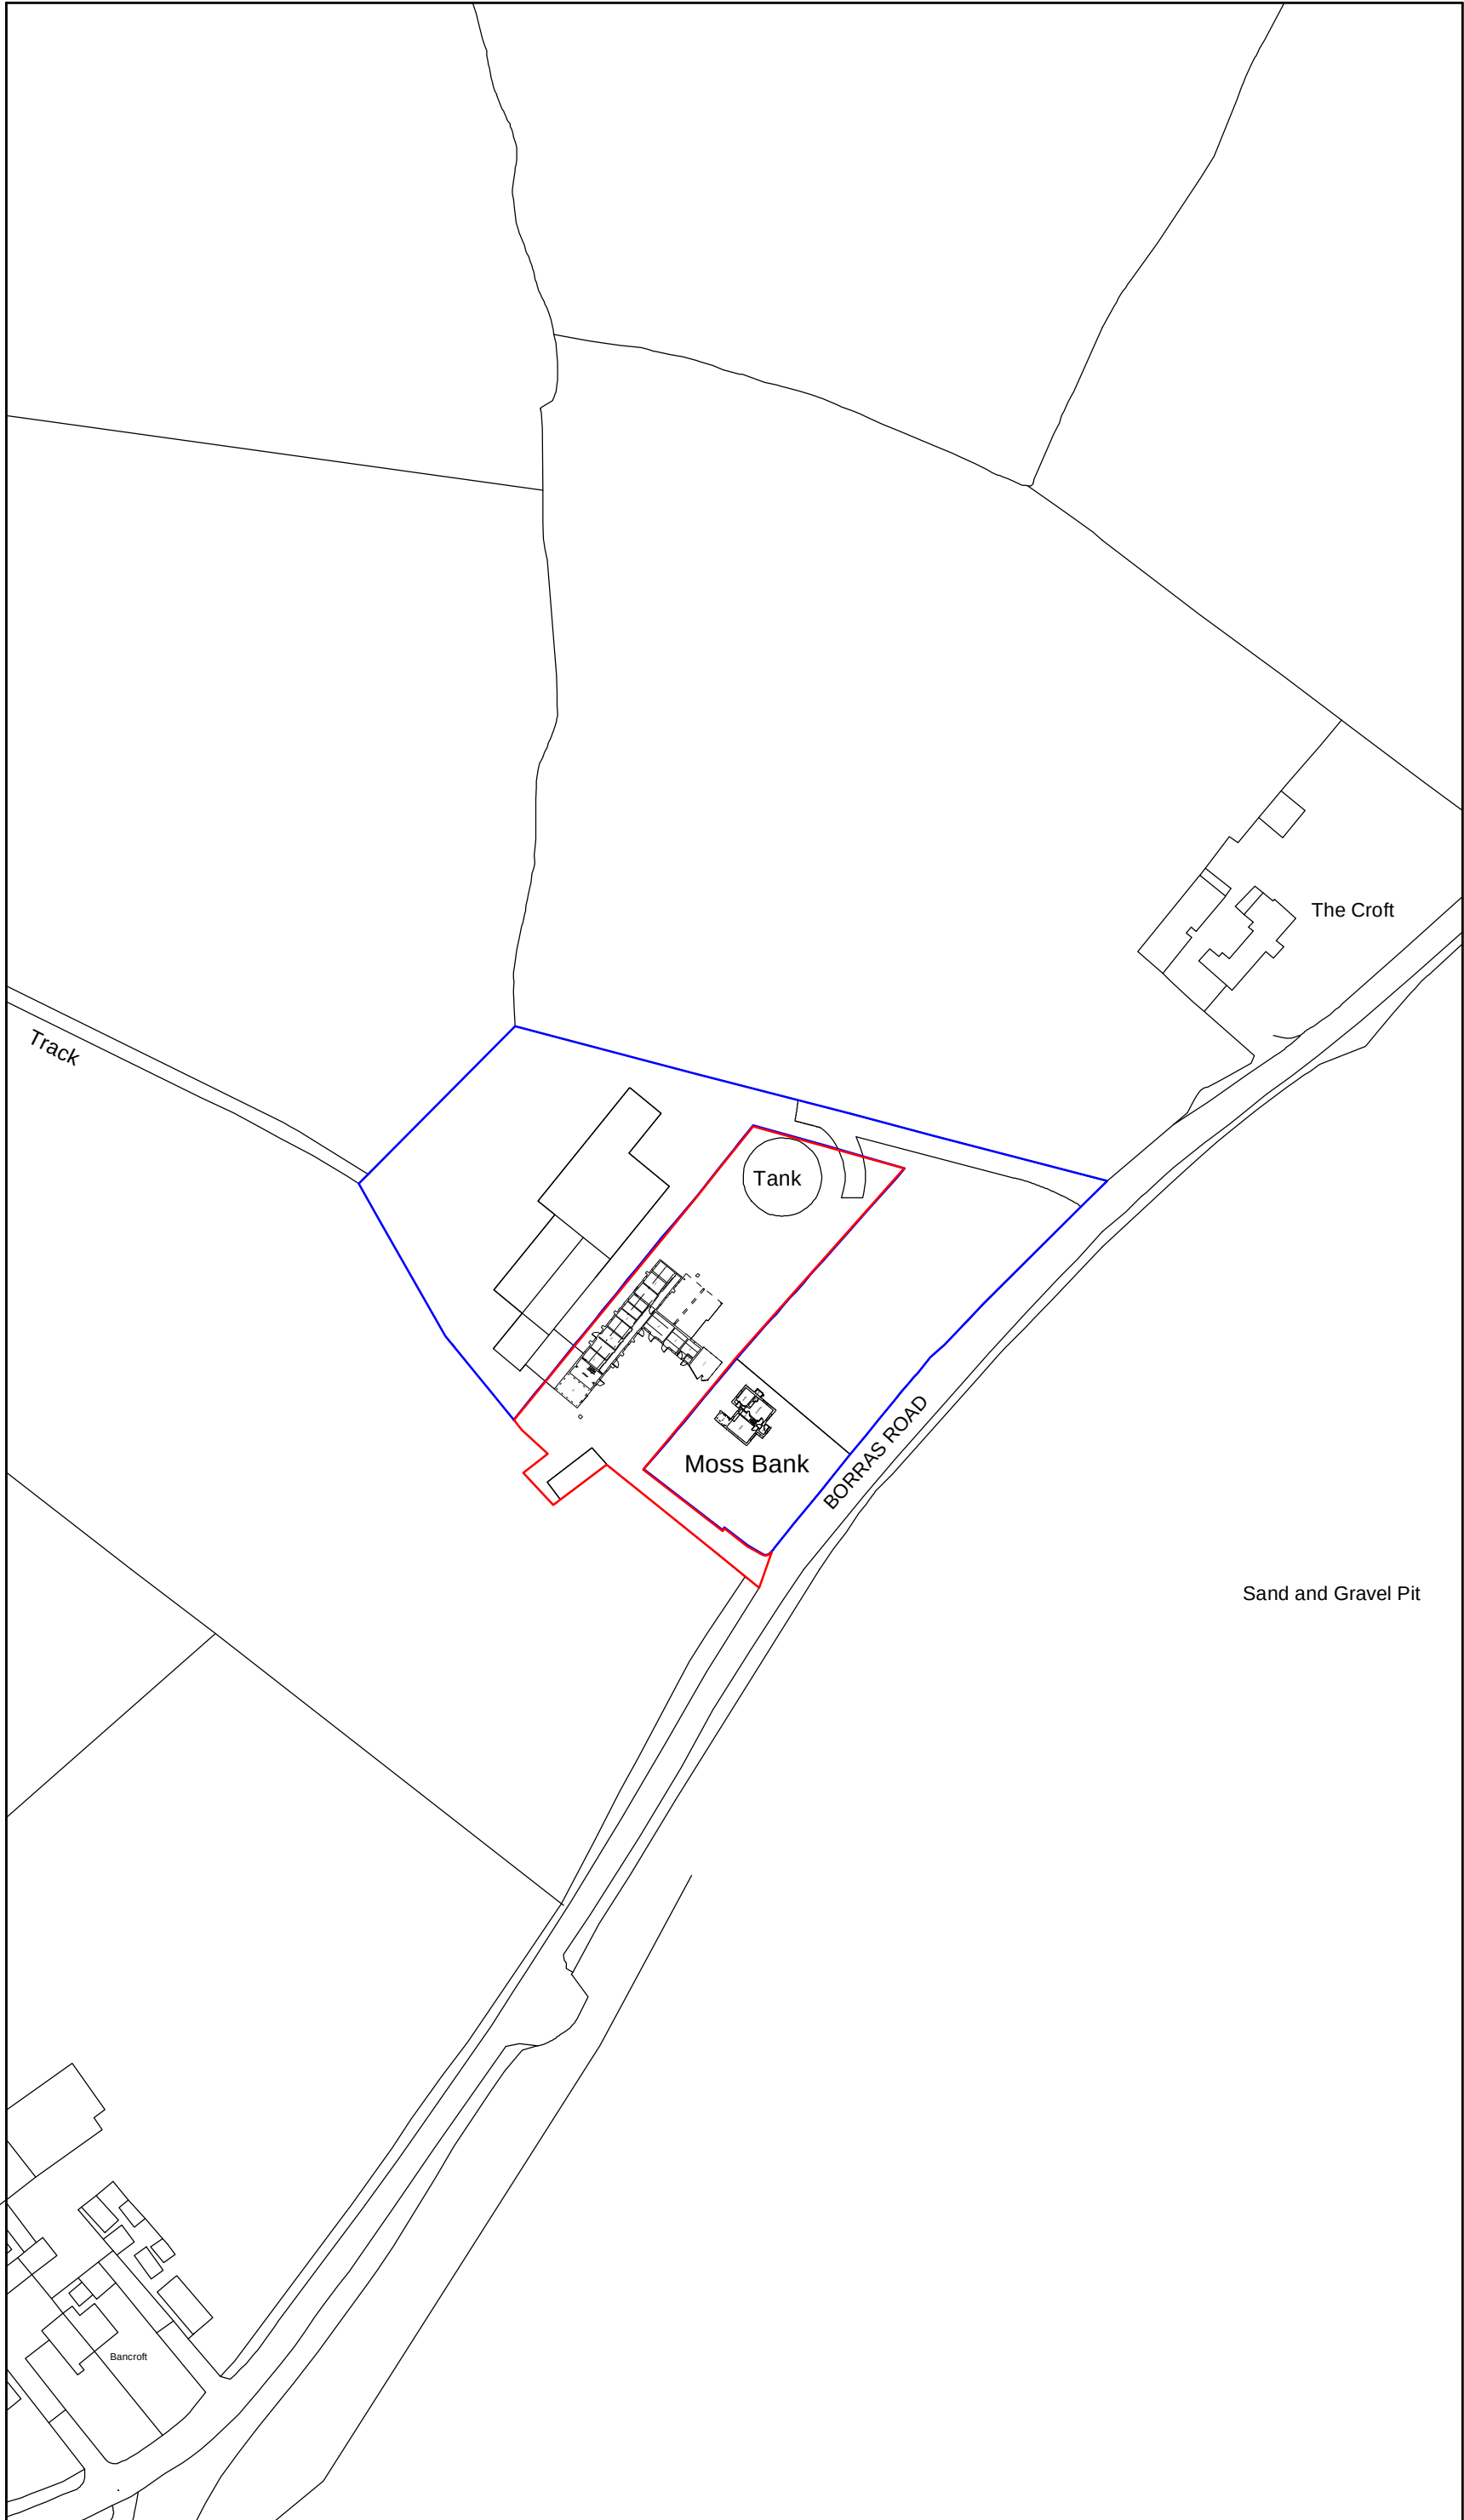

Location Plan 1:1250

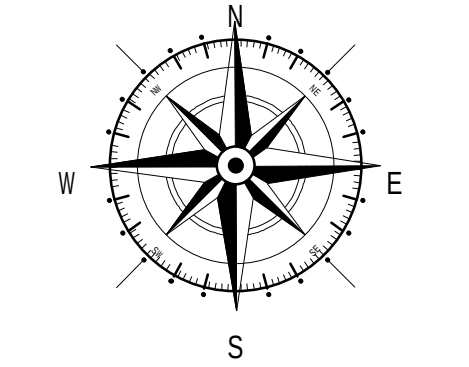

Key	
—	Application Site
—	Land owned by Applicant

Rev	Date	Detail	Initial
C	08/20	Amended application site	E.M.J
B	07/20	Amended application site	D.J.E.
A	01/20	Amended application site	D.J.E.

Project: Proposed alterations at Moss Bank Farm, Borrás Road, Borrás Head, Wrexham, LL13 9TN.	
Title: Site & Location Plan	Scale: (A2) 1:500 & 1:1250

Drawn By: E.M.Jackson	Date: Oct 2019
Drawing No: S087/003	Sheet: 1 of 1



Office 3K4,
Redwither Business Tower,
Wrexham. LL13 9XT
Tel: 01978 356500
www.blueprintarchitectural.com
© copyright all rights reserved