


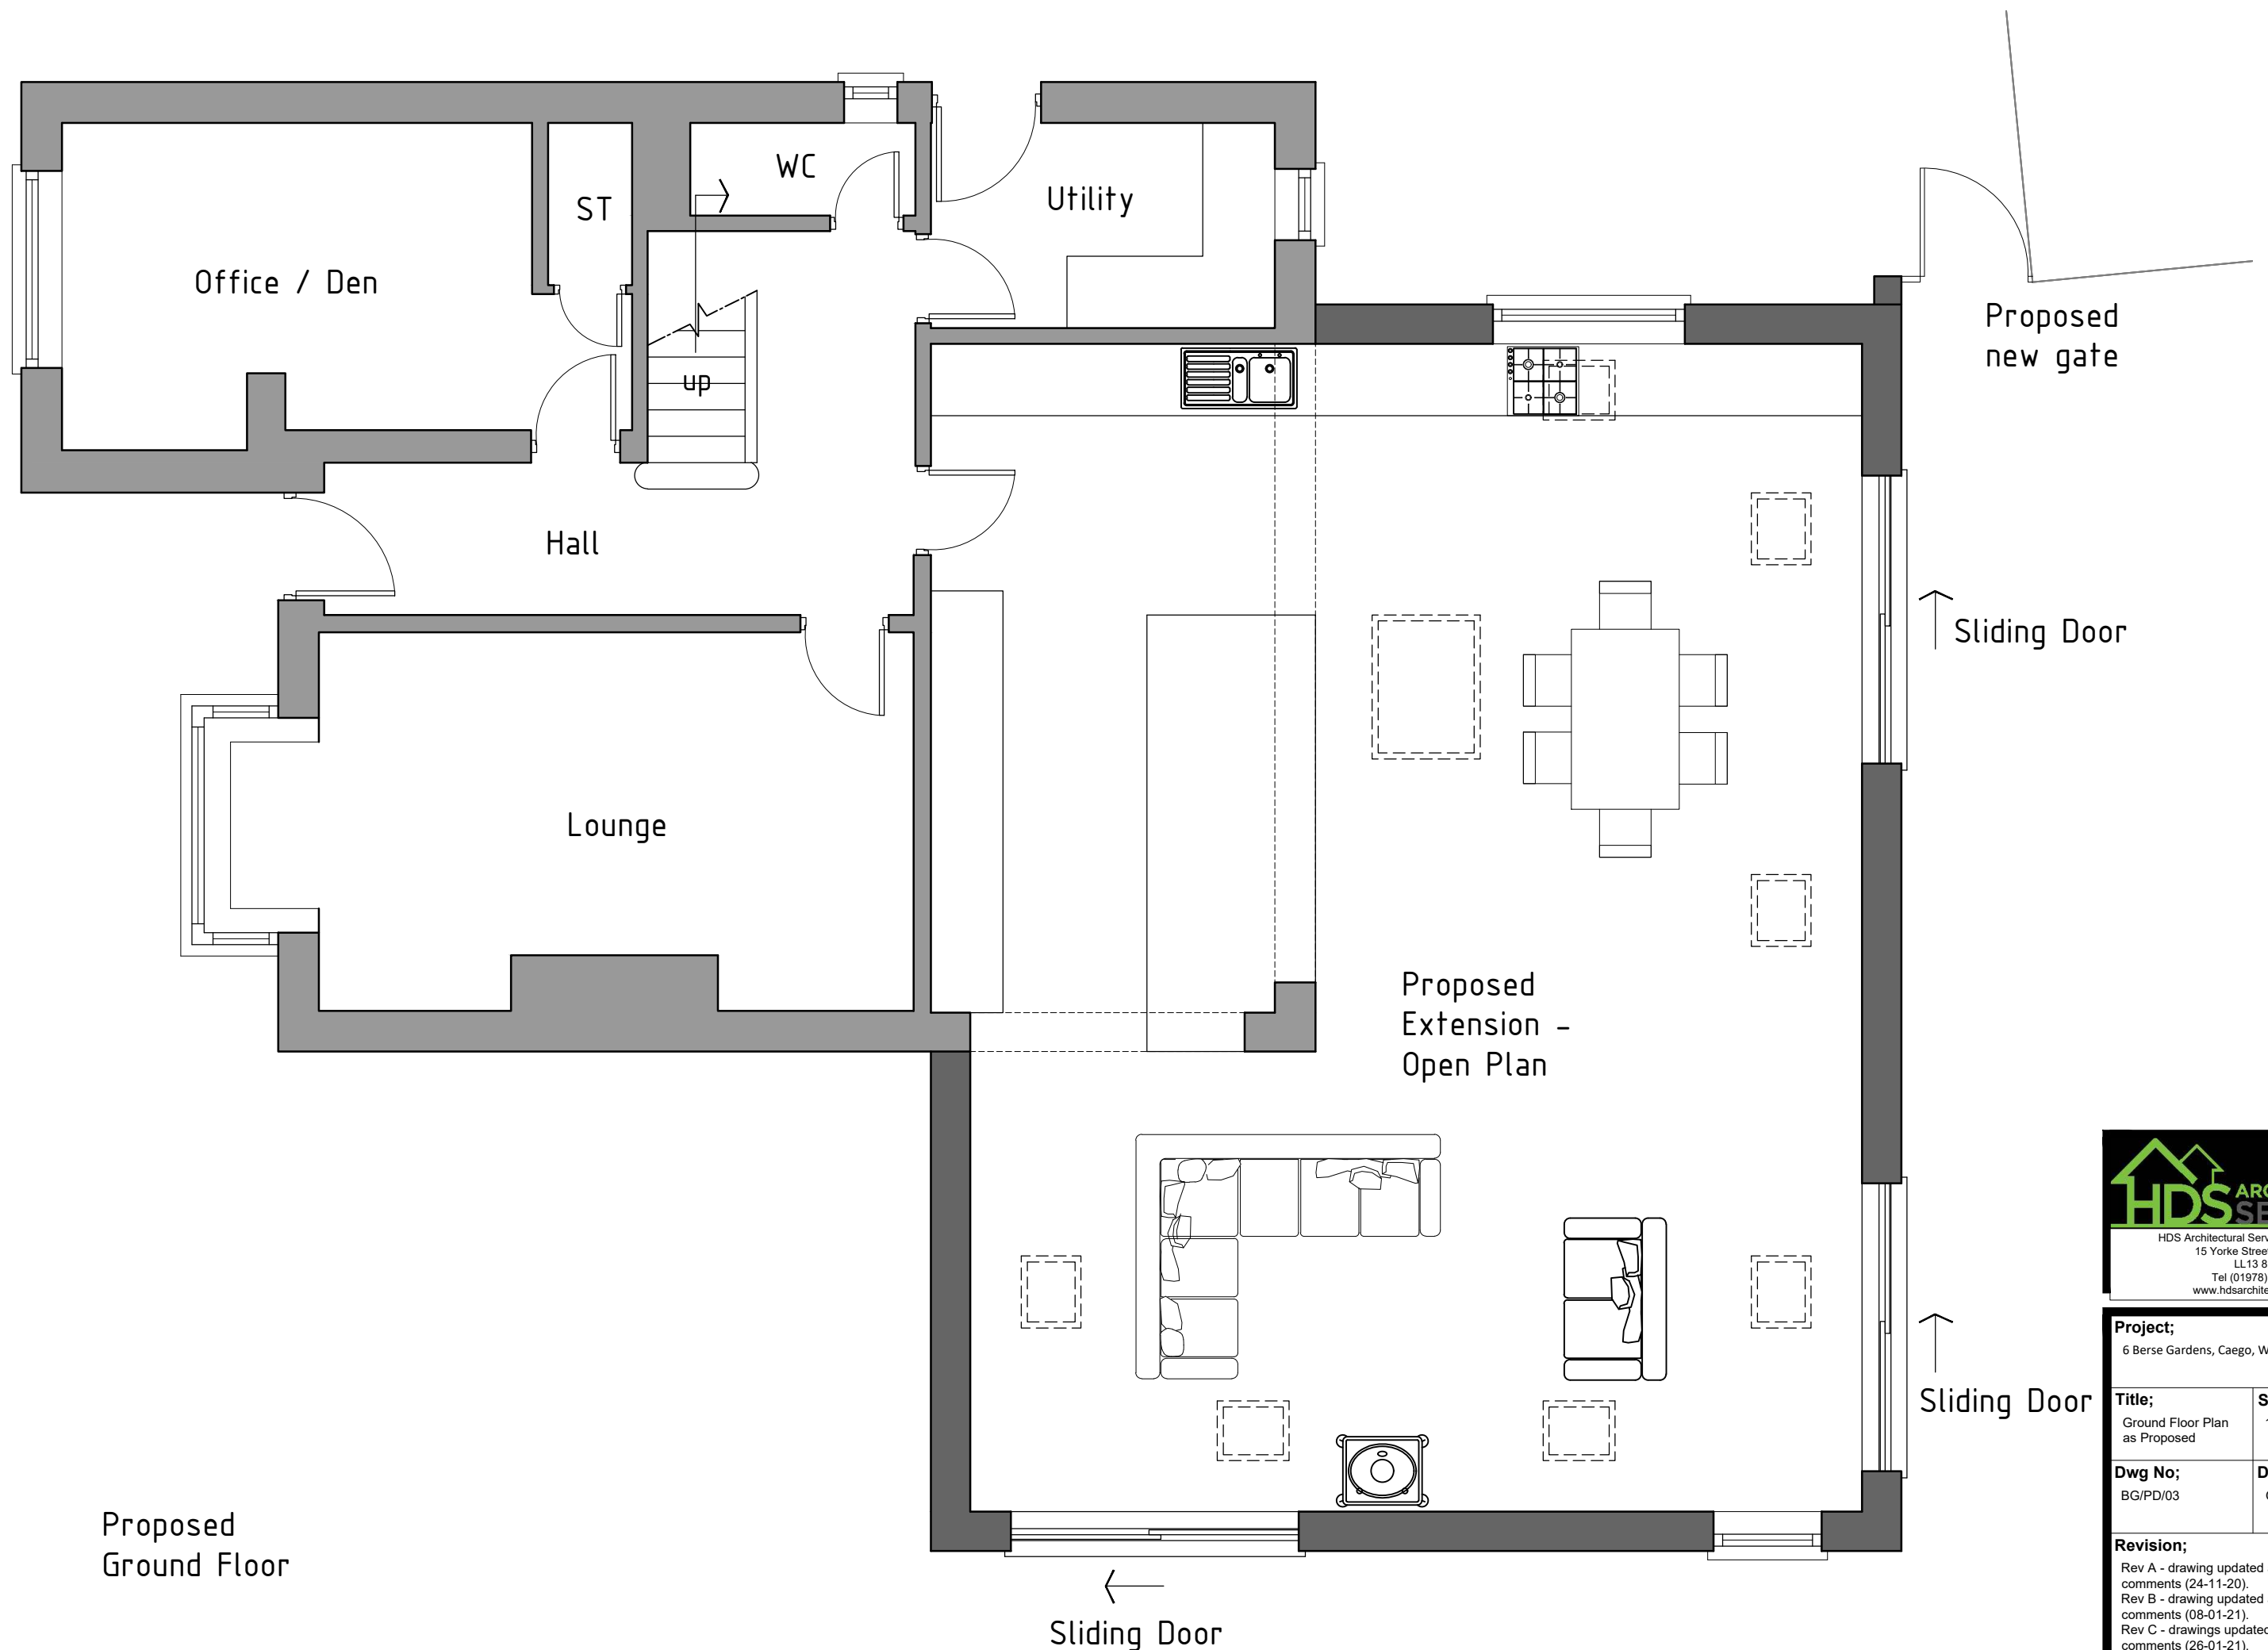

HDS Architectural Services, The Foundry,
15 Yorke Street, Wrexham
LL13 8LW
Tel (01978) 345250
www.hdsarchitectural.co.uk

Project;
6 Berse Gardens, Caego, Wrexham, LL11 6TQ

Title; Ground Floor Plan as Proposed	Scale (A2); 1:50
---	----------------------------

Dwg No; BG/PD/03	Date; October 2020
----------------------------	------------------------------

Revision;
Rev A - drawing updated as per clients
comments (24-11-20).
Rev B - drawing updated as per clients
comments (08-01-21).
Rev C - drawings updated as per clients
comments (26-01-21).