



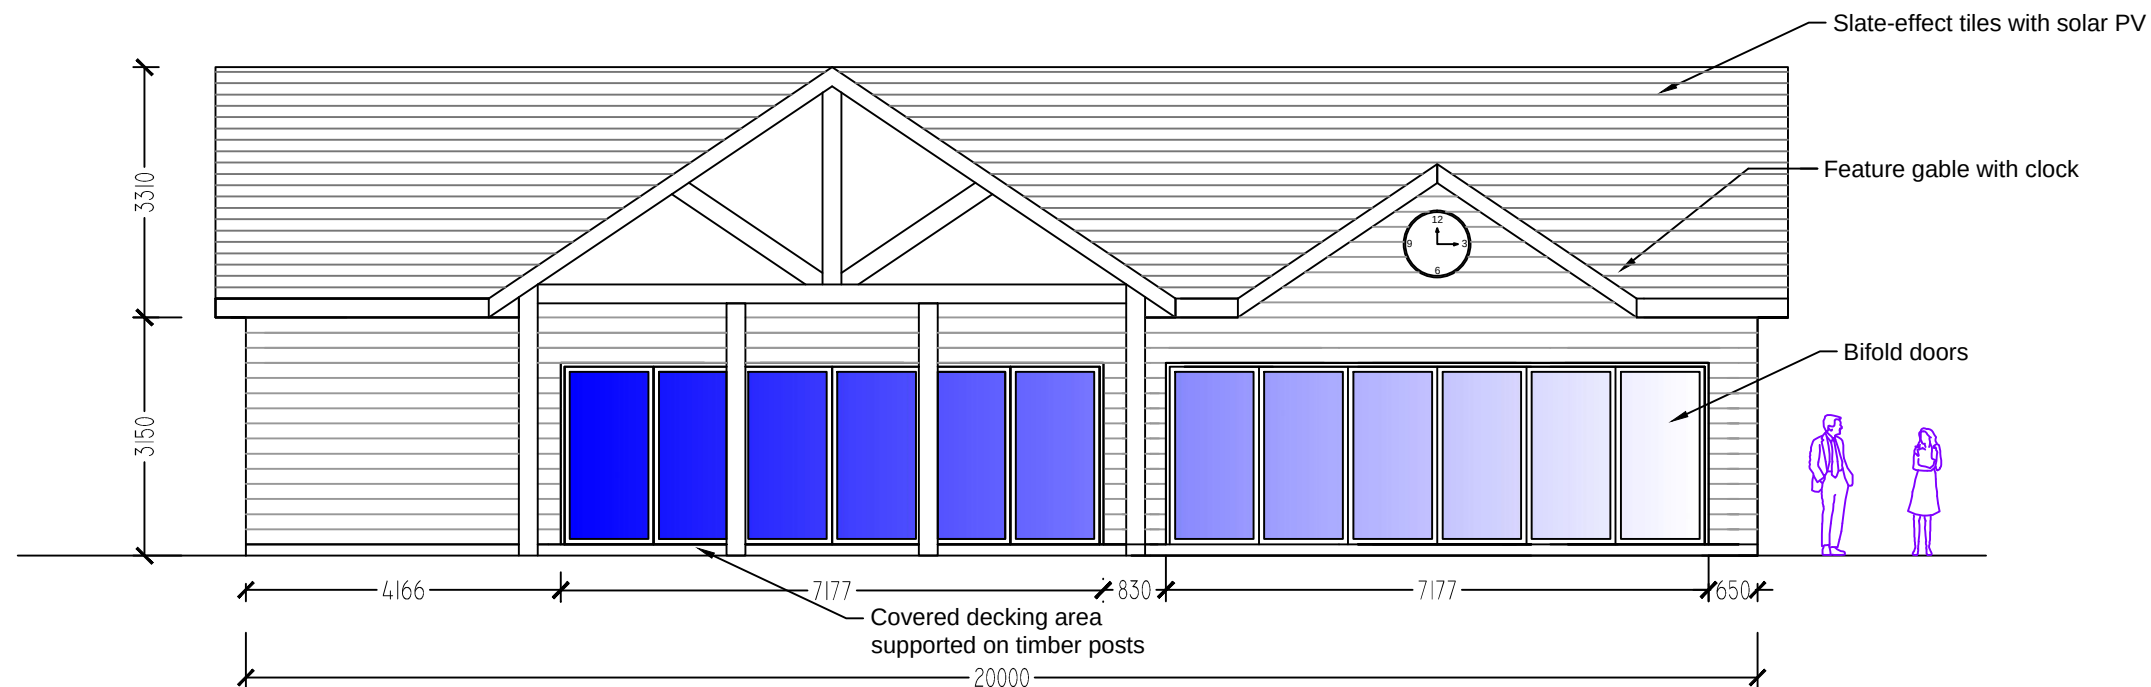

Proposed Front Elevation 6

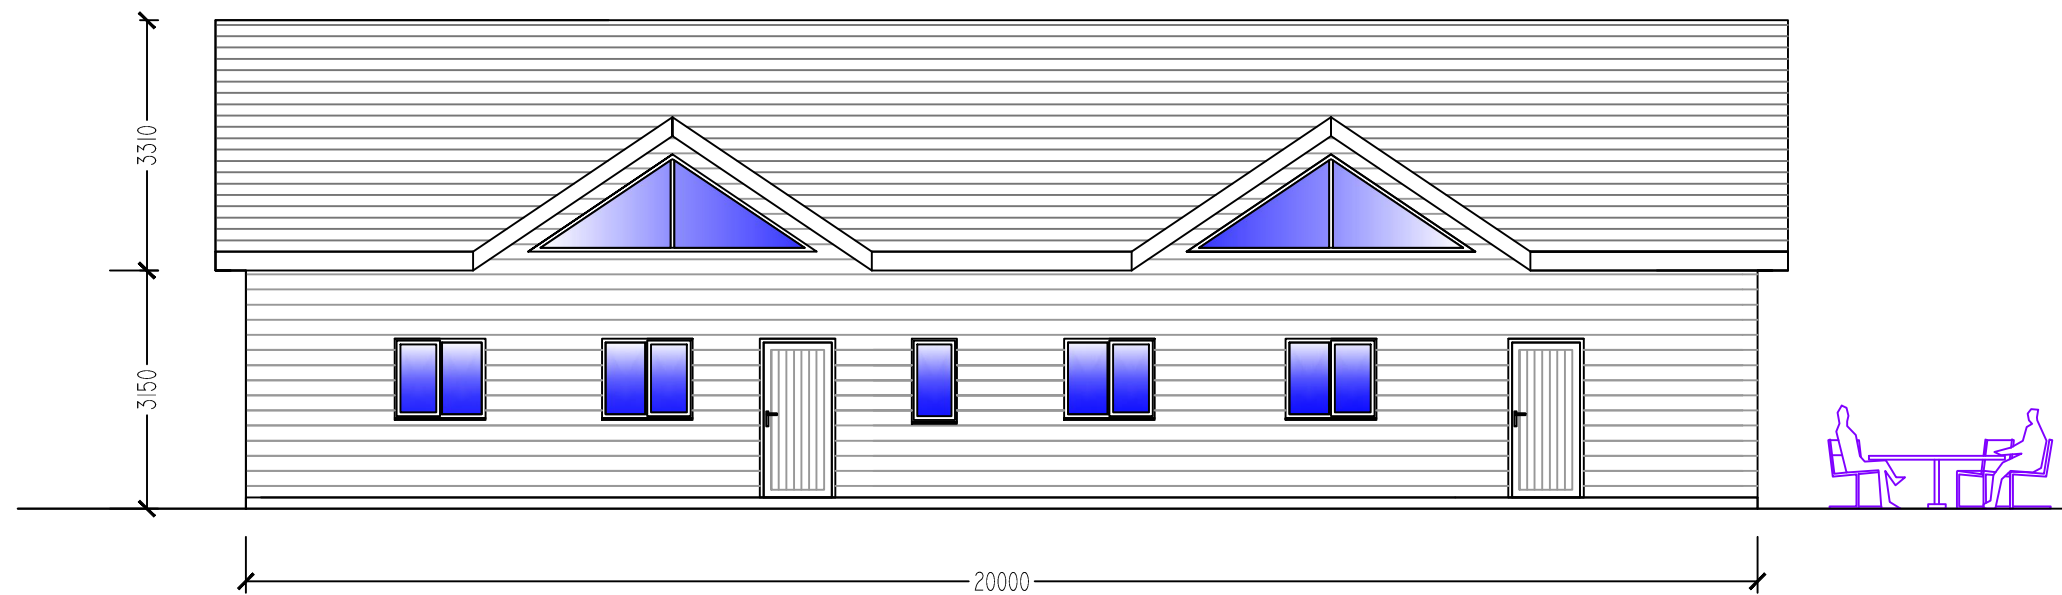

Proposed Rear Elevation 6

External Materials:
 Walls: Light coloured fire-proof weatherboard
 Roof: Slate-effect tiles with solar PV panels
 Windows: Timber or aluminium
 Doors: Timber or aluminium

Clients: Rossett Community Centre

The Green, Rossett

Proposed Front and Rear Elevations 6

Scale: 1:100 on A3 These plans are for planning application only.

GBS Design Services Tel: 07918 638 510
 Copyright GBS Design Services 2020 E: glawrencebrown@aol.com

23 September 2020 Geoff Brown MCIAT