





FRONT ELEVATION
1:100 @ A1

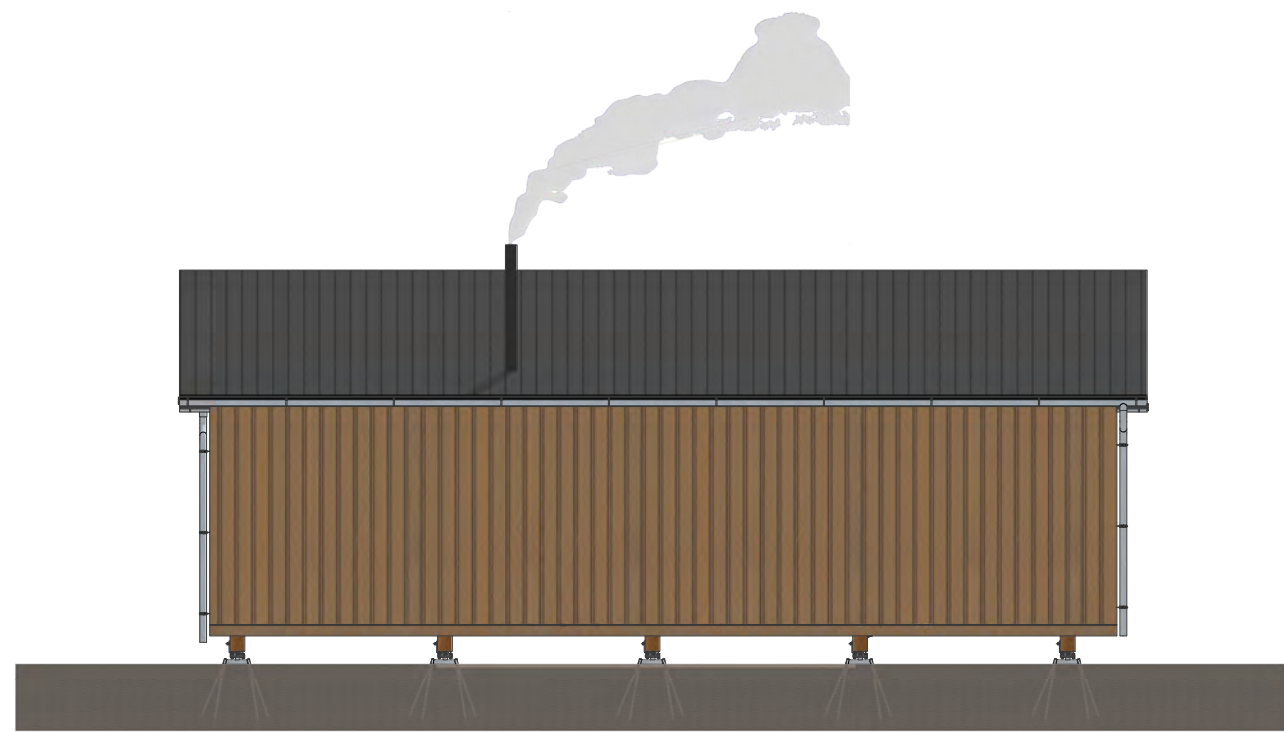

REAR ELEVATION
1:100 @ A1

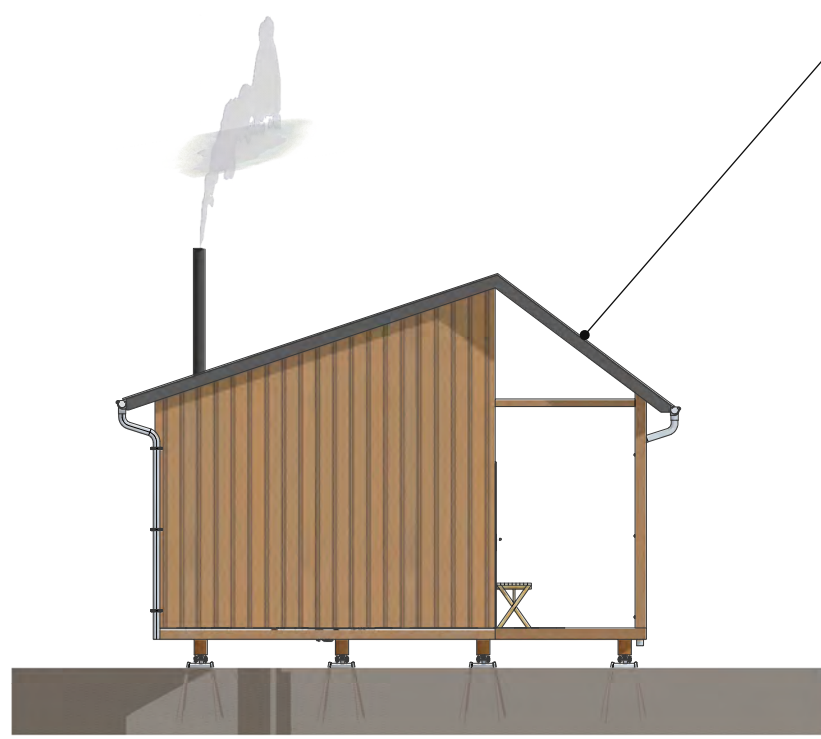

LHS ELEVATION
1:100 @ A1



RHS ELEVATION
1:100 @ A1

WB-C1


Externally clad timber,
Vapour barrier TBD,
wall/roof buildup timber frame,
sheepswool insulation infill,
Internal TBD

Shaded area shows section through ground

FB-A1

Floor buildup softwood joists
Foundation detail:
see dwg CEF-901

Shaded area shows section through ground

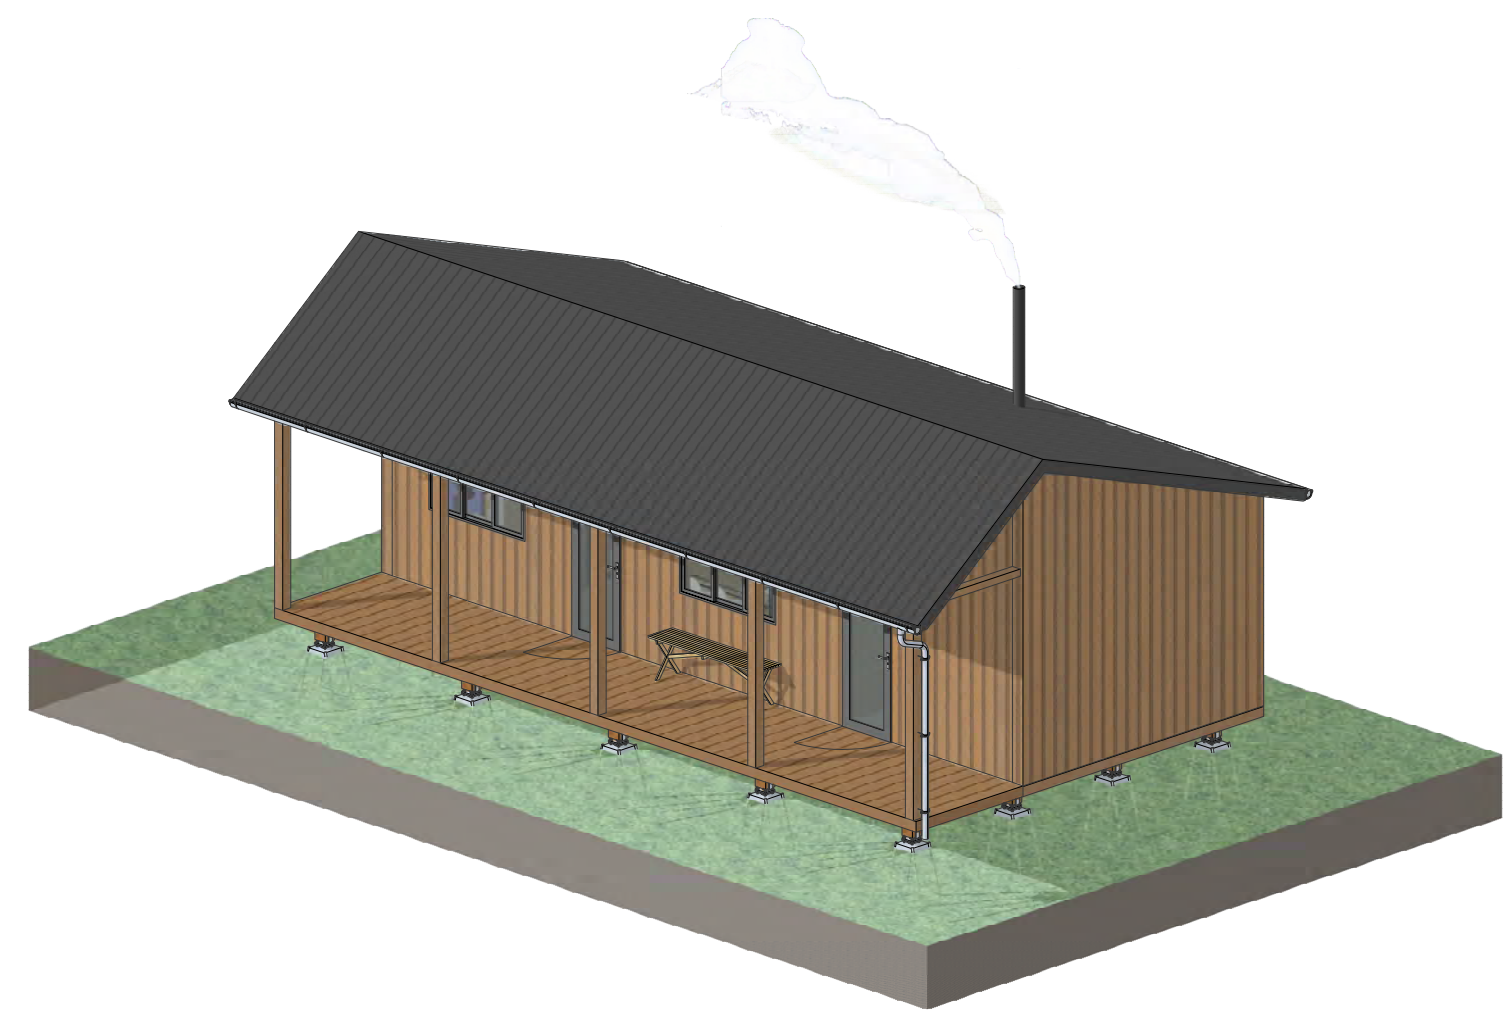

ISOMETRIC
1:100 @ A1



PERSPECTIVAL PLAN
NTS @ A1



PLAN
1:100 @ A1

A - Entrance
B - Kitchen
C - Dining
D - Sitting
E - Canopy Walkway
F - Washrooms
G - Woodburner



SECTION AA
NTS



WRMARCHITECTURE

Unit 5, Hamlet Industrial Est, 96,
Whitepost Lane, London, E9 5EN.
t: +447944 181 151
e: wrmAEC@gmail.com

CLIENT:
ROBERTS
PROJECT:
PONT HILL
SITE ADDRESS
Cefncoed, Glyn Ceiriog, Llangollen,
LL20 7BY
DRAWING TITLE:

PLANS; SECTION; ELEVATION
SCALE: 1:100@ A1 REV: B ISSUED BY: WRM
DATE:
JUNE 2020
STATUS:
PRE PLANNING DRAFT
DRAWING NUMBER:

CEF -WRM-DR-B-200

