


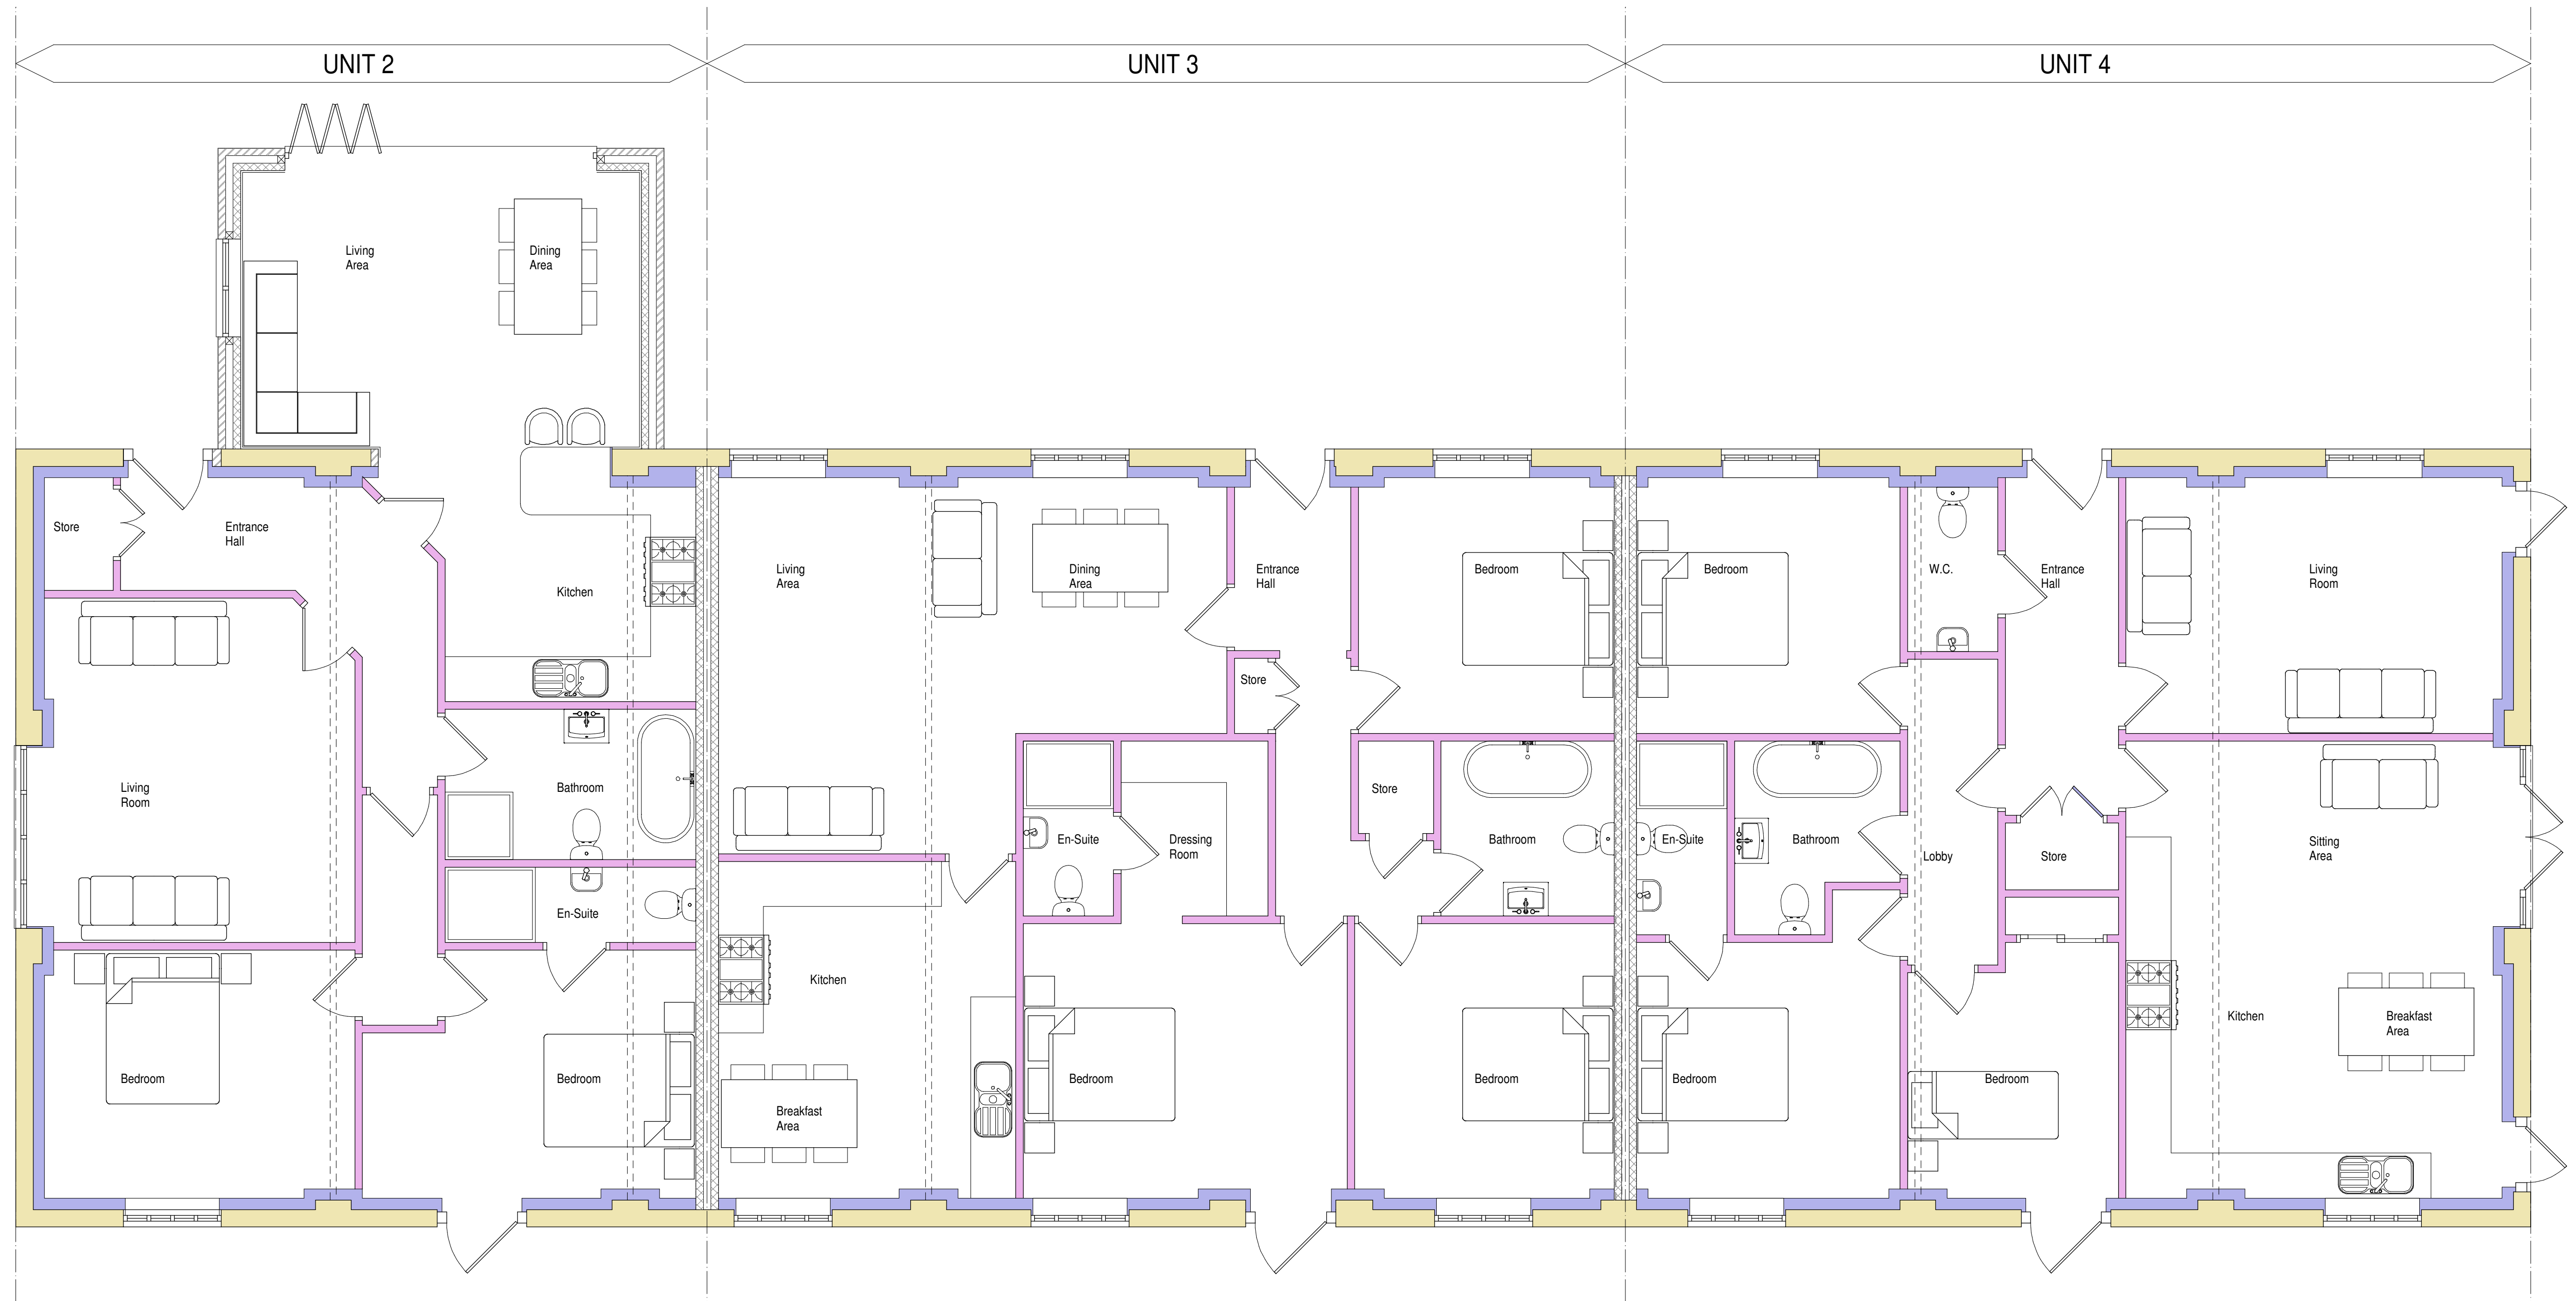

1 BUILDING 2 - PROPOSED FLOOR PLAN 1:50

KEY :

Unit 2 Area = 113.28m²
Unit 3 Area = 113.1m²
Unit 4 Area = 109.2m²

NOTES:
All drawings and specifications contained in this document are the copyright of ARH Architectural Design.
All dimensions must be checked on site and not scaled from the drawings.
All discrepancies must be notified to the Agent immediately.

Rev	Date	Revisions
1	10/01/20	Initial Design
2	15/01/20	Revised Design
3	20/01/20	Final Design
Drawn by :		Date :
A.R. HEWITT		JANUARY 2020

ARH Architectural Design

206 Liverpool Road,
Whitchurch,
Shropshire,
SY13 1UT

Tel: 07891 147512
e-mail
arharchitecturaldesign@gmail.com

ARH Architectural Design is the trading name of Sarah Hewitt & Associates Ltd.
Company Registered in England and Wales No: 12356458
© copyright This drawing must not be reproduced without first obtaining written permission

Client :		
Mr & Mrs B Probin		
Job Title :		
PROPOSED CONVERSION OF OUTBUILDINGS AT THE DRURY DRURY LANE TYBROUGHTON WHITCHURCH SY13 3BD		
Drawing Title :		
BUILDING 2 PROPOSED FLOOR PLAN		
Dwg No :	Scale :	Rev :
HS140/07	1:50 @ A1 1:100 @ A3	-