




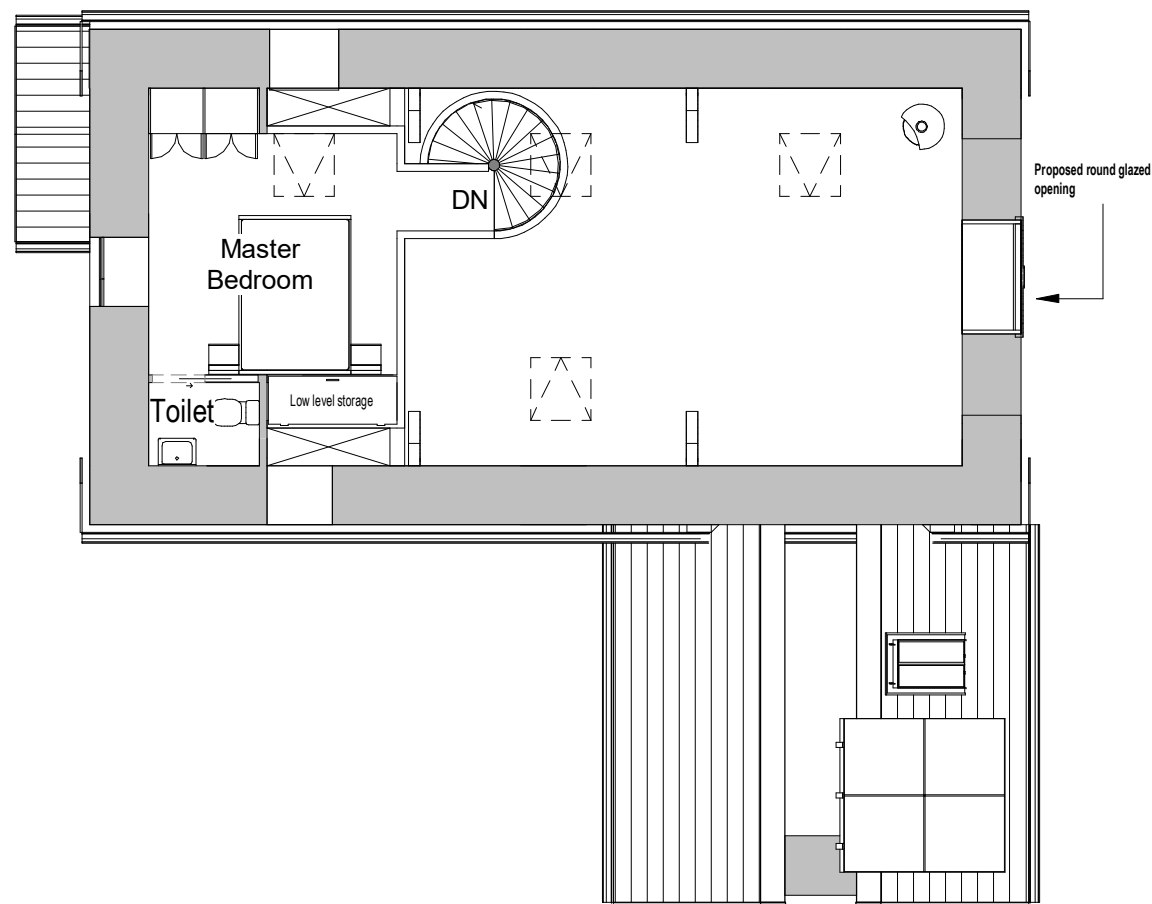


First Floor Plan
1 : 100

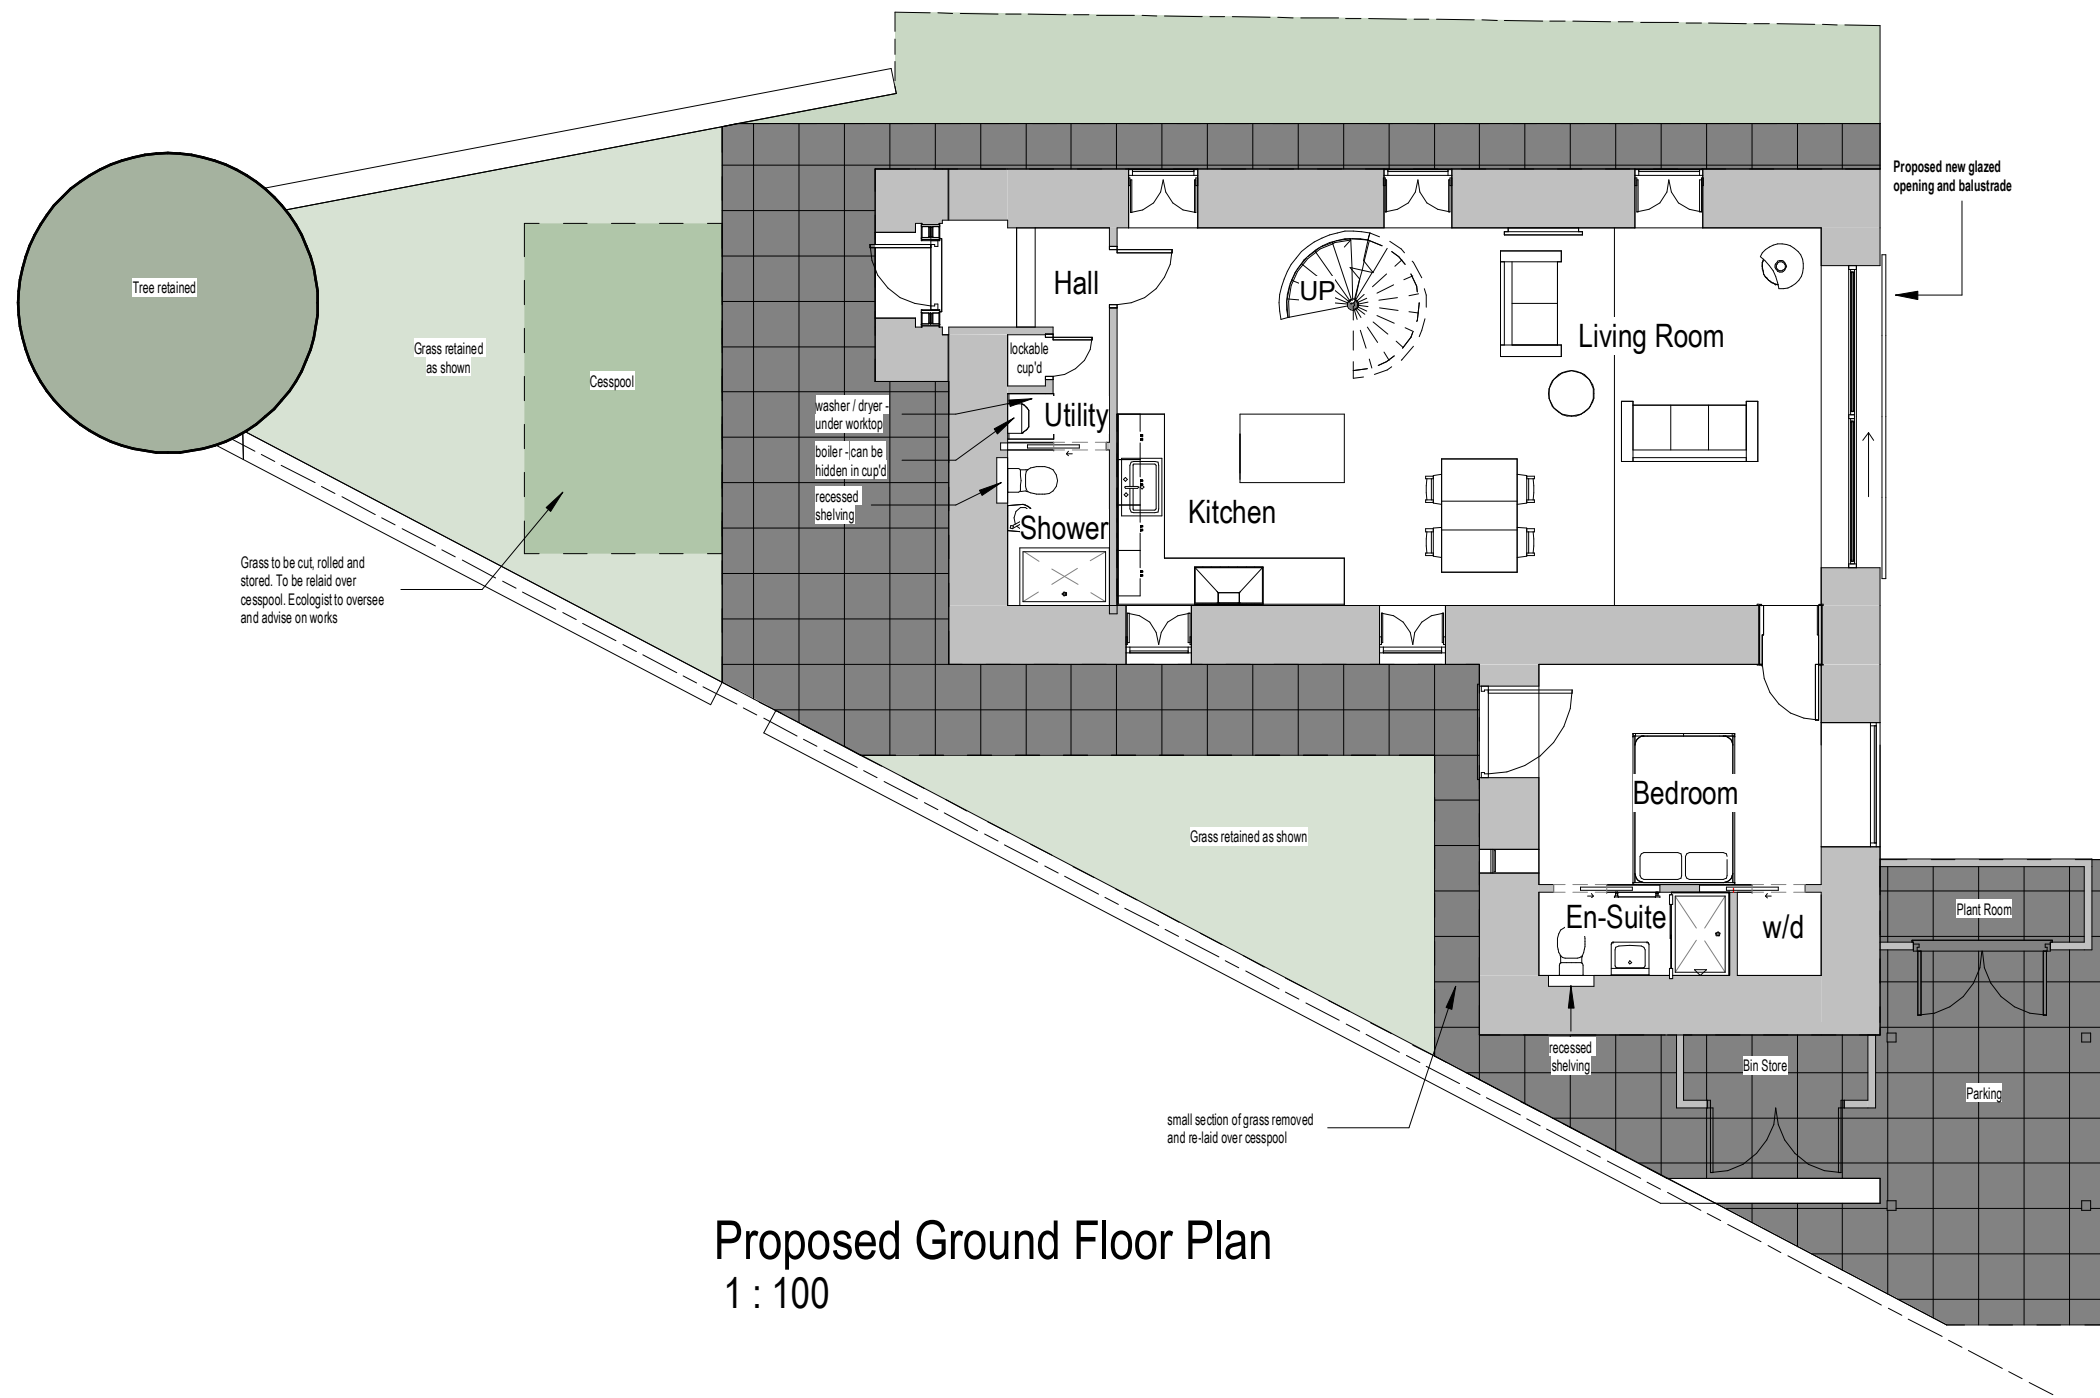

Proposed Ground Floor Plan
1 : 100

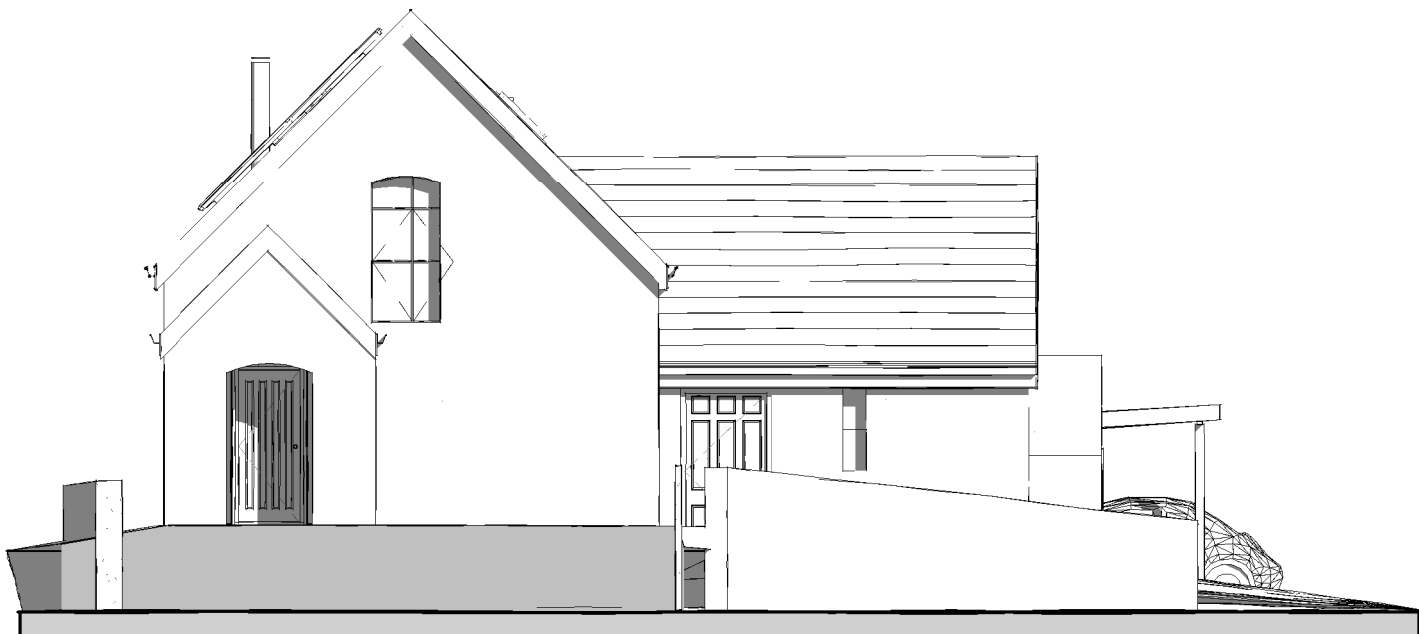

Proposed Front Elevation
1 : 100

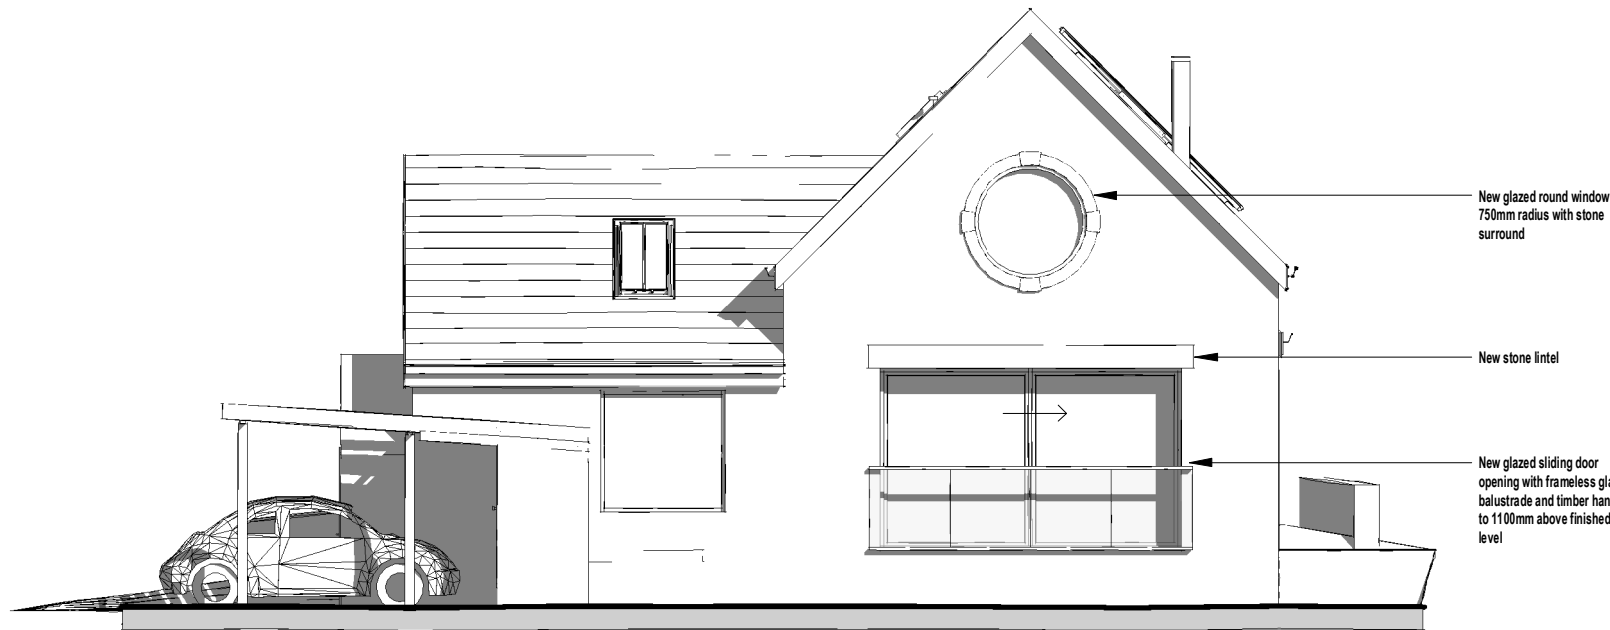

Proposed Rear Elevation
1 : 100



Proposed Side Elevation 1
1 : 100



Proposed Side Elevation 2
1 : 100



3D Front



3D Rear

P8	Non-Material Amendment (JW) (CB)	15/07/2020
P7	Layout Amendments (CR) (CB)	30/07/2019
P6	Amendments	06/08/2018
P5	Amendments	06/08/2018
P4	Planning Application	27/07/2018
P3	Amendments	12/06/2018
P2	Planning Submission	23/04/2018
P1	Client Comments	20/04/2018
REV. DESCRIPTION DRAWN BY CHECKED BY APPROVED BY DATE		
RBA PLAN OF WORK 2013 WORKSTAGE LEVEL OF MODEL DEFINITION (LoD)		
PURPOSE OF ISSUE - SUITABLE FOR ... BS1192 -A1 2015 STATUS		
Planning Submission		

lawray architects
penseiri

CARDIFF 029 2052 8140
LONDON 0207 138 3560
WREXHAM 01978 357 887

www.lawray.co.uk
CLIENT
Mr & Mrs B Magill

PROJECT TITLE
1827 Capel Saron, Nantyr

DRAWING TITLE
Proposed Plans & Elevations

PROJECT No 1837 SCALE @ A1 1:100

DRAWING No	PROJECT	ORIGINATOR	VOLUME	LEVEL	TYPE	ROLE	CLASSNUMBER	REVISION
1837	SCN-LAW-X-X-DFF-	AR-060101	P8					

DO NOT SCALE
Any discrepancy or query concerning this drawing should be referred to the Architect.
Copyright © LAWRA Y LIMITED
Registered Office: Greenmeadow Springs, 1 Capel Saron, Trefyniaw, CARDIFF CF15 7AB
Reg. Co. No. 2724178. VAT Reg. No. 134 2146 06