



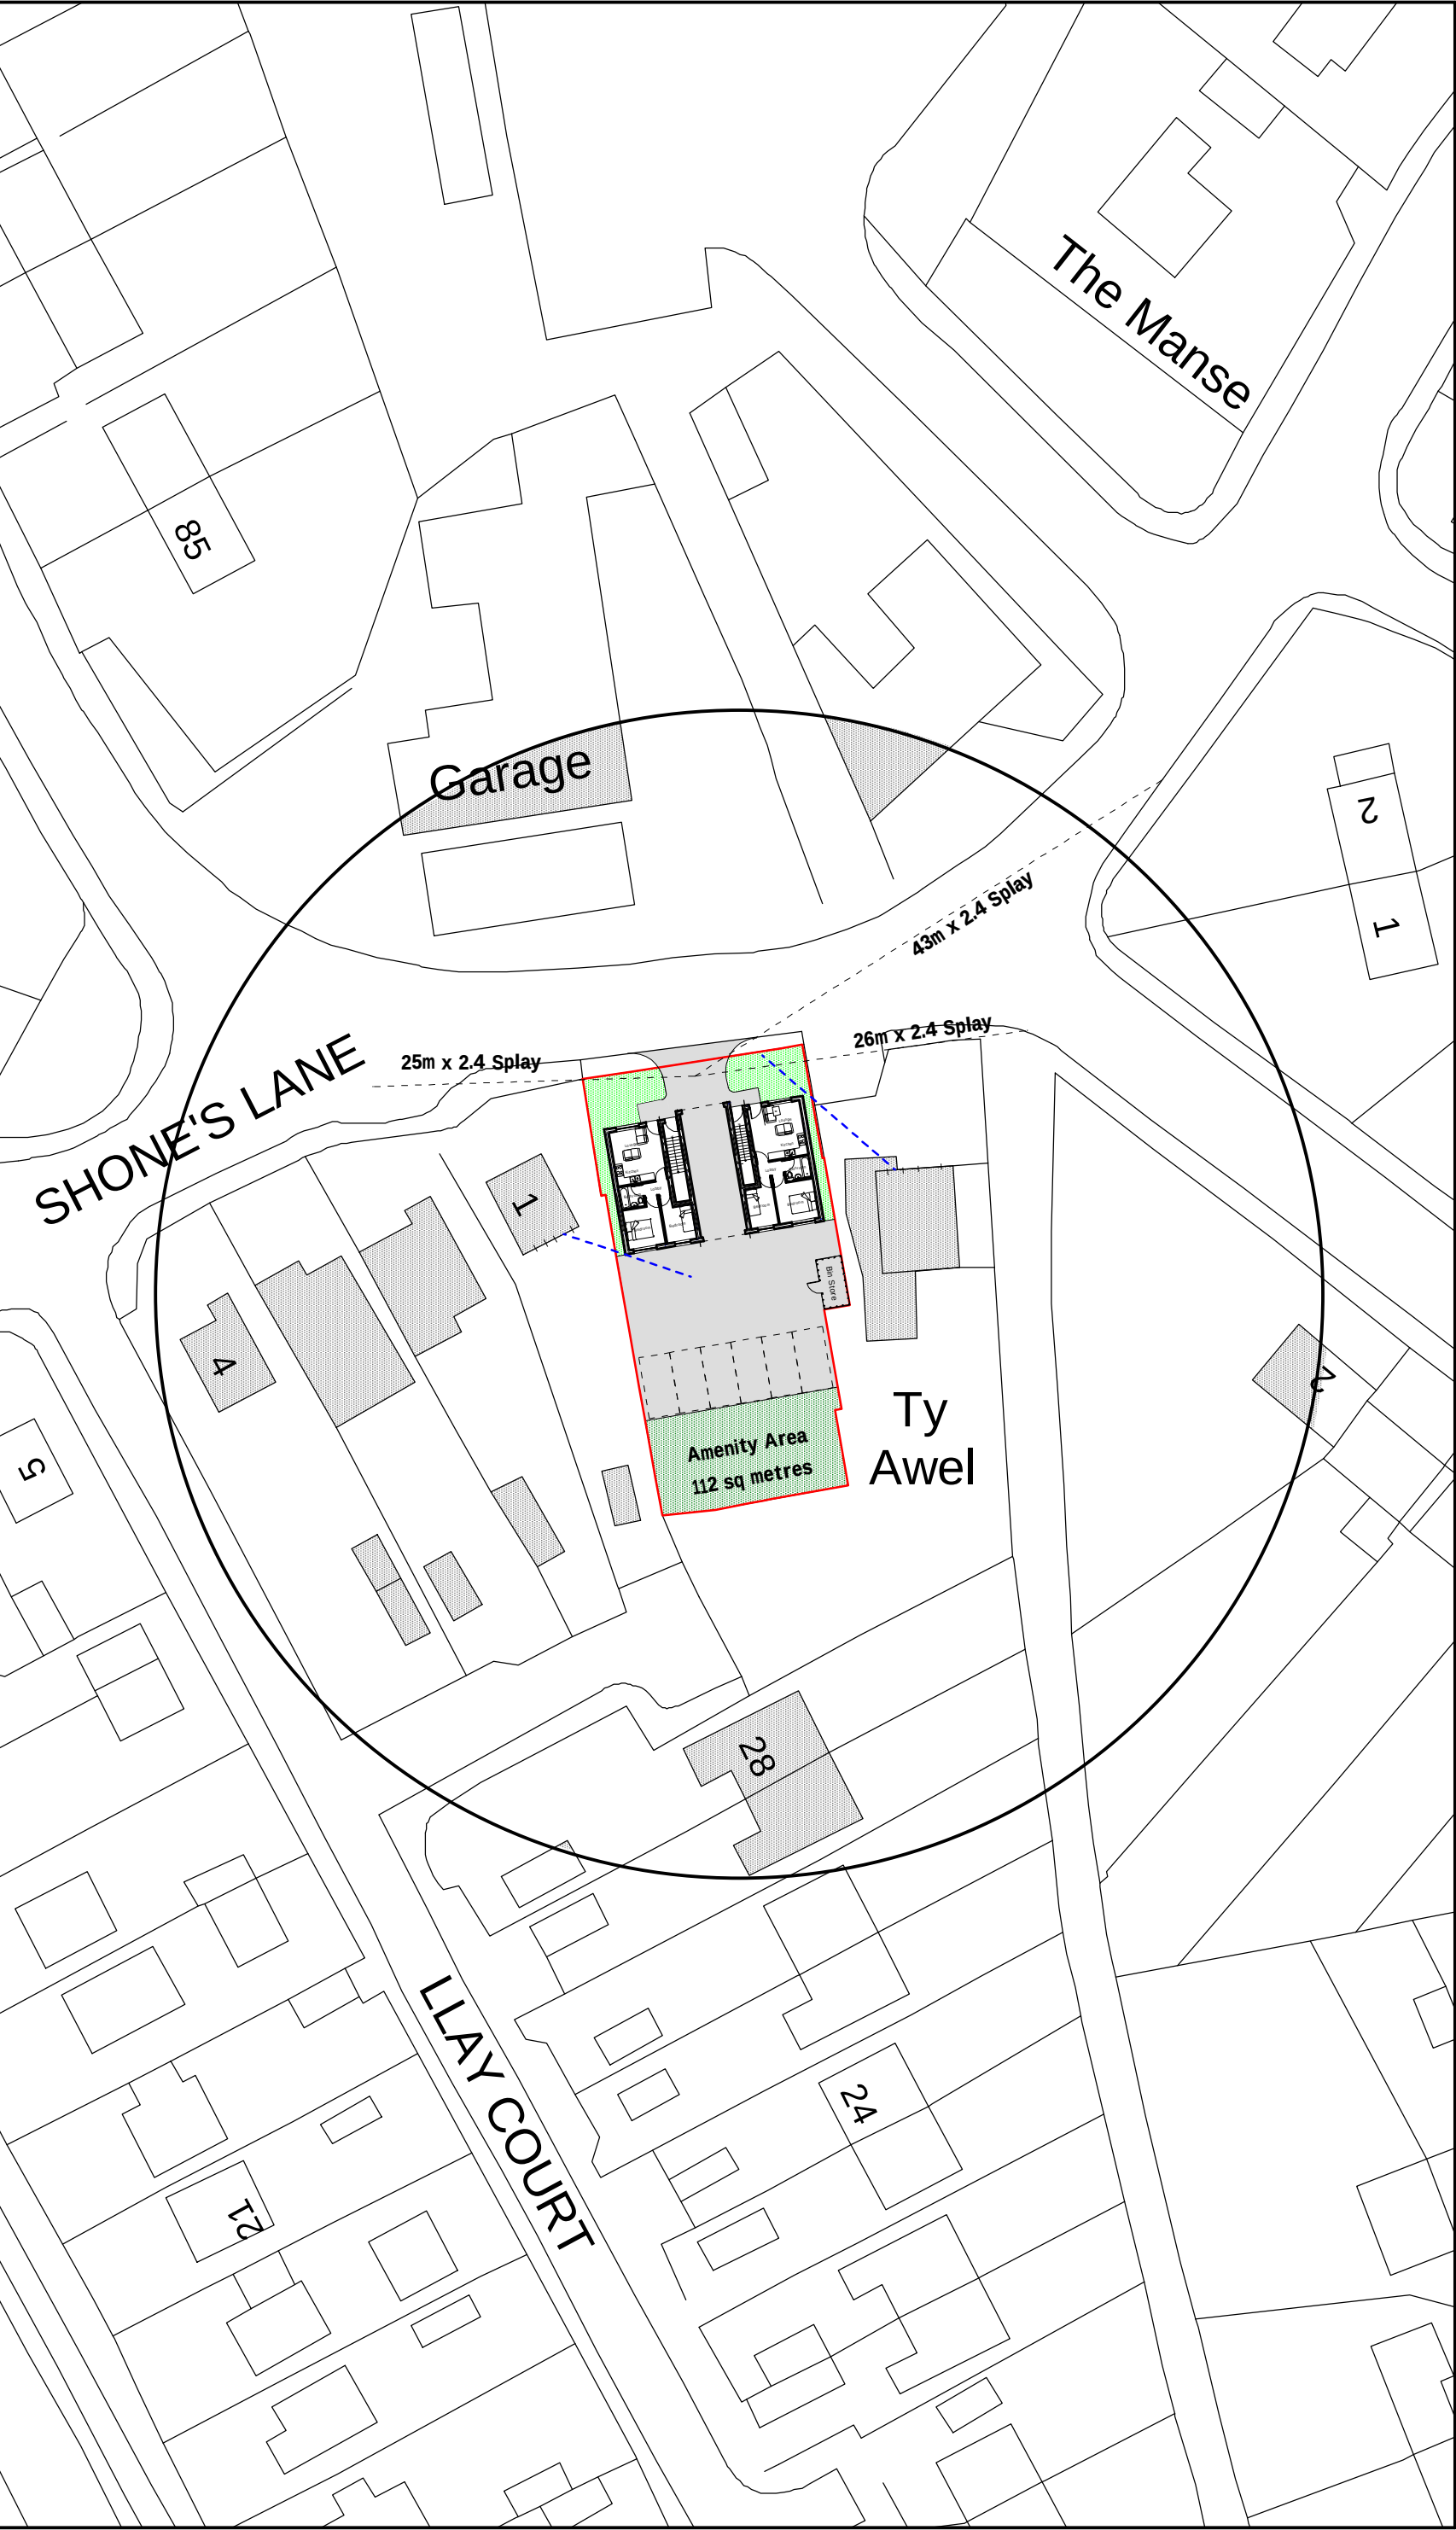

Site Plan 1:500



Location Plan 1:1250

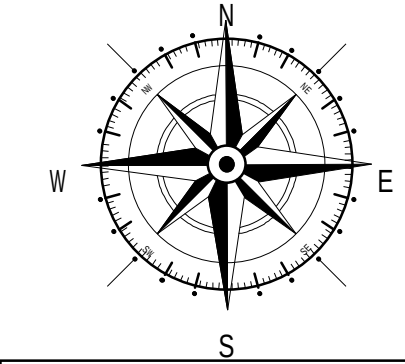

Key

- Surrounding Buildings
- Application Site

Rev	Date	Detail	Initial
C	03/21	Visibility Splays	SIH
B	02/21	Building moved forward	SIH
A	02/21	Light splays added	SIH

Project:
Proposed Residential Development at, Former Co-Operative Food, Shones Lane, Llay, Wrexham, LL12 0PL

Title: Planning: Site & Location Plan	Scale: (A2) 1:500 & 1:1250
---	--

Drawn By: D.J.Edwards	Date: Oct 2020
Drawing No: P134/005	Sheet: 1 of 1

Office 3K4,
Redwither Business Tower,
Wrexham. LL13 9XT
Tel: 01978 356500
www.blueprintarchitectural.com
© copyright all rights reserved