





Site location plan 1:1250
1:1250
©Crown Copyright and database rights
2019 OS 100047474

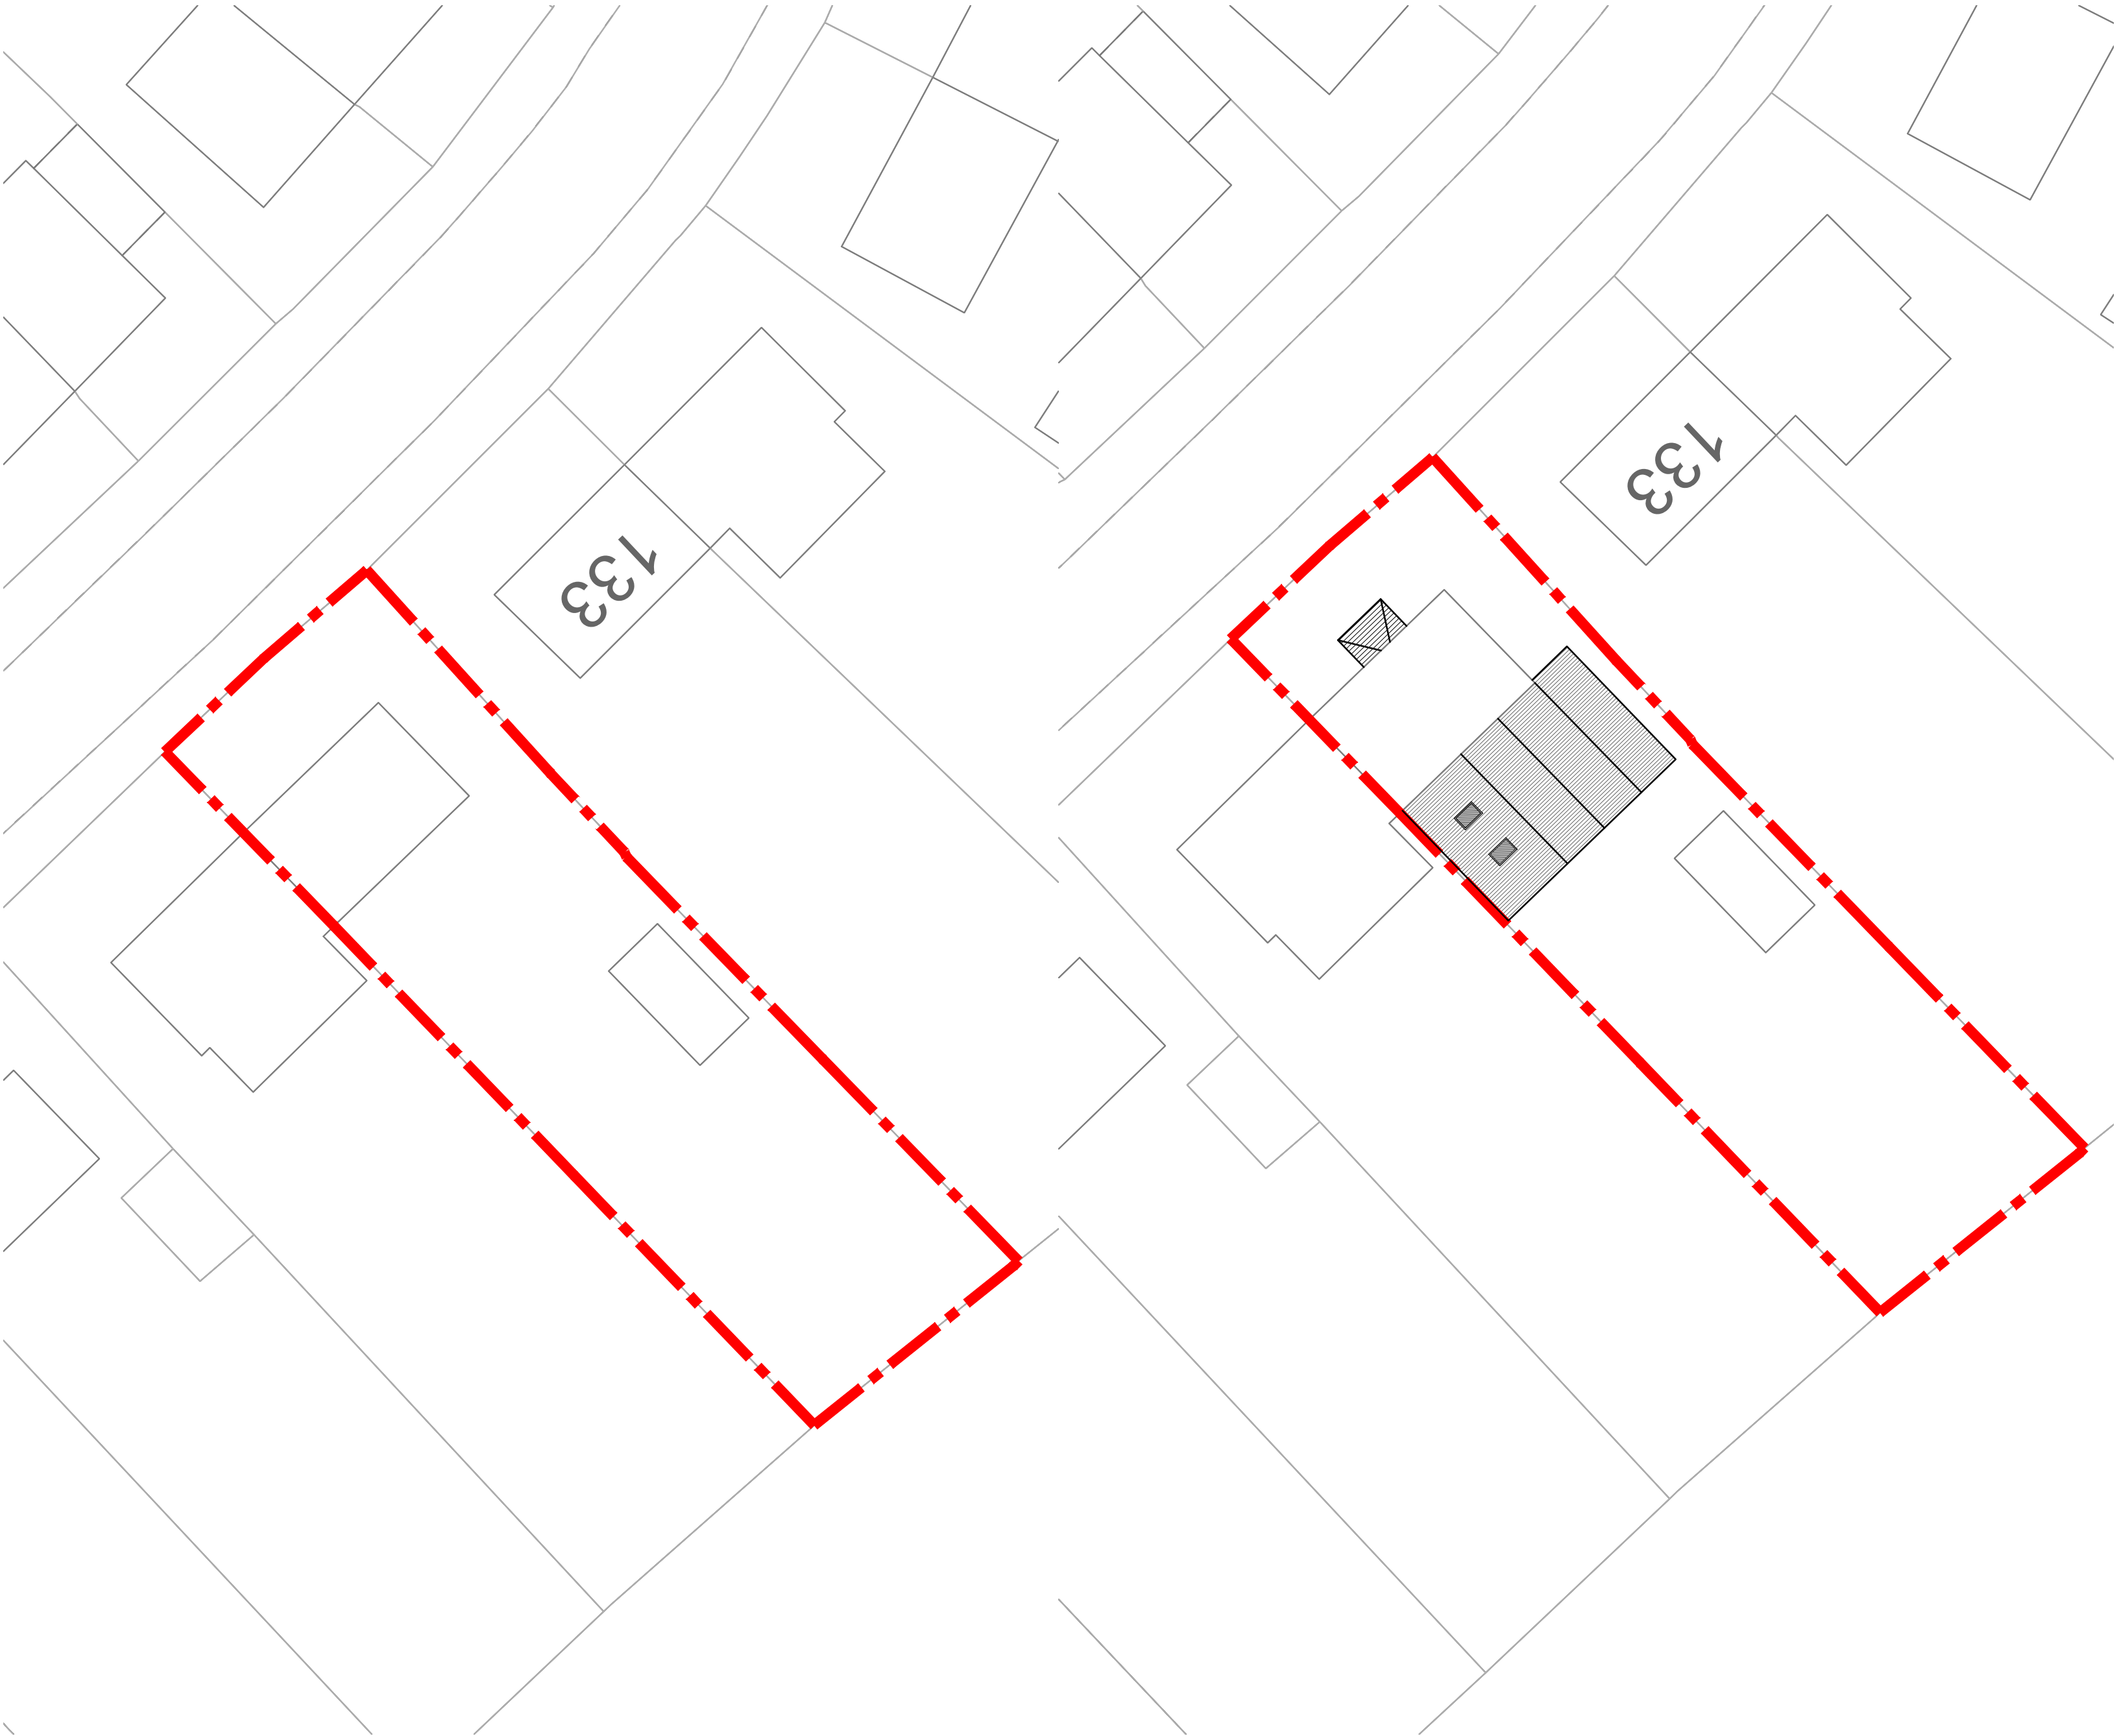

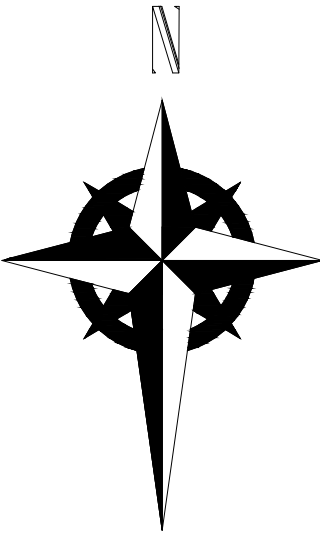

HDS Architectural Services, The Foundry,
15 Yorke Street, Wrexham
LL13 8LW
Tel (01978) 345250
www.hdsarchitectural.co.uk

Project; 131 Bryn Place, Llay, Wrexham, LL12 0LS	
Title; Site Location & Site plans	Scale (A2); 1:200 & 1:1250
Dwg No; BP/PD/05	Date; February 2021
Revision;	