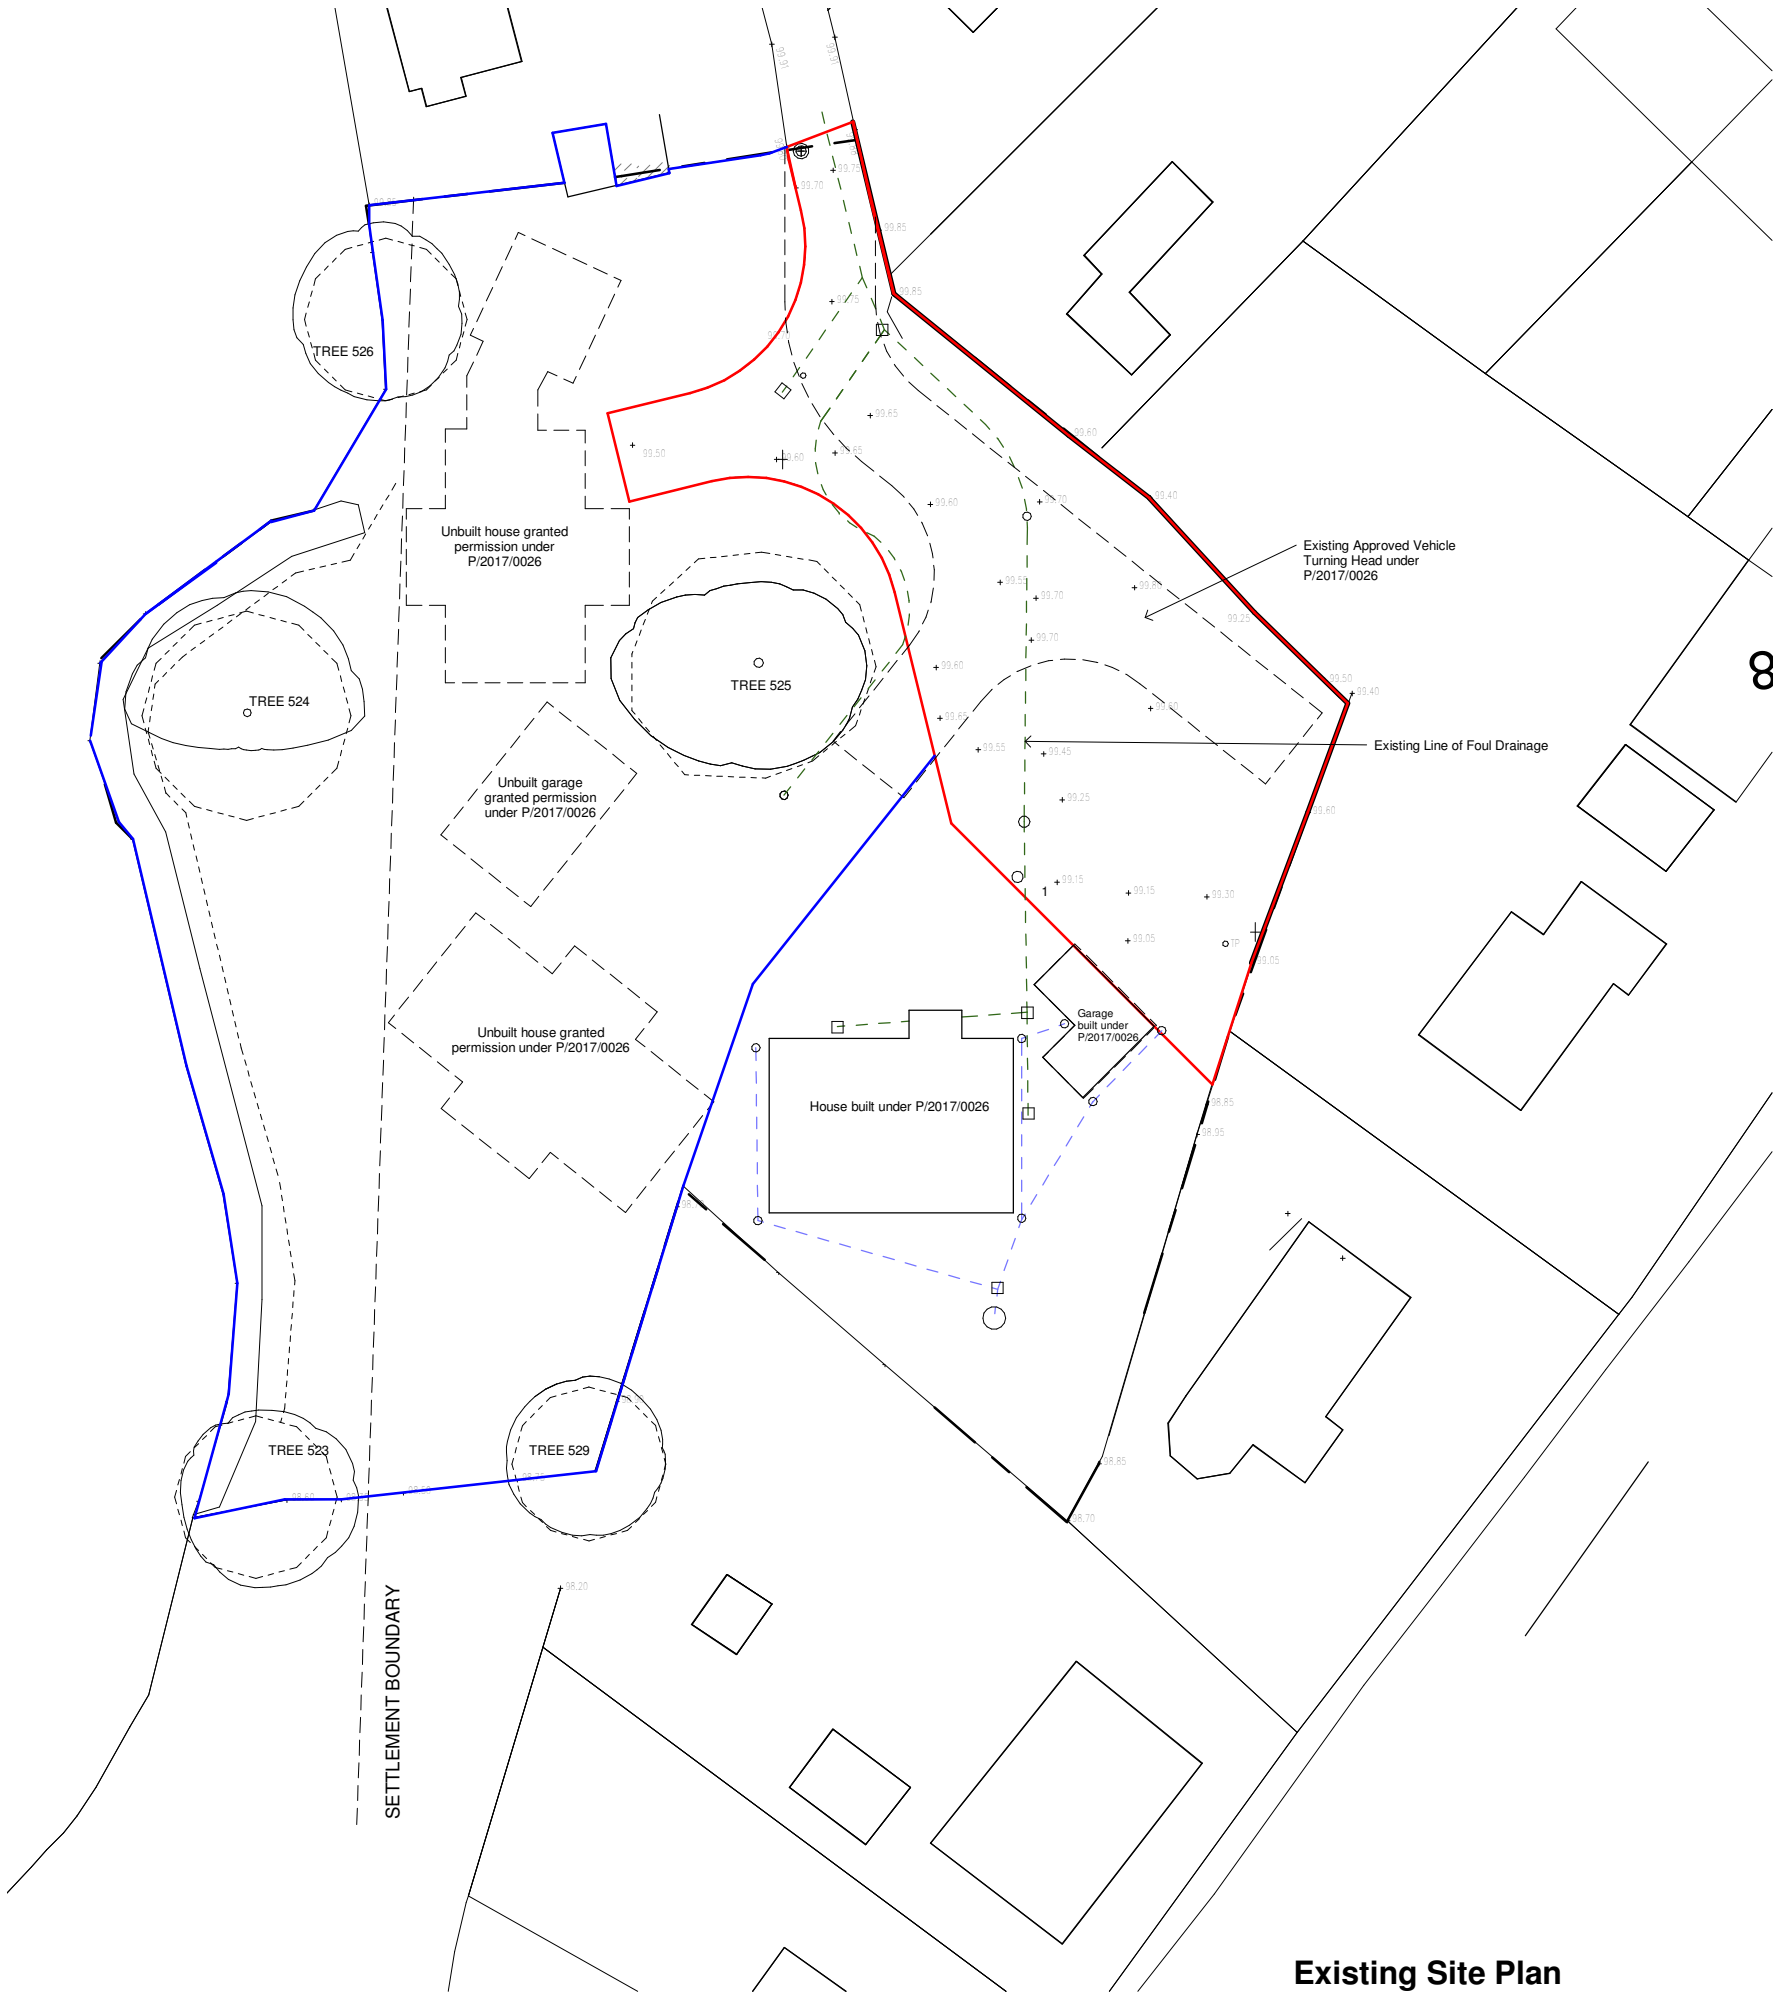


A	Blue line amended	WH	KS	11/12/2020
Rev	Revision Description	Drawn	Check	Date

Greenspace Architects Ltd
The Old Town Hall
The Square, Ellesmere
Shropshire SY12 0EJ
Tel 44(0)1691 623989
e-mail:
greenspace@greenspacearchitects.co.uk
web: www.greenspacearchitects.co.uk

Project
**Bungalow at Lane End,
Penley**

Title
Existing Site Plan

Scale @ A1	Scale @ A3	Drawn By	Checked By	Date
1 : 200	1:400	WH	KS	01/12/2020

Drawing Number	Job No. 20-31	Sheet No. A003	Rev. A
-------------------	------------------	-------------------	-----------