



(The Croft Peace Garden)

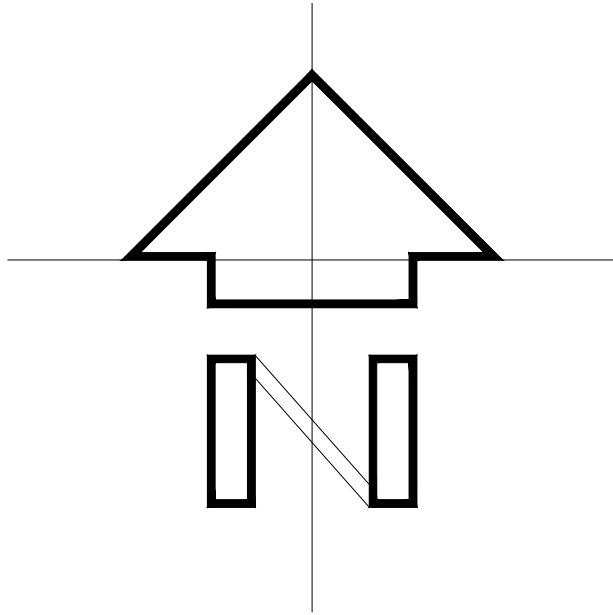

Planning

3	13.06.20	Town sign noted. Plans to replace steps
F	14.07.20	M&E enclosure relocated. Doors relocated. ATM reinstated
E	08.08.20	Amendment application as circled. External signage work shown
D	15.05.19	Accessible and Parent and Toddler spaces added
C	13.05.19	Revised final to include proposals for car park resurfacing. Entrance lobby amended
B	11.04.19	Car park and entrance grid brought into planning proposals
A	12.11.18	CS Map format noted
REV.	DATE	AMENDMENT

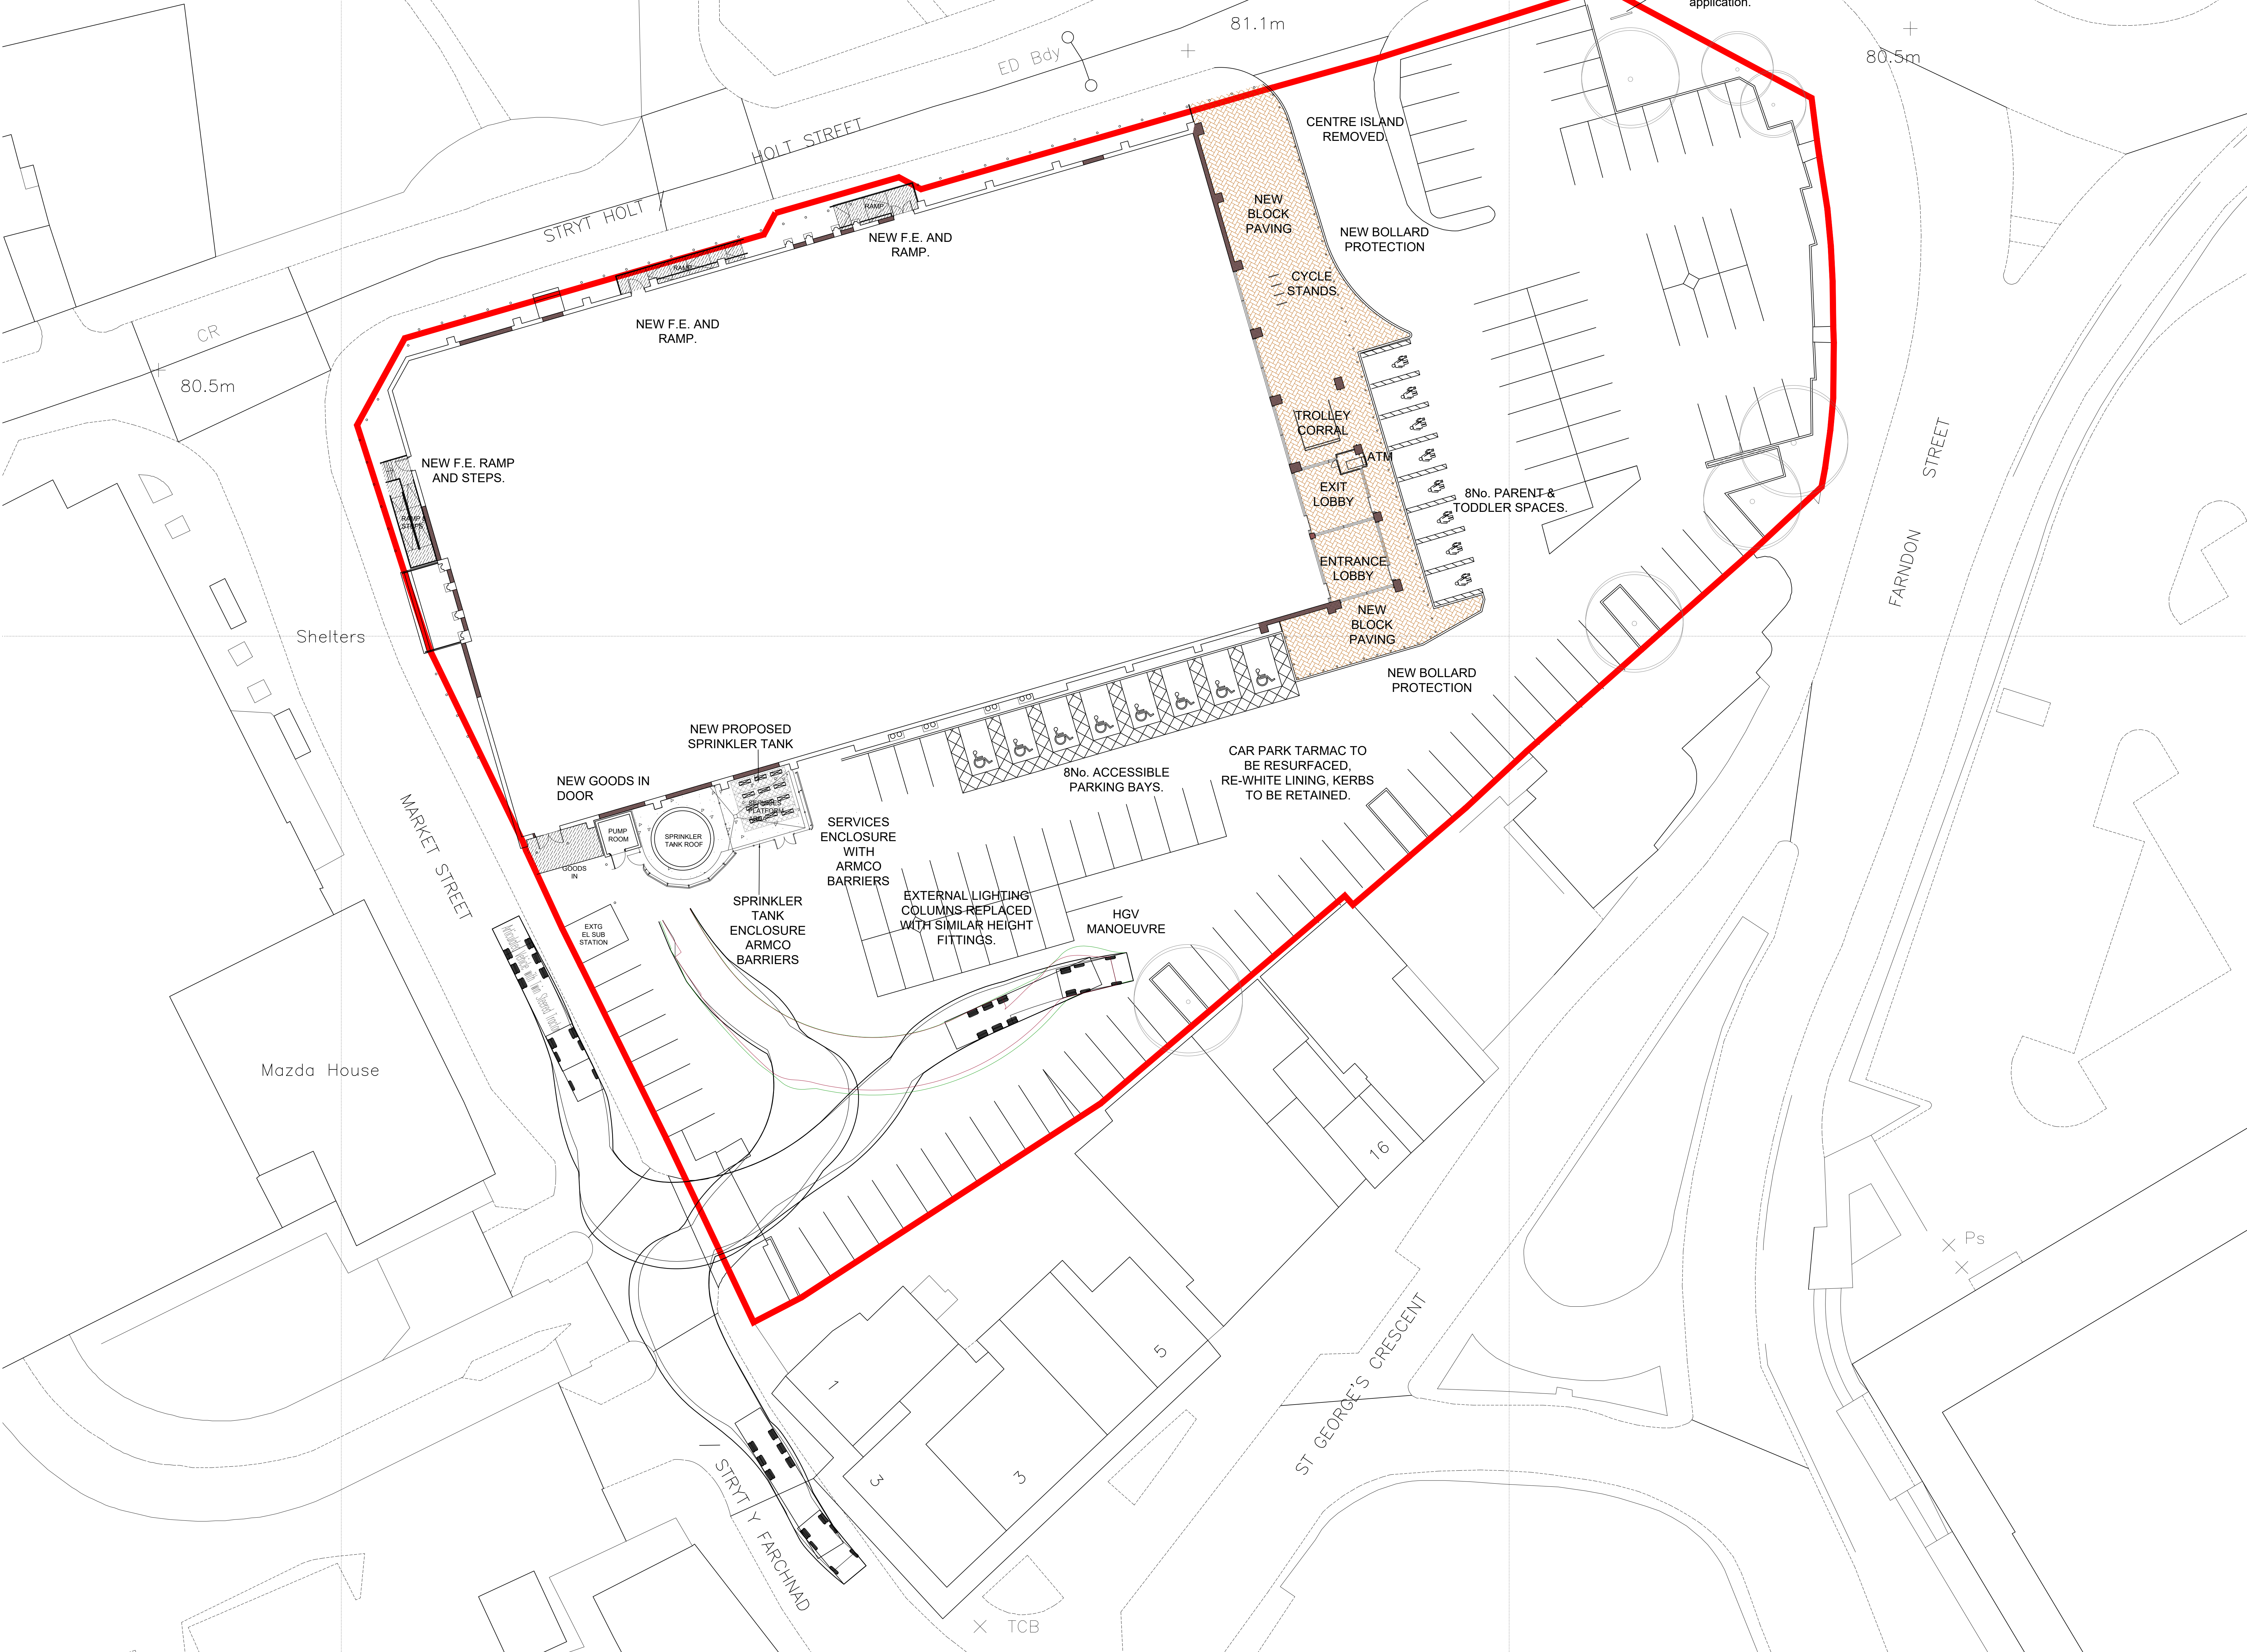

WPL Consulting LLP
1 Airport West, Lancaster Way, Leeds LS19 7ZA
Tel: 0113 202 9444 Fax: 0113 202 9333
E-mail: mail@wplconsulting.co.uk

PROJECT TITLE
Retail Unit Refurbishment
Holt Street
Wrexham
LL13 8DH
for Home Bargains

DRAWING TITLE
Proposed Site Plan

PROJECT No:	DRAWING No:	REVISION:
8850	110	G
SCALE:	DATE:	DRAWN BY:
1:200@A0	19.10.18	ISB

CHECKED BY:	DATE:
-------------	-------