



Existing Site Plan

1 : 200

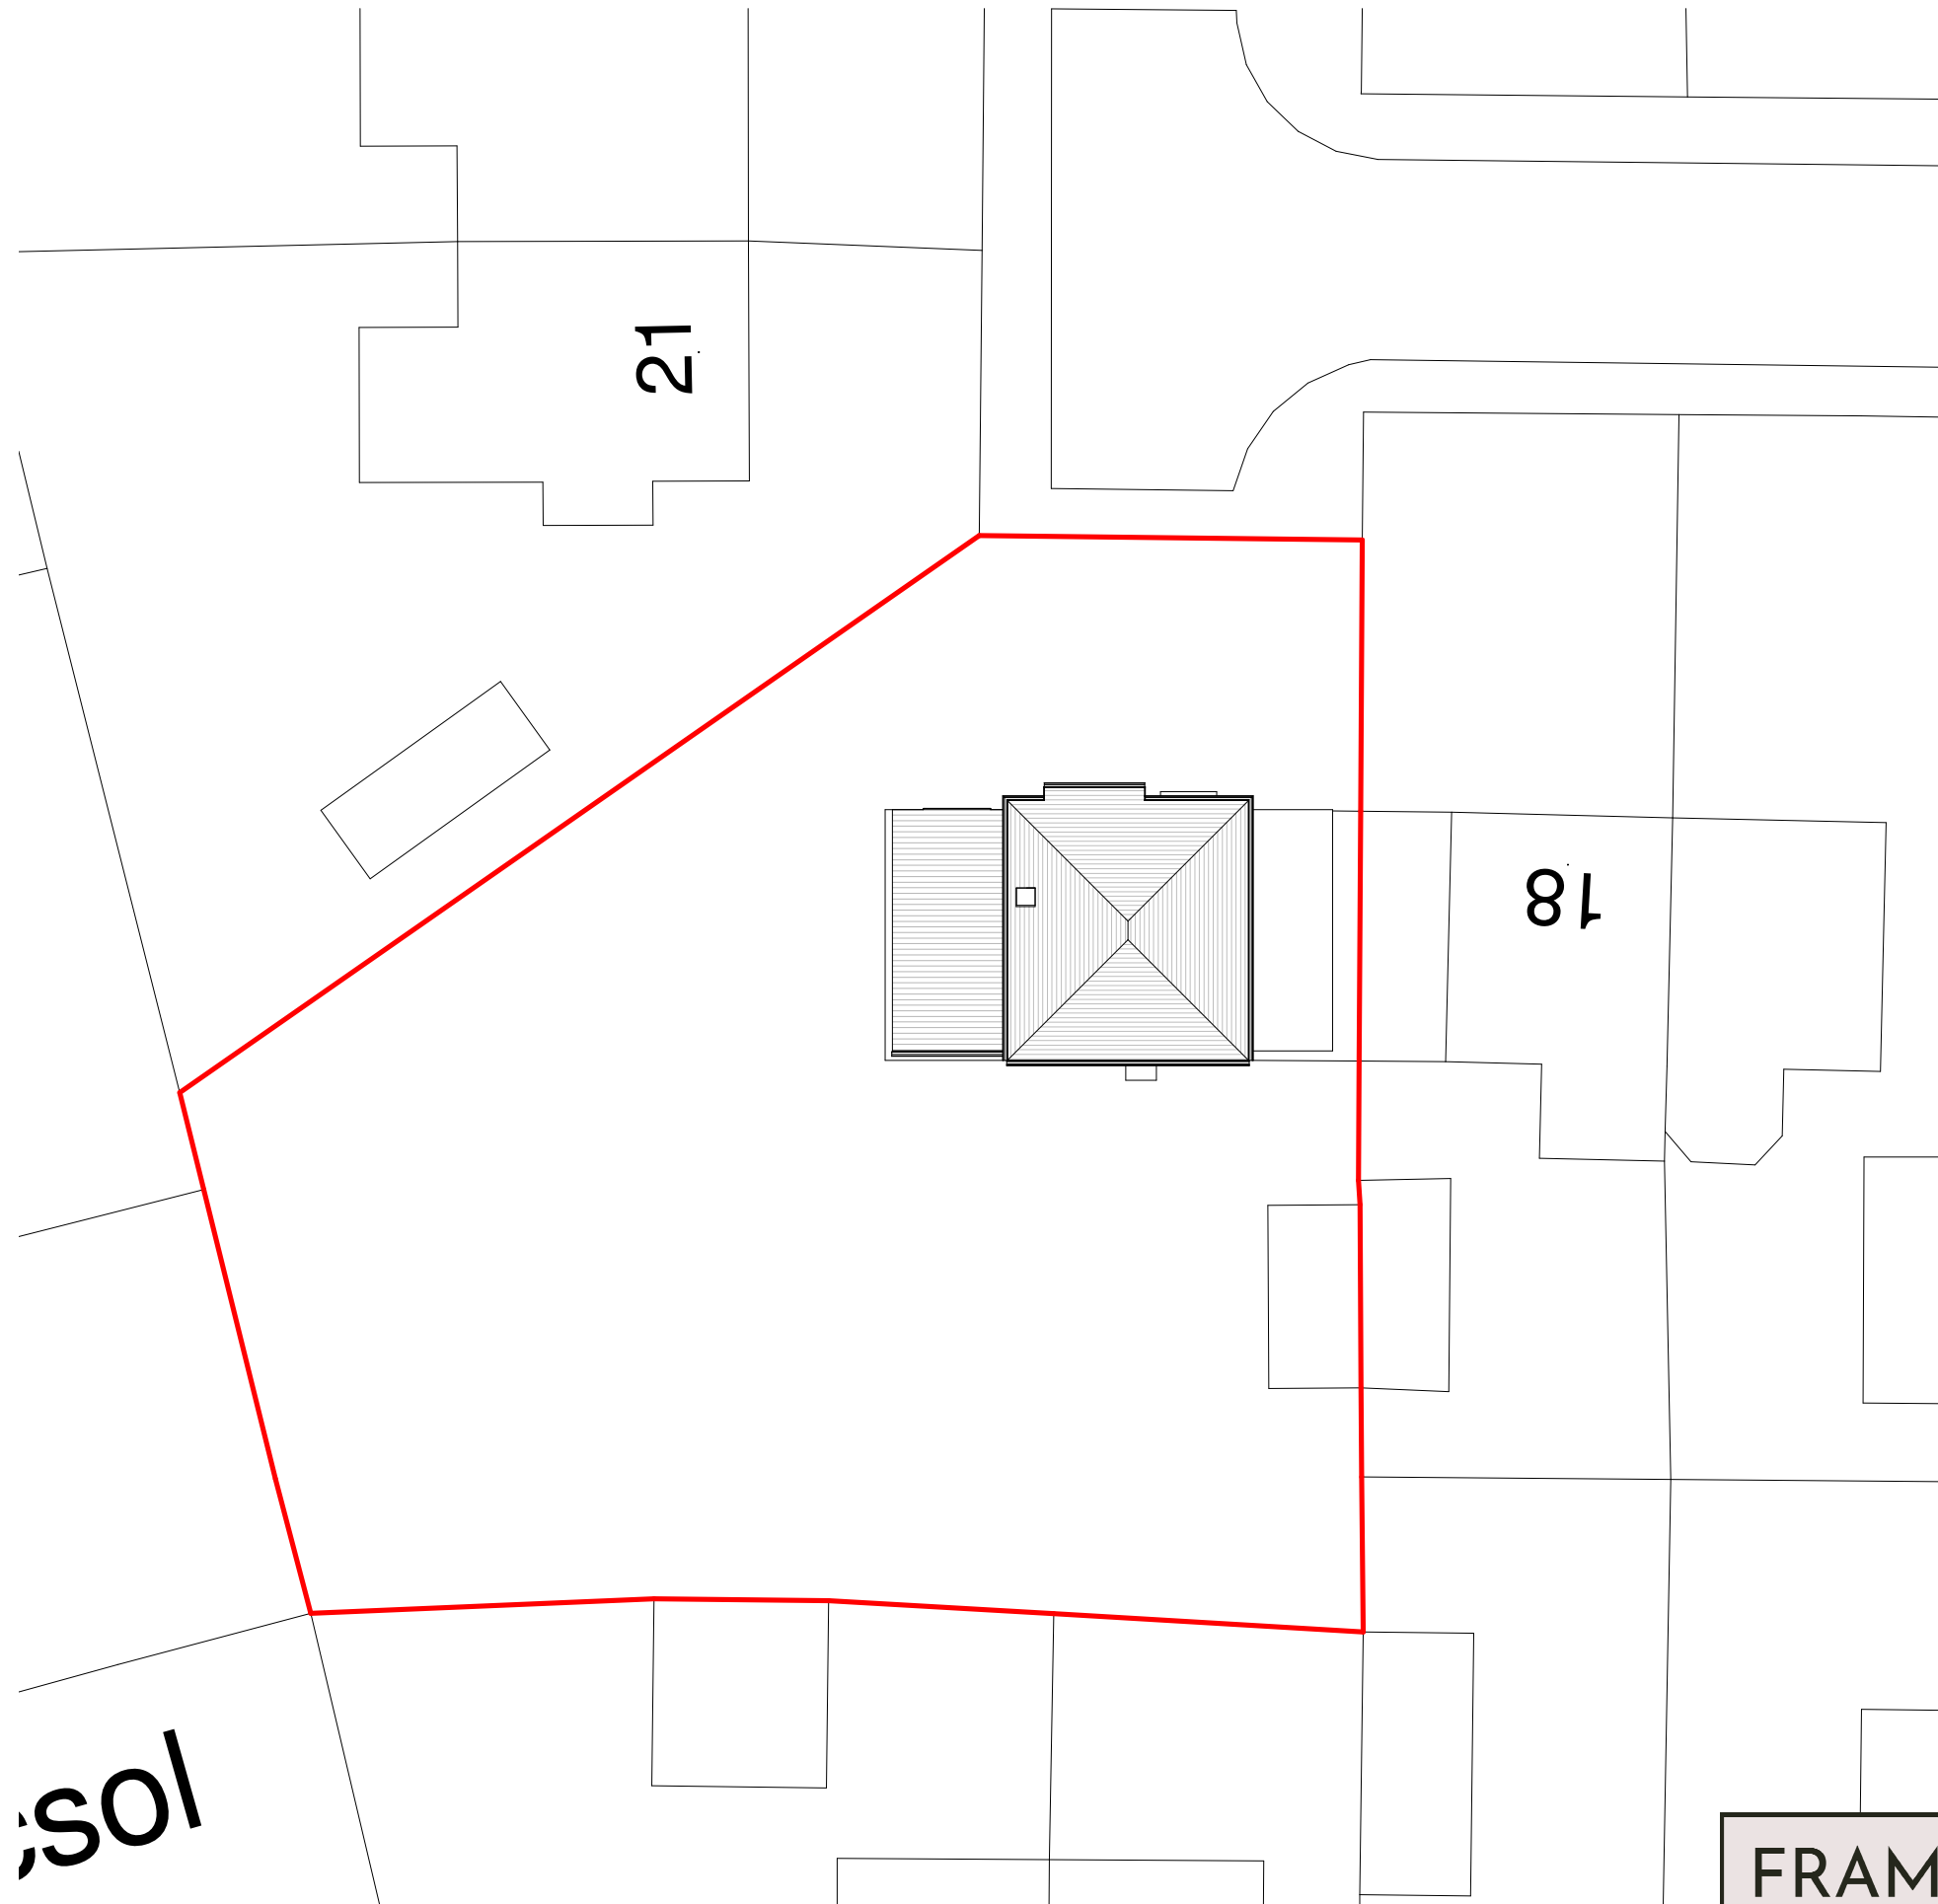

CROWN COPYRIGHT AND DATABASE RIGHTS 2020 OS LICENSE 100019980

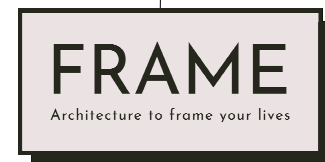

36 Plas Tirion, Johnstown,
Wrexham LL14 1UR
07543968690
geraint@weareframe.co.uk
www.weareframe.co.uk
facebook.com/frame.architect
instagram.com/we_are_frame

Project: 20 Tany Y Clawdd, Johnstown			
Title: Existing Site Plan			
Scale @ A3: 1 : 200	Author: GE	Date: 05.03.21	
Project Ref: 19-17	Drawing No: A002	Rev. -	