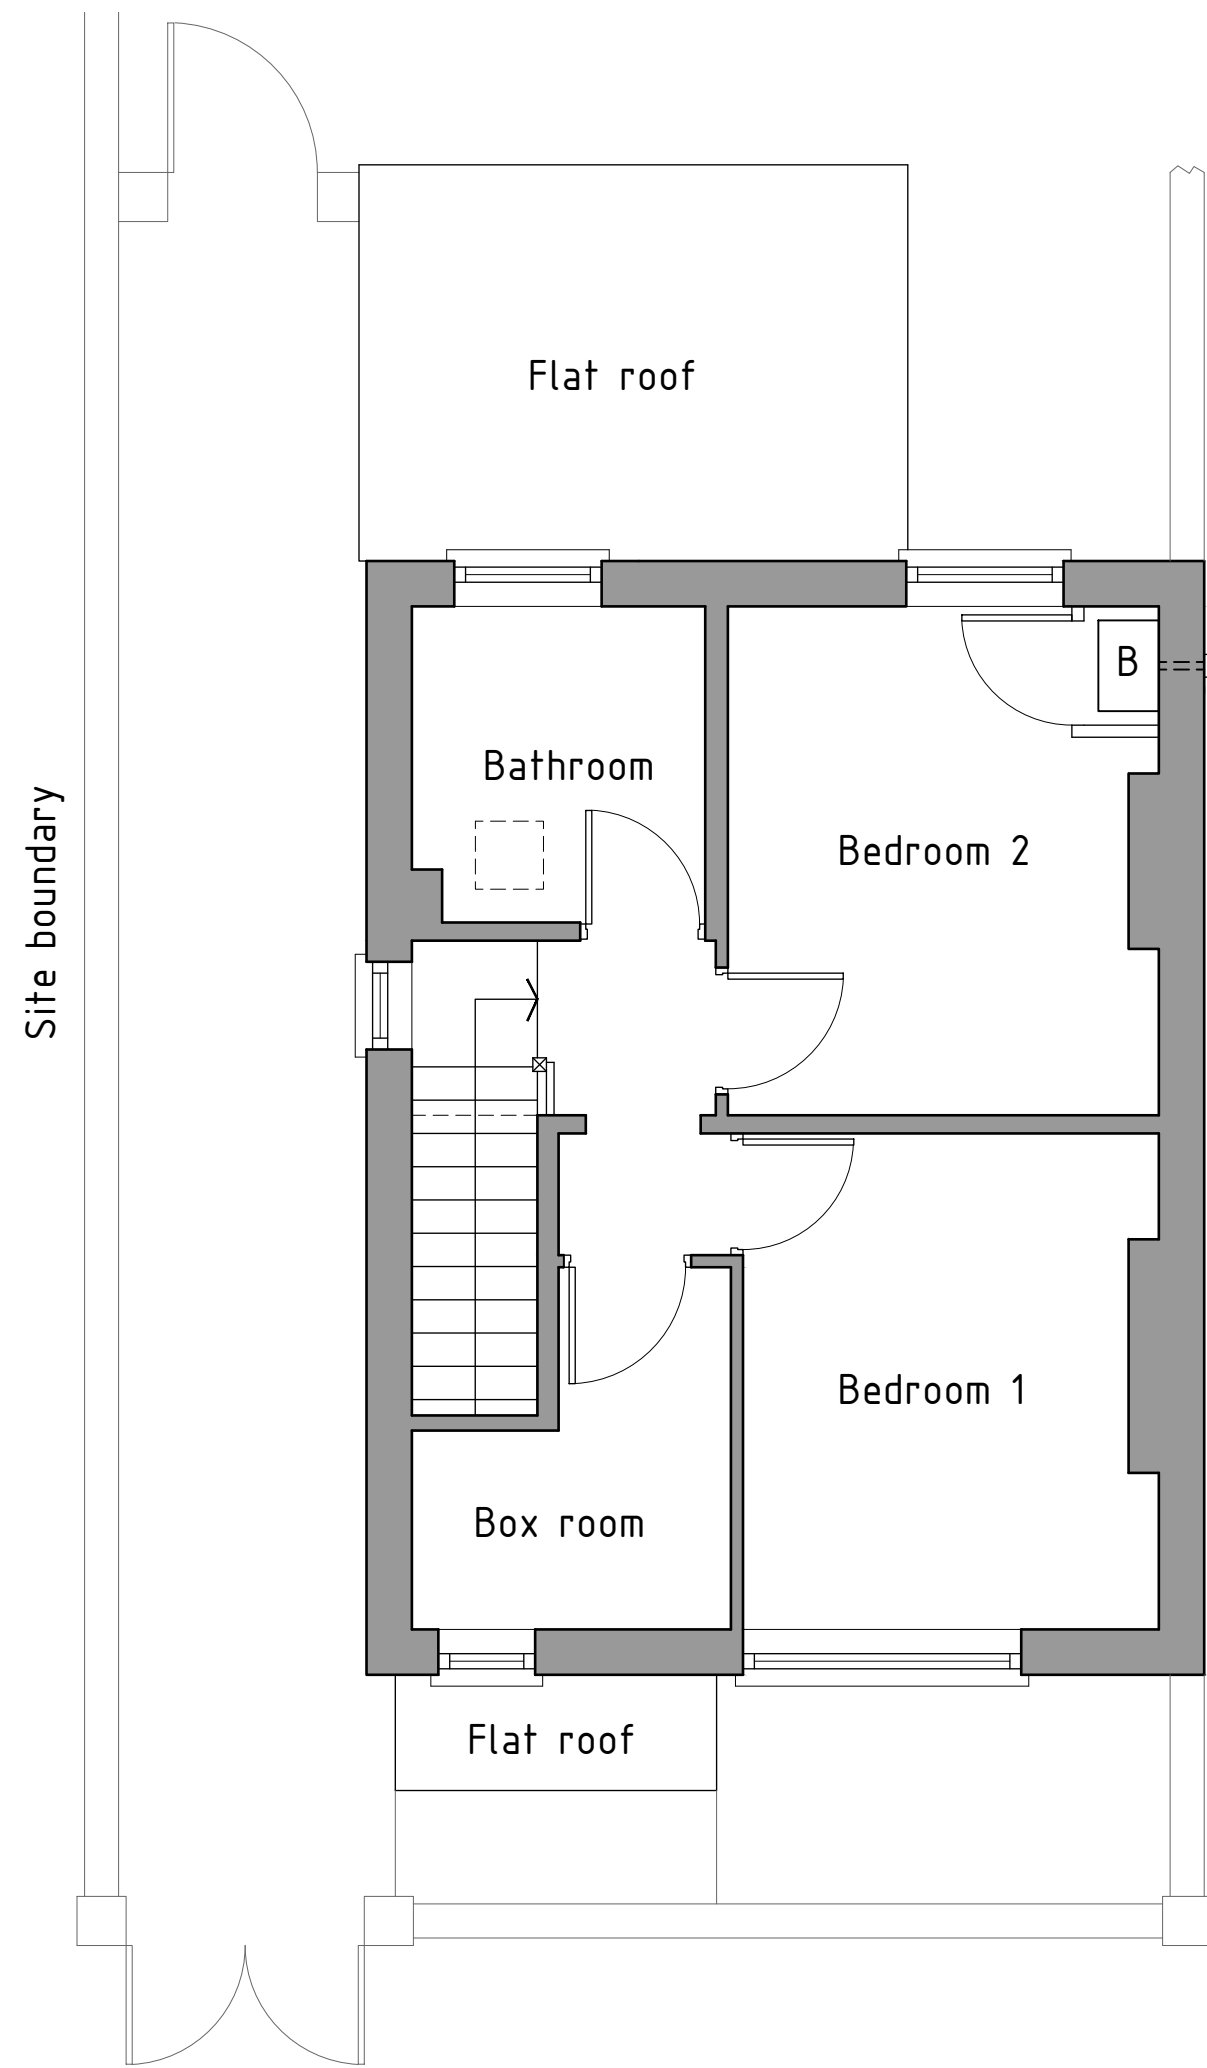
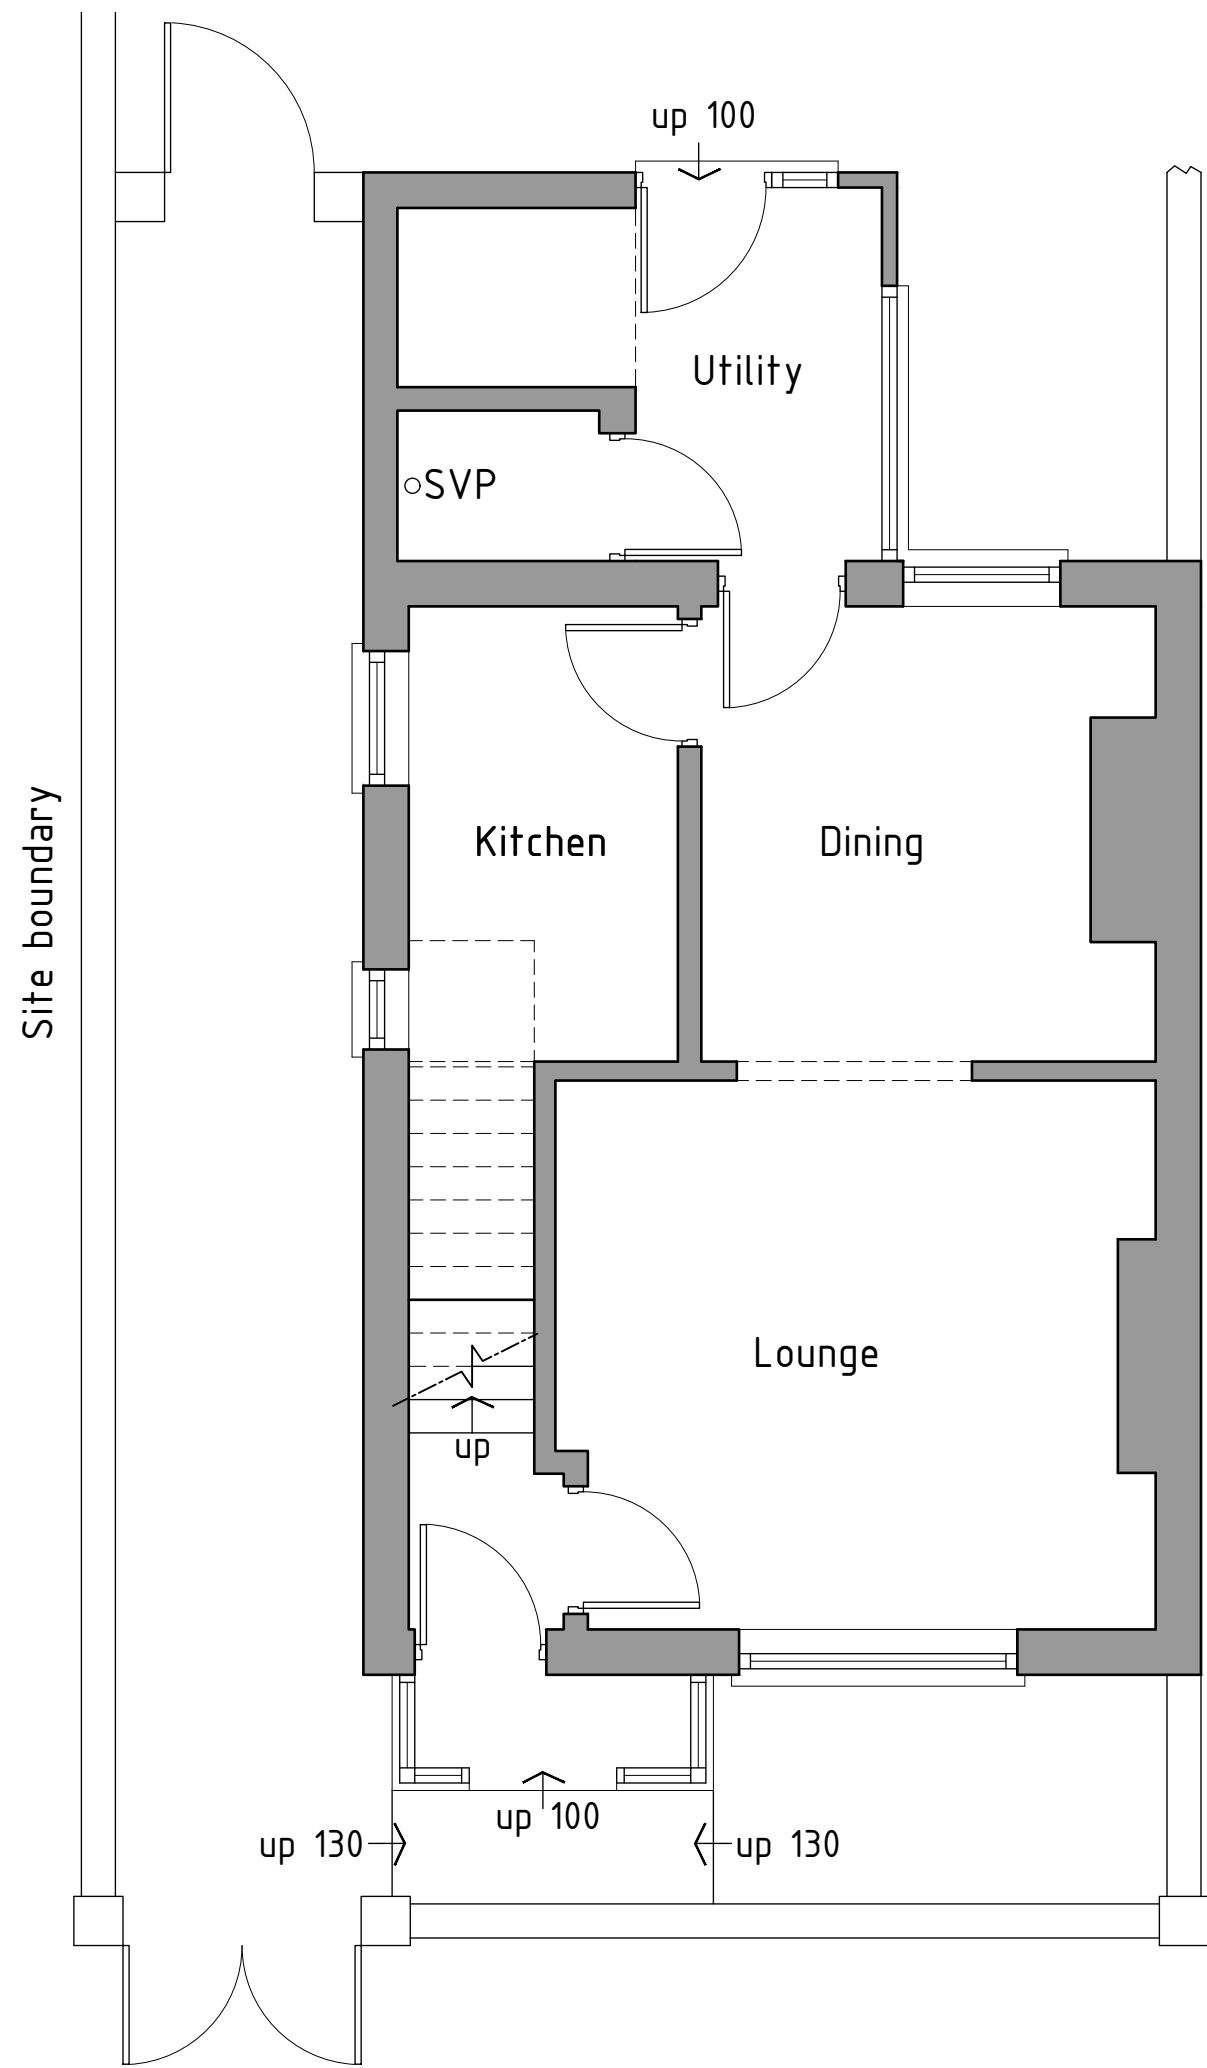


HDS ARCHITECTURAL SERVICES
 HDS Architectural Services, The Foundry,
 15 Yorke Street, Wrexham
 LL13 8LW
 Tel (01978) 345250
 www.hdsarchitectural.co.uk

Project; Carnarvon House, Peter Street, Rhos, Wrexham, LL14 1RG	
Title; As Existing Floor Plans	Scale (A3); 1:50
Dwg No; CH/PD/01	Date; January 2020
Revision;	