






EXISTING GROUND FLOOR PLAN

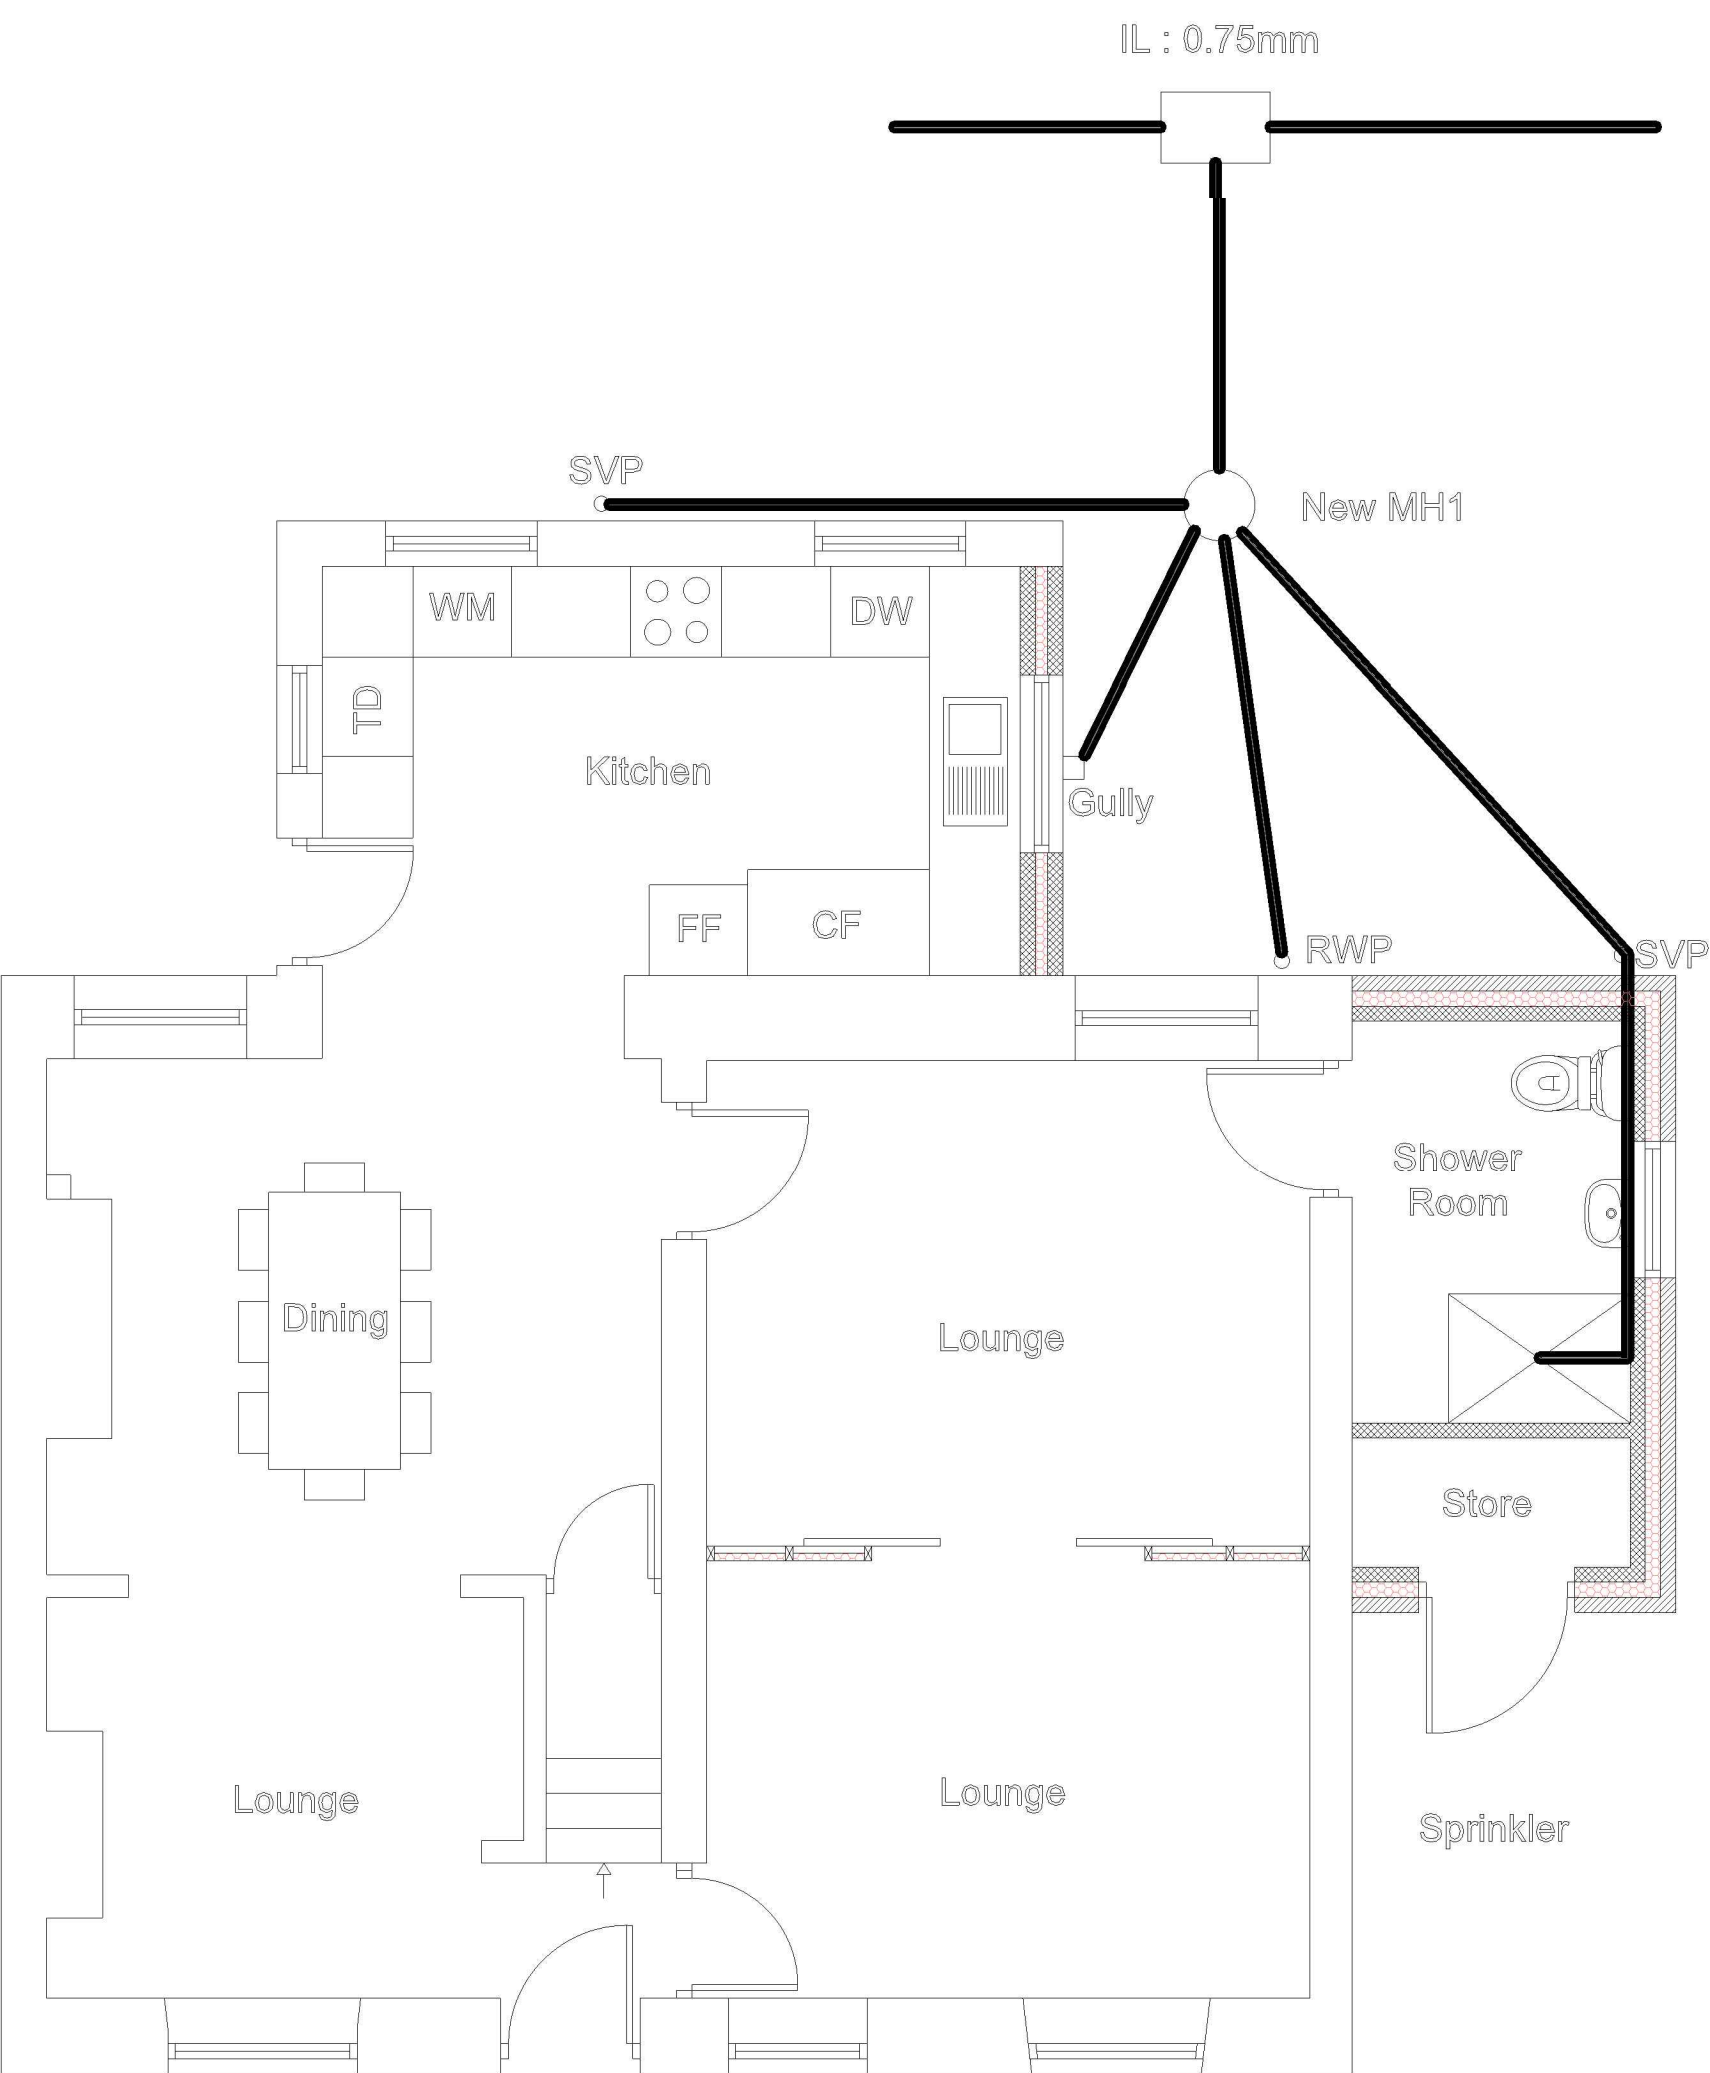


PROPOSED GROUND FLOOR PLAN

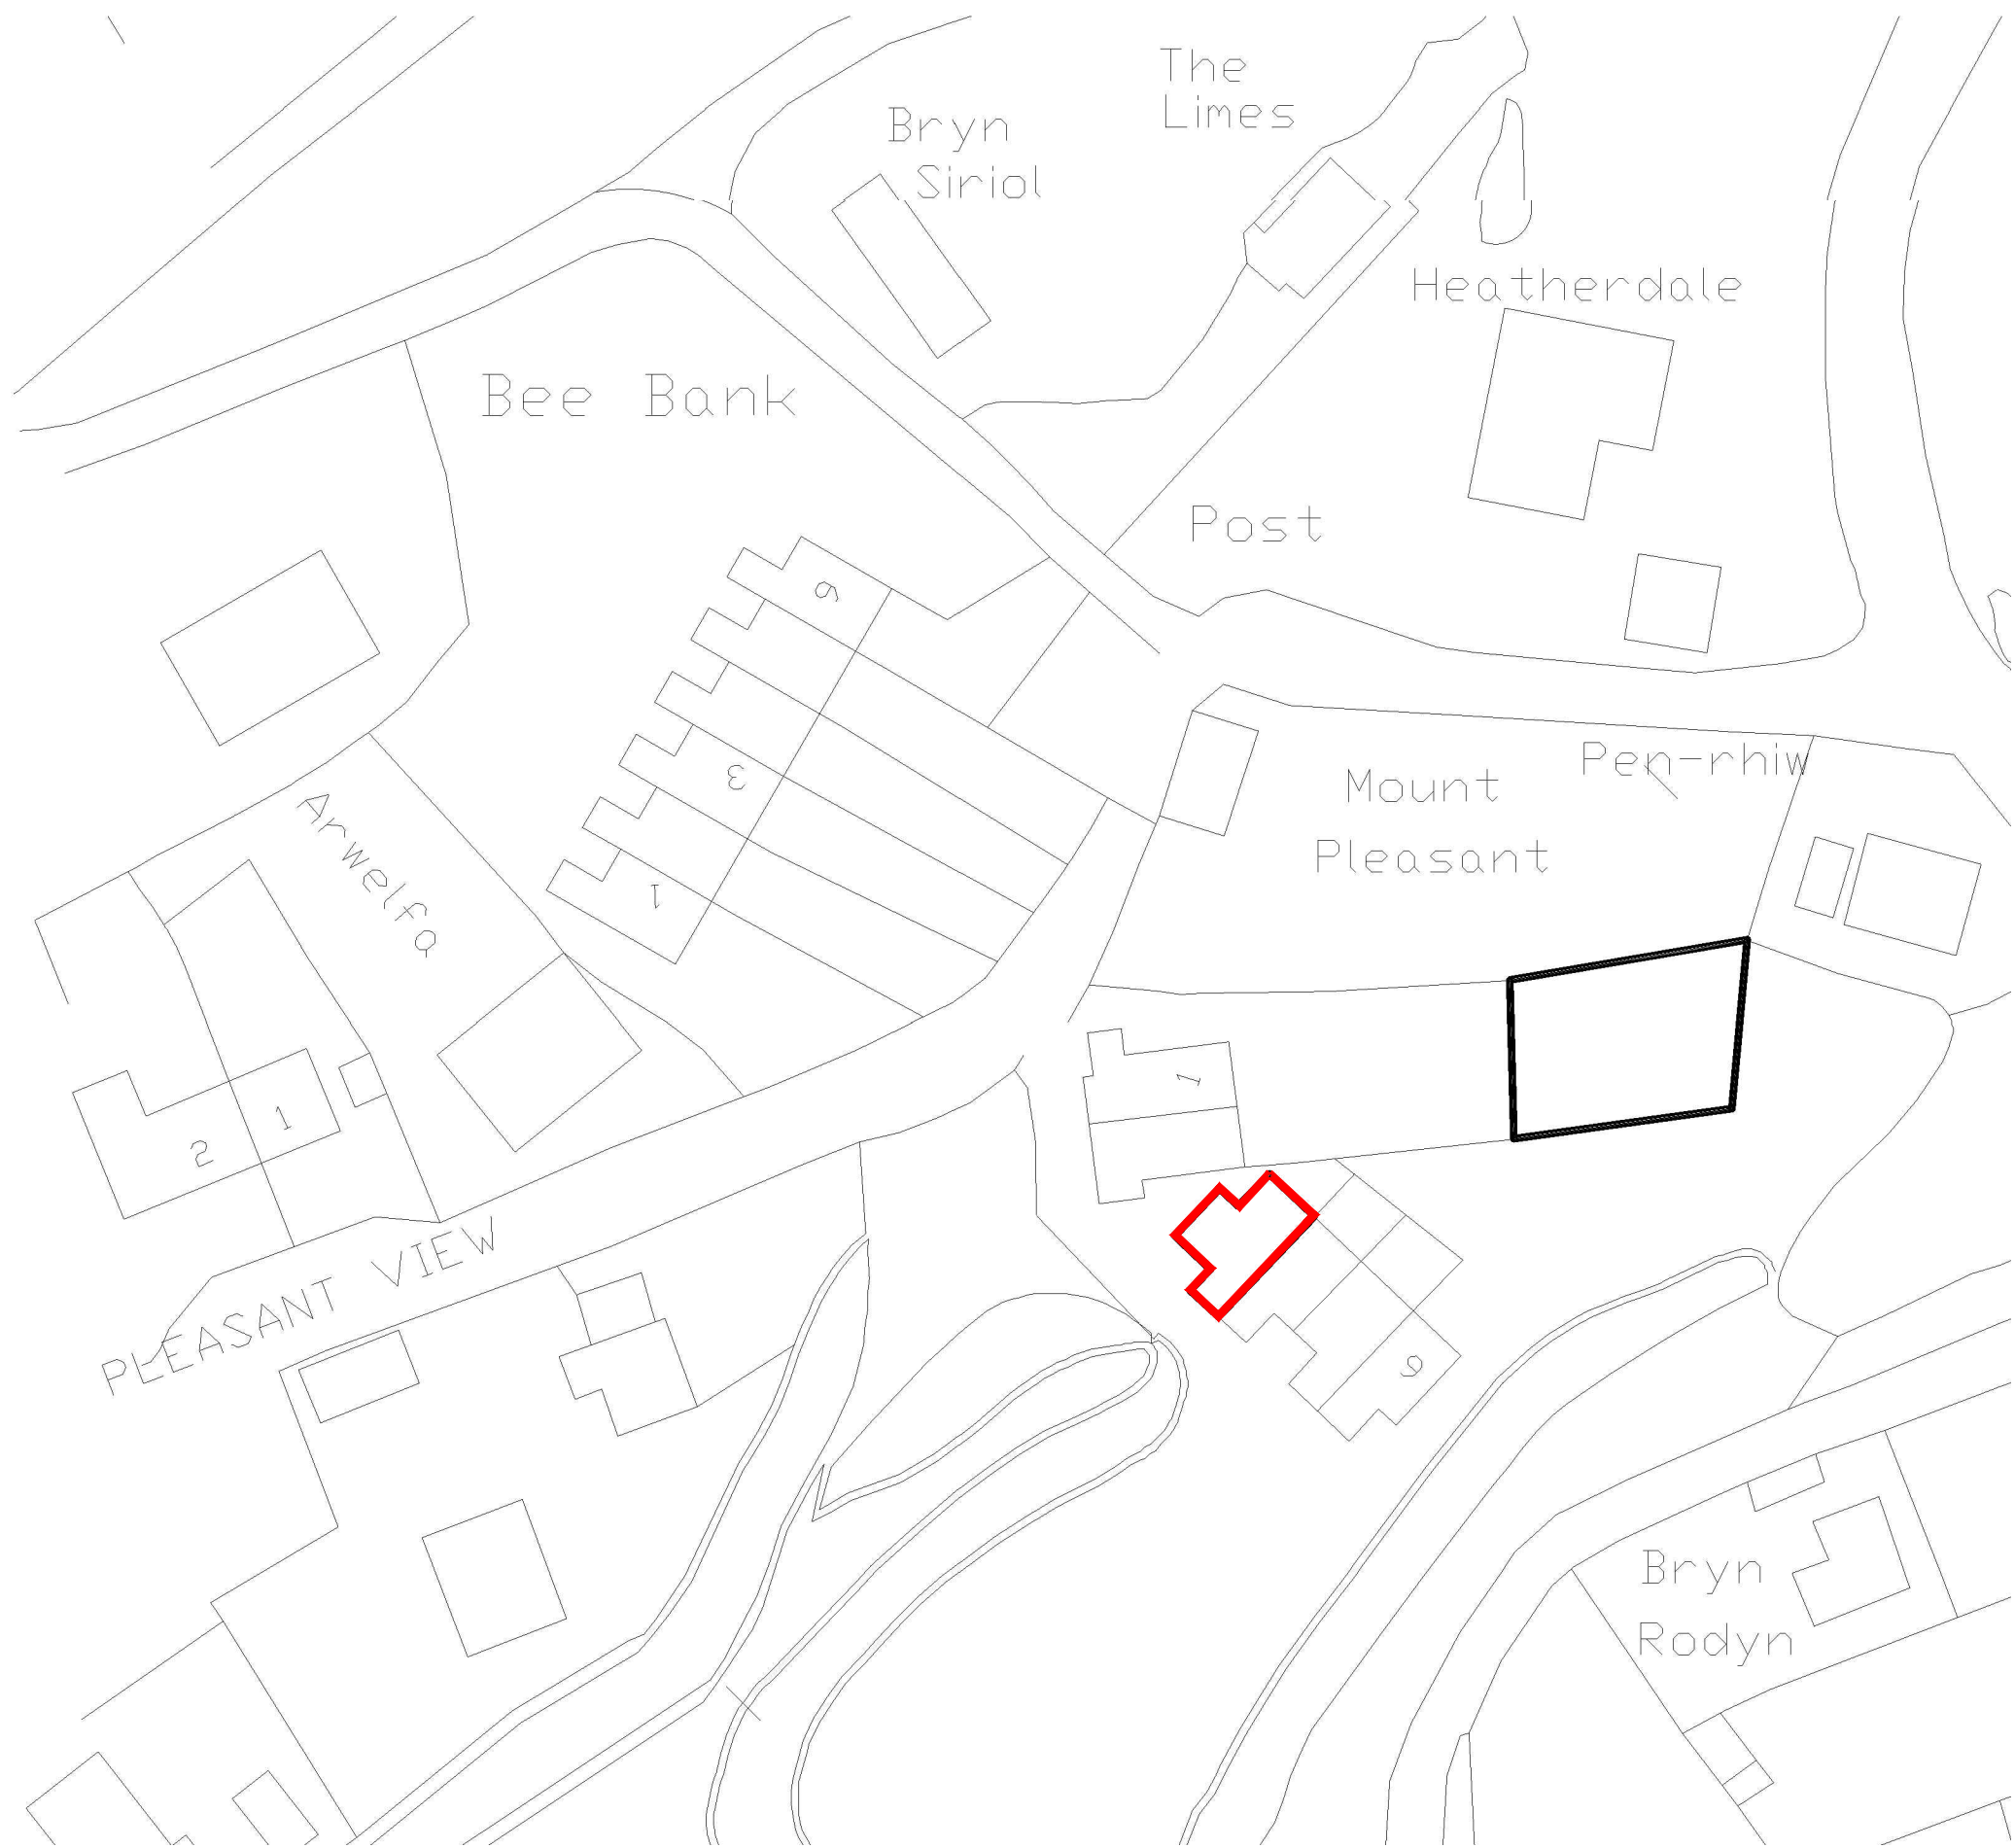


@ 1:500

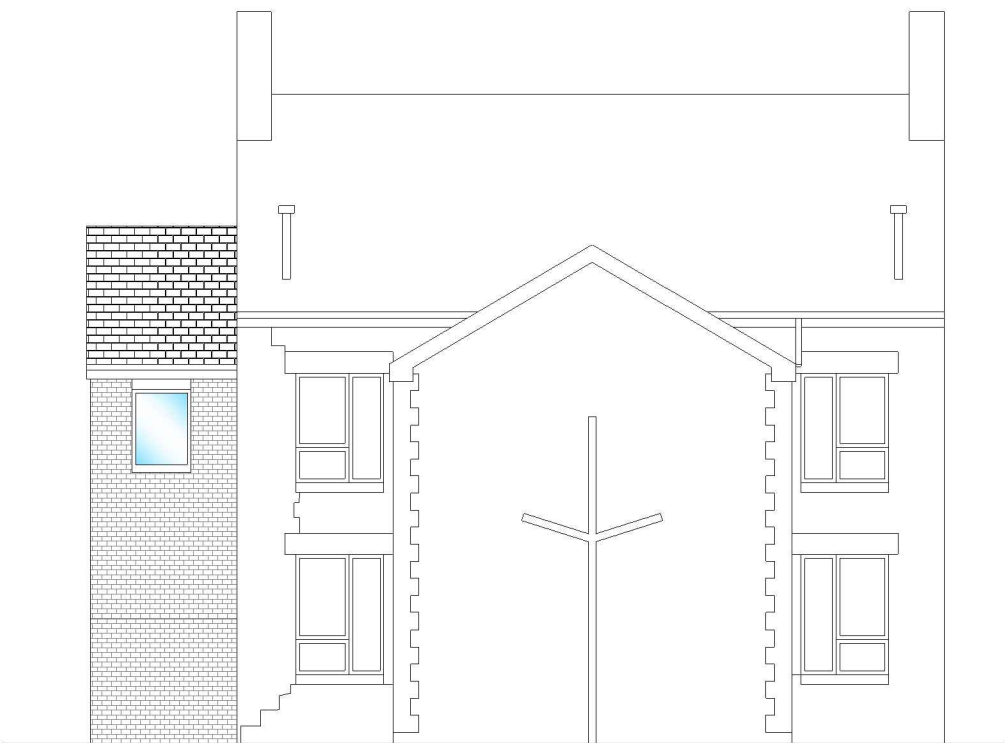

PROPOSED REAR ELEVATION

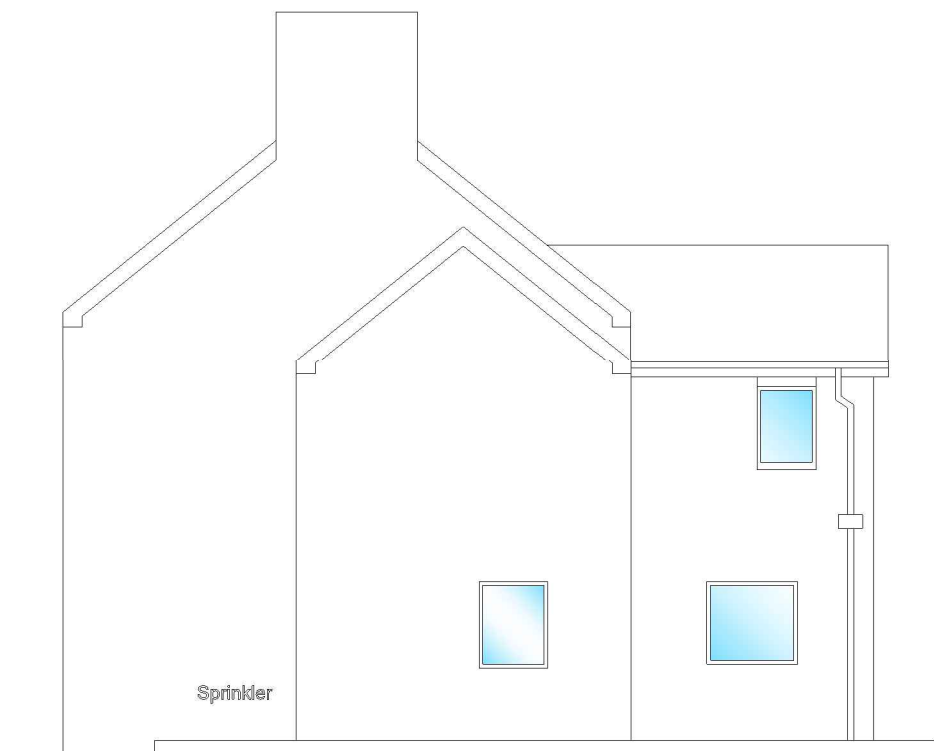

PROPOSED SIDE ELEVATION

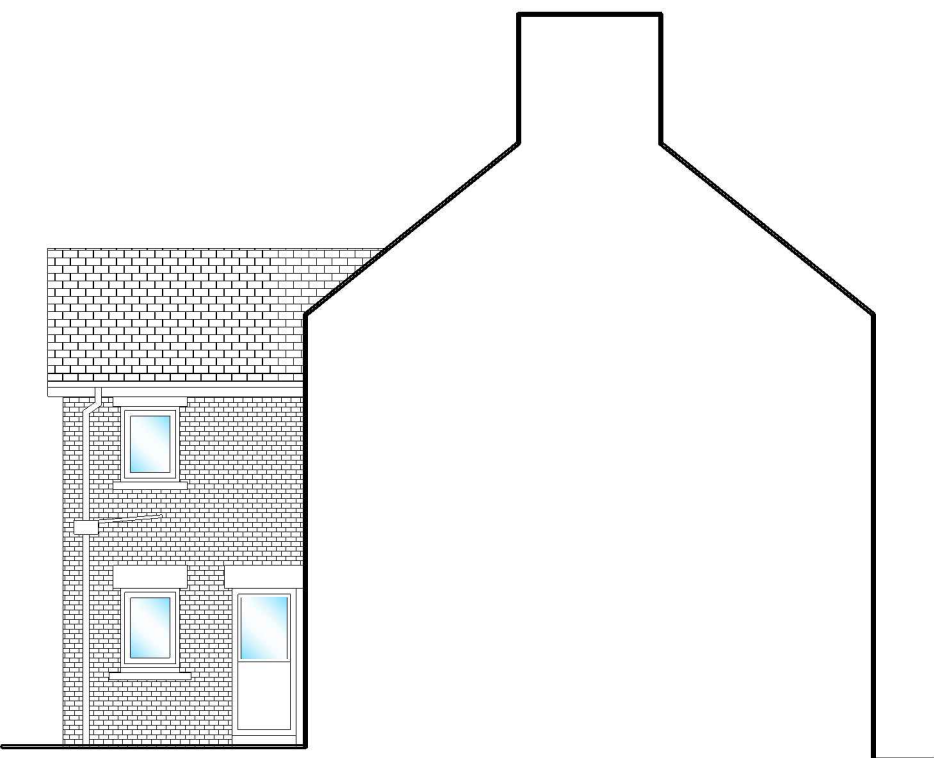

PROPOSED SIDE ELEVATION



PROPOSED FRONT ELEVATION



Wrexham
COUNTY BOROUGH COUNCIL

Wrexham
COUNTY BOROUGH COUNCIL

WREXHAM COUNTY BOROUGH COUNCIL.
STEPHEN T. BAYLEY
HEAD OF ASSETS AND ECONOMIC DEVELOPMENT DEPARTMENT.
CROWN BUILDINGS, 21 CHESTER STREET,
WREXHAM, LL13 8BG.
Tel: (01978) 292067 Fax: (01978) 292445

Project:

3 PLEASANT VILLAS FRONCYSYLLTE WREXHAM

Detail:

PROPOSED DRAWINGS

Drawn/Checked:	Date:	AutoCad File Ref:
MAF	NOV 19	
Scale:	Project No:	Dwg No: Rev:
1:100 & 1:50	PD2019/888	02