


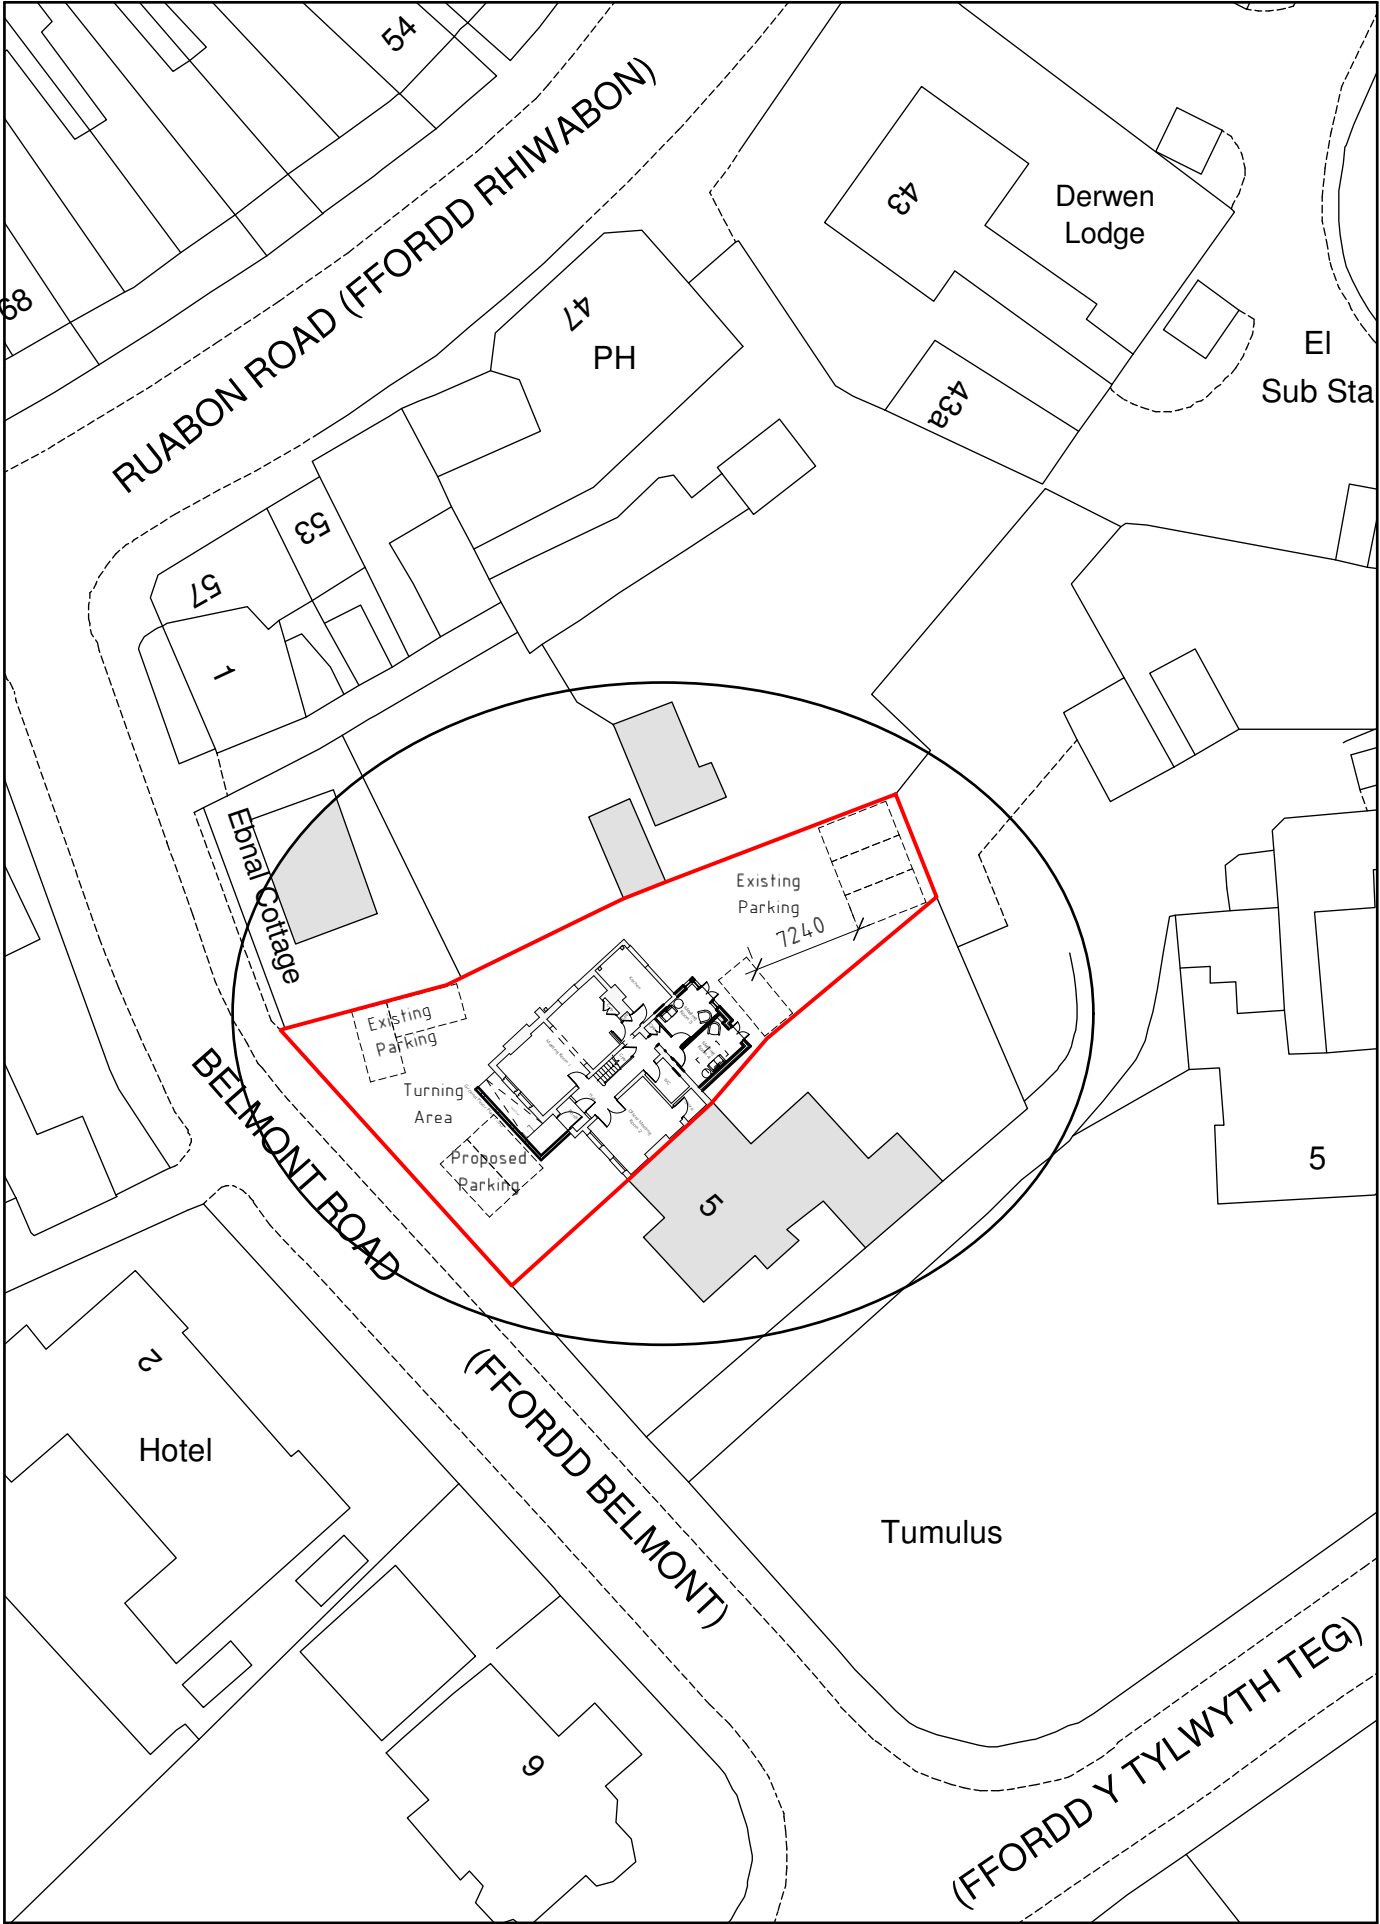


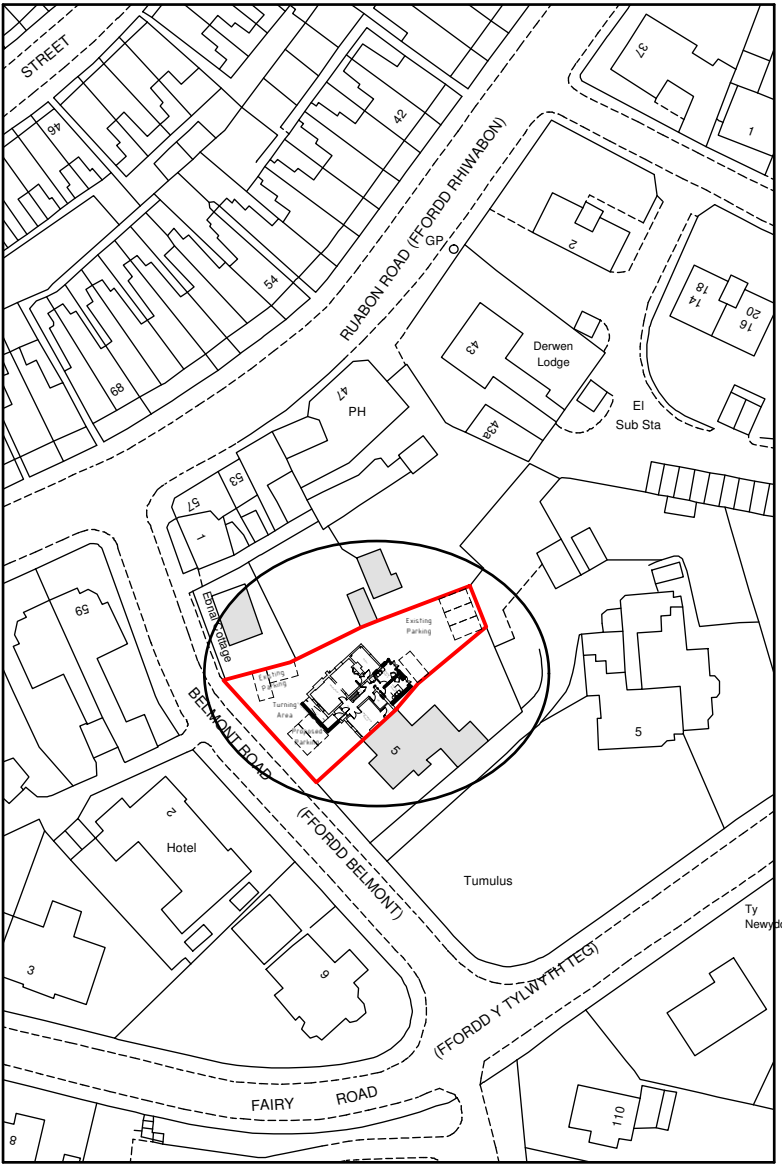

Site Plan 1:500

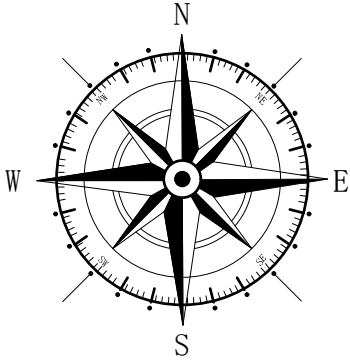

Location Plan 1:1250

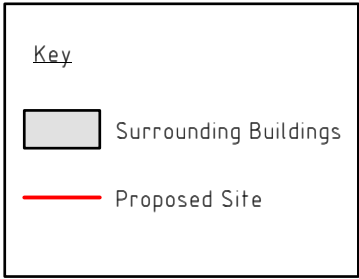

Rev	Date	Detail	Initial
E	12/18	Parking Amends	S.M.E.
D	11/18	Planning Amends	S.M.E.
C	07/18	Planning Amends	S.M.E.
B	07/18	Planning Amends	S.M.E.
A	06/18	Access Ramp Amends	D.J.F.

Project: Proposed alterations at Advance Brighter Futures, Belmont Road, Wrexham, LL13 7PW	
Title: Site Plan & Location Plan	Scale: (A3) 1:500 & 1:1250

Drawn By: S M Eltham	Date: May 2018
Drawing No: ACO49/004	Sheet: 1 of 1

Office 3K4,
 Redwither Business Tower,
 Wrexham. LL13 9XT
 Tel: 01978 356500
www.blueprintarchitectural.com
 © copyright all rights reserved