




EXISTING REAR ELEVATION SCALE 1:100

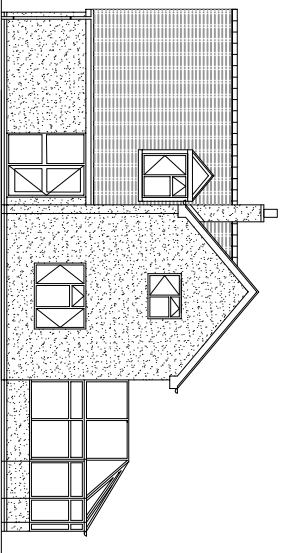


EXISTING FRONT ELEVATION

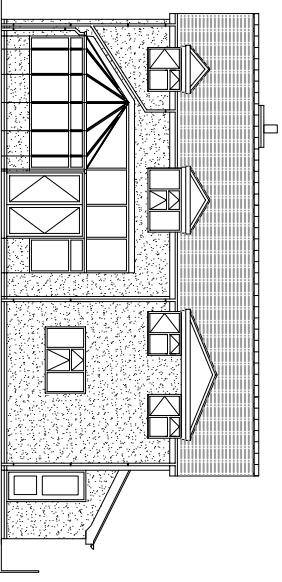


EXISTING SIDE ELEVATION

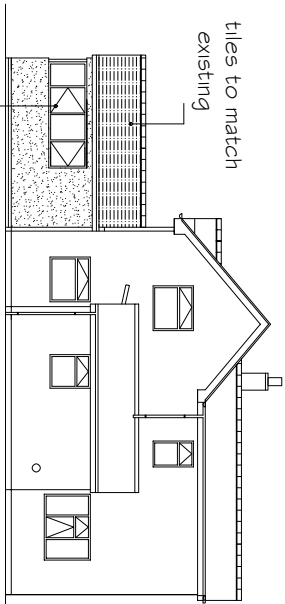

PROPOSED REAR ELEVATION SCALE 1:100

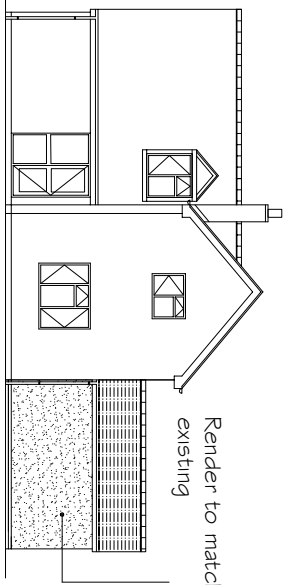


PROPOSED FRONT ELEVATION

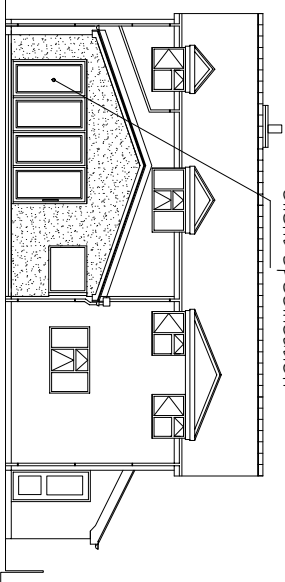


PROPOSED FRONT ELEVATION


Bi-Folding double doors to
client specification

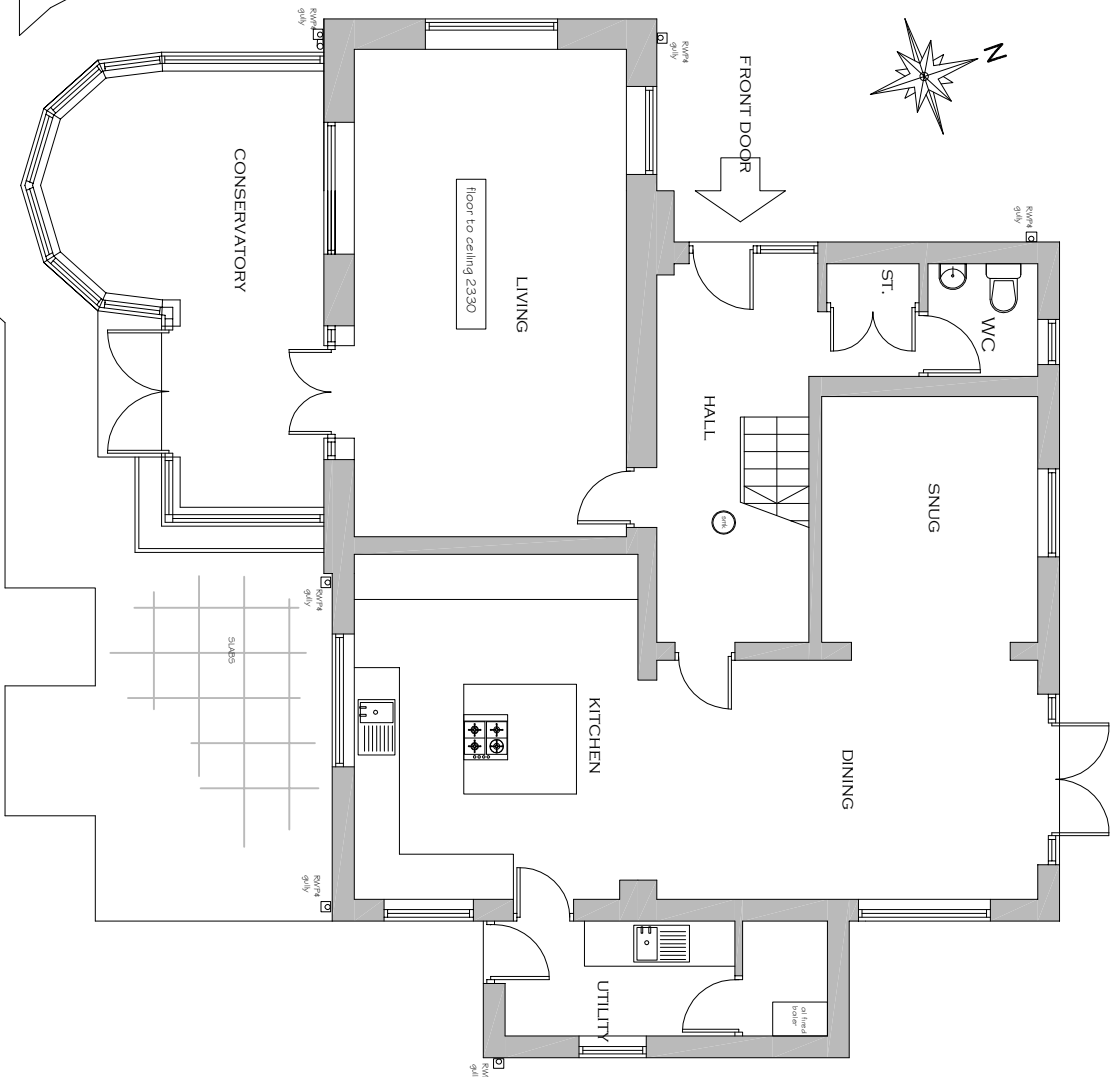


EXISTING GROUND FLOOR PLAN SCALE 1:50

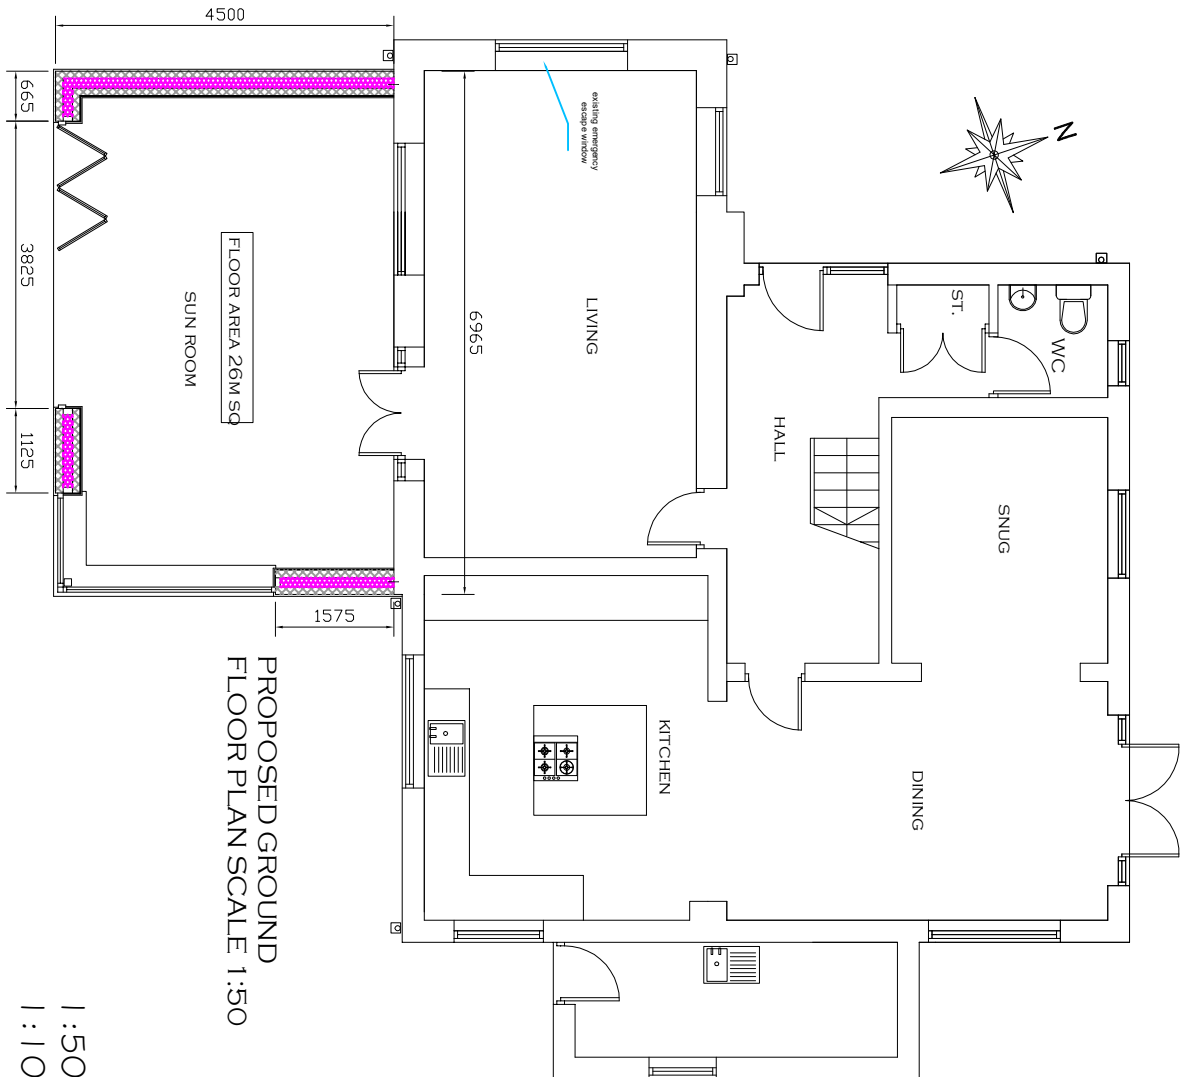


PROPOSED GROUND
FLOOR PLAN SCALE 1:50

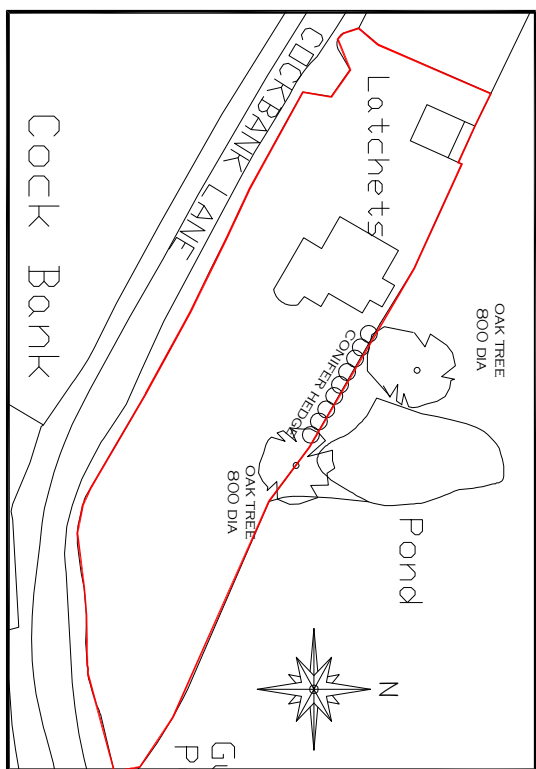

EXISTING BLOCK PLAN 1:500 AT A1

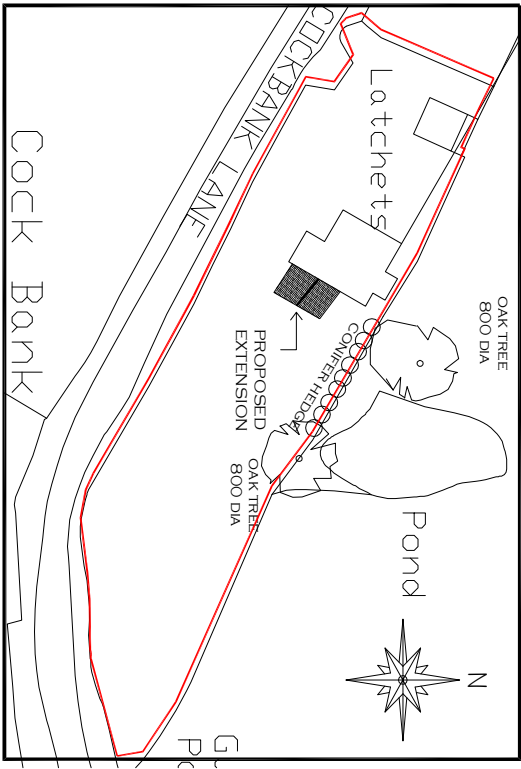

PROPOSED BLOCK PLAN 1:500 AT A1

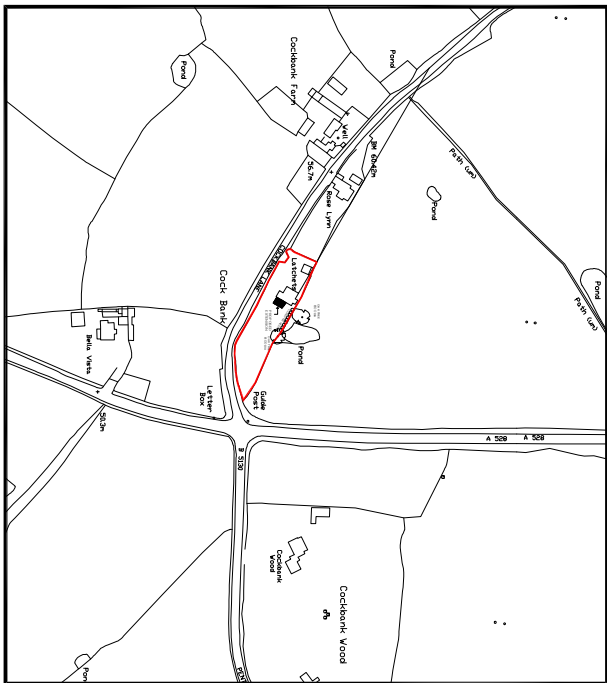

LOCATION PLAN
1:2500 AT A1

CLIENT		MR. & MRS. MILNE	
PROJECT		PROPOSED SIDE SUN ROOM EXTENSION AT LATCHETS, COCK BANK LANE, MARCHEWILL, WEDDHAM, LL13 0SU	
DRAWING		EXISTING AND PROPOSED PLANS, DRAWINGS	
DATE		FEB 2021	
DRAWN BY		D.M.	
CHECKED BY		D.M.	
SCALE		1:50 1:100 1:2500, 1:500	
REVISIONS			

1:50 AT A1 SIZE DRAWING
1:100 AT A1 SIZE DRAWING