

6


5

4

3

2


1

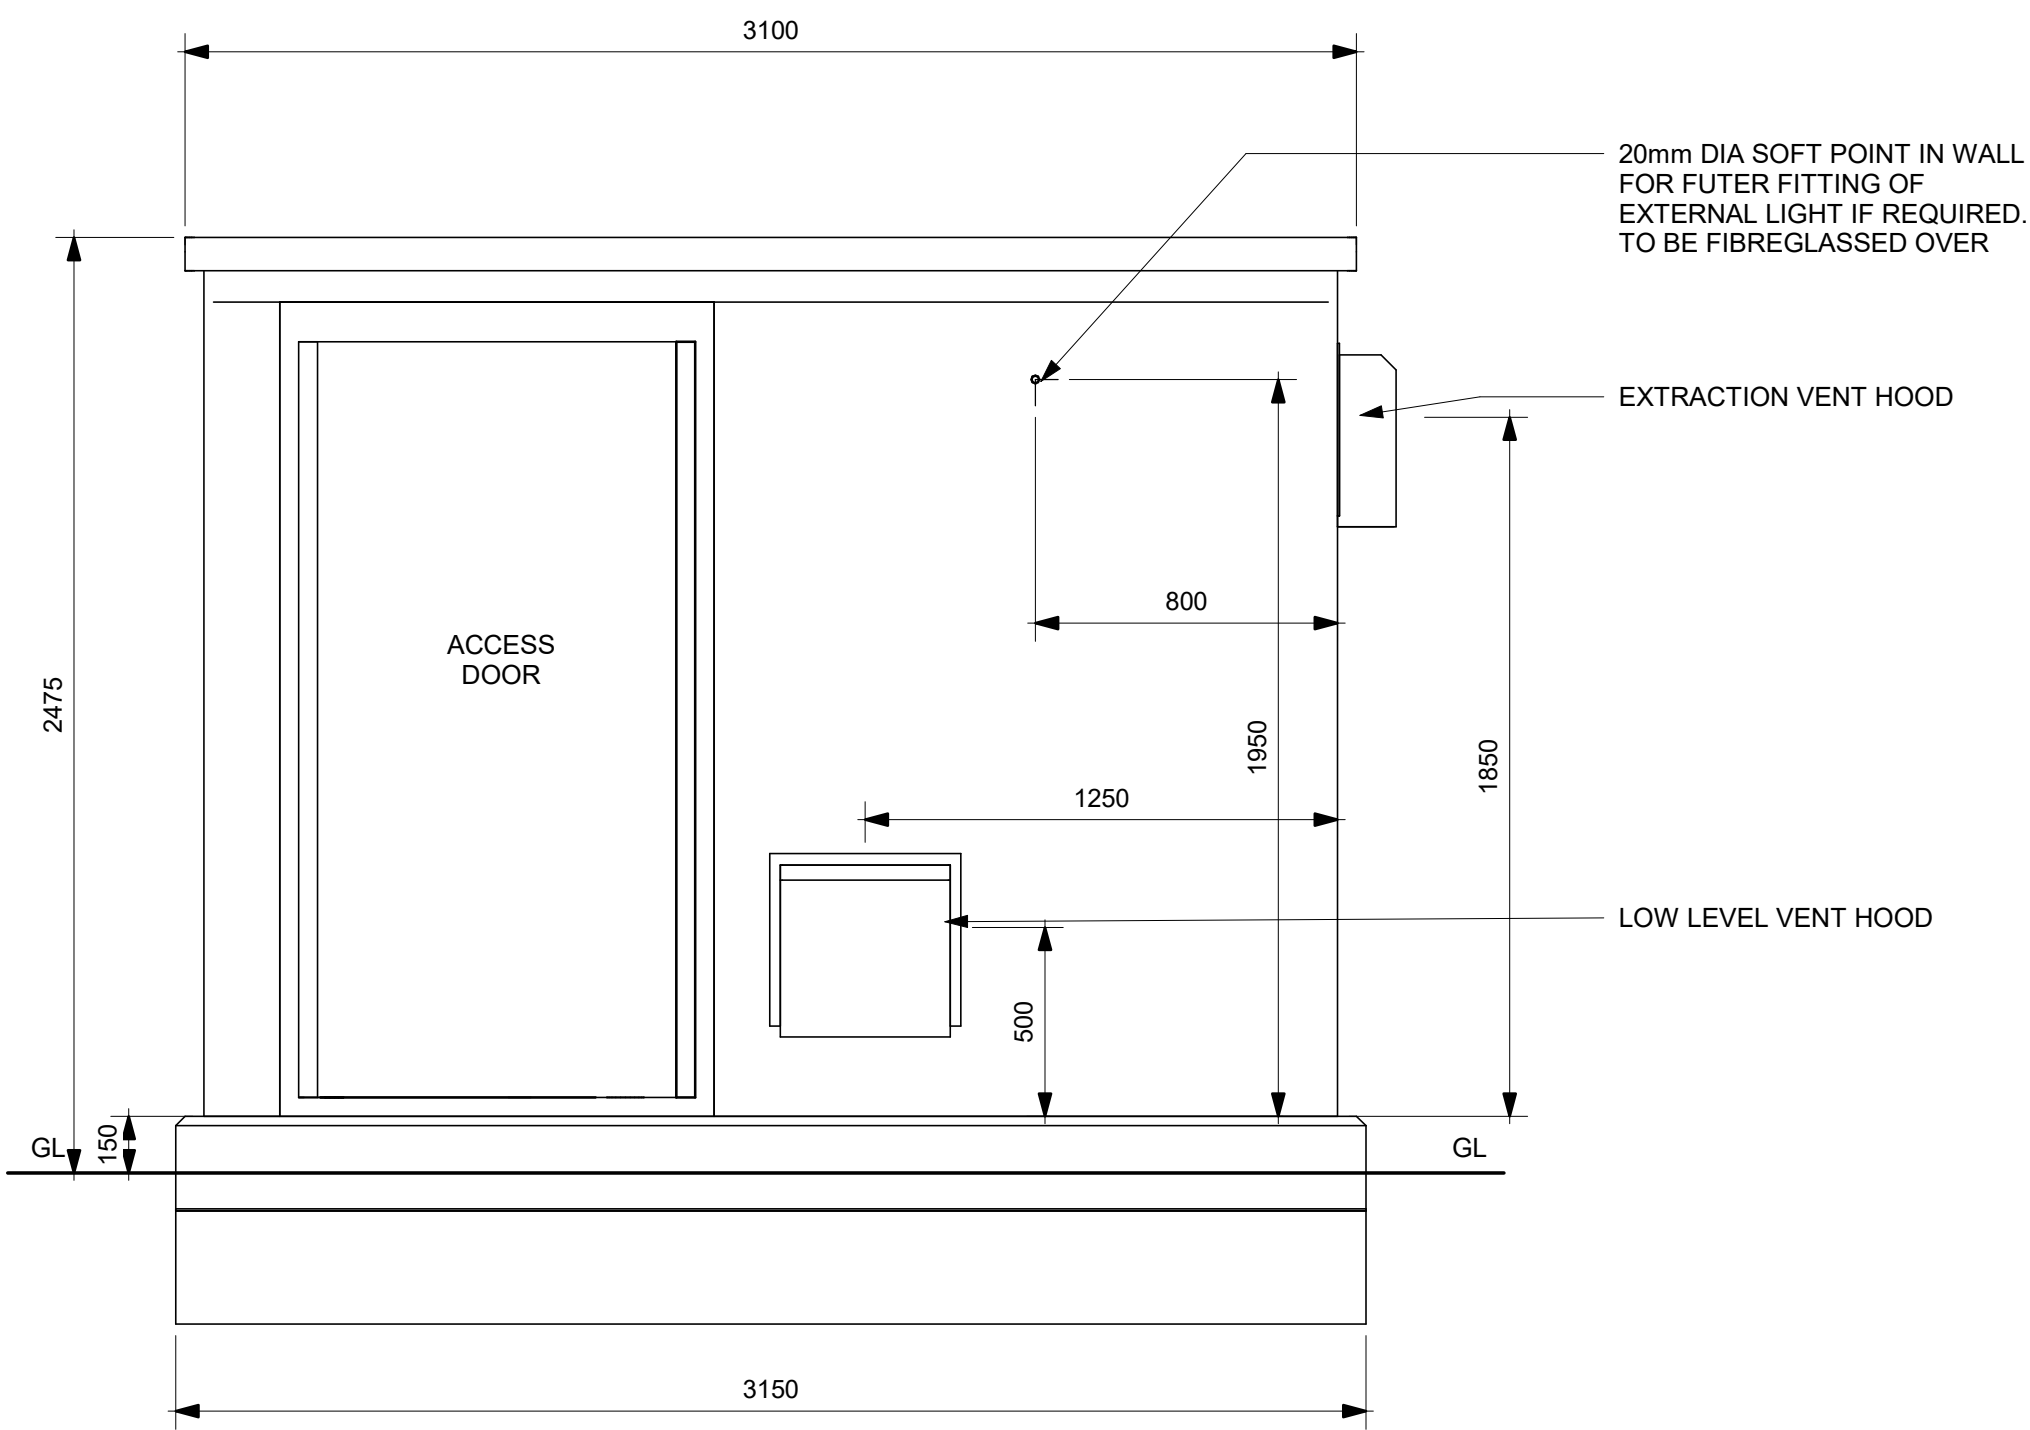


SOUTH ELEVATION
1 : 20



WEST ELEVATION
1 : 20

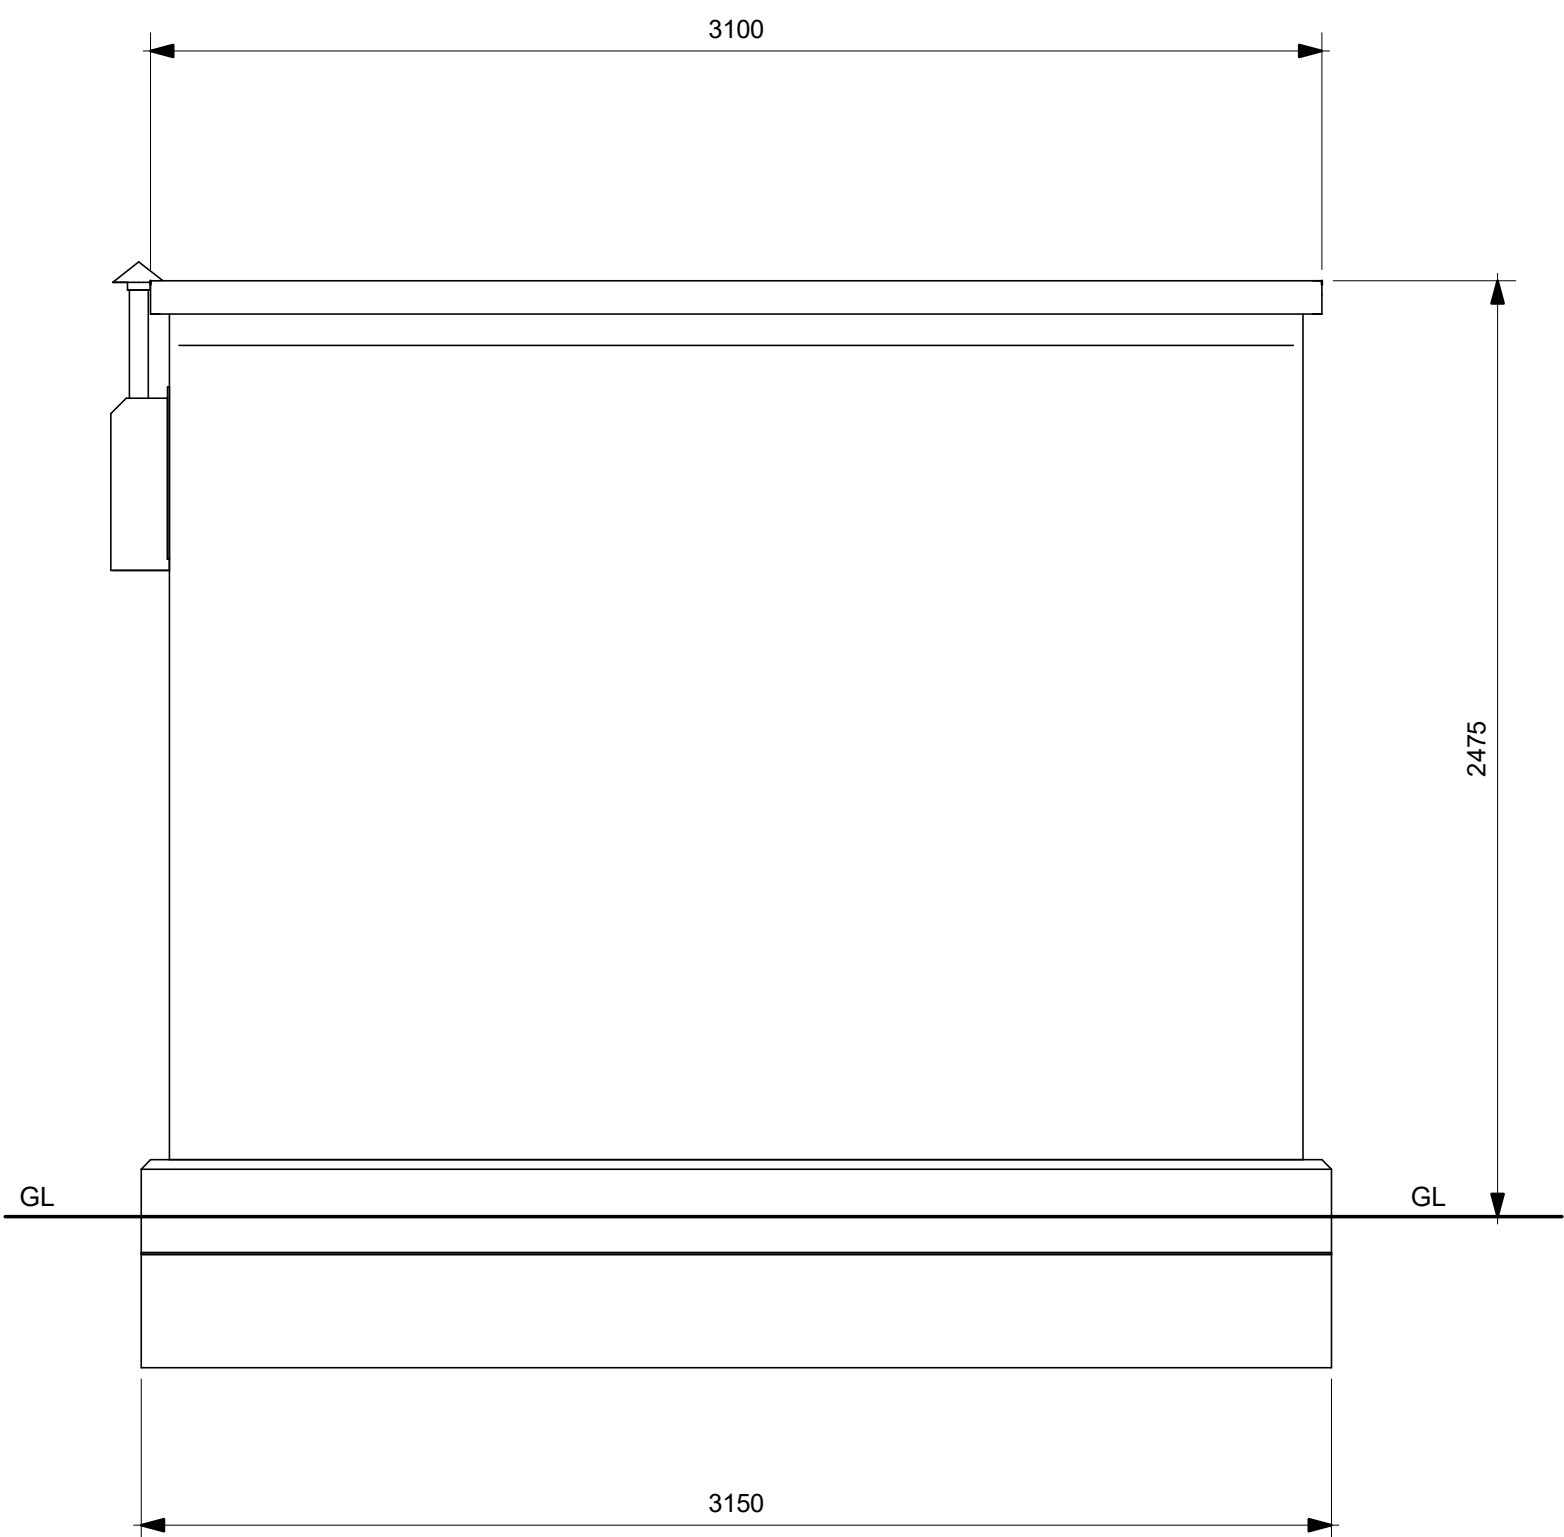

NORTH ELEVATION
1 : 20

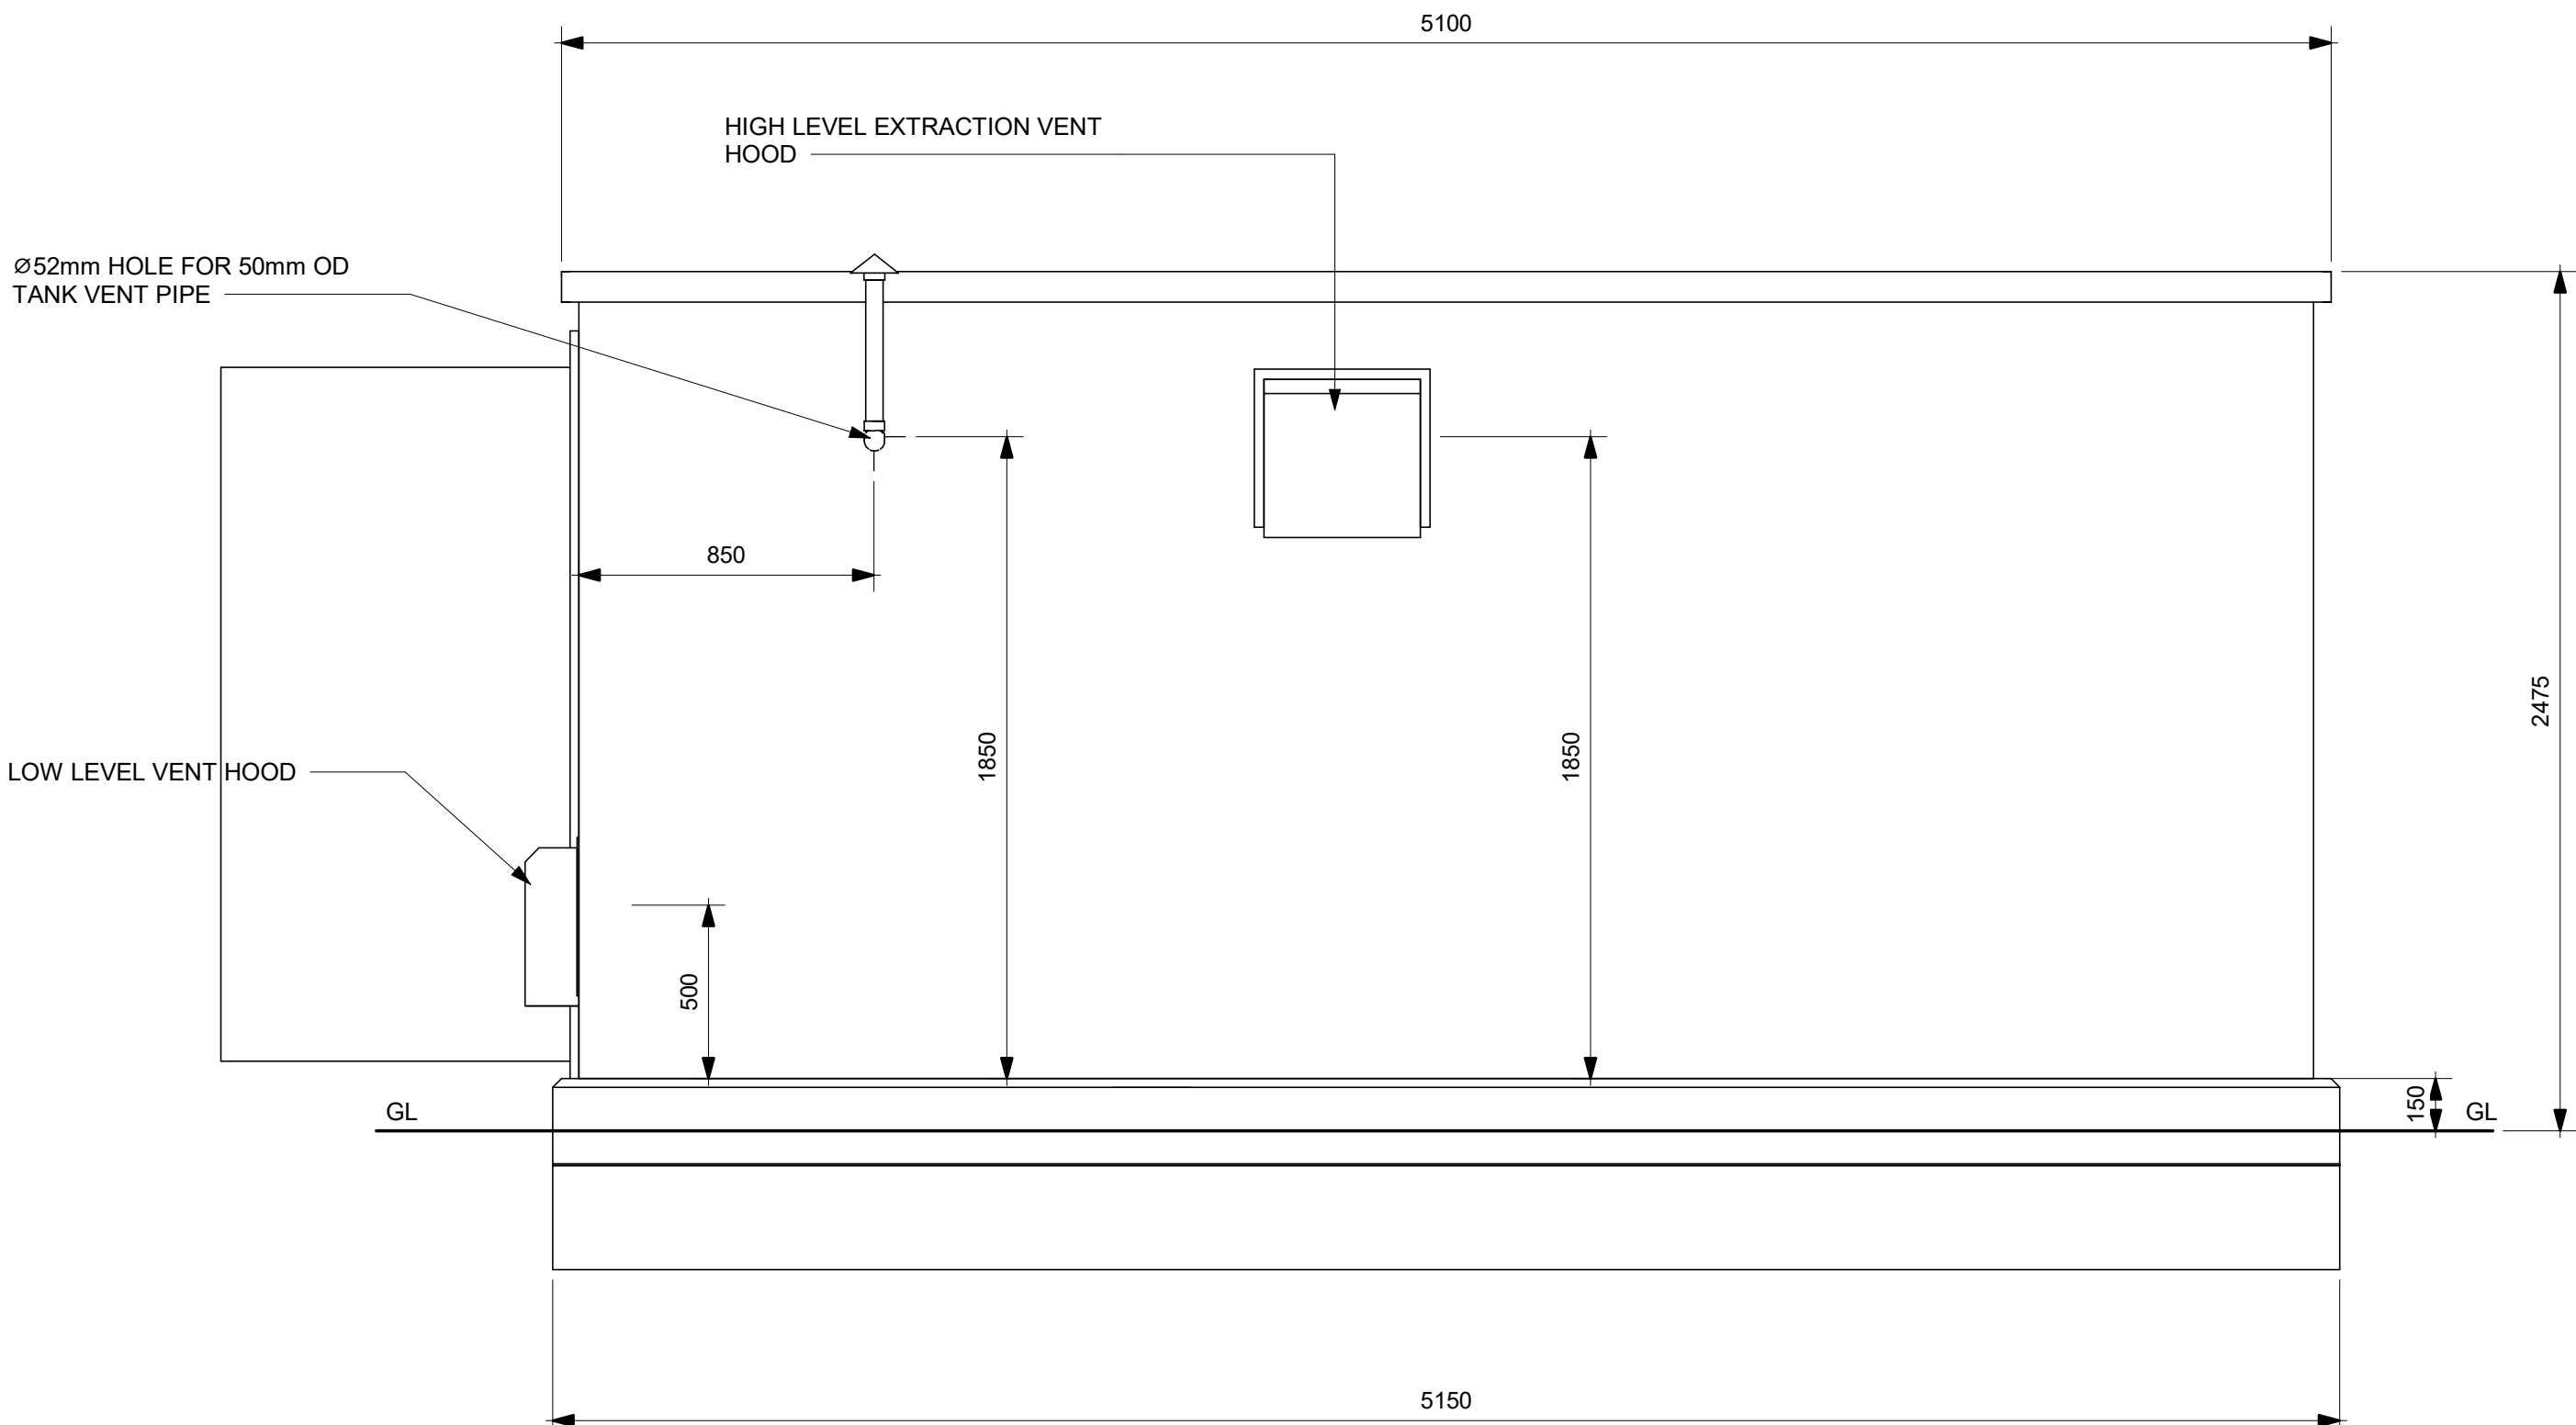

EAST ELEVATION
1 : 20

NOTES

REFERENCE DOCUMENTS AND DRAWINGS

FOR DESIGN RISK ASSESSMENT REFER TO DOCUMENT No.

REFERENCE MODEL: V:\Contracts\84610 Sugn-y-Pwll and Llangollen Reservoirs\84610 - Sugn-Y-Pwll\13 Design\13.5 Drawings & Docs\nmcn - live\Working In Progress\Drawings\Working Models\Sugn-Y- Pwll Dosing Kiosk (current Issue).rvt



HAFREN DYFRDWY
severn dee
PACKSADDLE
WREXHAM ROAD
RHOSTYLLLEN, WREXHAM
CLWYD, LL14 4EH
TEL: +44 (0)330 678 0679
www.hdcymru.co.uk

FLOC No.

Client Drawing No.

H6W0015 - CA-20 002

C	DIMENSION DETAIL ADDED	GM	16/11/19	EK
B	FOR COMMENT	GM	21/03/19	GW
A	FIRST ISSUE - PRELIMINARY	GM	17/12/18	GW
REV	REVISION DESCRIPTION	BY	DATE	CKD




Project **SUGN-Y-PWLL RESERVOIR REPLACEMENT**

Title **KIOSK EXTERNAL ELEVATIONS**

Drawn GM Checked GM Approved EK Date 07/11/18

NMCN Drawing No. **W84610 - CA-20 002**
Status **FOR APPROVAL** Sheet Issue Date **13/10/19** Rev **C**

Scale 1 : 20 Original Size A1

 

Copyright of NMCN, any of its contractors, subcontractors, agents or consultants for the use in respect of all and any activities undertaken by the company.