

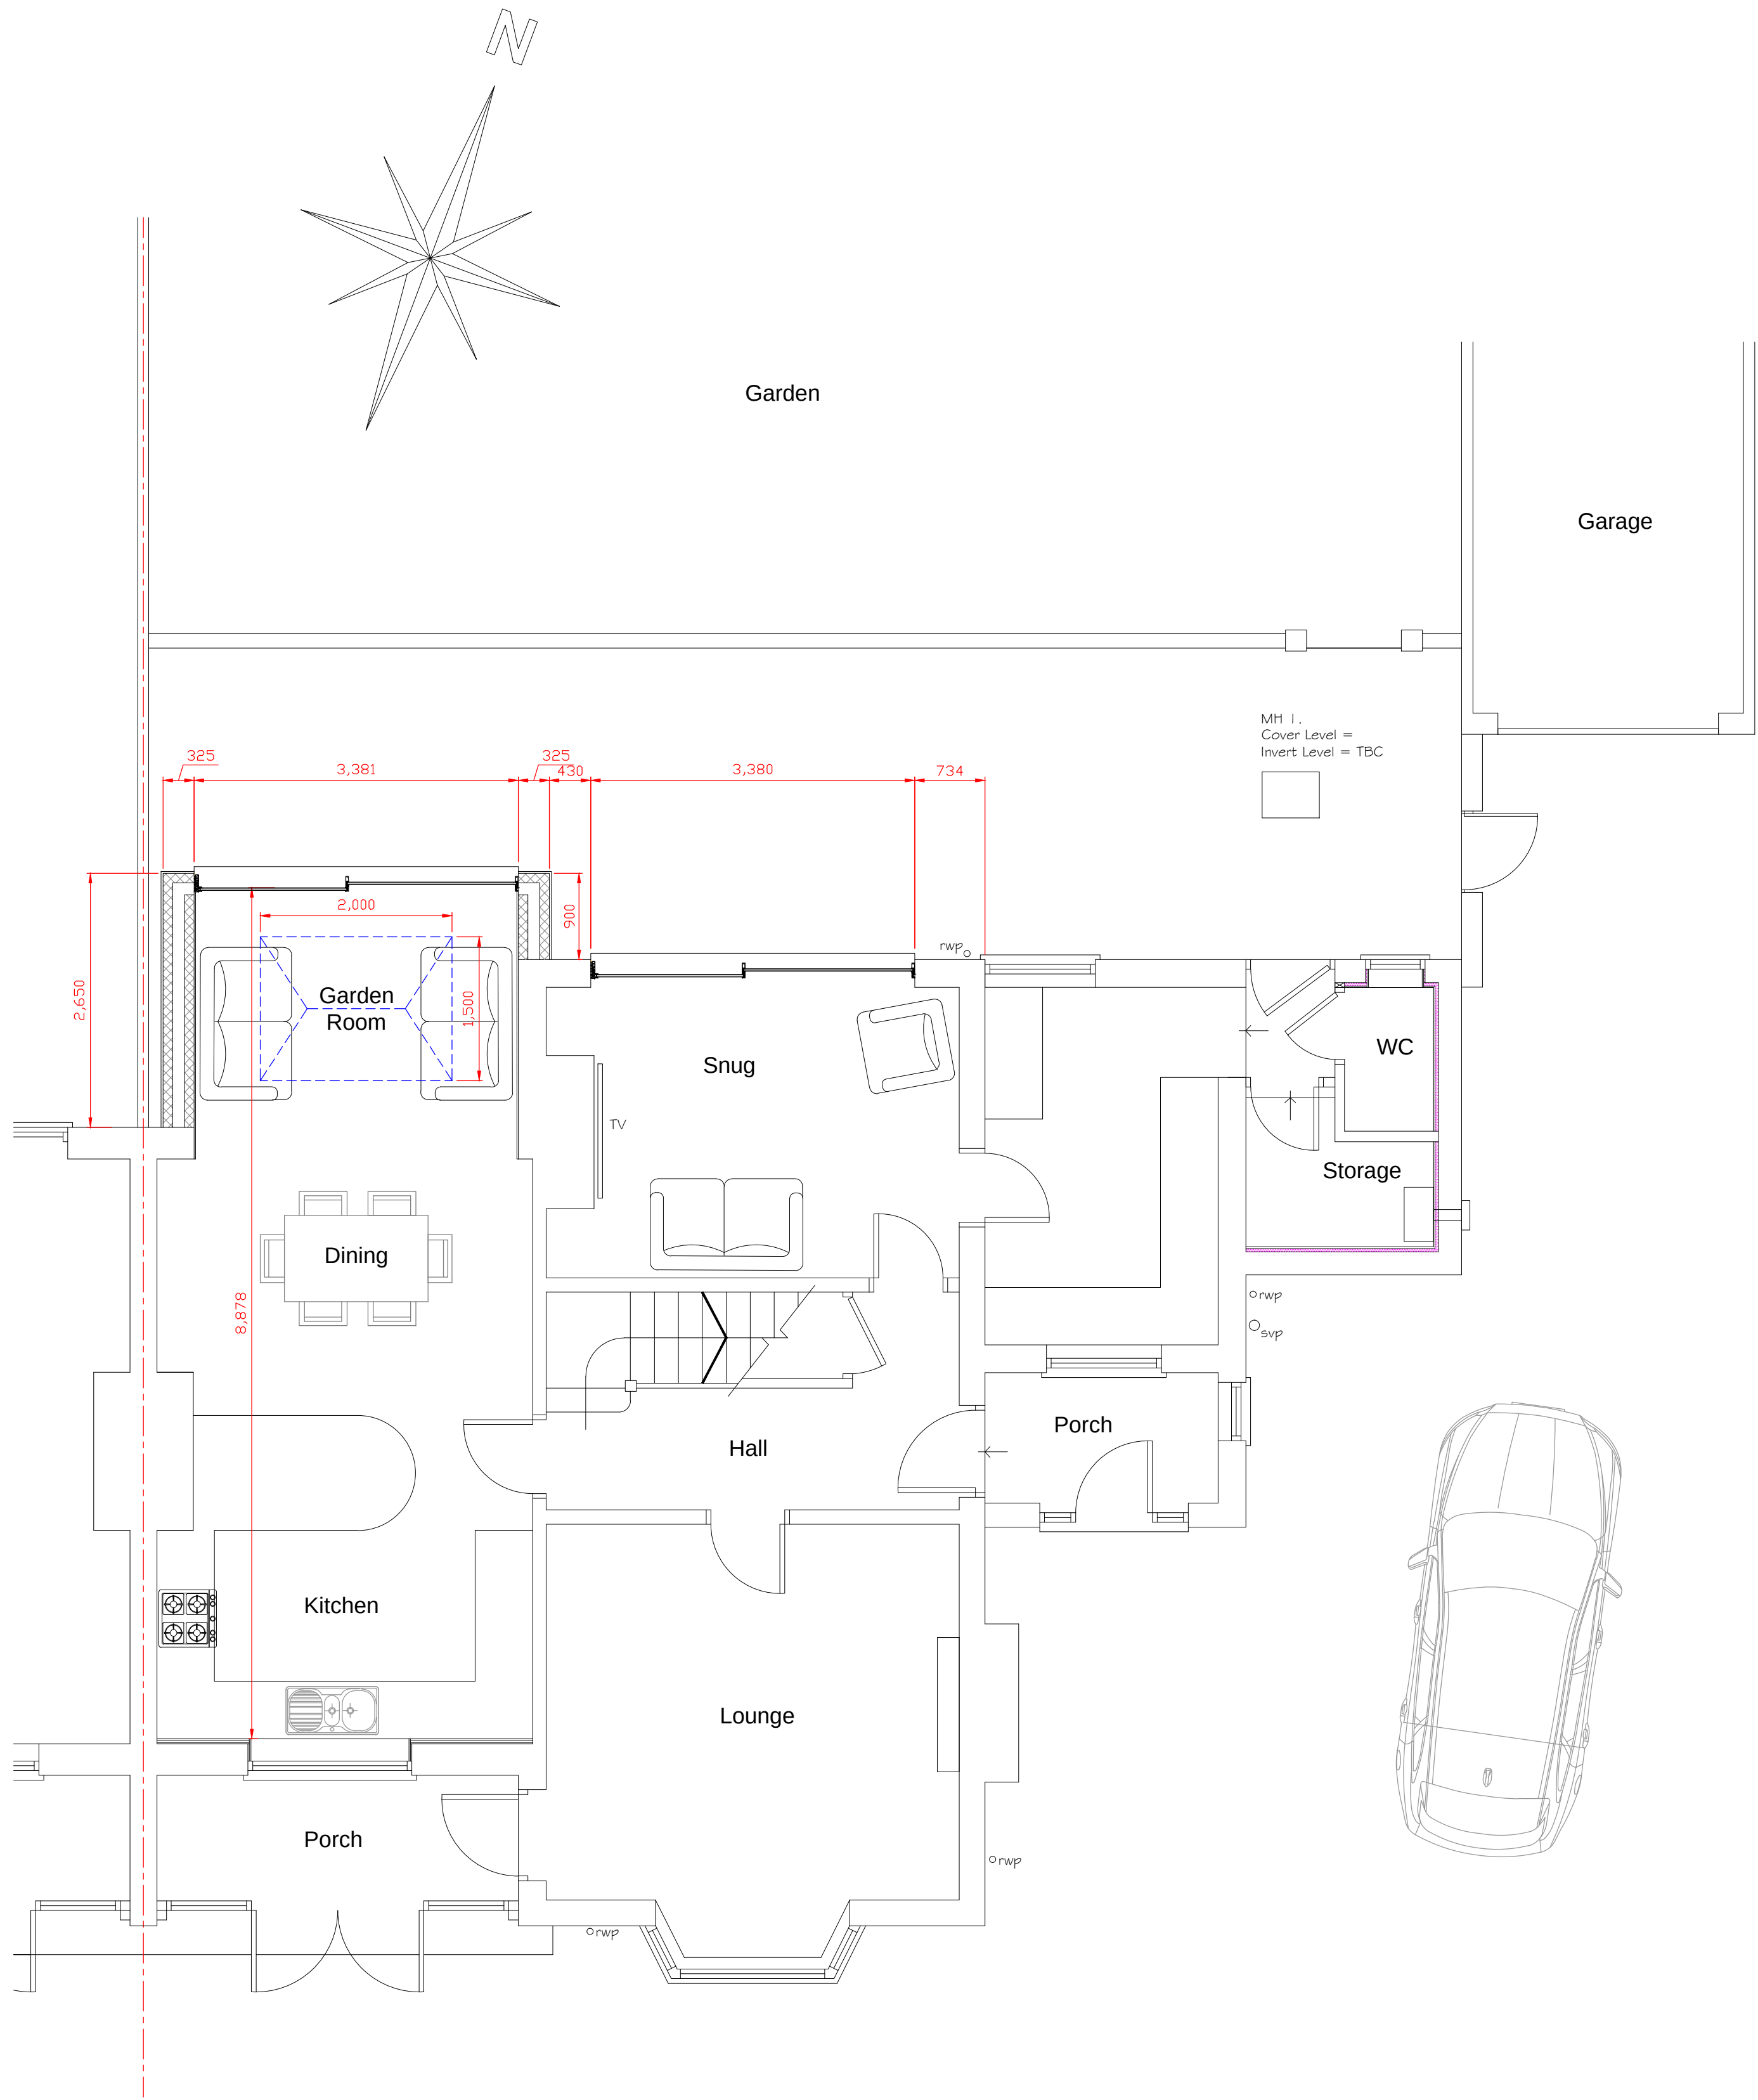


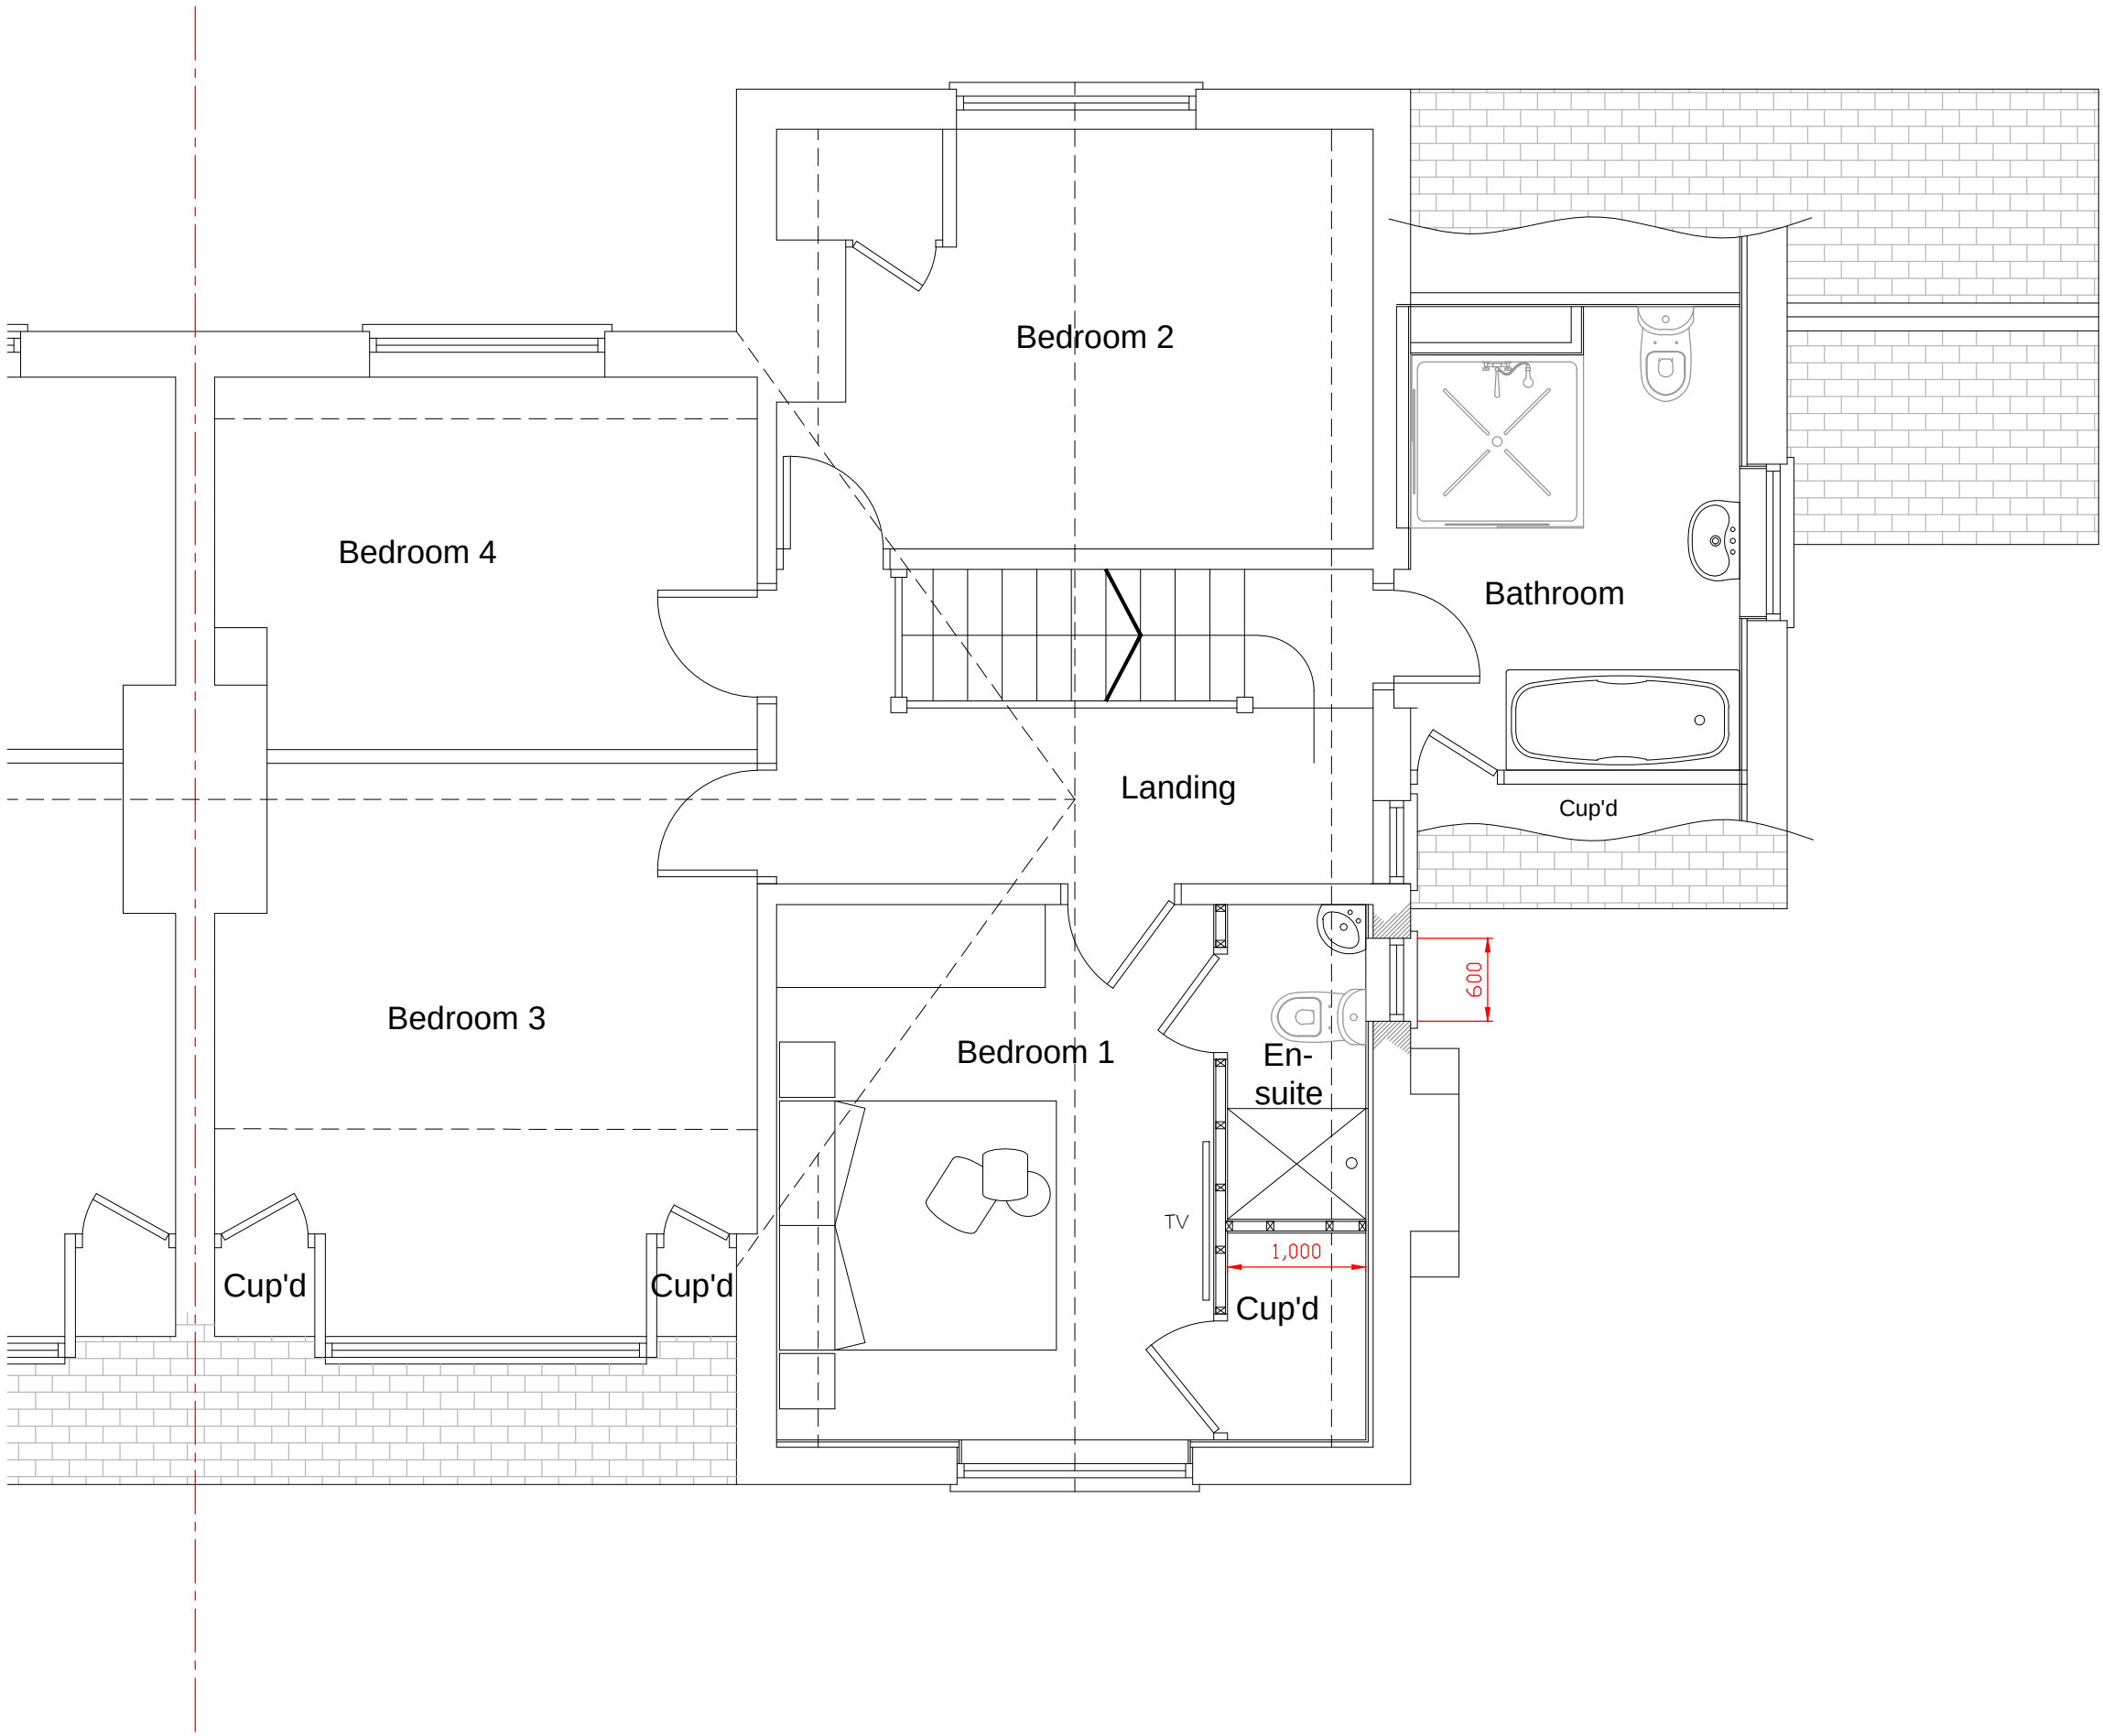

Proposed Ground
Floor Plan
1:50

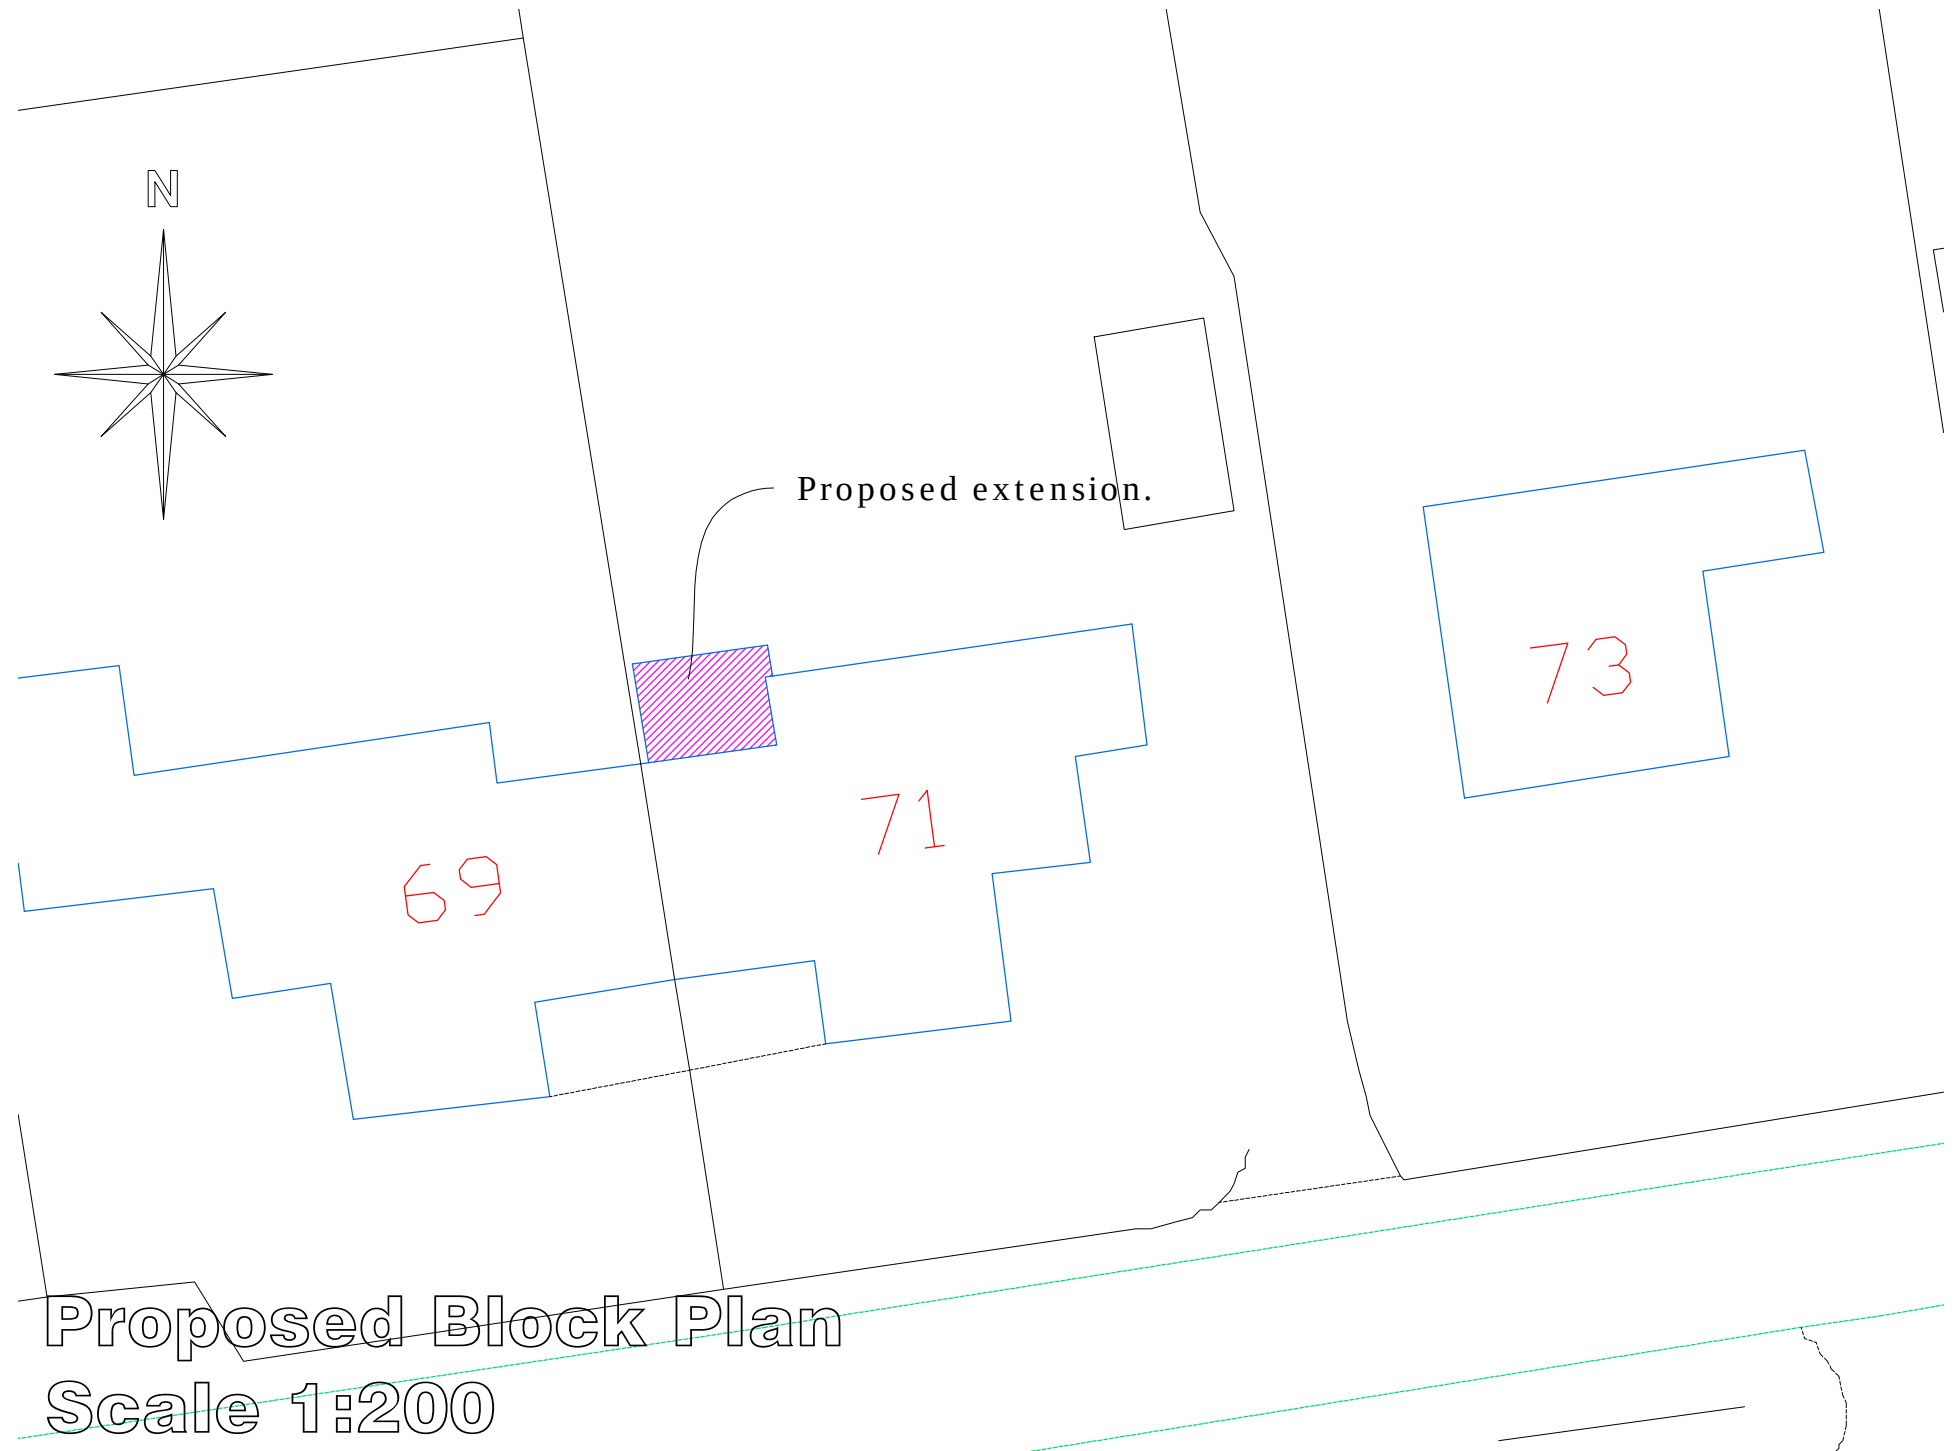

Proposed First Floor
Plan
1:50

 CULLIS-ARCHITECTURAL-DESIGN 25 Sunningdale Close Wrexham North Wales LL13 9QU T 01978 264376 M 07791 480768 E ajones540@btinternet.com		Client: Mr & Mrs Roberts.			
		Drawing Title: Proposed Floor Plans.			
		Job Title: Proposed Alterations to 71 Acton Gate, Wrexham.			
		Date: Sept 2020	Scale: 1:50, 1:500 & 1:1250 at A1	Rev:	Doc No: PD195/03