



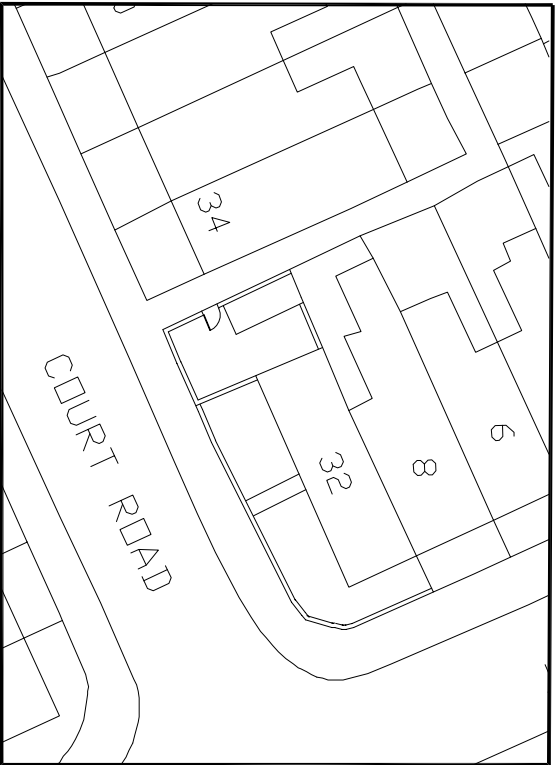


EXISTING SITE PLAN SCALE 1:200


EXISTING LOCATION PLAN SCALE 1:1000

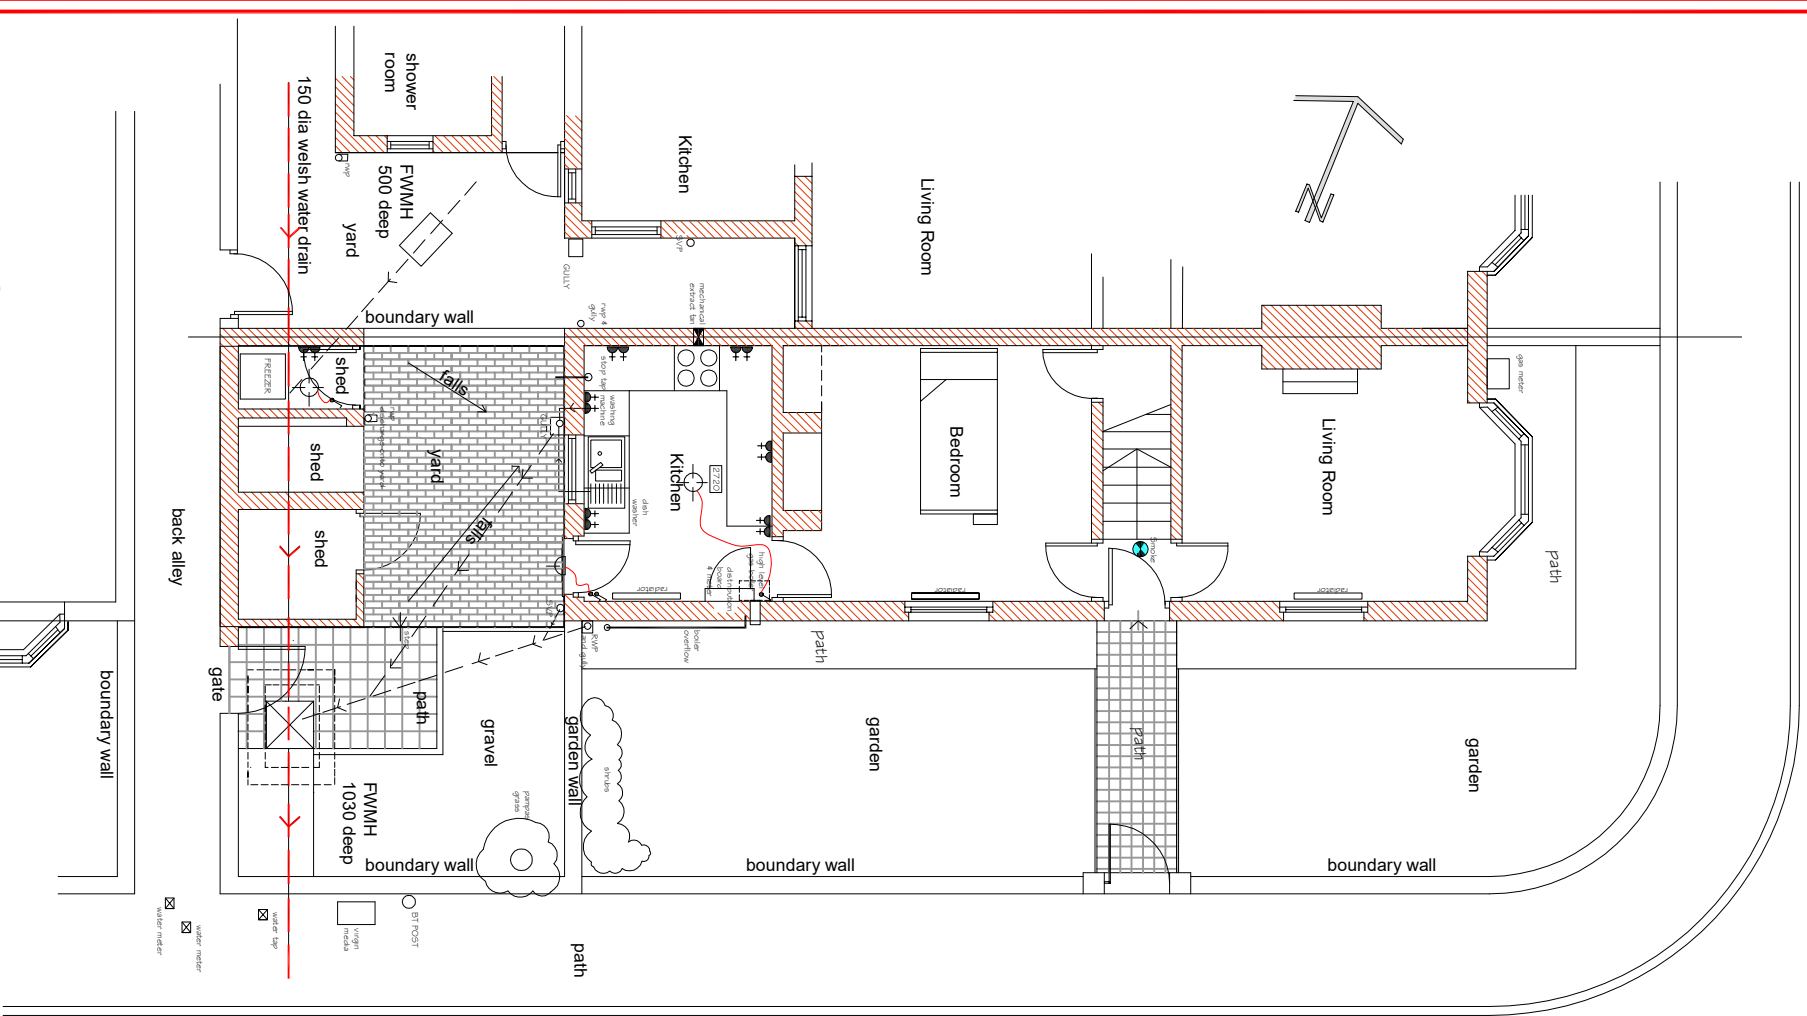


Existing Ground Floor Plan.
scale 1:50

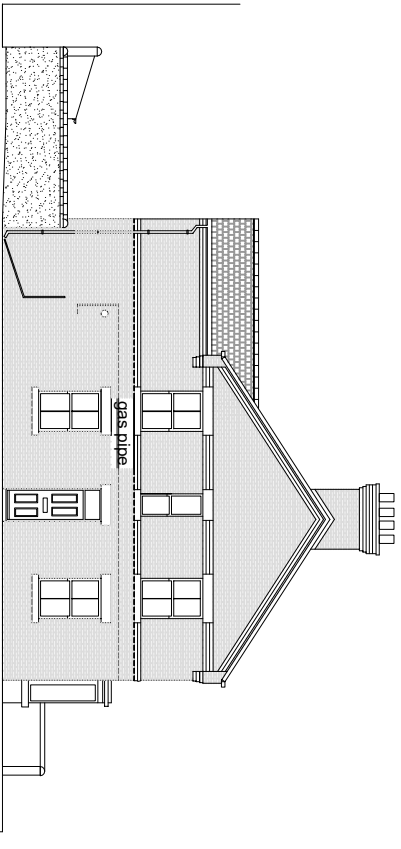


Existing Front Elevation.
Scale 1:100

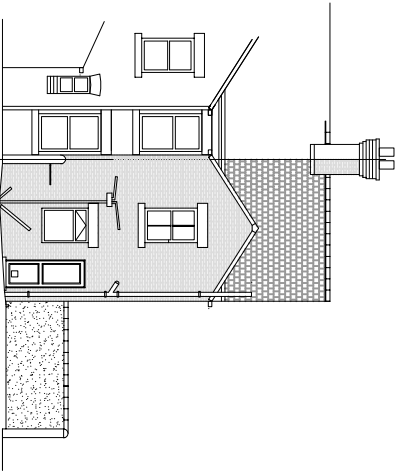


Existing Side Elevation.

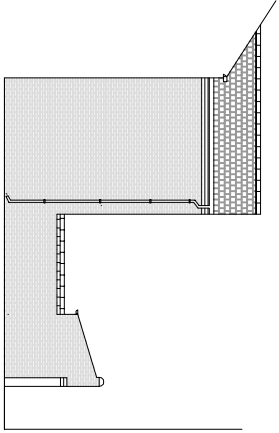


Existing Rear Elevation.

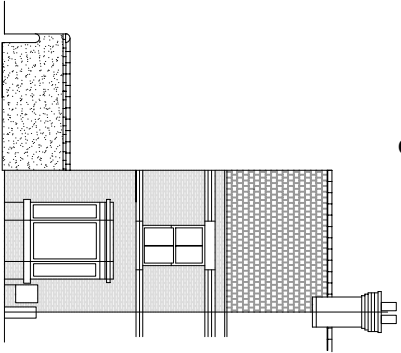


Existing Side Elevation.

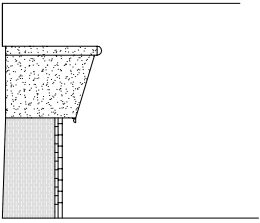


Existing Shed Elevation.

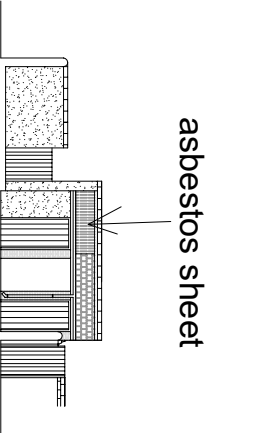

Existing Shed Elevation.

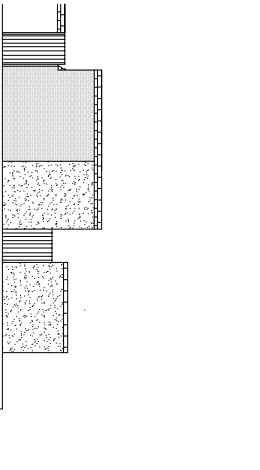

Existing Shed Back Alley Elevation.

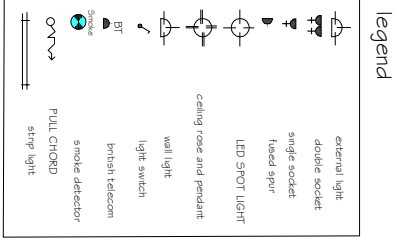

WREXHAM COUNTY BOROUGH COUNCIL. STEPHEN T. BAILEY HEAD OF HOUSING AND COUNCIL WREXHAM LL13 7TH			
Project: D.F.G. 32 COURT WREXAM LL13 7RH			
Drawing / Checked: DECEMBER 2020			
Project No: PD 2020/06			
Scale: 1:50 1:100 1:200			
Rev: 01			