



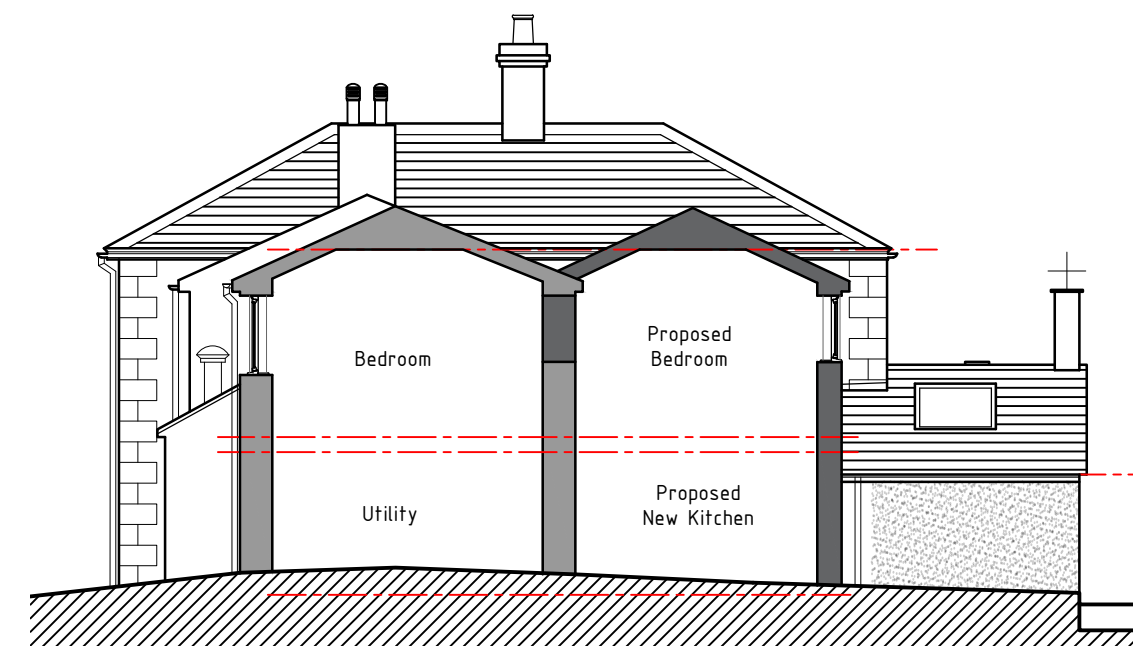

Proposed Section

floor plans 1:50

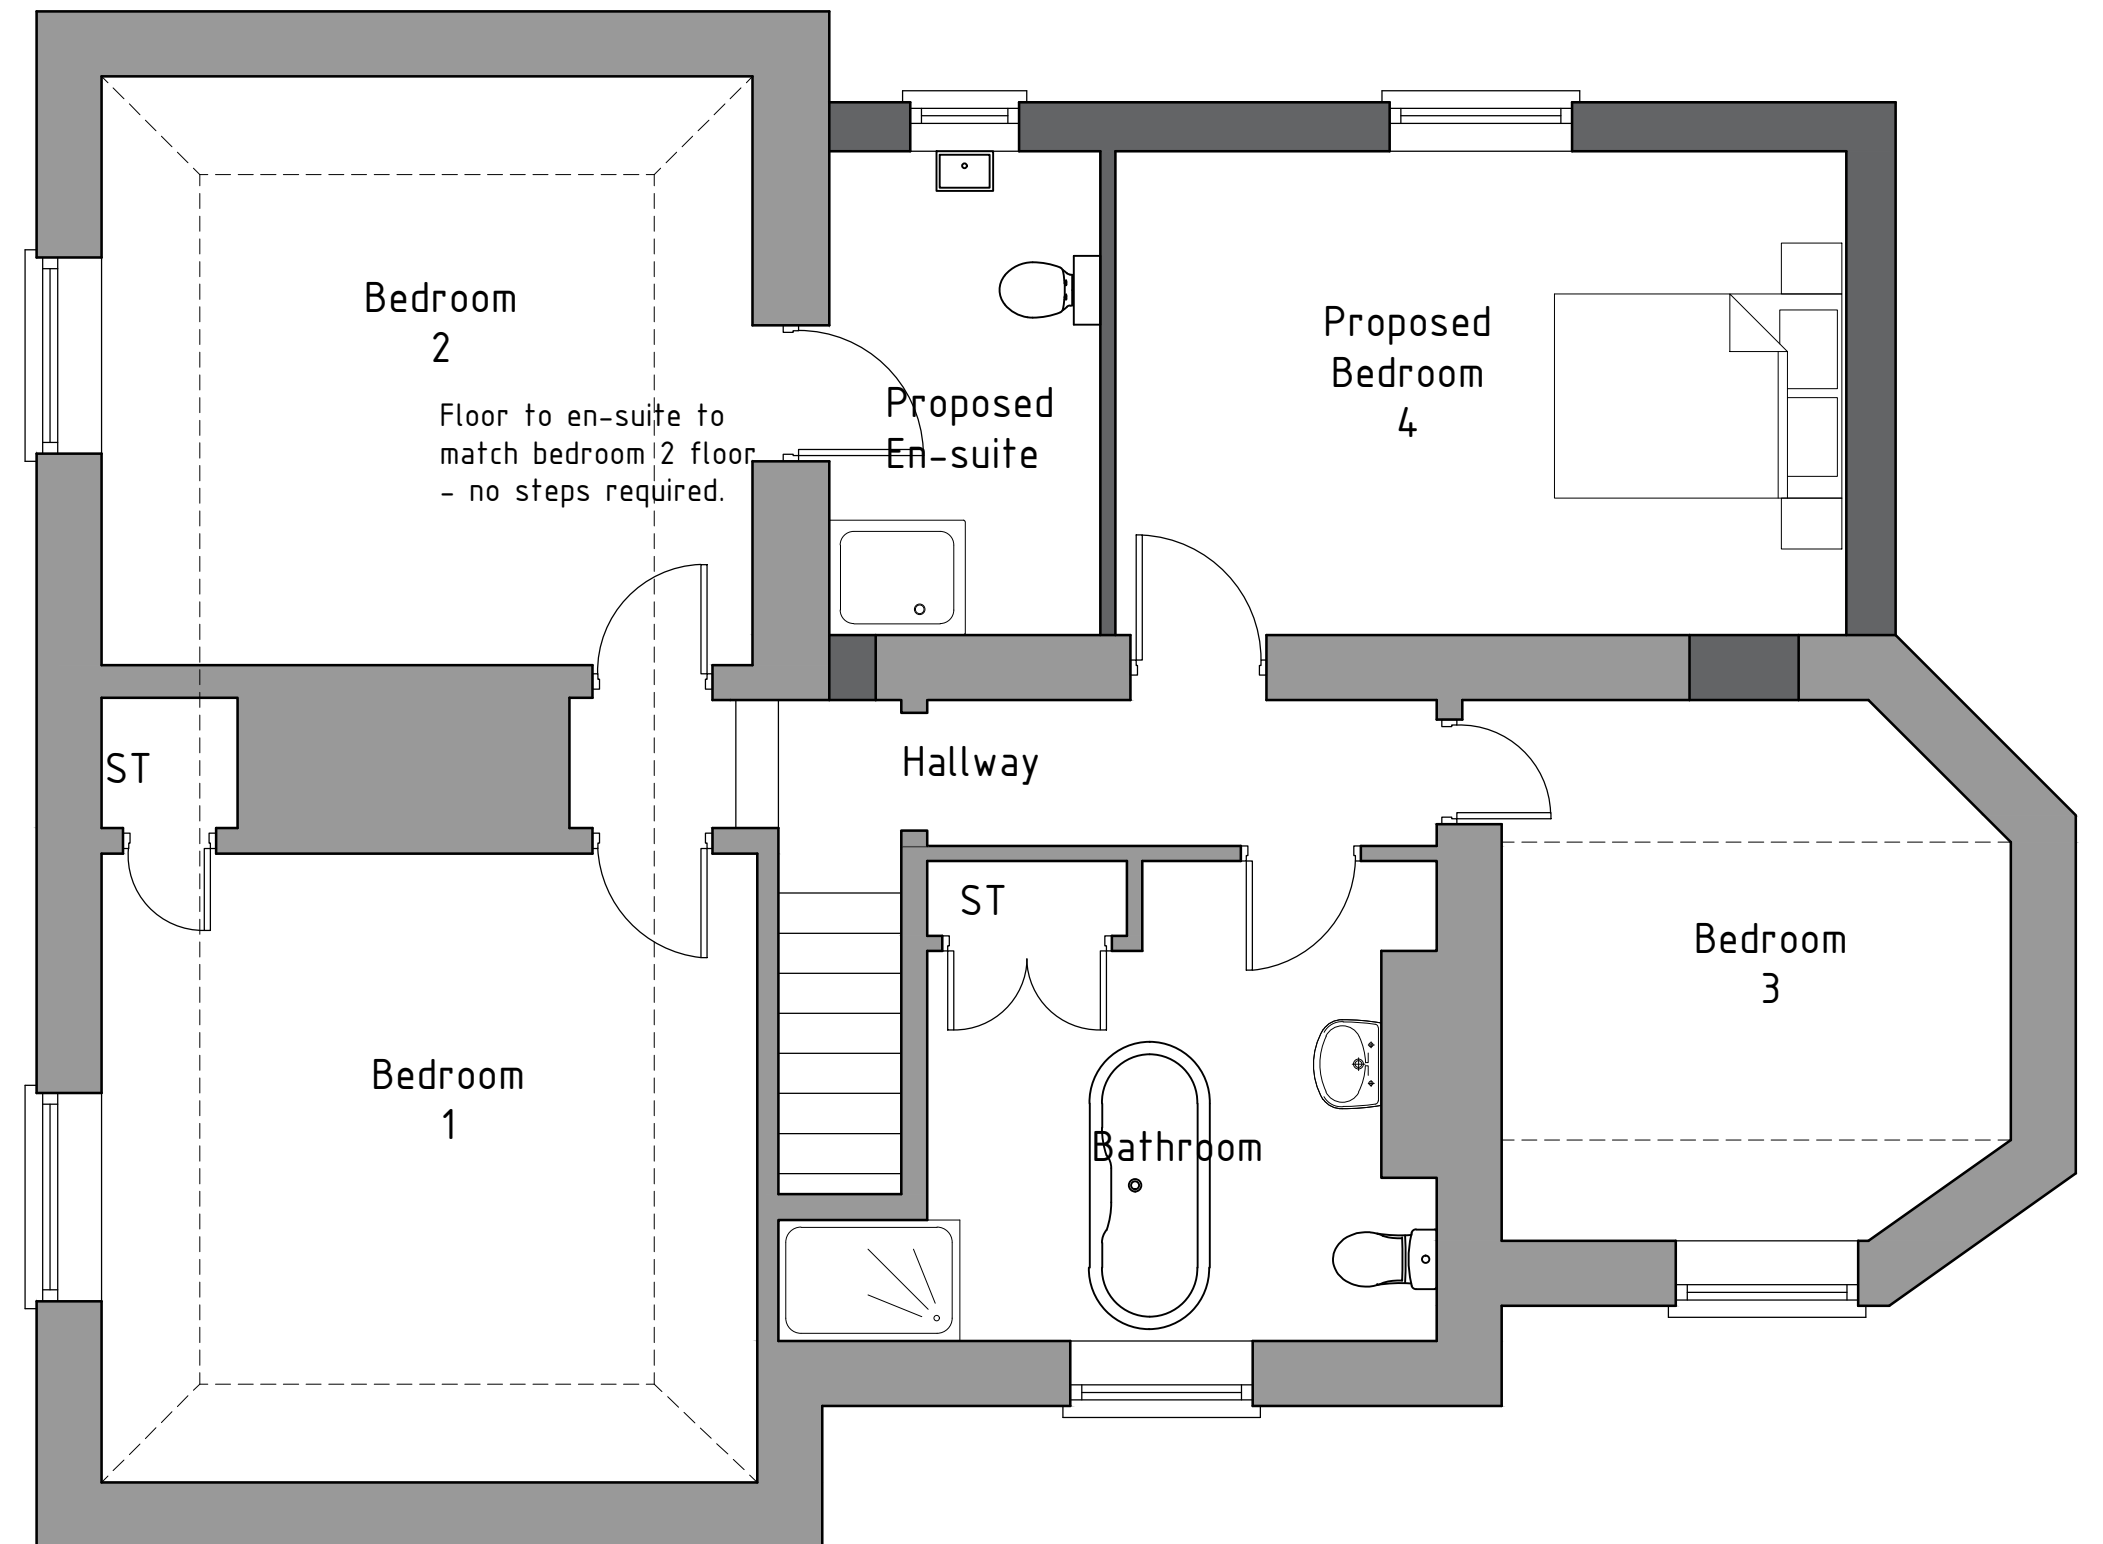

Project; Woodbank Cottage, Pontcysyllte, Llangollen, LL20 7YR	
Title; Floor Plans as Proposed	Scale (A2); 1:50
Dwg No; WC/PD/03	Date; March 2021
Revision; REV A - drawings updated to clients comments (15-03-21). REV B - drawings updated to clients comments (16-03-21).	