




EXISTING FRONT ELEVATION
TO HOPE STREET.

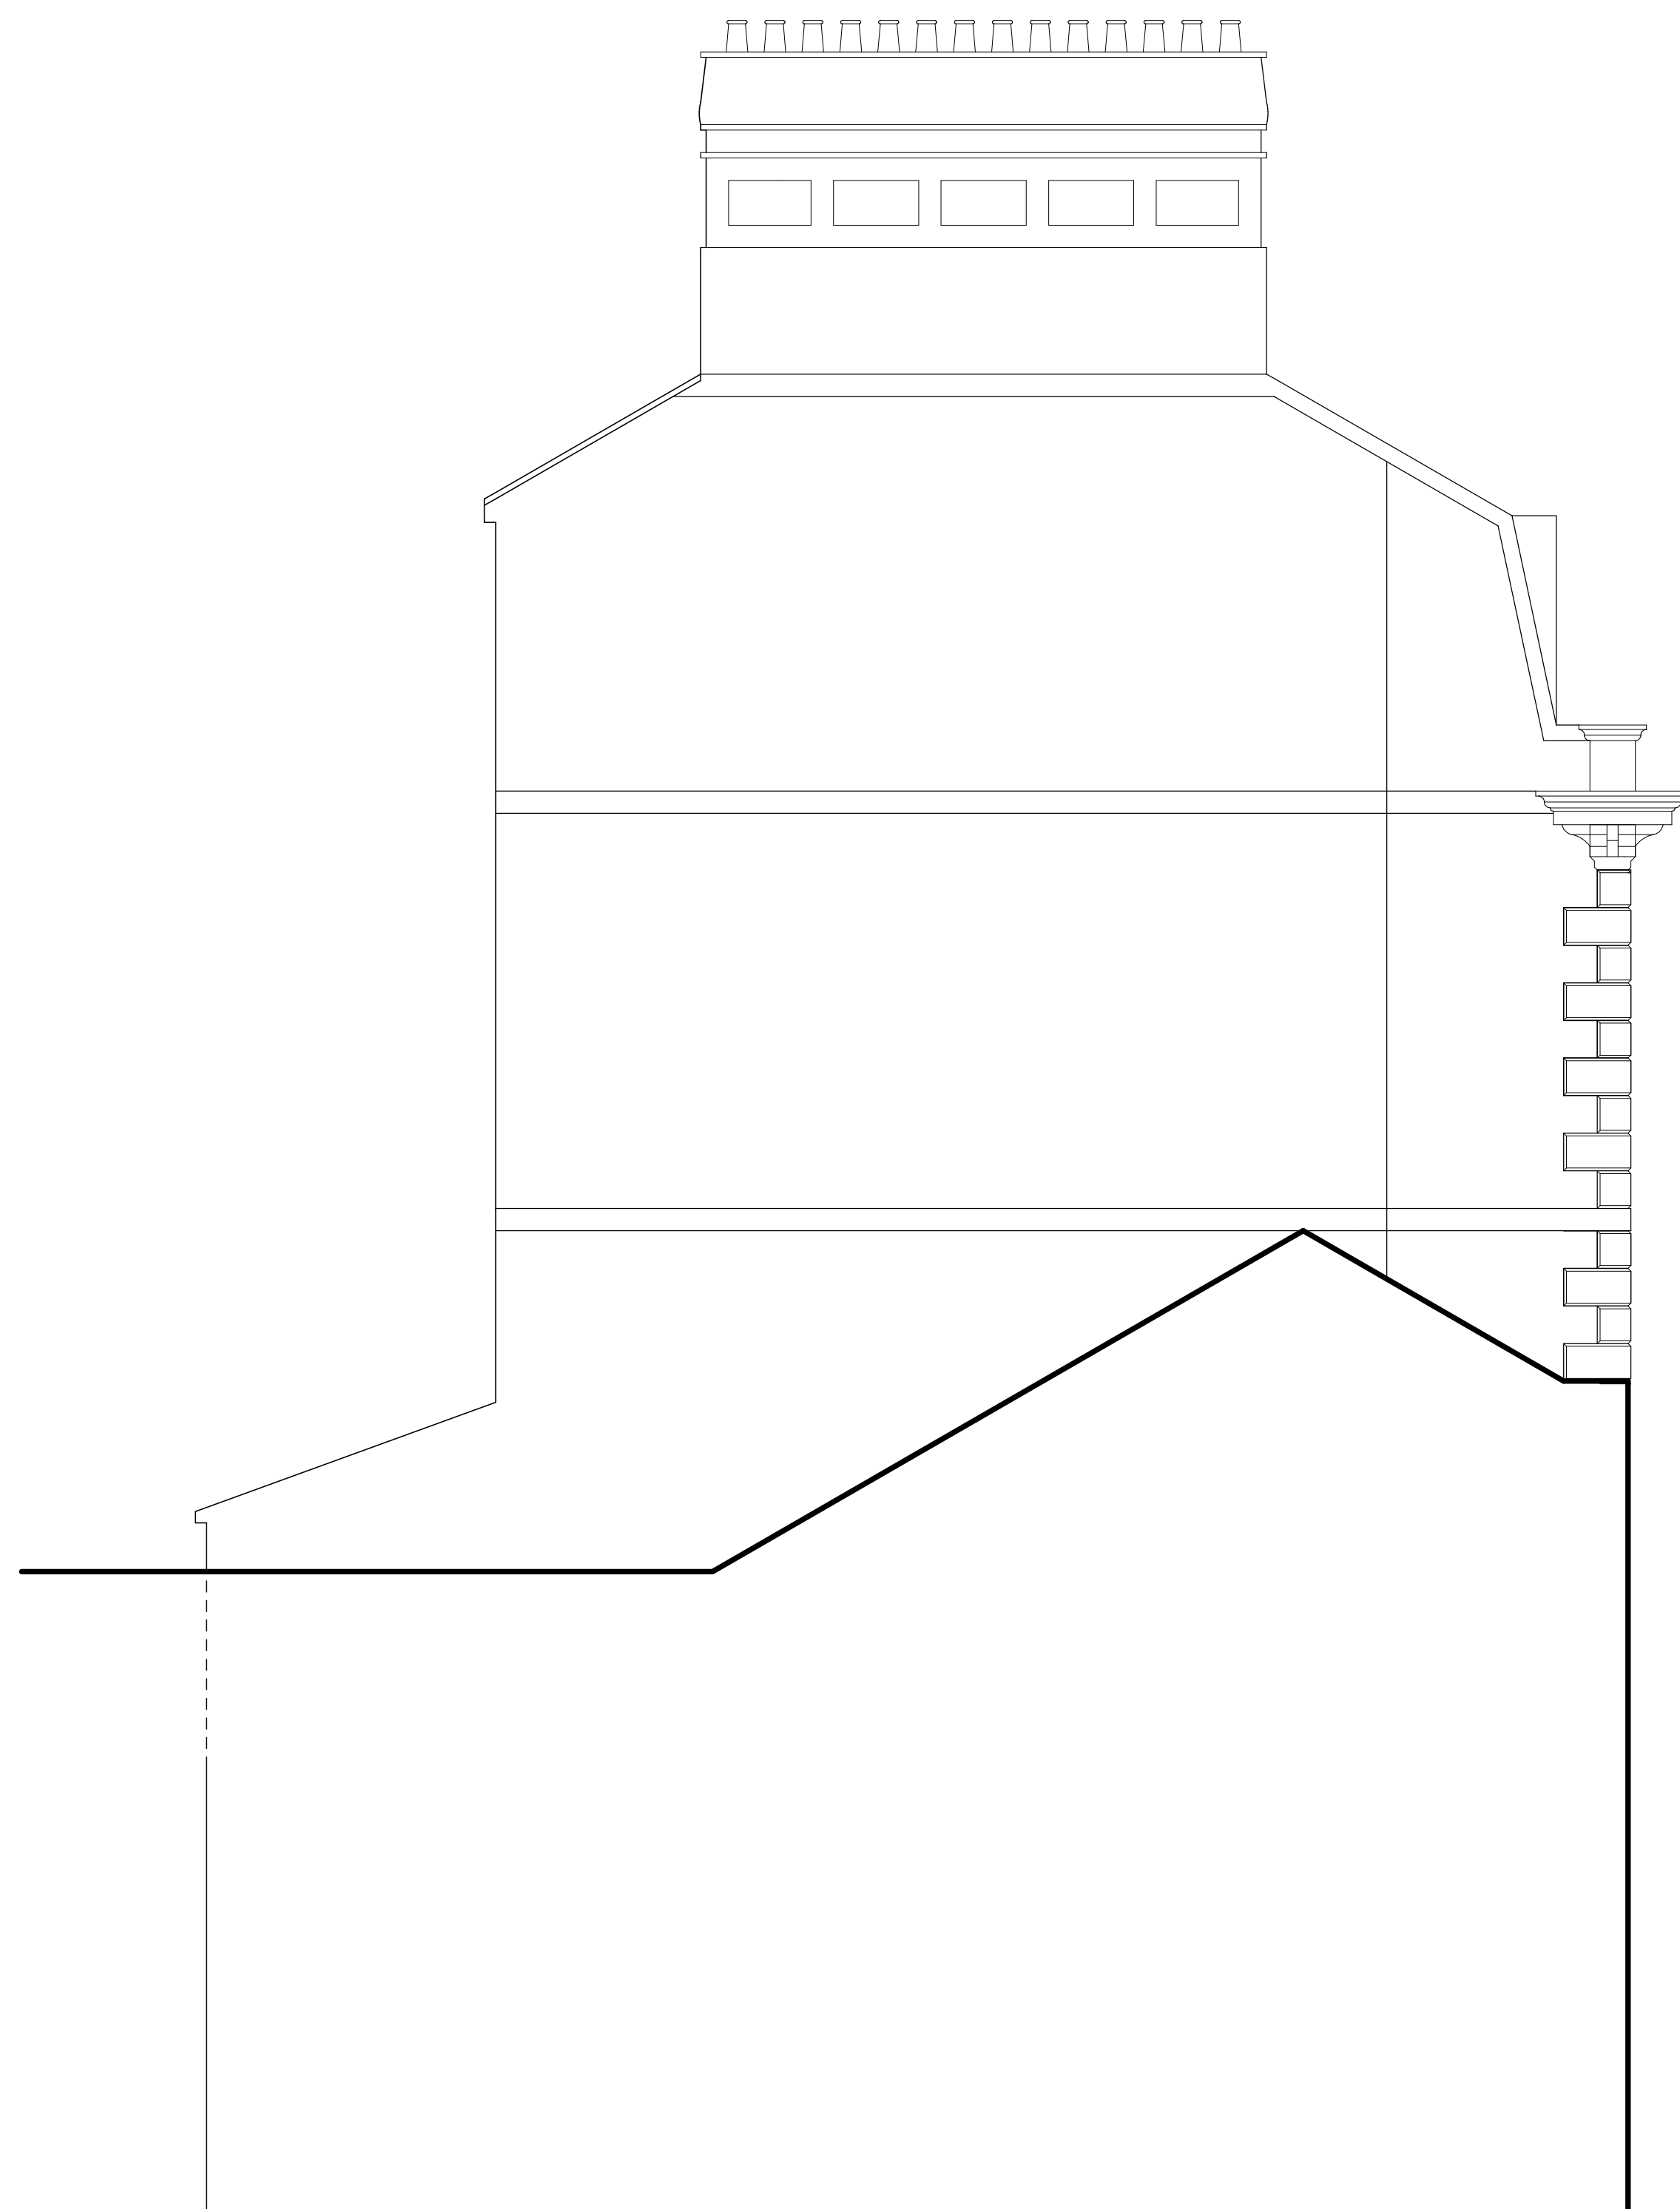

EXISTING PART SIDE ELEVATION.



EXISTING REAR
ELEVATION.



Project.	
PROPOSED CONVERSION OF UPPER FLOORS TO APARTMENTS at 50, HOPE STREET, WREXHAM, LL11 1BE.	
Client.	
HARDING COMMERCIAL.	
Title.	
EXISTING EXTERNAL ELEVATIONS.	
Drawing No.	
10500.04.dsj	
Date.	Scale.
Jan 2021.	1:50@A1.
D.S. Jones & Co.	
Architectural & Planning Consultants. The Studio, 26, Prospect Drive, Coedpoeth, Wrexham, LL11 3PE. Tel : 01978 750195 / 07880 874522. E : dsjonesandco@live.co.uk	