

NOTES:

1. All dimensions to be checked and verified on site prior to construction commencing. any discrepancies to be reported to client.
2. This drawing is for Planning and Tender use only.
3. No dimensions to be scaled from drawing except for the purposes of Tendering. The contractor should check all dimensions on site. It is the contractors responsibility to ensure compliance with Building Regulations.
4. Waste Water Treatment Plant - ClearFox Nature Class C
5. Underside of slab and retaining wall to be lined with waterproof membrane with Geodrain on retaining walls.


CDM 2015 Health and Safety Information:

This information relates only to 'Significant Hazards' identified on this drawing and is to be read in conjunction with the Designer's Risk Assessment Register.

SAFETY, HEALTH AND ENVIRONMENTAL INFORMATION

In addition to the hazards / risks normally associated with the types of work detailed on this drawing, note the following:

It is assumed that all works will be carried out by a competent contractor working, where appropriate, to an approved method statement

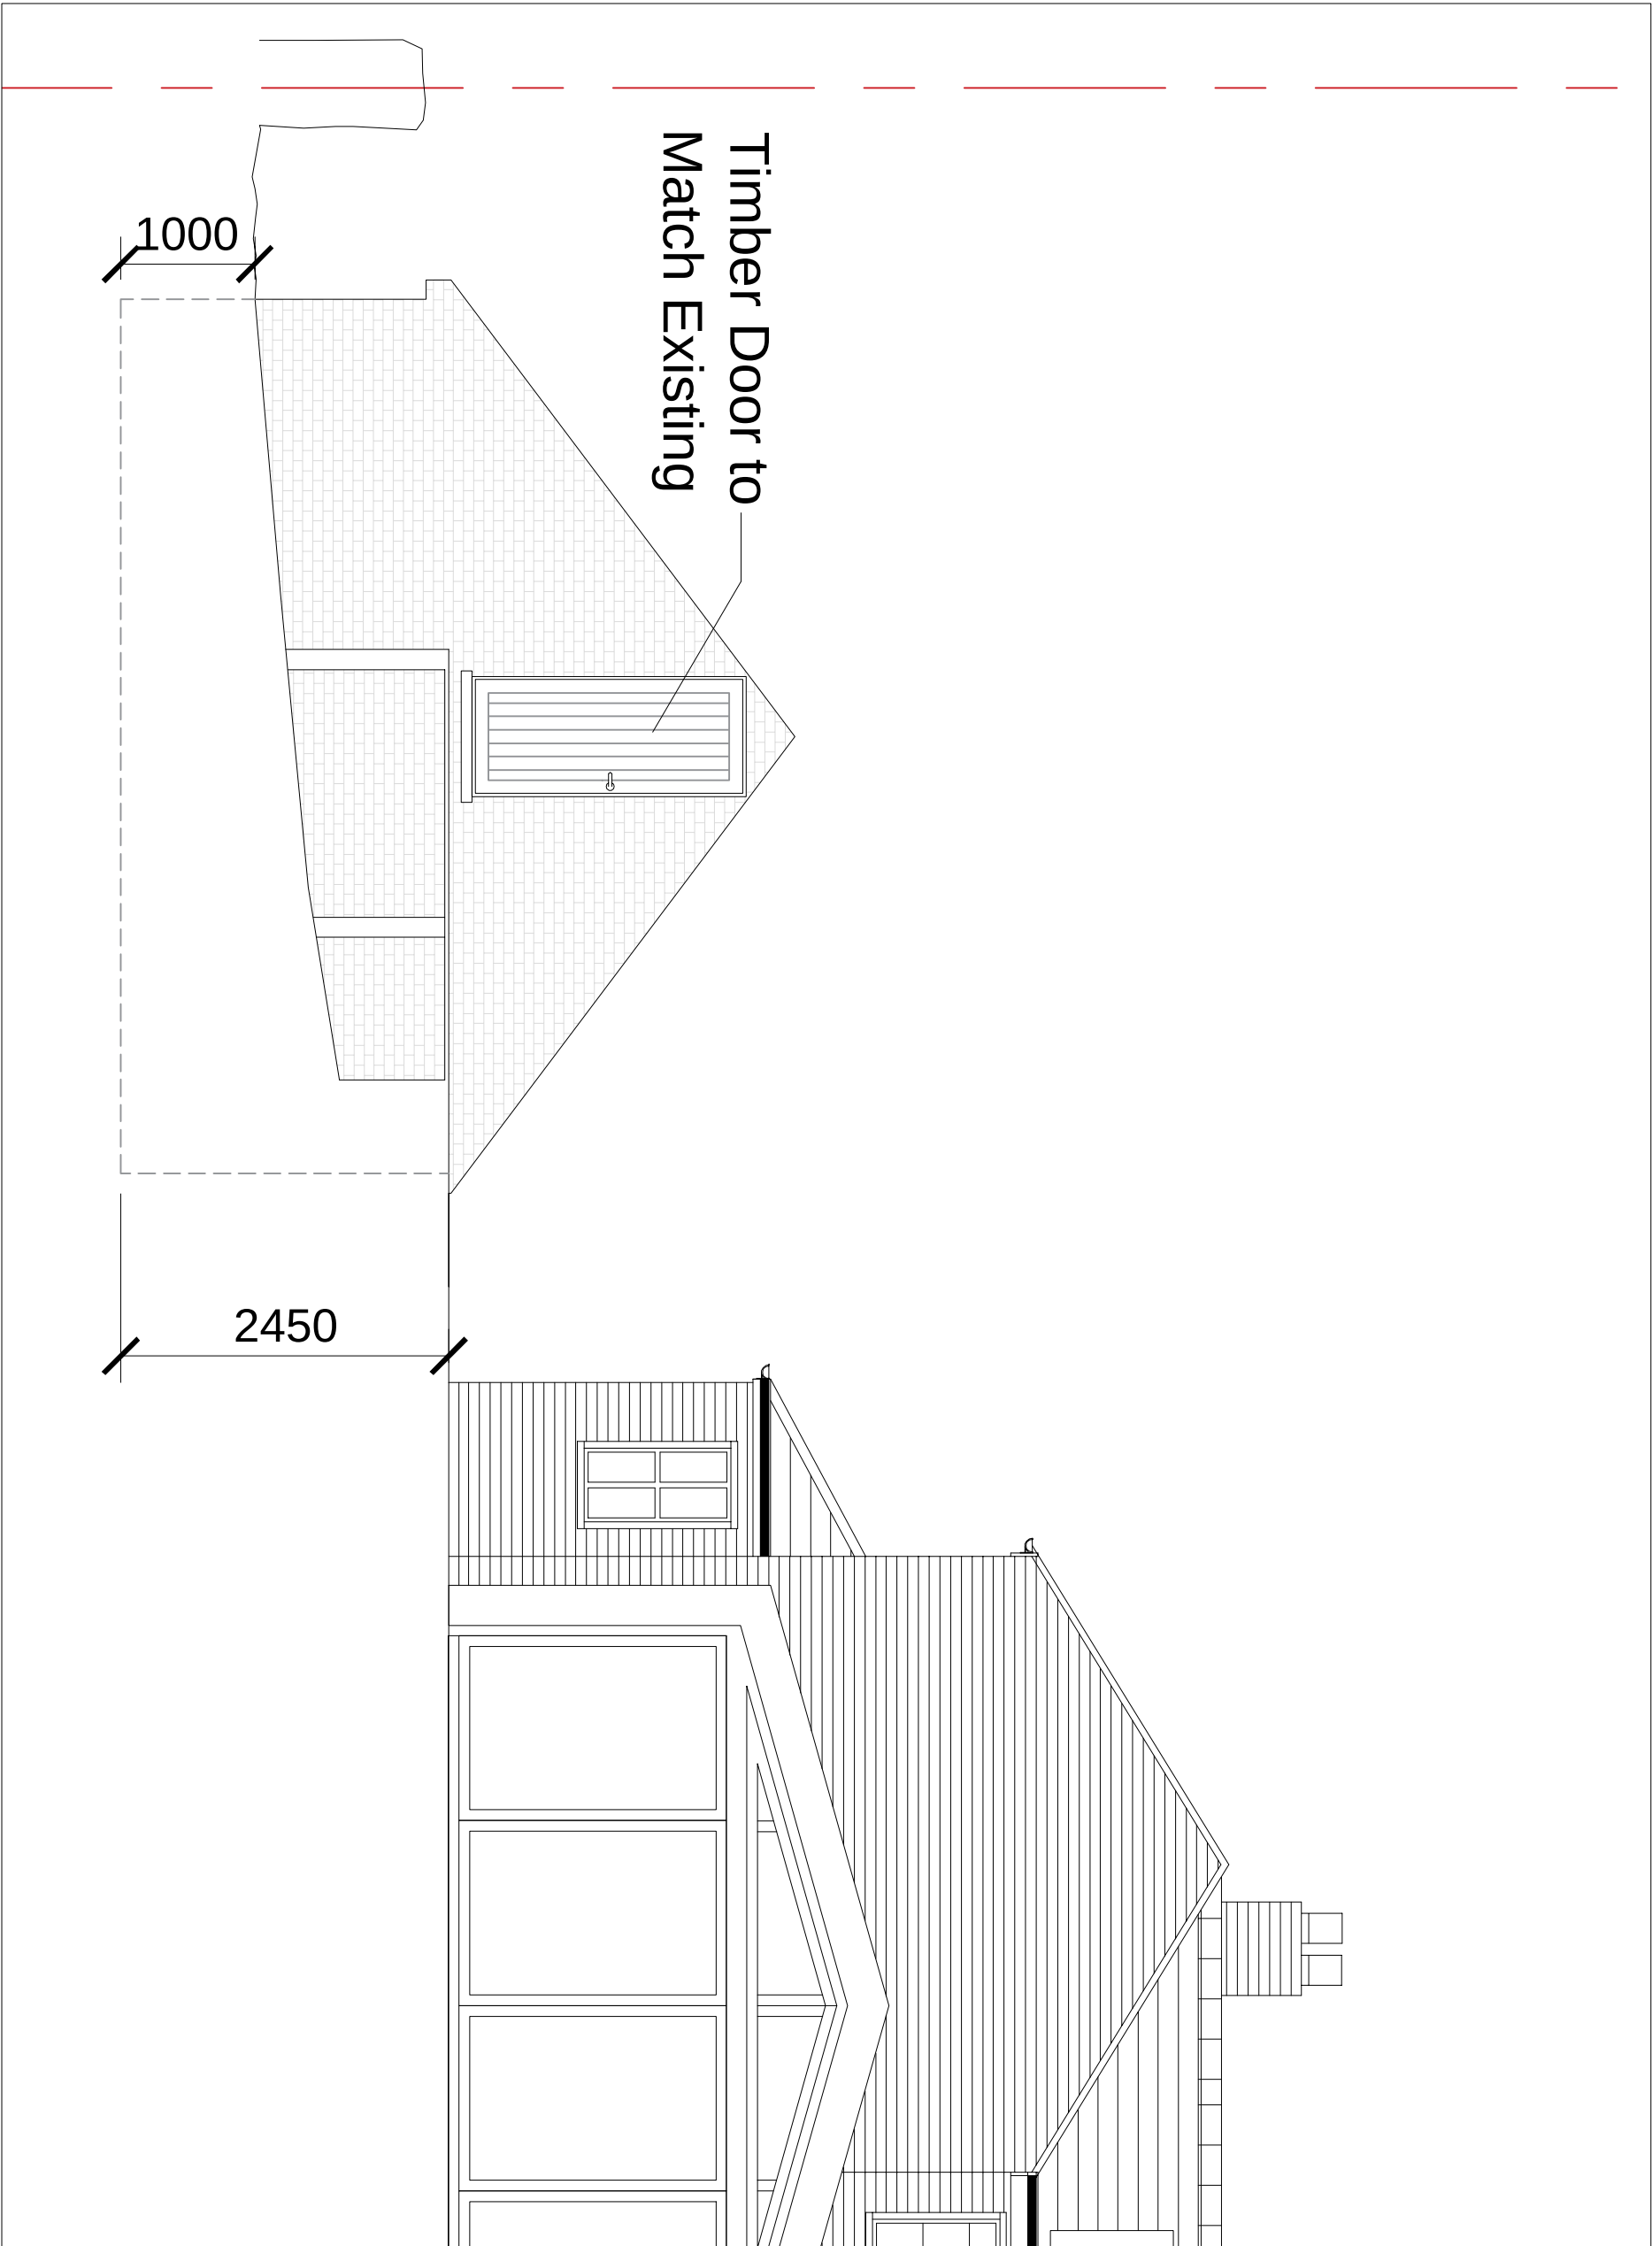

2	Oct 2020	PLANNING ISSUE	RS	RS
1	Sep 2020	COMMENTS ADDRESSED	RS	RS
0	Aug 2020	ISSUED FOR COMMENT	RS	RS
Rev	Rev. Date	Purpose of revision	Drawn	Checked

RJS

Drawing
& Design

Project
GARAGE
TY BRYNHOVAH, OVERTON ROAD,
BANGOR-ON-DEE, WREXHAM, LL13 0DA

Drawing title

AS PROPOSED
SOUTH ELEVATION

Drawing status

FOR PLANNING

Scale	1:50 @ A3	DO NOT SCALE
Client no.	104	
Drawing number	R0422/SK16	Rev 2