




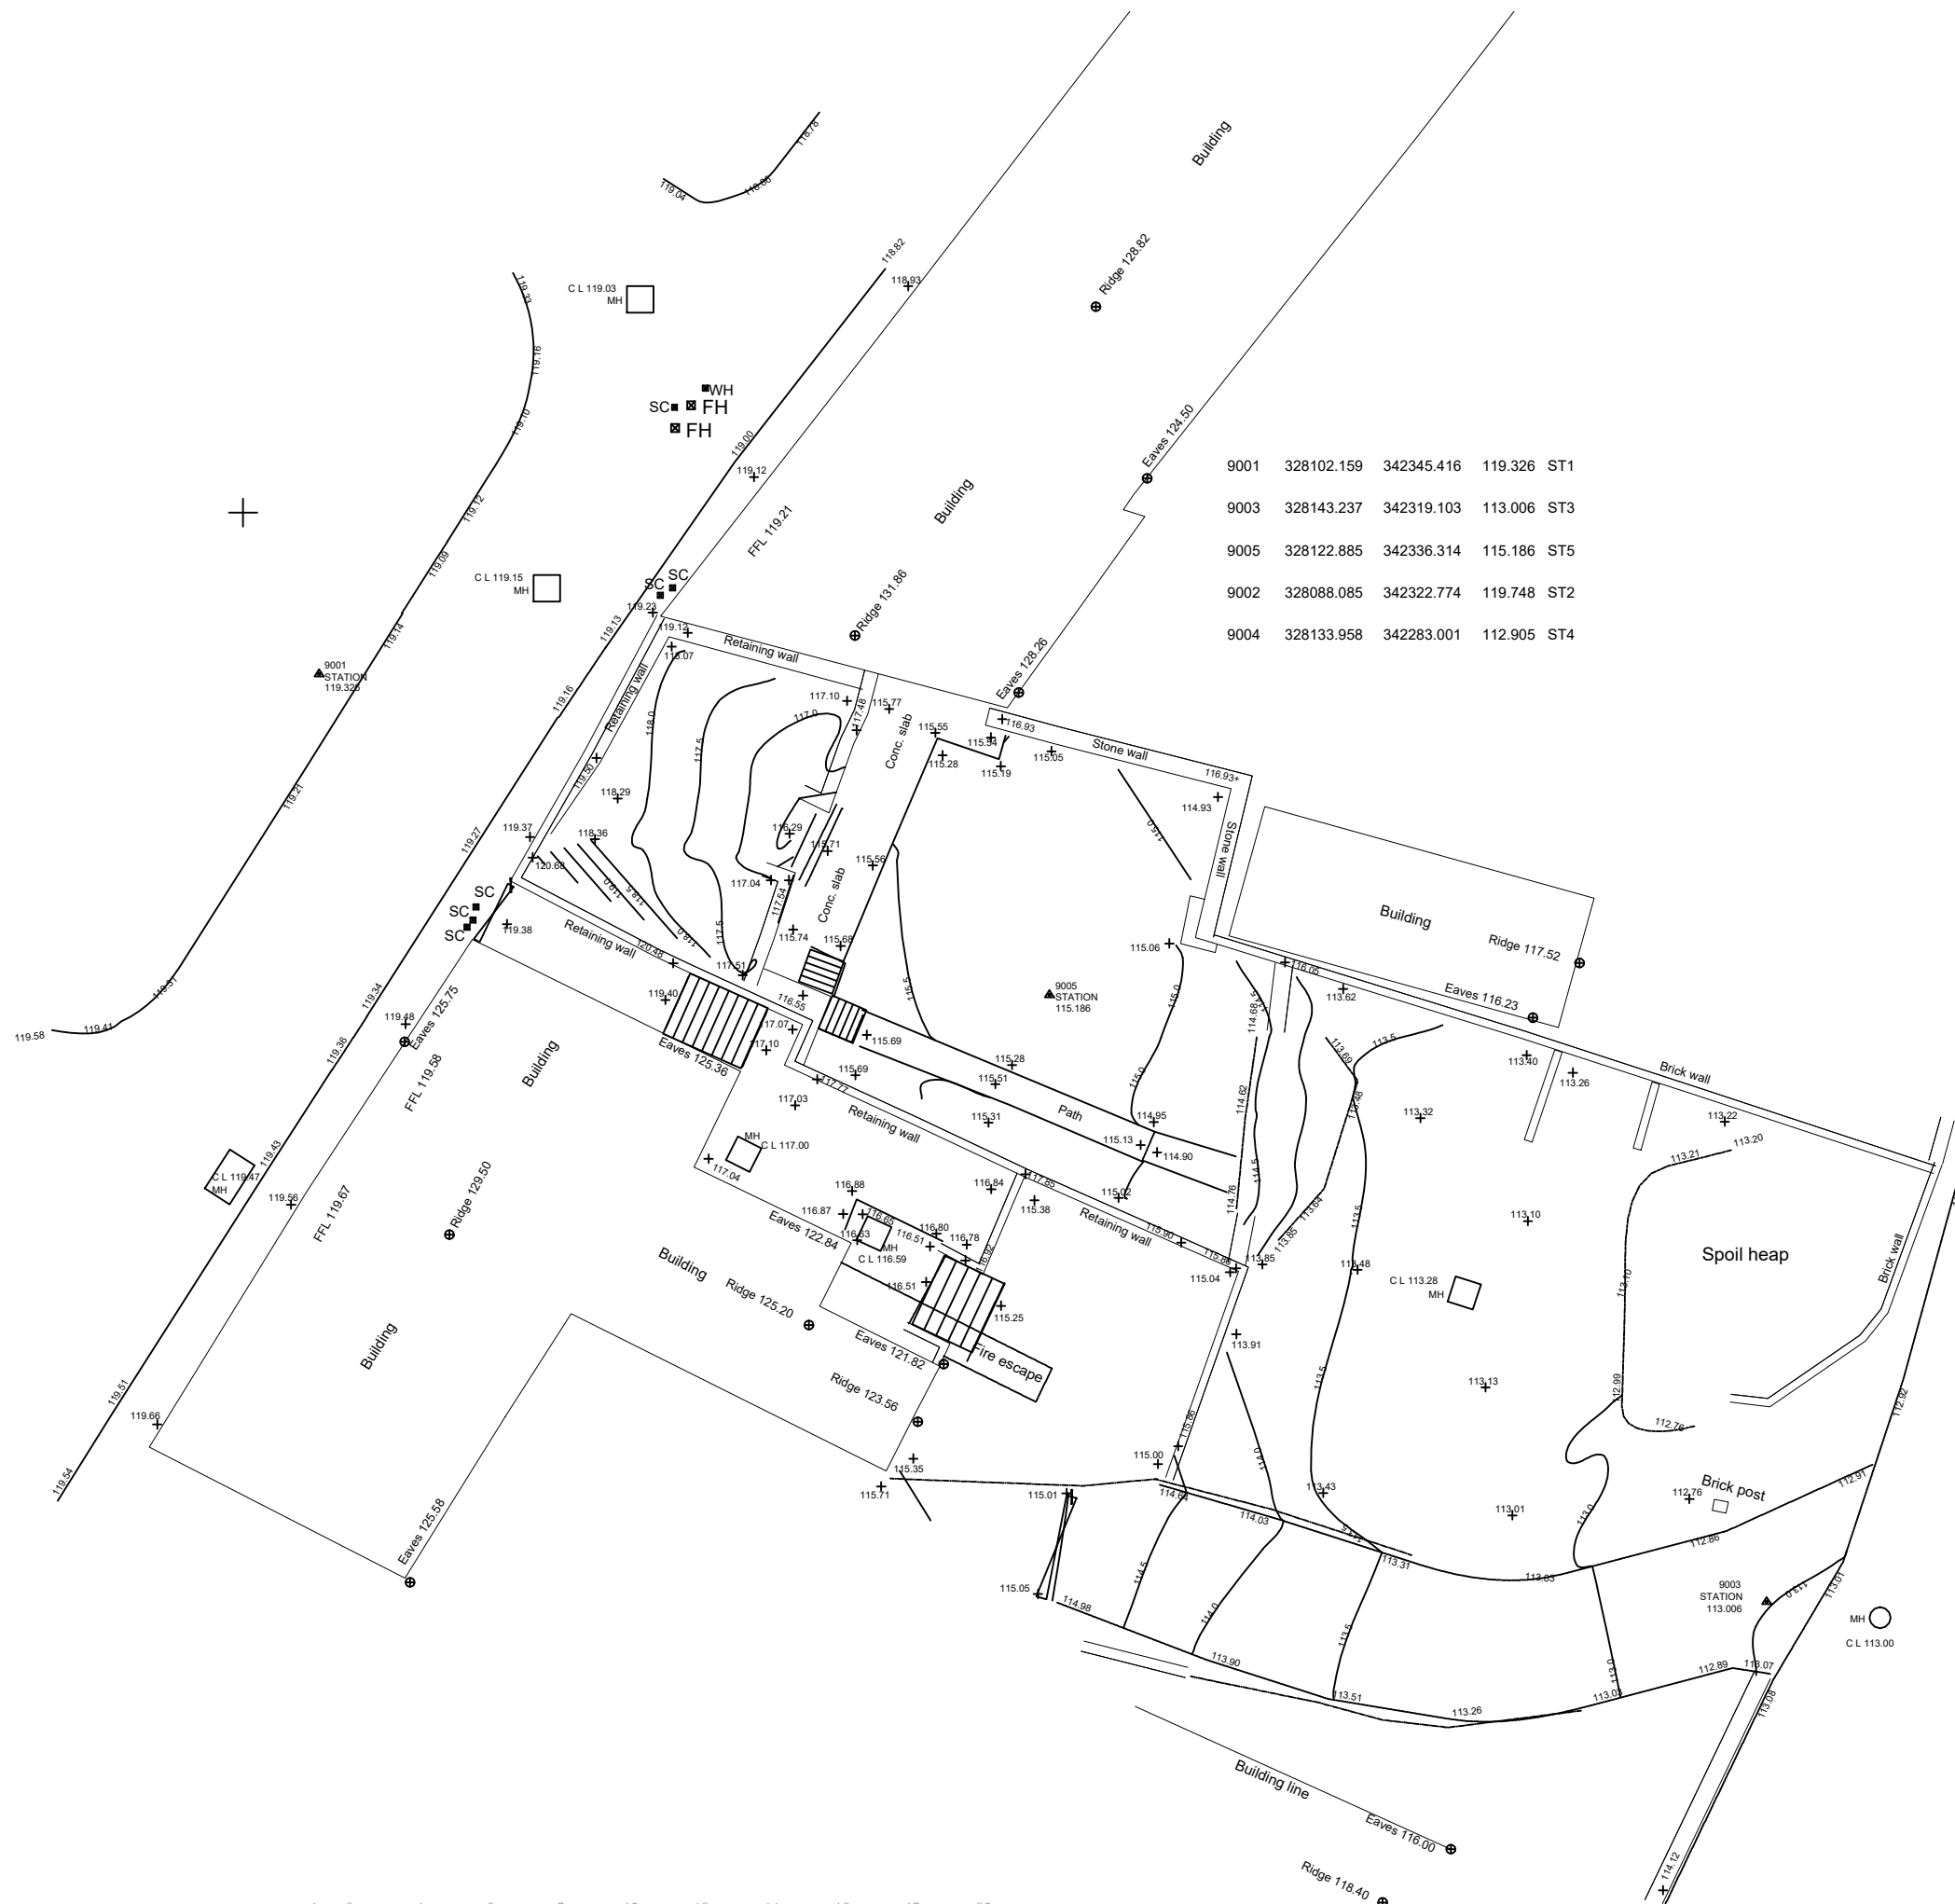

9001	328102.159	342345.416	119.326	ST1
9003	328143.237	342319.103	113.006	ST3
9005	328122.885	342336.314	115.186	ST5
9002	328088.085	342322.774	119.748	ST2
9004	328133.958	342283.001	112.905	ST4

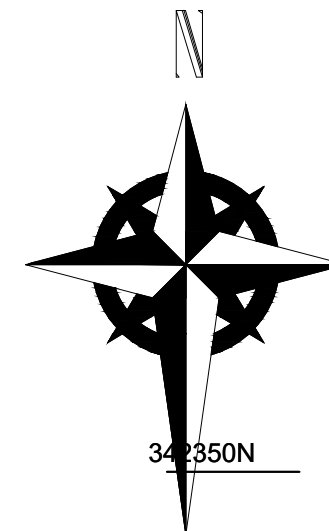

Site plan 1:200

 

HDS ARCHITECTURAL SERVICES

HDS Architectural Services, The Foundry,
15 Yorke Street, Wrexham
LL13 8LW
Tel (01978) 345250
www.hdsarchitectural.co.uk

Project; Land at Nightingale House Shop, Well Street, Cefn Mawr, Wrexham, LL14 3AE	
Title; Site Plan as Existing	Scale (A3); 1:200
Dwg No; NH/PD/07a	Date; March 2020
Revision;	