




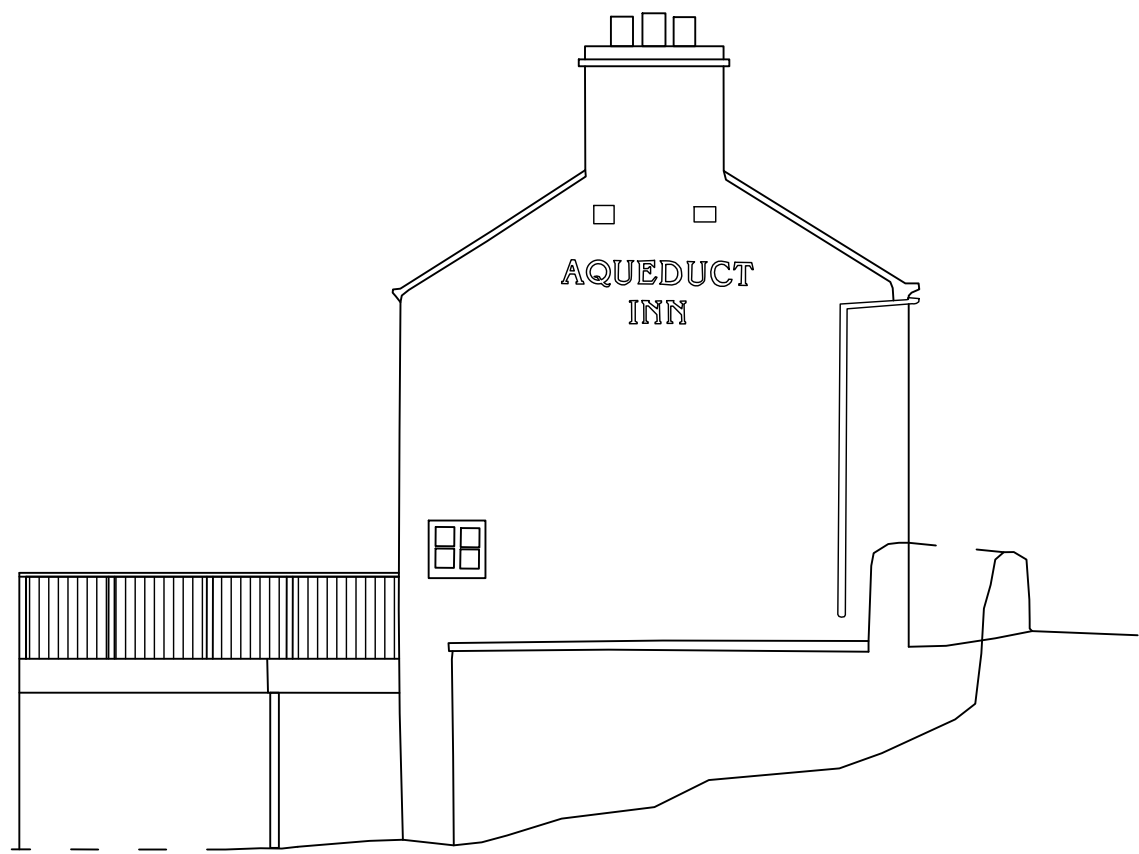

1. Side Elevation as proposed - Llangollen

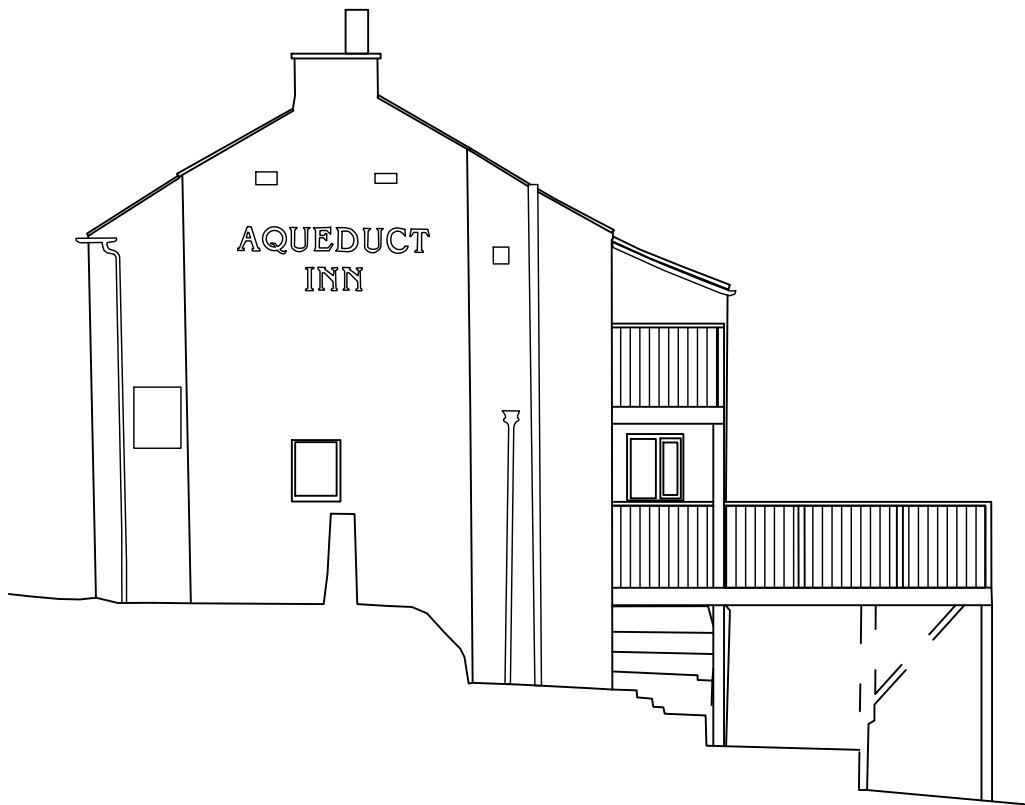

2. Side Elevation as proposed - Wrexham

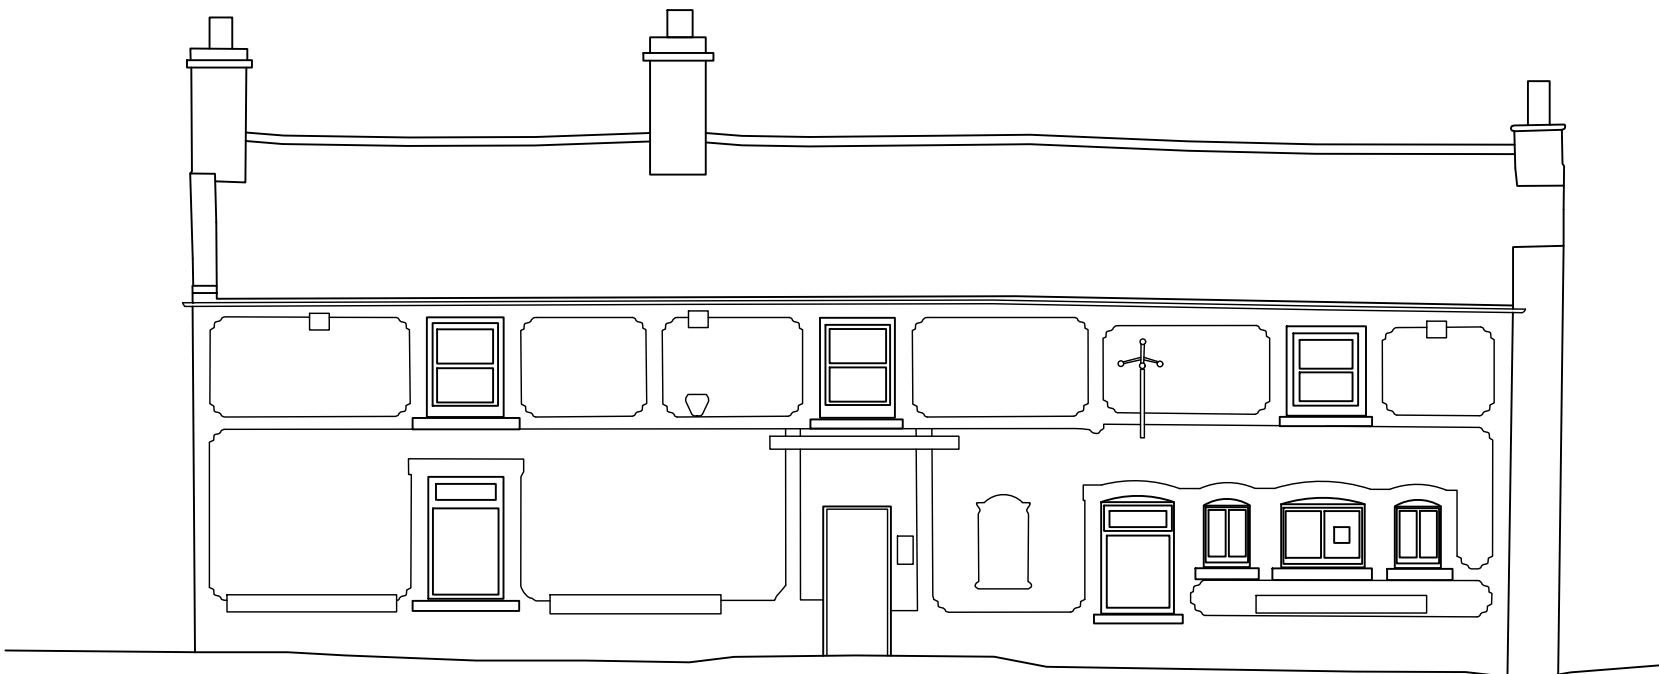


3. Front Elevation as proposed - Holyhead Road



4. Rear Elevation as proposed - Aquaduct

NOTES	
1.	Do not scale this drawing.
2.	All dimensions to be checked on Site.
3.	Final postions of all equipment to be agreed on Site.
4.	This drawing is subject to Copyright and is not to be reproduced in part or whole without approval.

 

0	TS	20.05.2020	First issue.
Rev.	By	Date	Description

Client Mr. Nick Edwards	
Project The Aquaduct Inn Holyhead Road Froncysyllte LL207PY	
Drawing Title Proposed Elevations	
Drawn By	TS
Date	January 2019
Job No.	P294
Status	PLANNING
Dwg No.	L05
Rev.	0
Scale@A1	1:100
ARCHITECTURE WORKS RESIDENTIAL COMMERCIAL INDUSTRIAL The Coach House Warrington Road Mickle Trafford Chester CH2 4EA Tel: 01244 300199 Mobile: 07974 674674 Email: toby@architecture.works	