
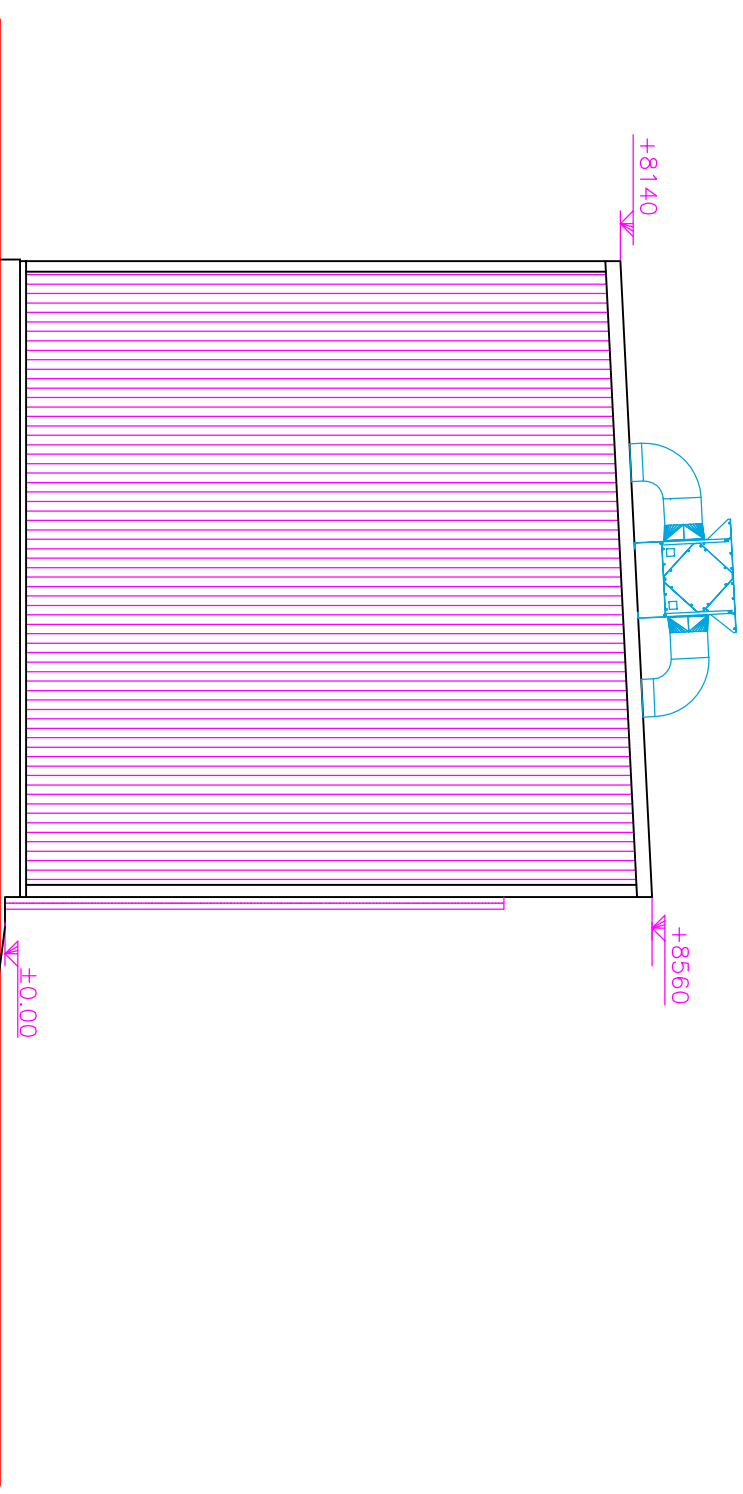


Notes:
All dimensions must be checked on site and not scaled from this drawing.

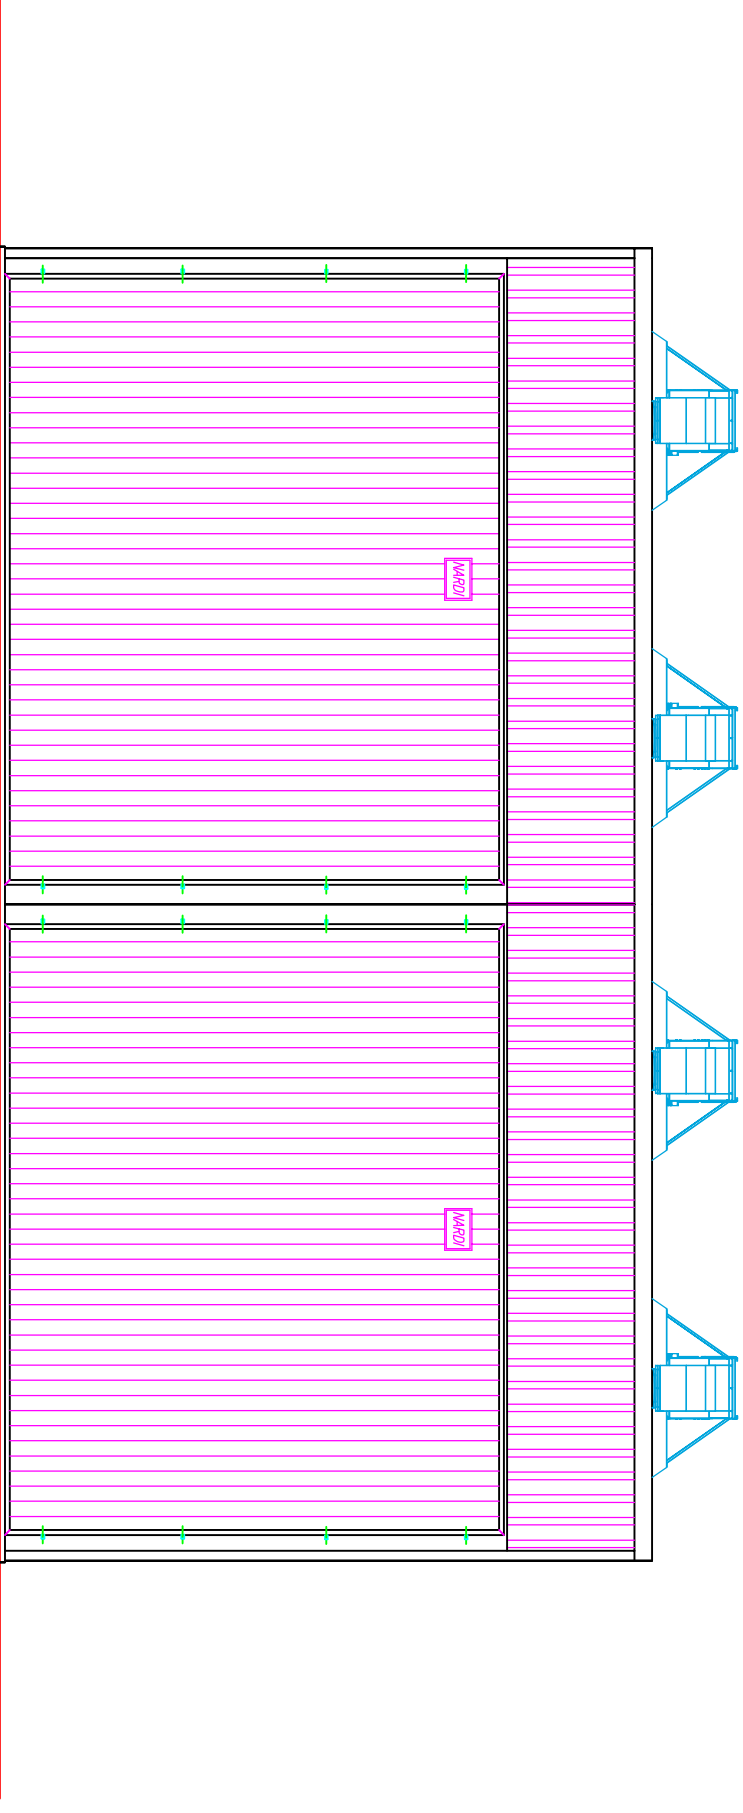

SOUTH ELEVATION
North Elevation similar

WEST ELEVATION
East Elevation similar

Kingsway Design

The Studio @ The Oaks,
Holywood, Wolsingham,
Bishop Auckland. DL13 3HE

Tel. 01 388 526521
Mobile 07763 131708

Client
James Jones & Sons Ltd.

Job Title
Proposed New Boilerhouse, Kilns,
& Dry Store at Oak Road, Wrexham,
LL13 9RG.

Drawing Title

Kiln Layout.

Scale & A1

1 / 100

Date

November, 2020.

M S

Drawing No.

0729 / 07

Revised

Rev

Rev

Date

FLOOR PLAN

