


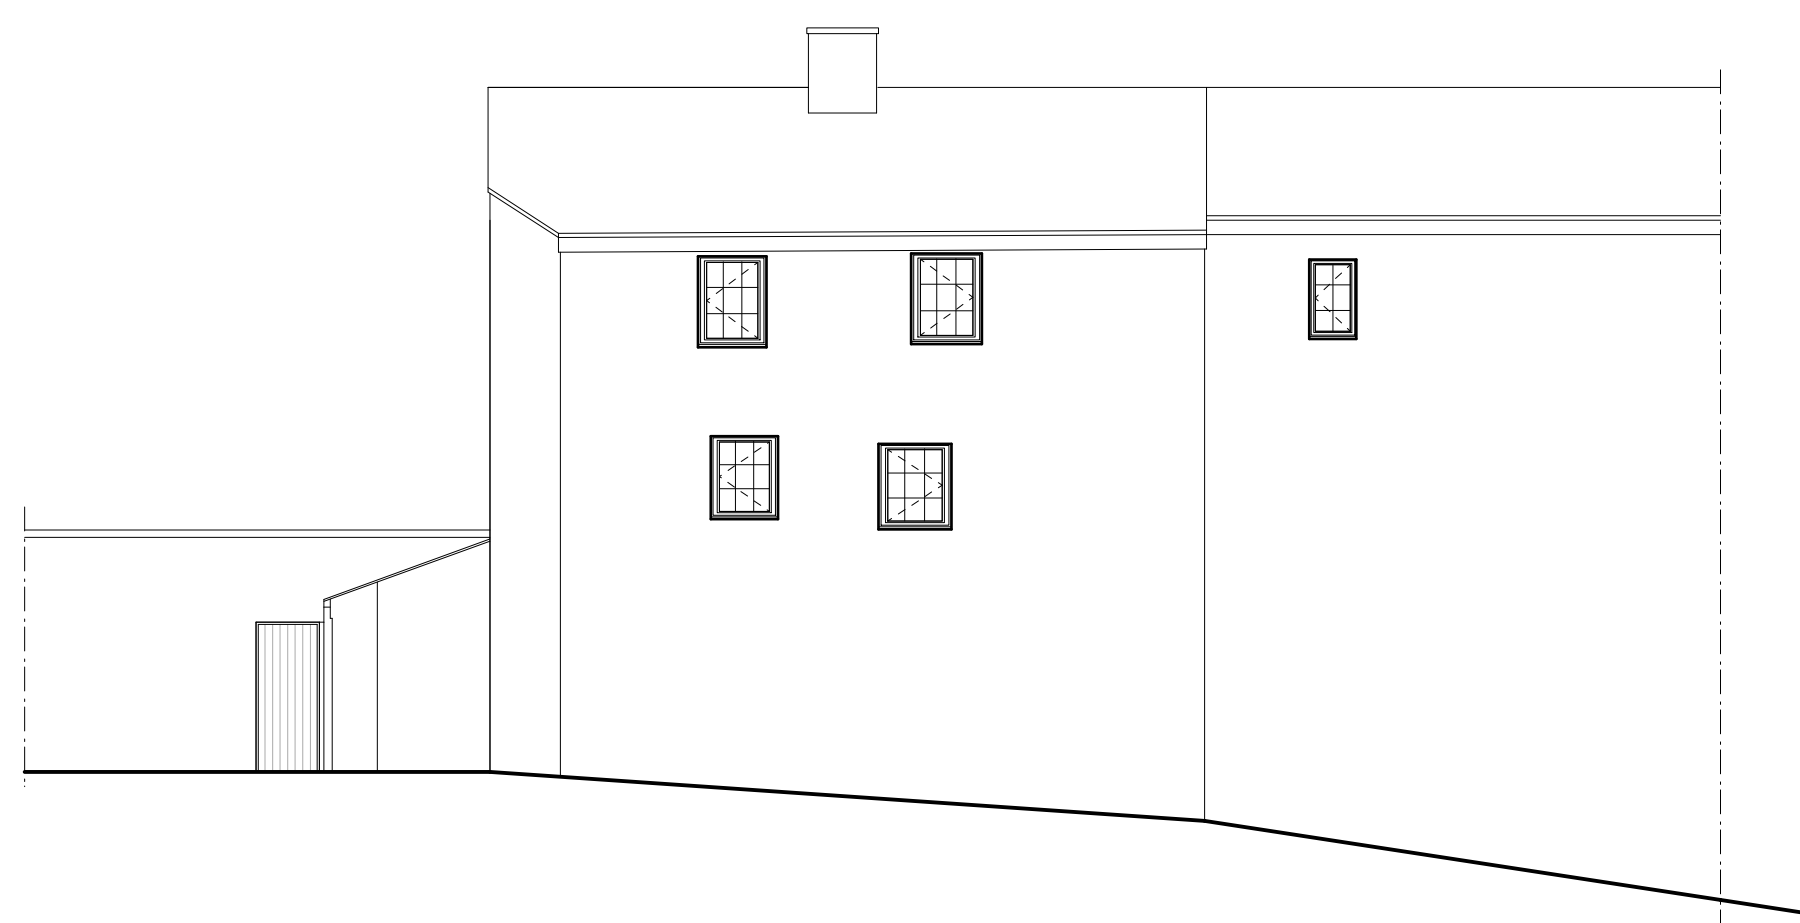


Front Elevation 1:100



Side Elevation 1:100



Rear Elevation 1:100

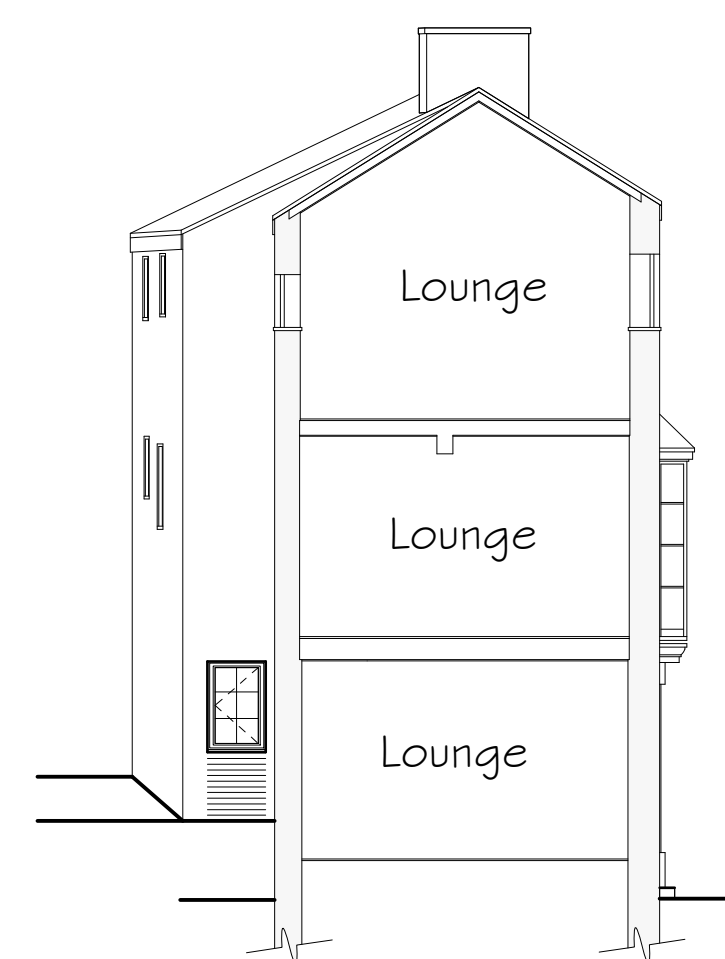

Side Elevation 1:100

Rev	Date	Detail	Initial

Date: _____ Scale: _____	
Project: Proposed Conversion at, 1-3 College Street, Wrexham, LL13 8LU.	
Title: Planning	Scale: (A1) 1 : 100

Drawn By: D Edwards	Date: Oct 2020
Drawing No: JC156/003	Sheet: 2 of 2