




NORTHEAST ELEVATION

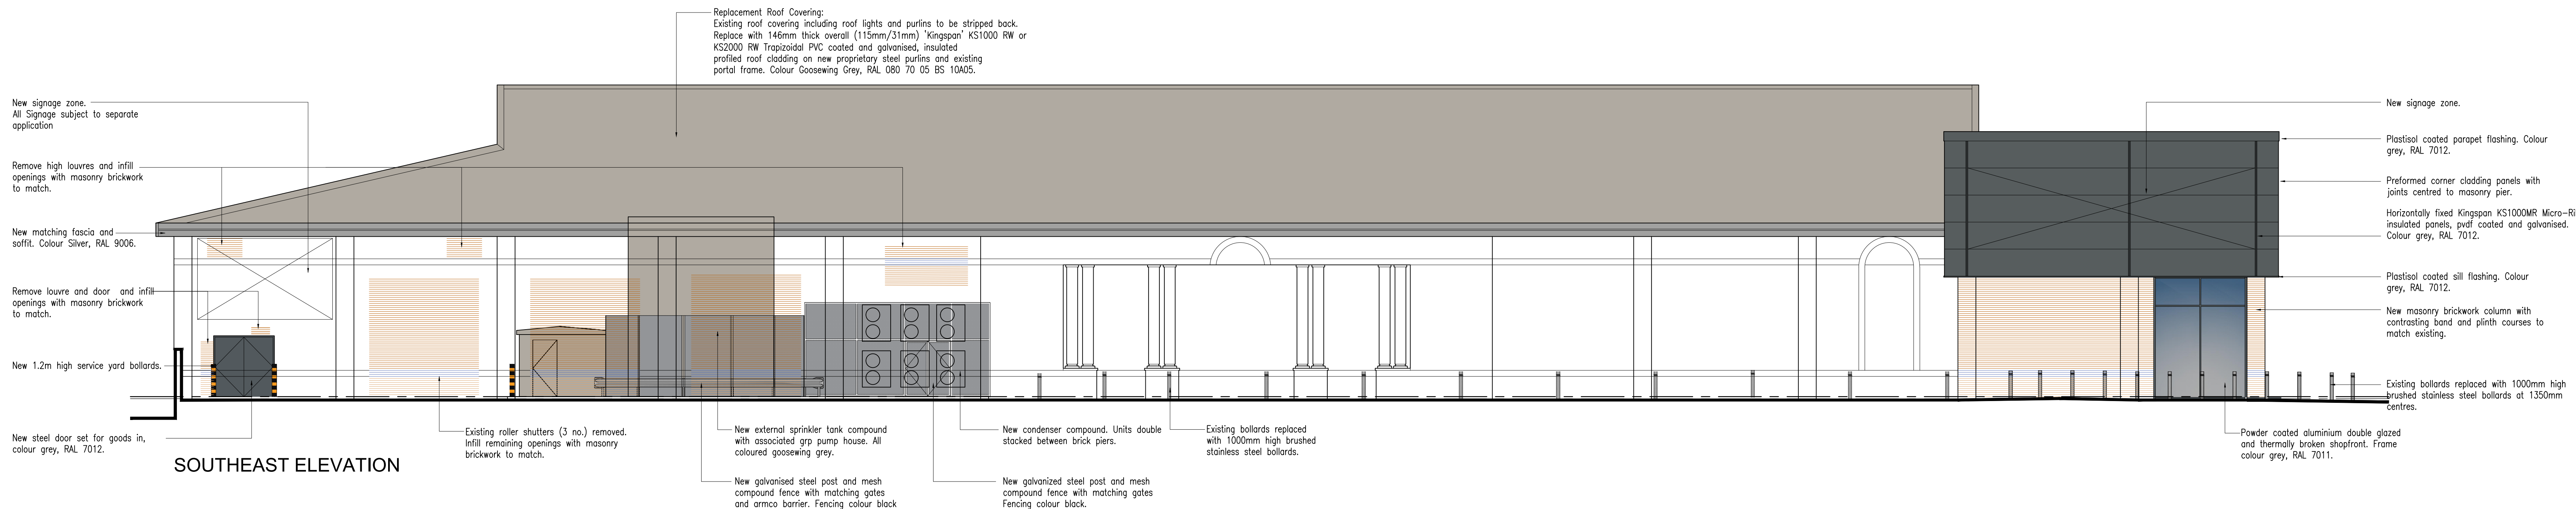

SOUTHEAST ELEVATION

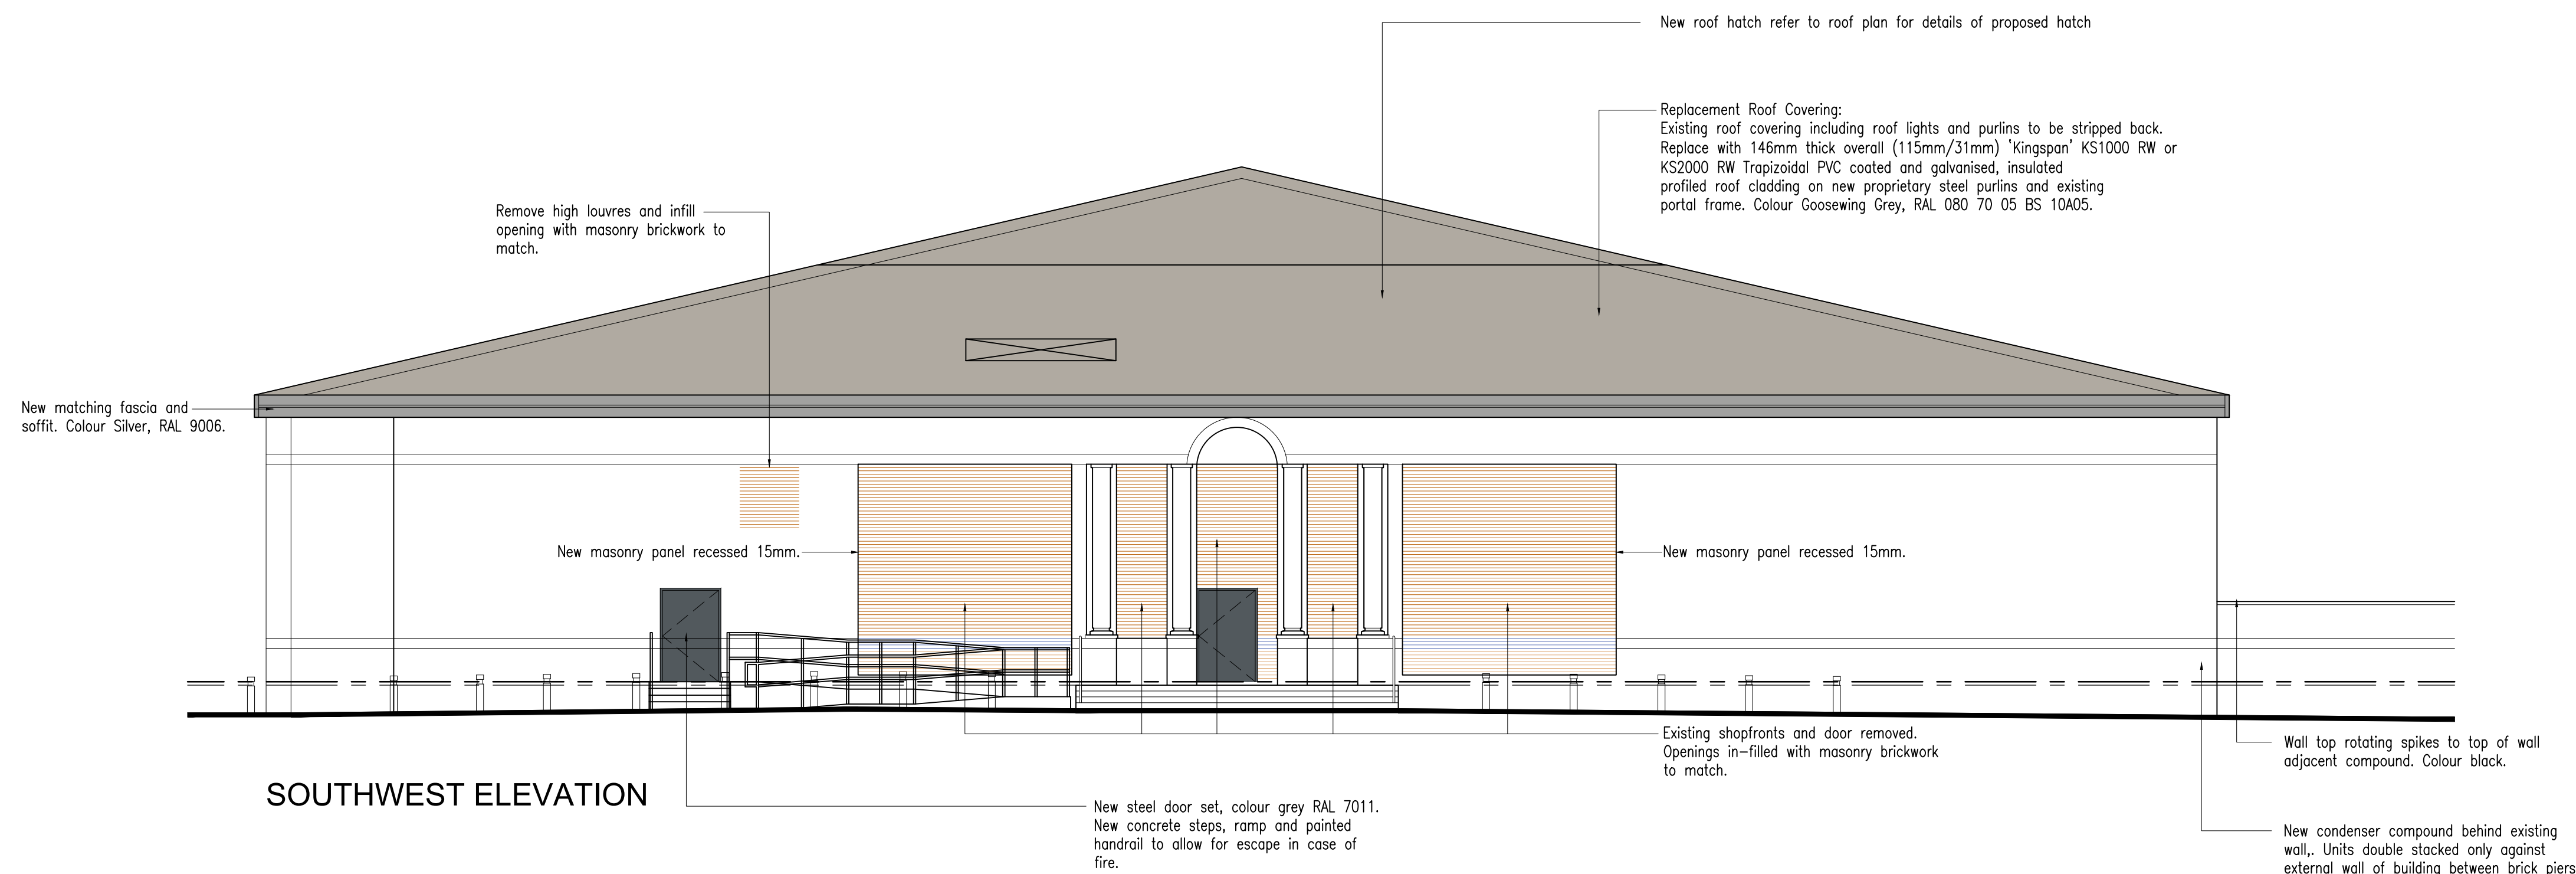

SOUTHWEST ELEVATION

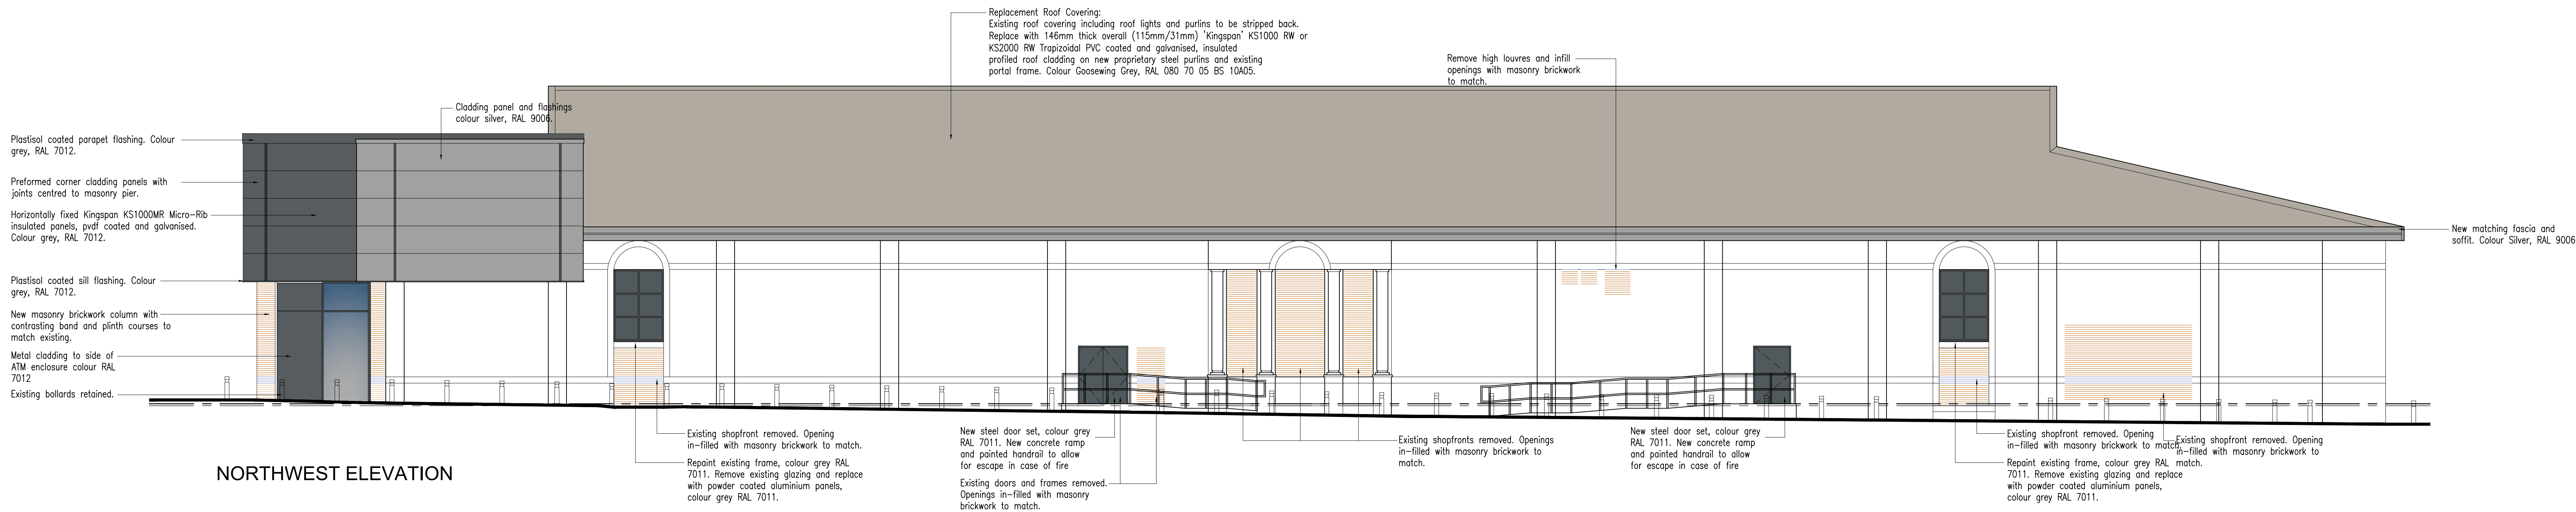

NORTHWEST ELEVATION

0m 1m 5m 10m  
1:100



## Planning

| REV. | DATE     | AMENDMENT                                                            |
|------|----------|----------------------------------------------------------------------|
| H    | 13.08.20 | Ramp shown to rear and ramps enlarged as building steps              |
| G    | 14.07.20 | M&E enclosure relocated, Down relocated, ATM reinstated              |
| F    | 09.03.20 | Sprinkler Tank shown, fire exits relocated                           |
| E    | 16.05.19 | Condenser enclosure bollards replaced with Armos. Fascia note added. |
| D    | 13.05.19 | Re-existing note added.                                              |
| C    | 26.10.18 | Shopfront mullions and mid rails revised.                            |
| B    | 03.10.18 | Additional masonry openings infilled to southwest elevation.         |
| A    | 26.09.18 | Existing features shopfronts removed.                                |



**WPL Consulting LLP**  
1 Airport West, Lancaster Way, Leeds LS19 7ZA  
Tel: 0113 202 9444 Fax: 0113 202 9333  
E-mail: mail@wplconsulting.co.uk

|   |                    |                  |
|---|--------------------|------------------|
| PROJECT TITLE<br>Retail Unit Refurbishment<br>Holt Street<br>Wrexham<br>LL13 8DH<br>for Home Bargains |                    |                  |
| DRAWING TITLE<br>Proposed Elevations                                                                  |                    |                  |
| PROJECT No:<br>8850                                                                                   | DRAWING No:<br>105 | REVISION:<br>H   |
| SCALE:<br>1:100@A0                                                                                    | DATE:<br>21.09.18  | DRAWN BY:<br>ISB |
| CHECKED BY:                                                                                           |                    | DATE:            |