



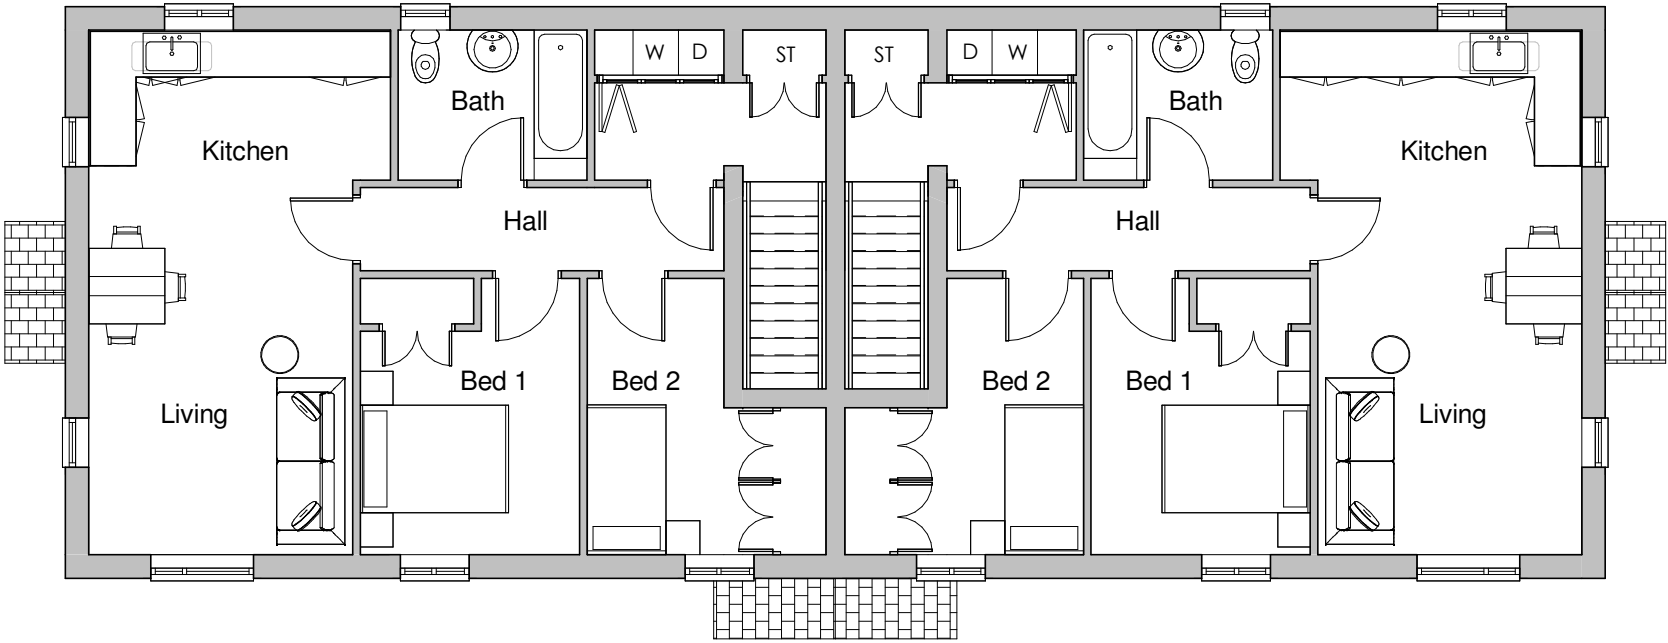

First Floor
1 : 100

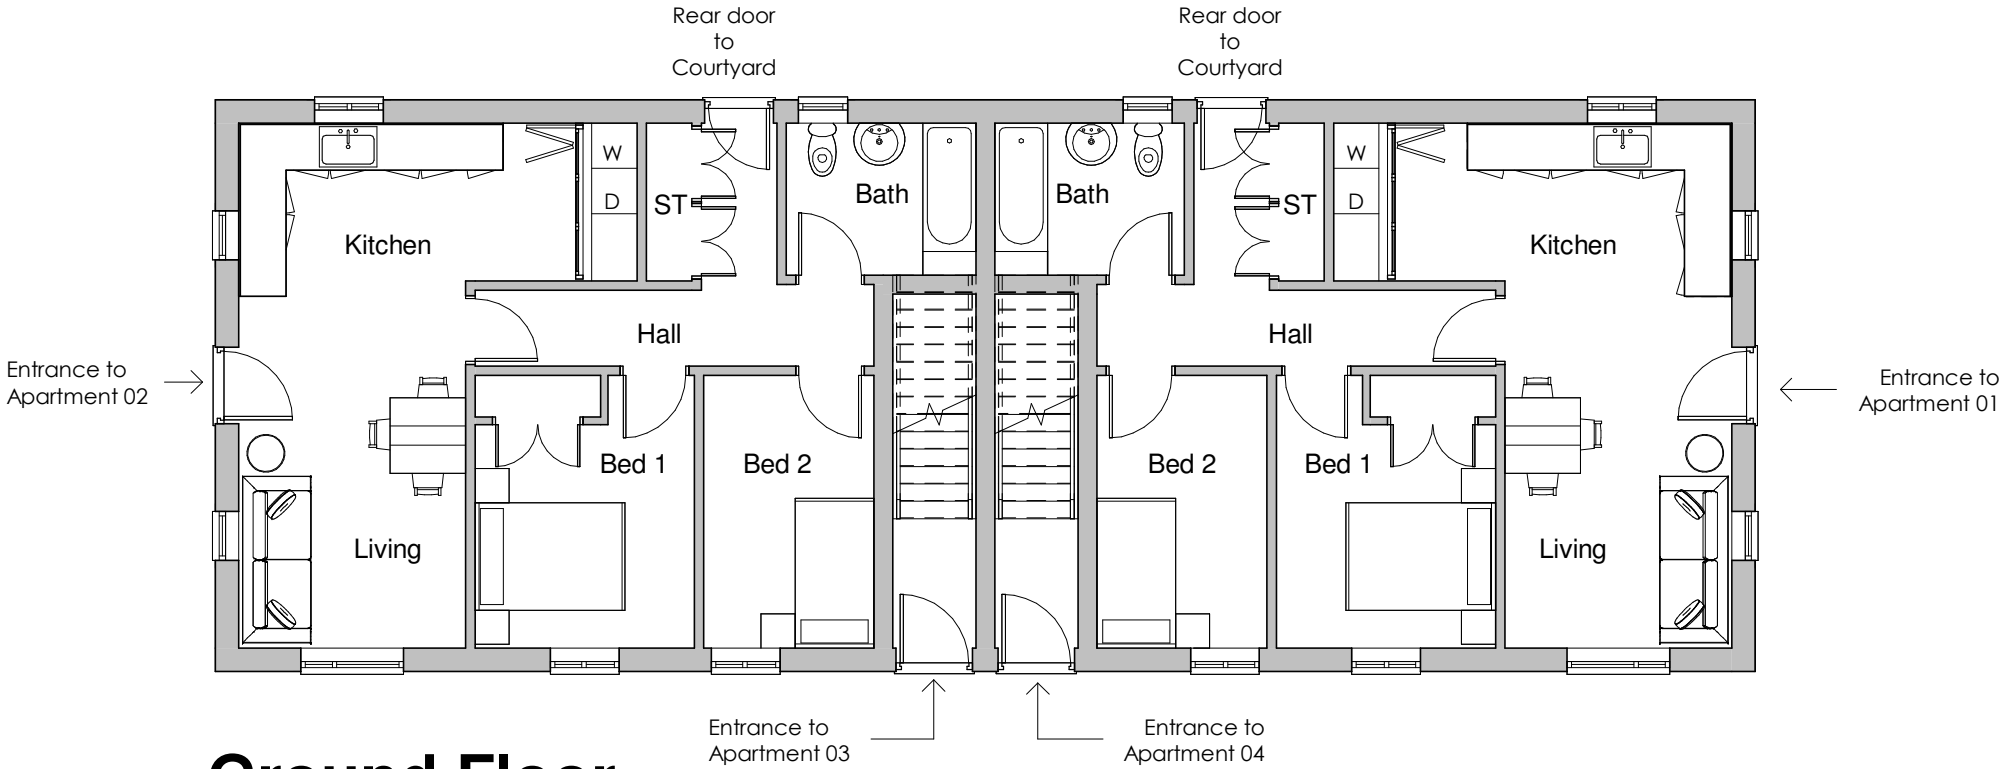

Ground Floor
1 : 100

REV				DESCRIPTION	BY	DATE
OFF THE WALL ARCHITECTURAL SERVICES OFF THE WALL - Architectural Services 1 The Woodlands, Chester Road Gresford, Wrexham, LL12 8NU Instagram: offthewall_architectural phone: 07772 113 971 email: cathy@offthewallarchitectural.com						
CLIENT: Steggles Property Management						
ADDRESS: Engedi Chapel, Brymbo						
STAGE: Planning Application						
TITLE: Proposed Floor Plans						
SCALE AT A3: 1 : 100		DATE: 05/01/21		DRAWN: LJ		CHECKED: CO
PROJECT NO: OTW1164		DRAWING NO: PL02		REVISION:		