




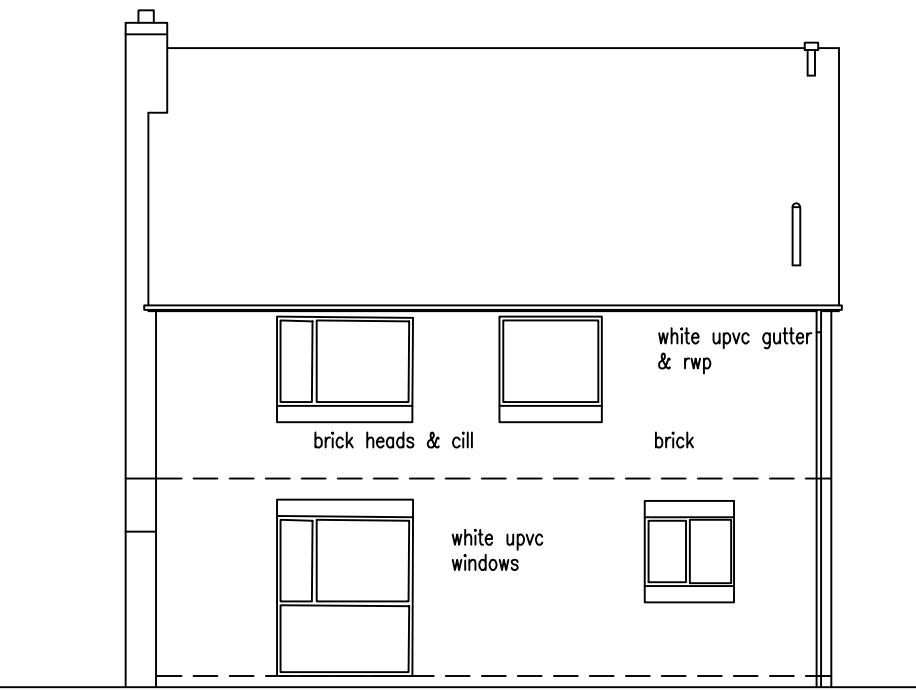


Existing Front Elevation
Scale 1:100

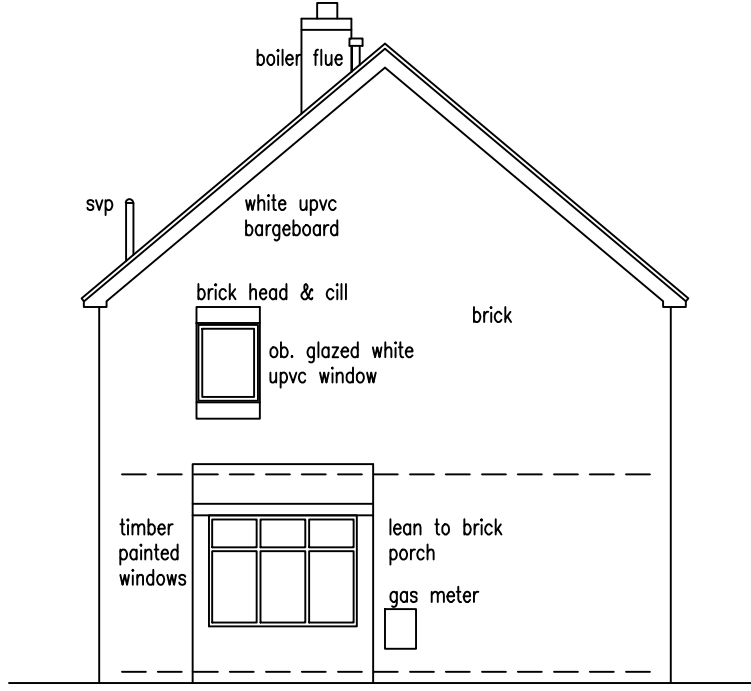


Existing Side Elevation
Scale 1:100

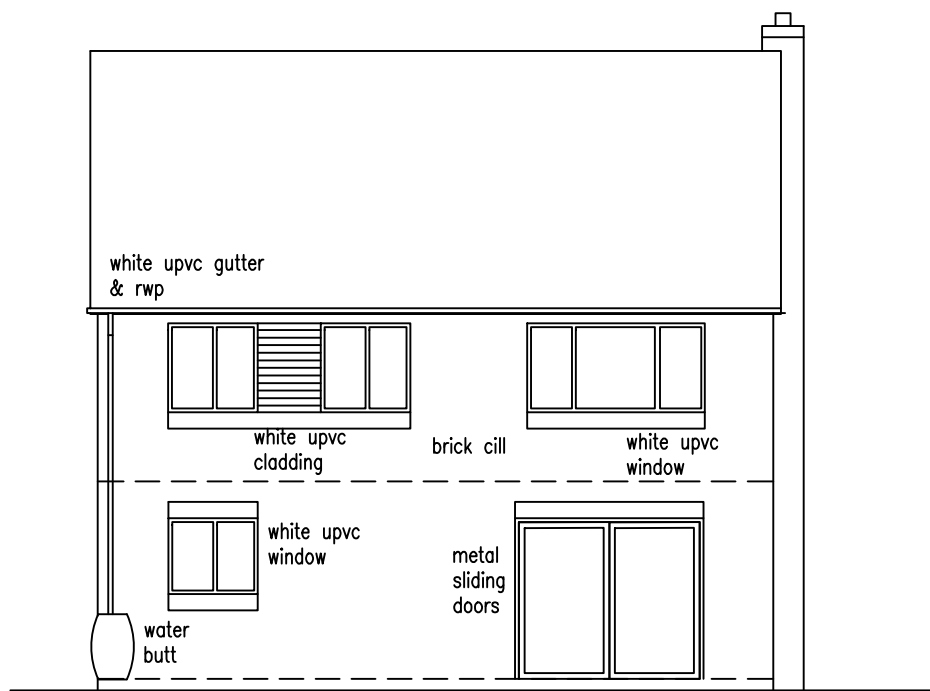


Existing Rear Elevation
Scale 1:100

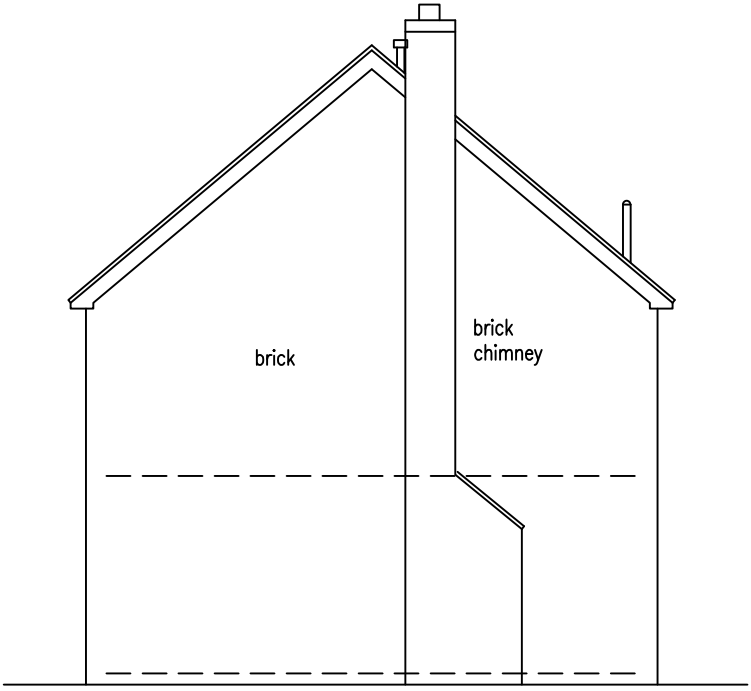


Existing Side Elevation
Scale 1:100

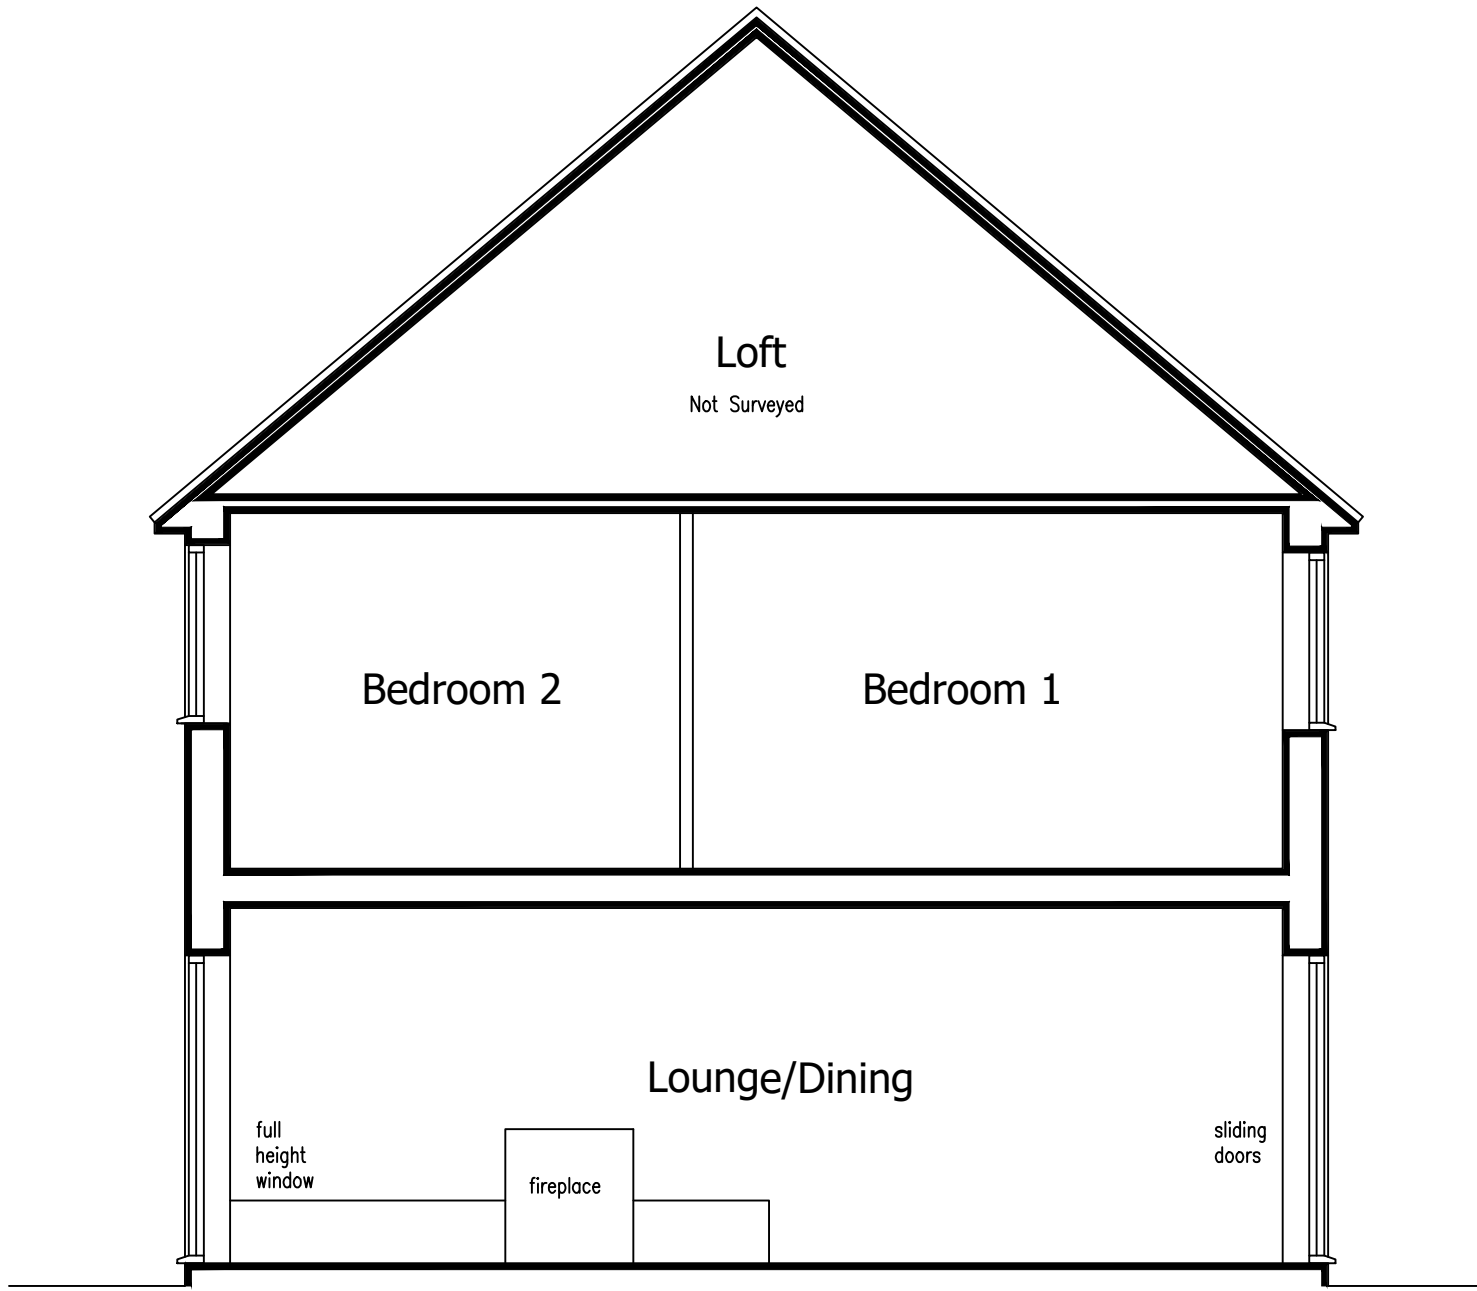


Existing Section A-A
Scale 1:50

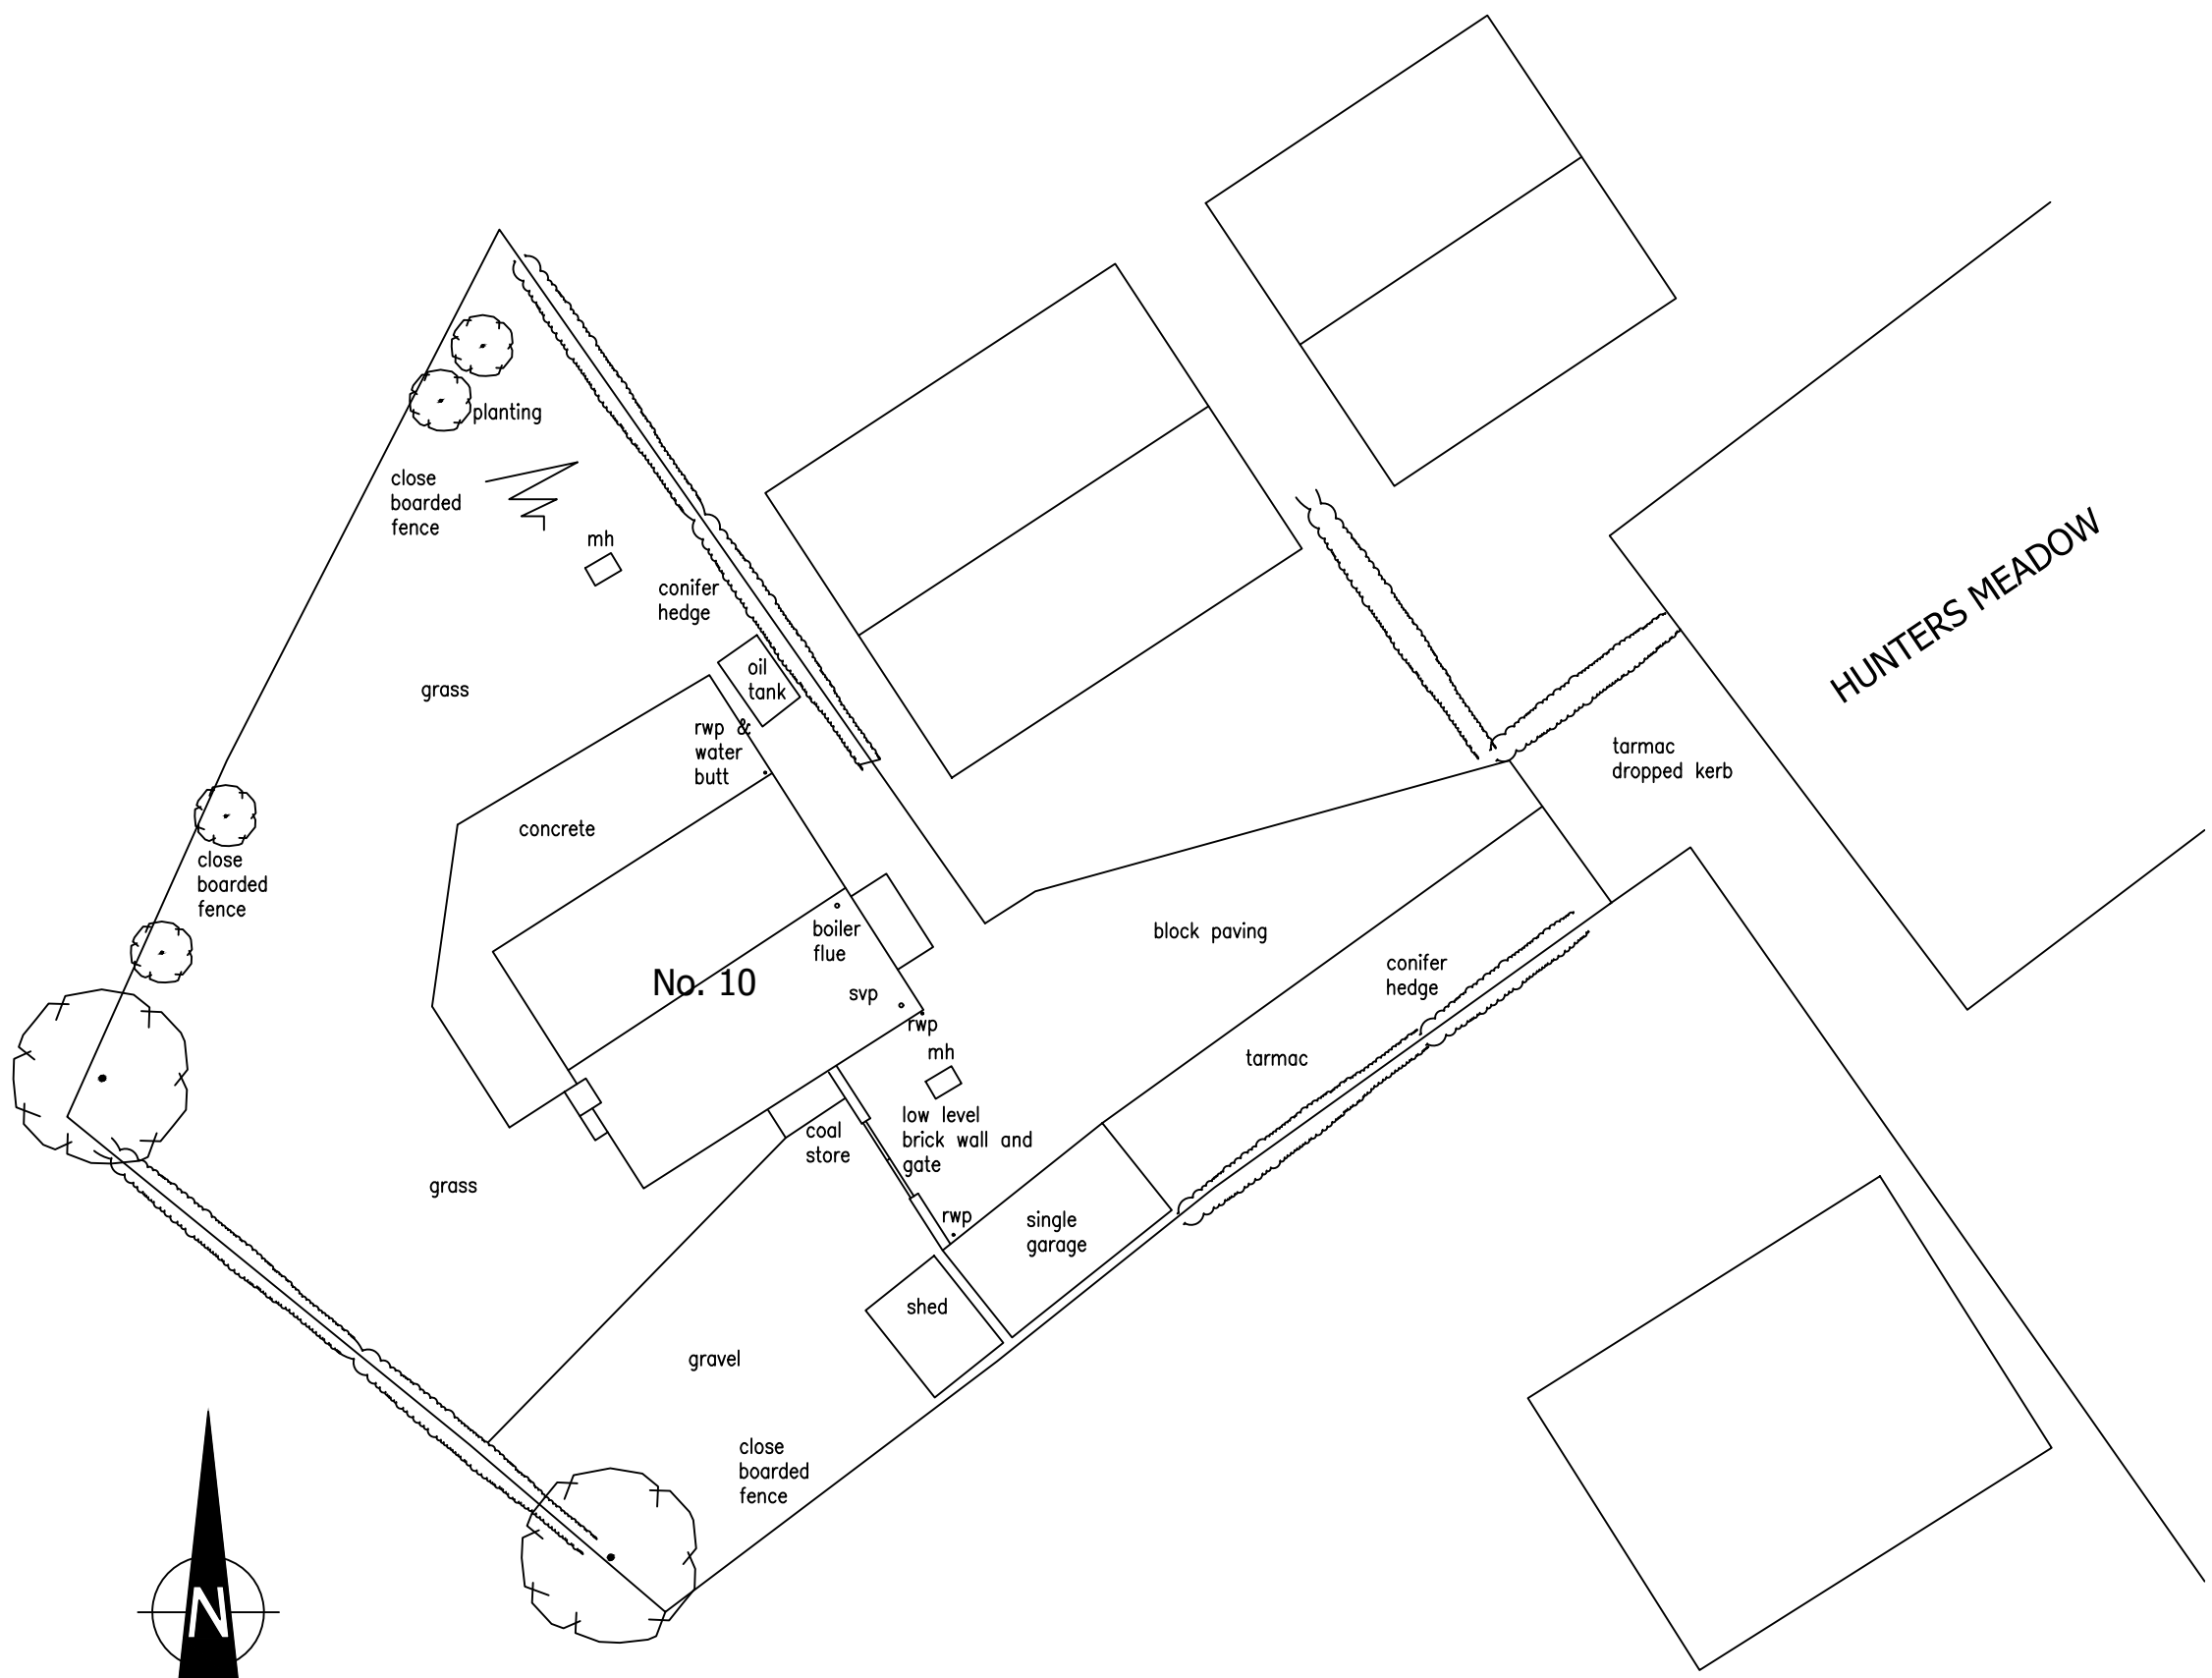

Existing Roof & Site Plan
Scale 1:200

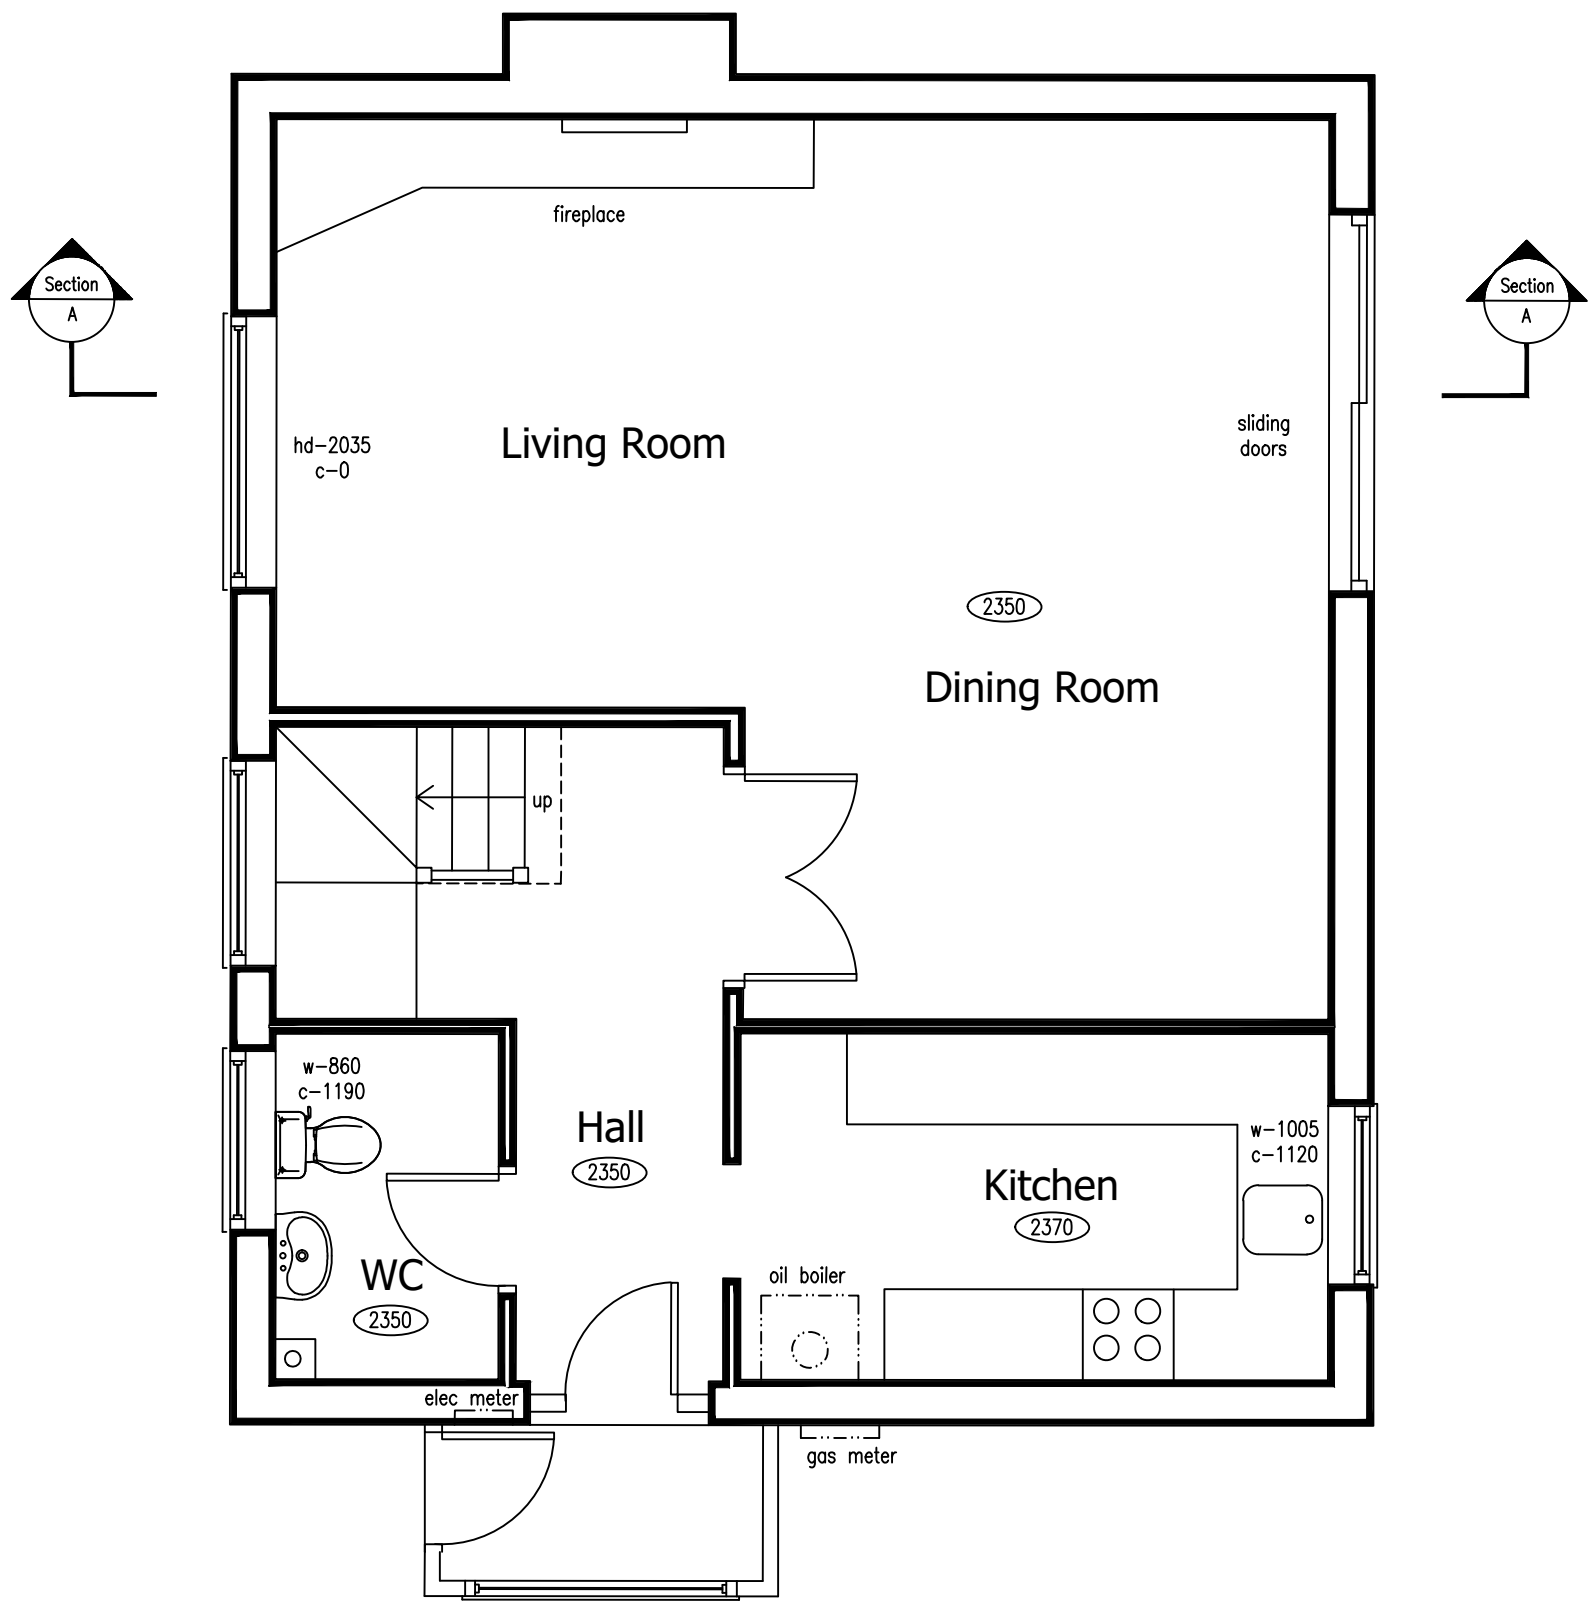

Existing Ground Floor Plan
Scale 1:50

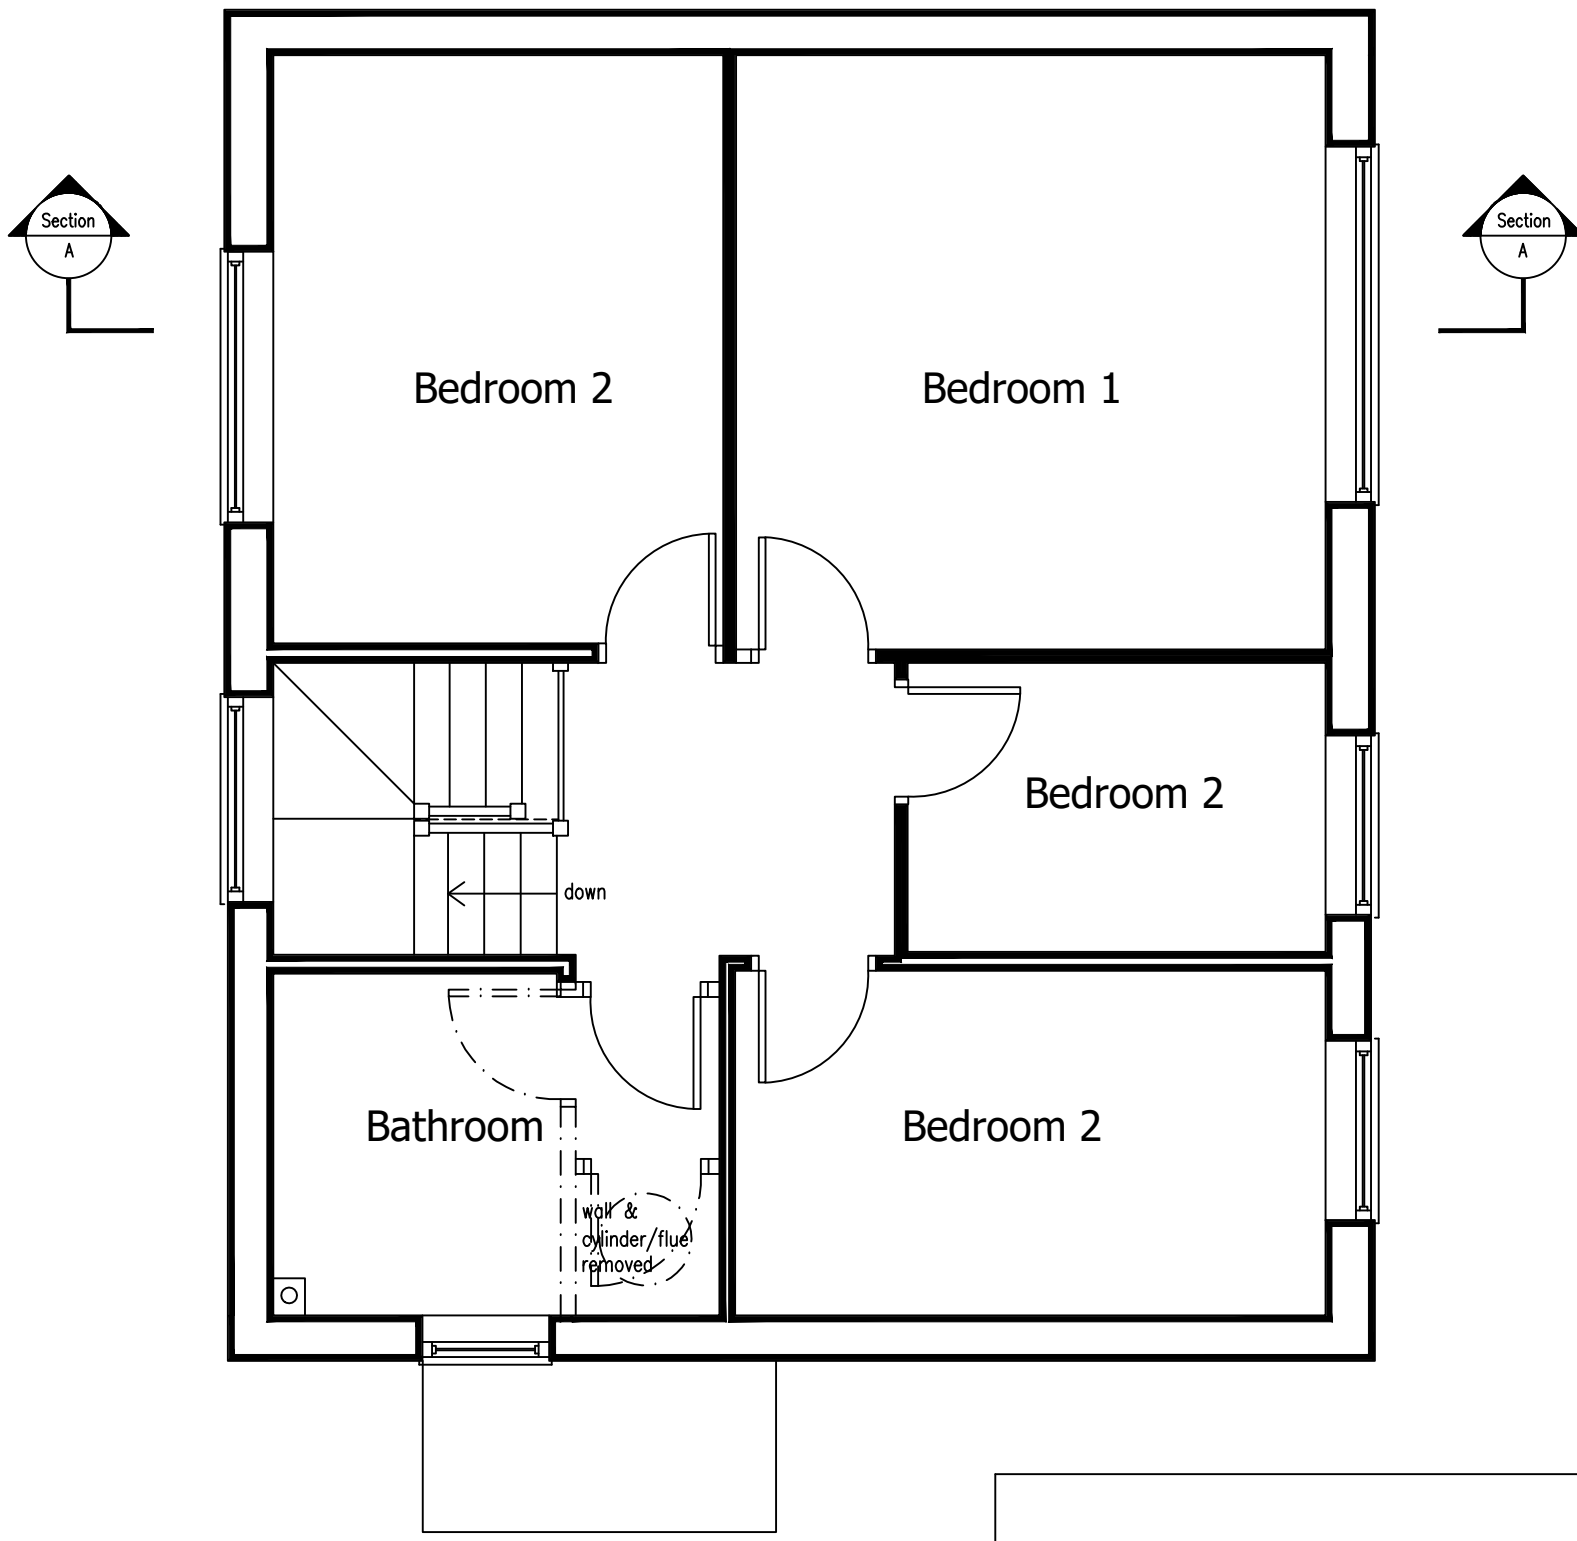

Existing First Floor Plan
Scale 1:50

EXISTING DRAWINGS

10 Hunters Meadow ~ Cross Lanes ~ Wrexham

Proposed Alterations
10 Hunters Meadow
Cross Lanes
Wrexham

Existing Drawings
Sheet 1 of 1

Mr R Wright & Miss L Simon

20.ext.01

October 2020

Sketch**HO**UZ
Photorealistic & Sketch 3d visuals
Tel: 07739828721
www.sketchhouz.com

