




Proposed extensions and alterations at 3 Smithfield Drive, Holt, Wrexham, LL13 9AQ

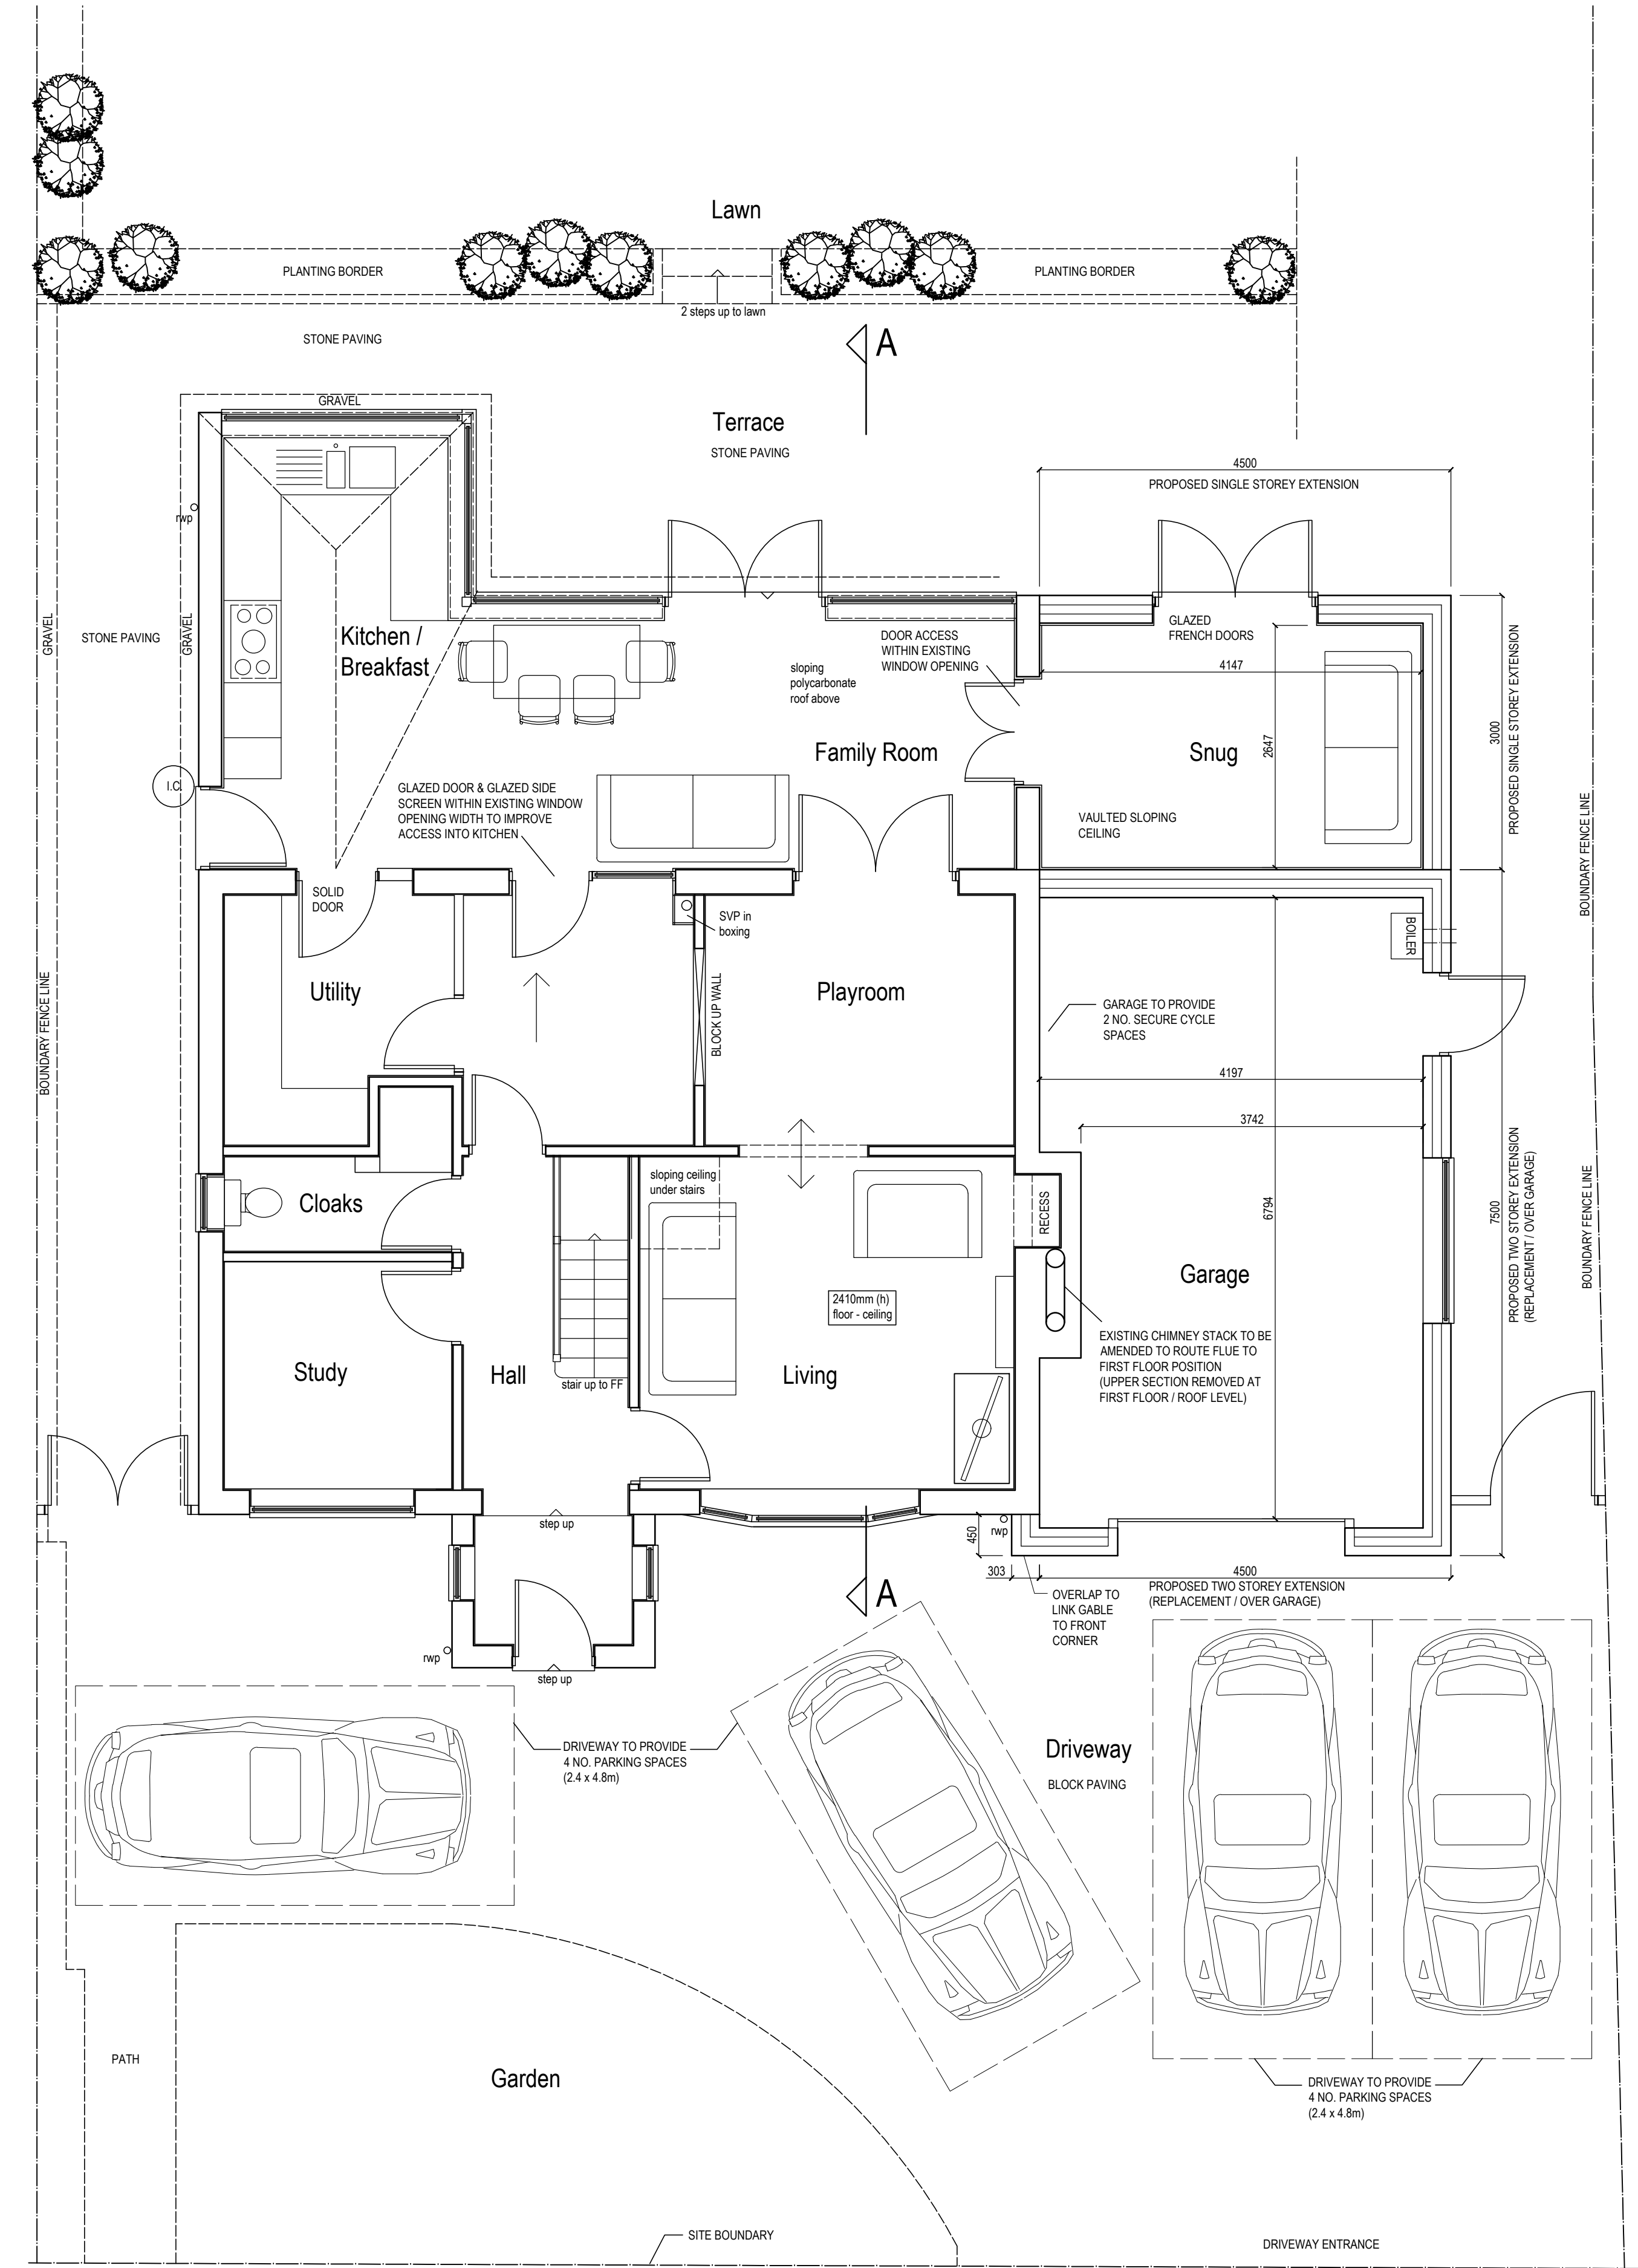


GROUND FLOOR PLAN

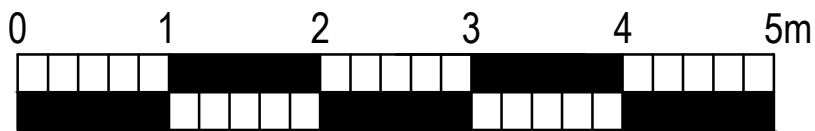

SCALE - Metres

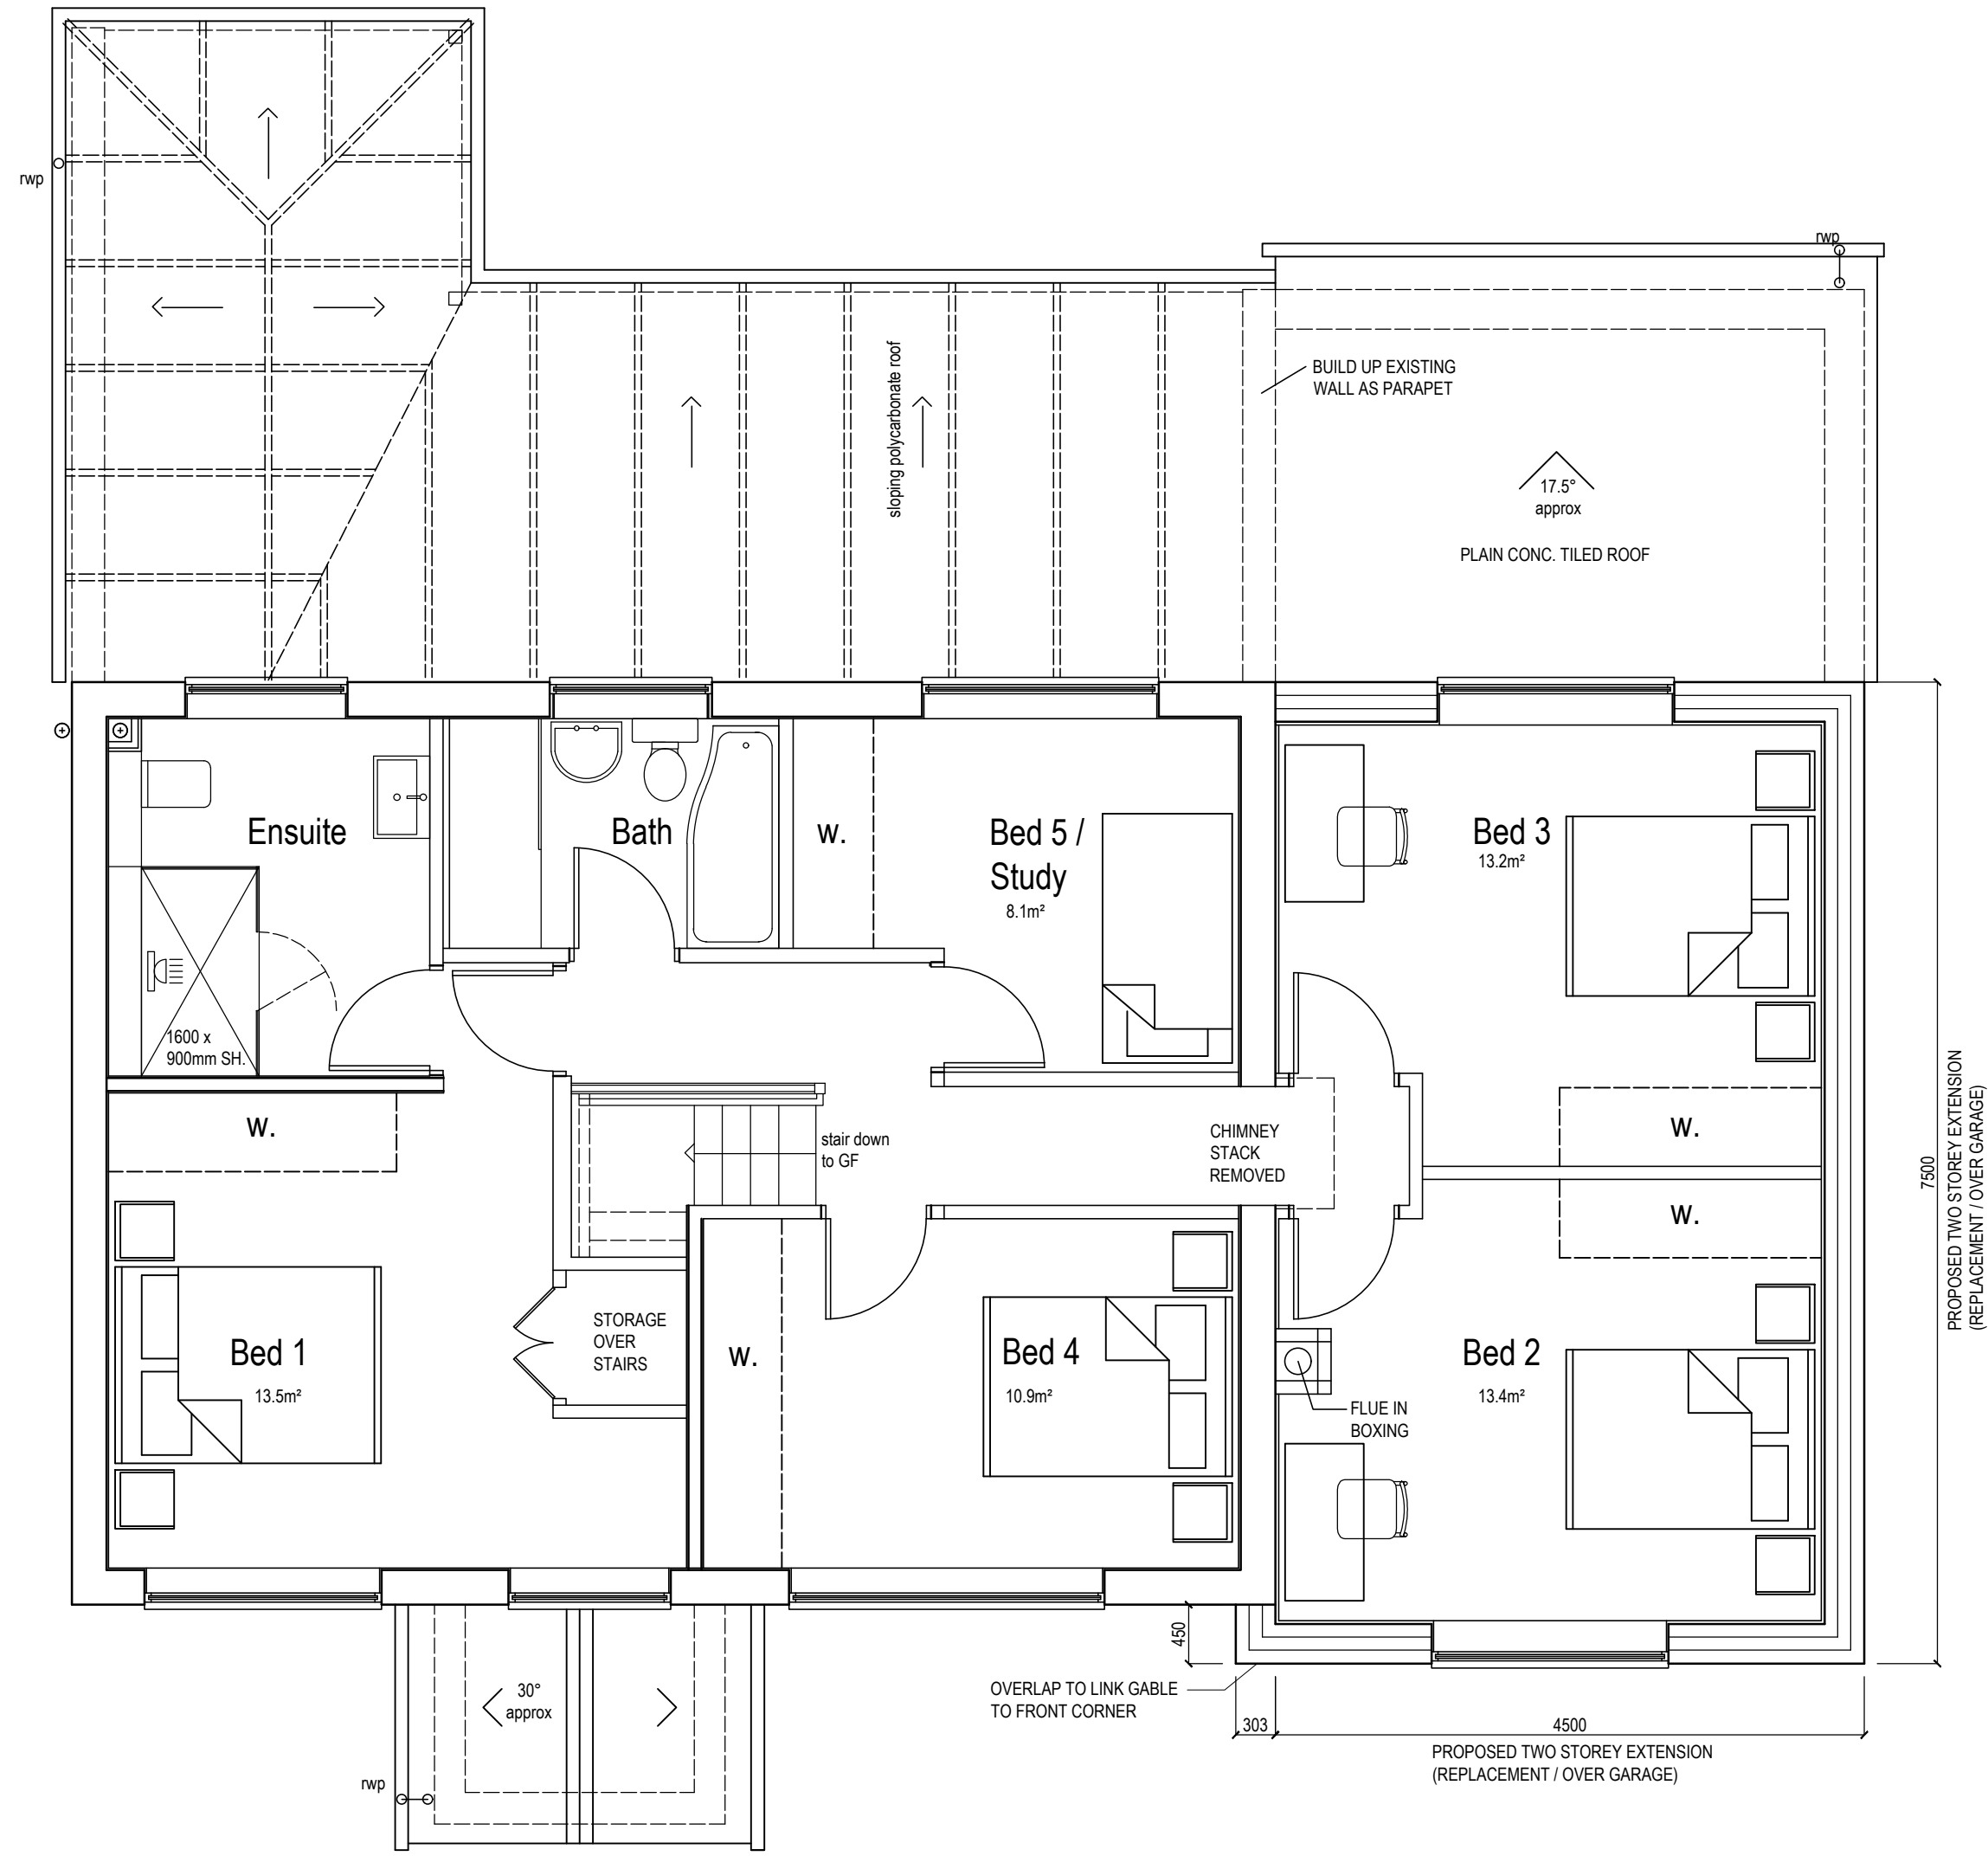

FIRST FLOOR PLAN

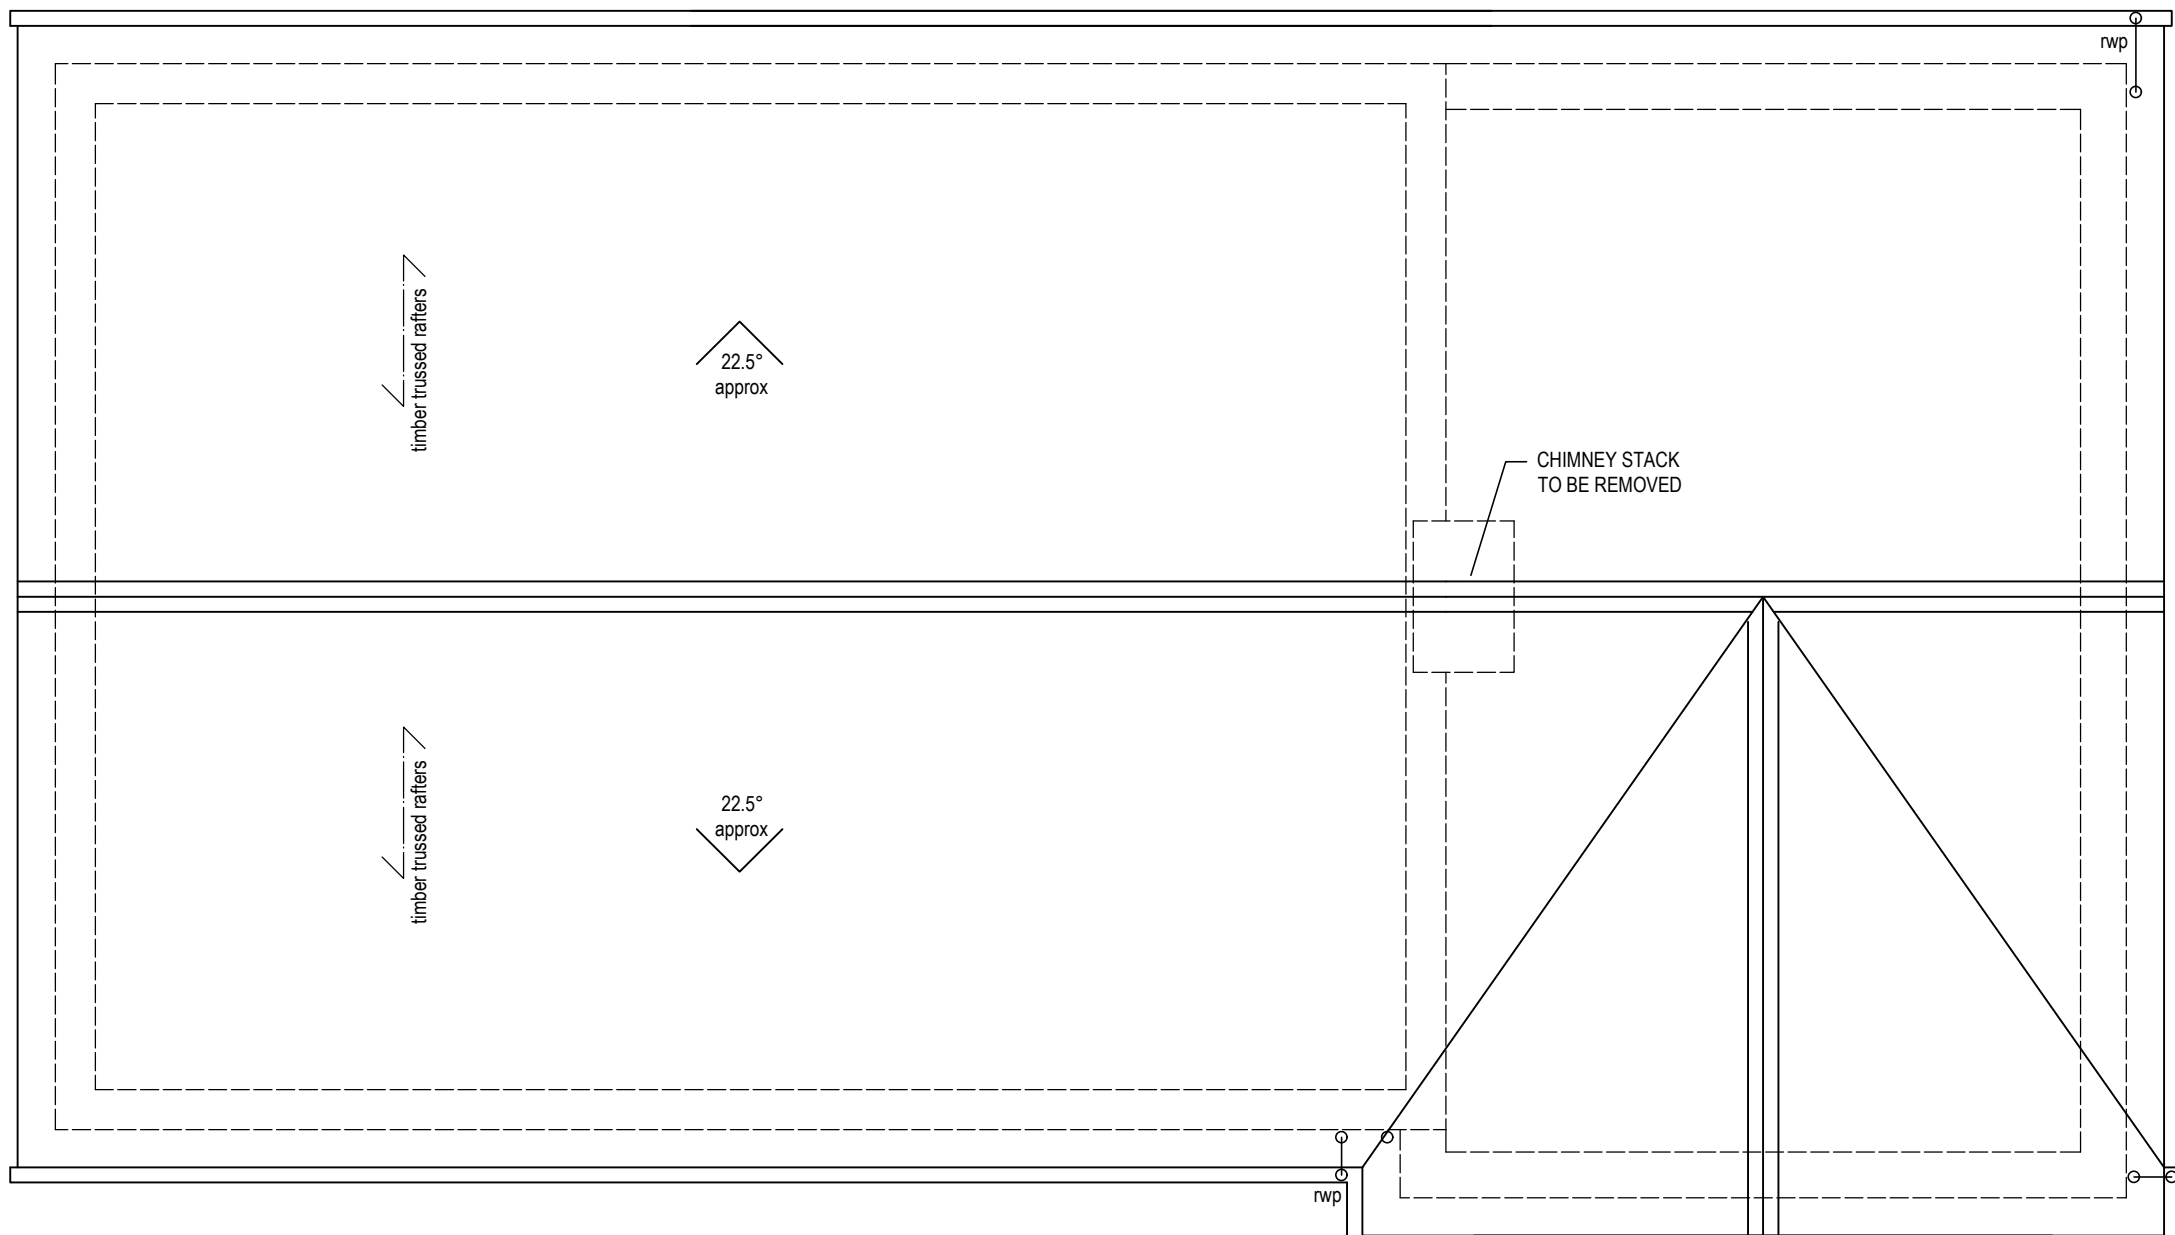

ROOF PLAN

MHA
MARTIN HOLLAND ARCHITECT
5 Hallowsgate Court, Kelsall, Tarporley, Cheshire, CW6 0RE
t. 07966 099148
e. martin holland100@hotmail.com

Project: Proposed extension & alterations at
3 Smithfield Drive, Holt, Wrexham, LL13 9AQ

Dwg Title:
GROUND FLOOR, FIRST FLOOR & ROOF PLANS
AS PROPOSED

Project:	188	Dwg No:	11	Rev:	B
Date:	OCT 2020	Scale:	1:50@A1 1:100@A3	Stage:	PLANNING

Disclaimer
This drawing and the building works depicted are the copyright of the Architect and may not be reproduced without permission.
All measurements are to be checked on site and any discrepancies reported to the Architect.
This drawing was prepared for the Client, Project & Site listed above. No responsibility is accepted whatsoever should the drawing be
used by any other person, on any other site or for any other purpose than those stated.
This drawing is to be read in conjunction with all relevant drawings and specifications.

B	20 12 11	Parking provision indicated
A	20 10 20	Planning application
Rev.	Date	Notes