


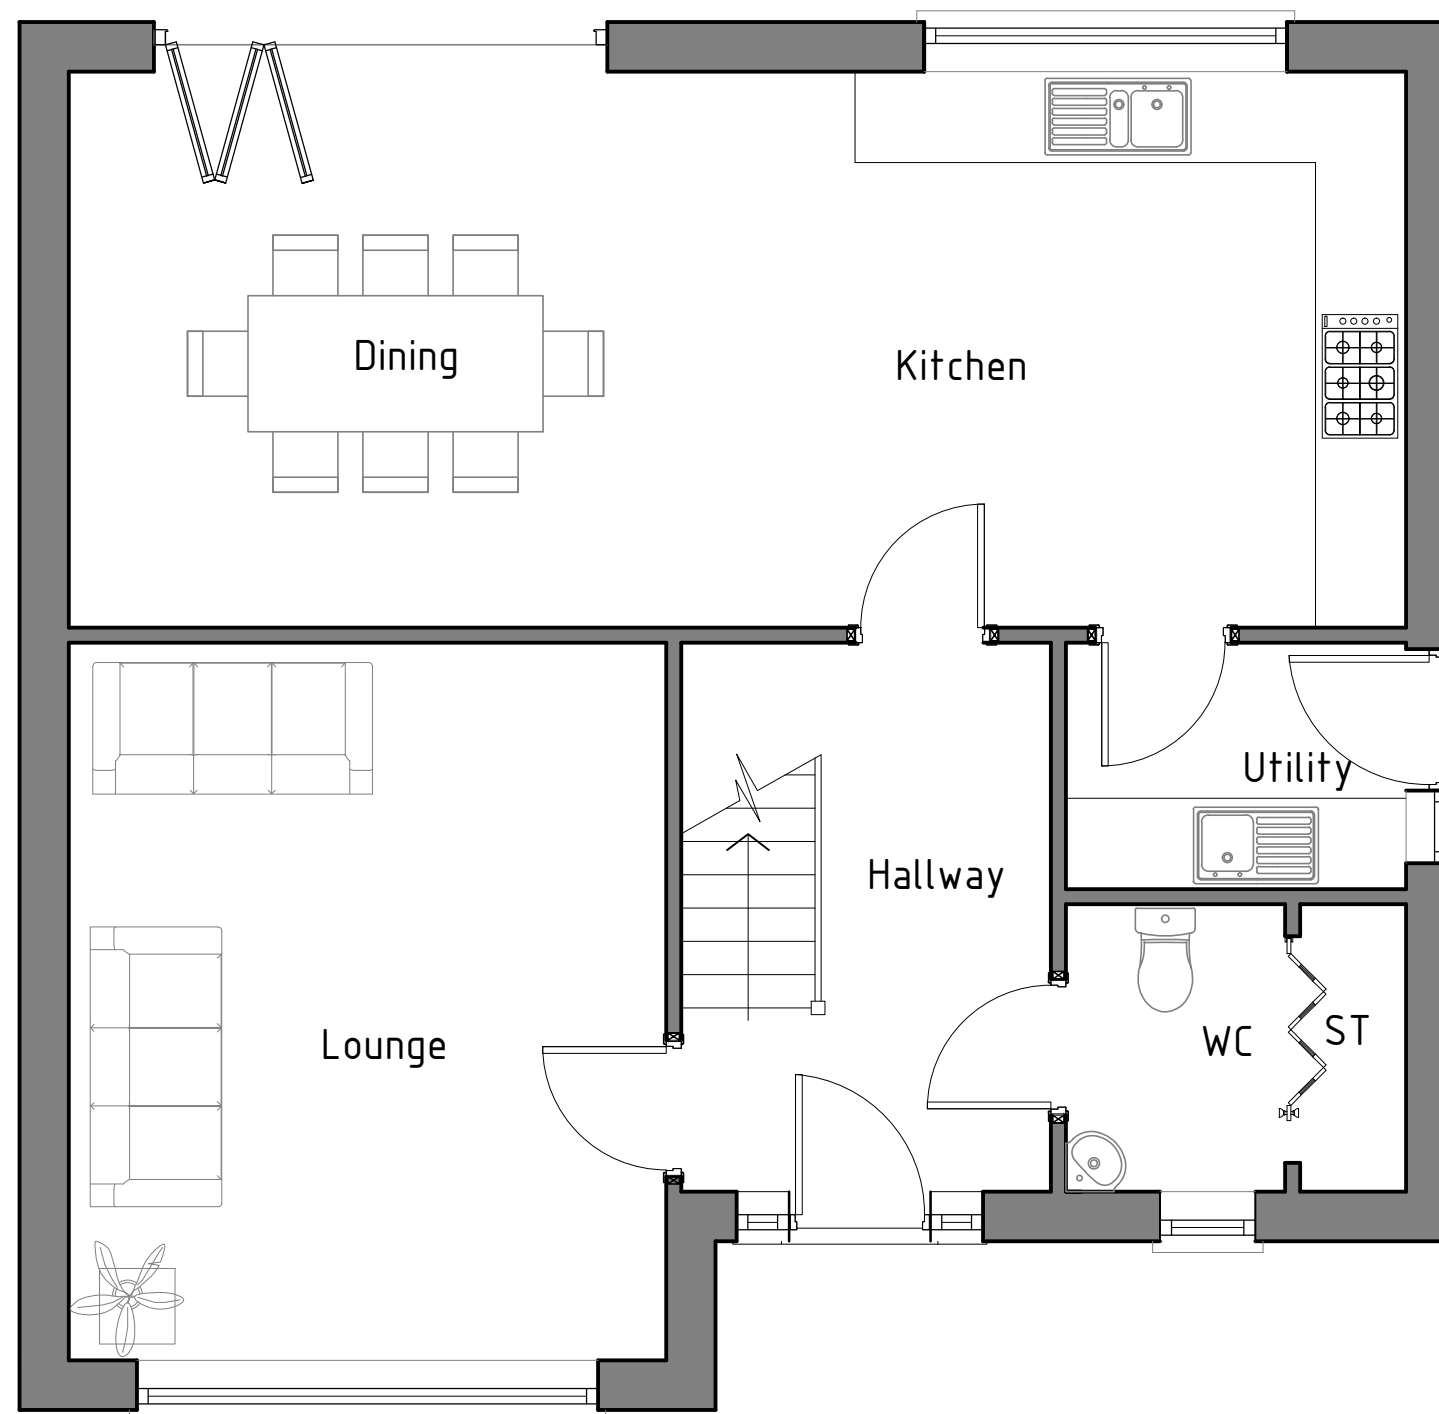

Ground Floor

HDS ARCHITECTURAL SERVICES
 HDS Architectural Services, The Foundry,
 15 Yorke Street, Wrexham
 LL13 8LW
 Tel (01978) 345250
 www.hdsarchitectural.co.uk

Project; Land Opposite No 3 Cae Glo Lane, Cefn Mawr, Wrexham, LL14 3DP	
Title; Ground Floor Plan	Scale (A3); 1:50
Dwg No; CG/PD/05	Date; April 2020
Revision;	