


NEW HOUSE, plot adjacent to
BRONYDD access driveway, HIGH
STREET, GLYN CEIRIDG @ LLE207EN

ANDREW DESIGN SERVICE ©
PLD03 PROPOSED SITE PLAN
scale 1:200 @ A3

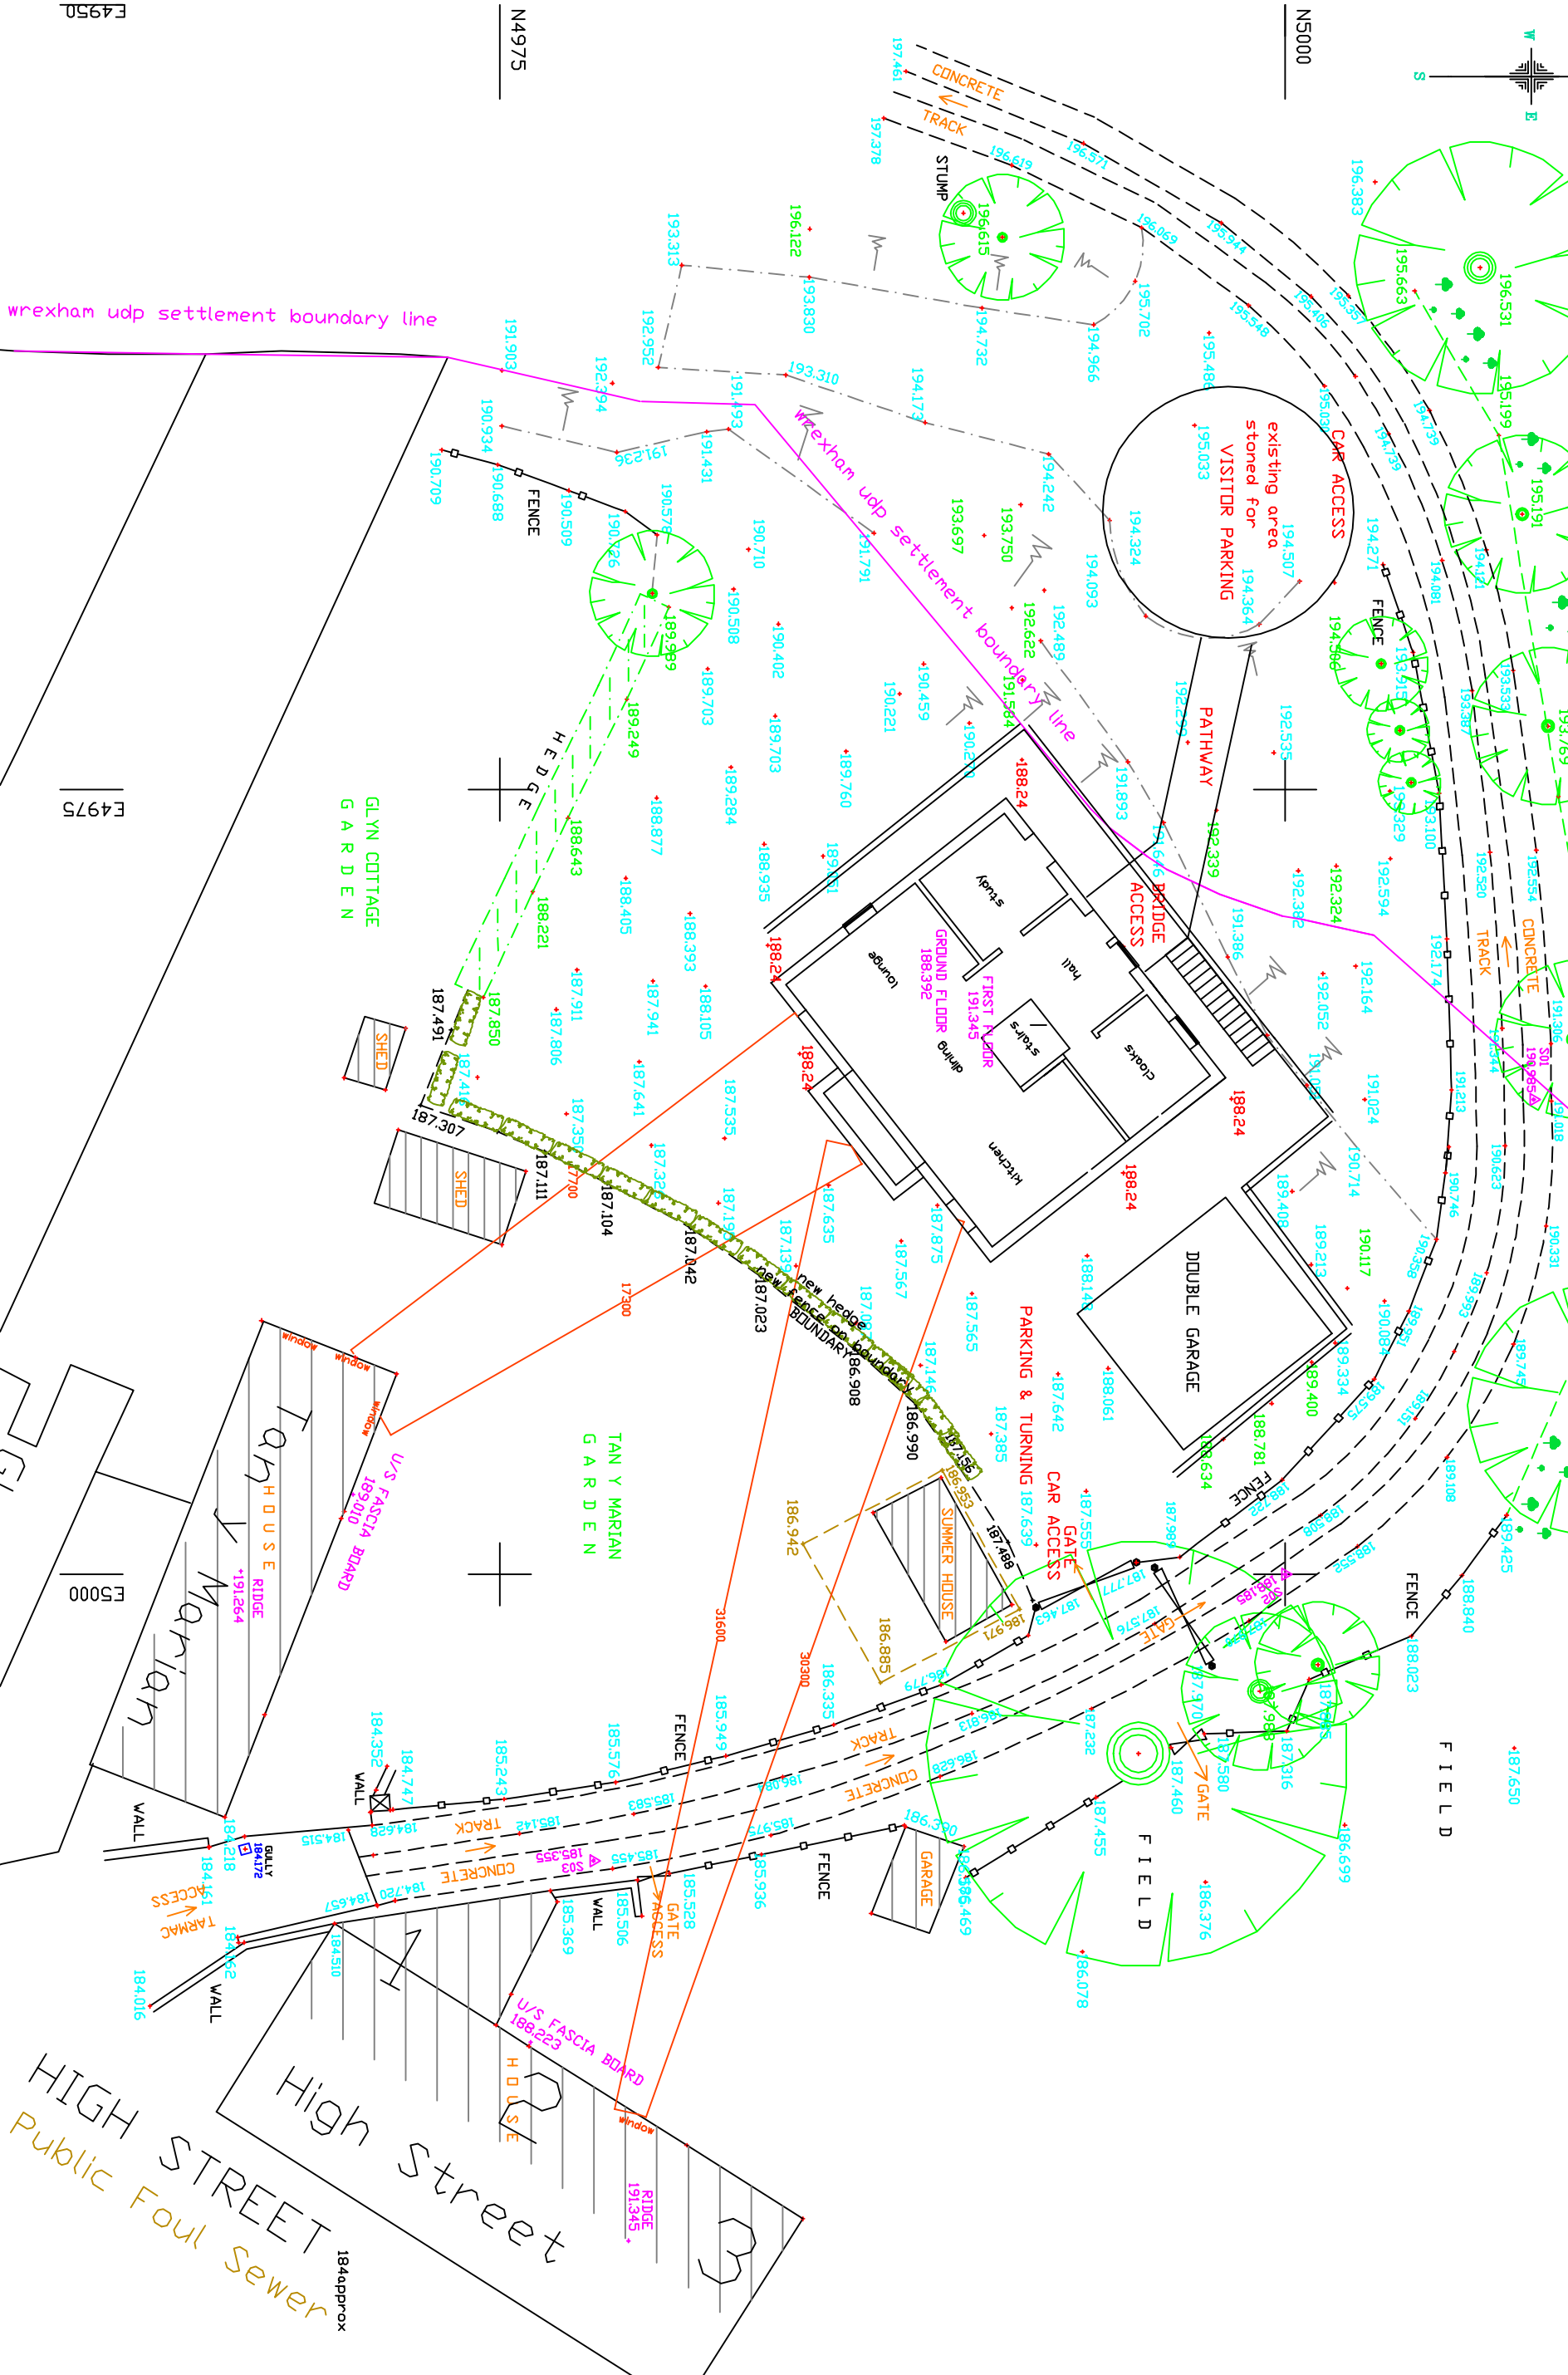

N4975

N5000

E4950

E4975

E5000