



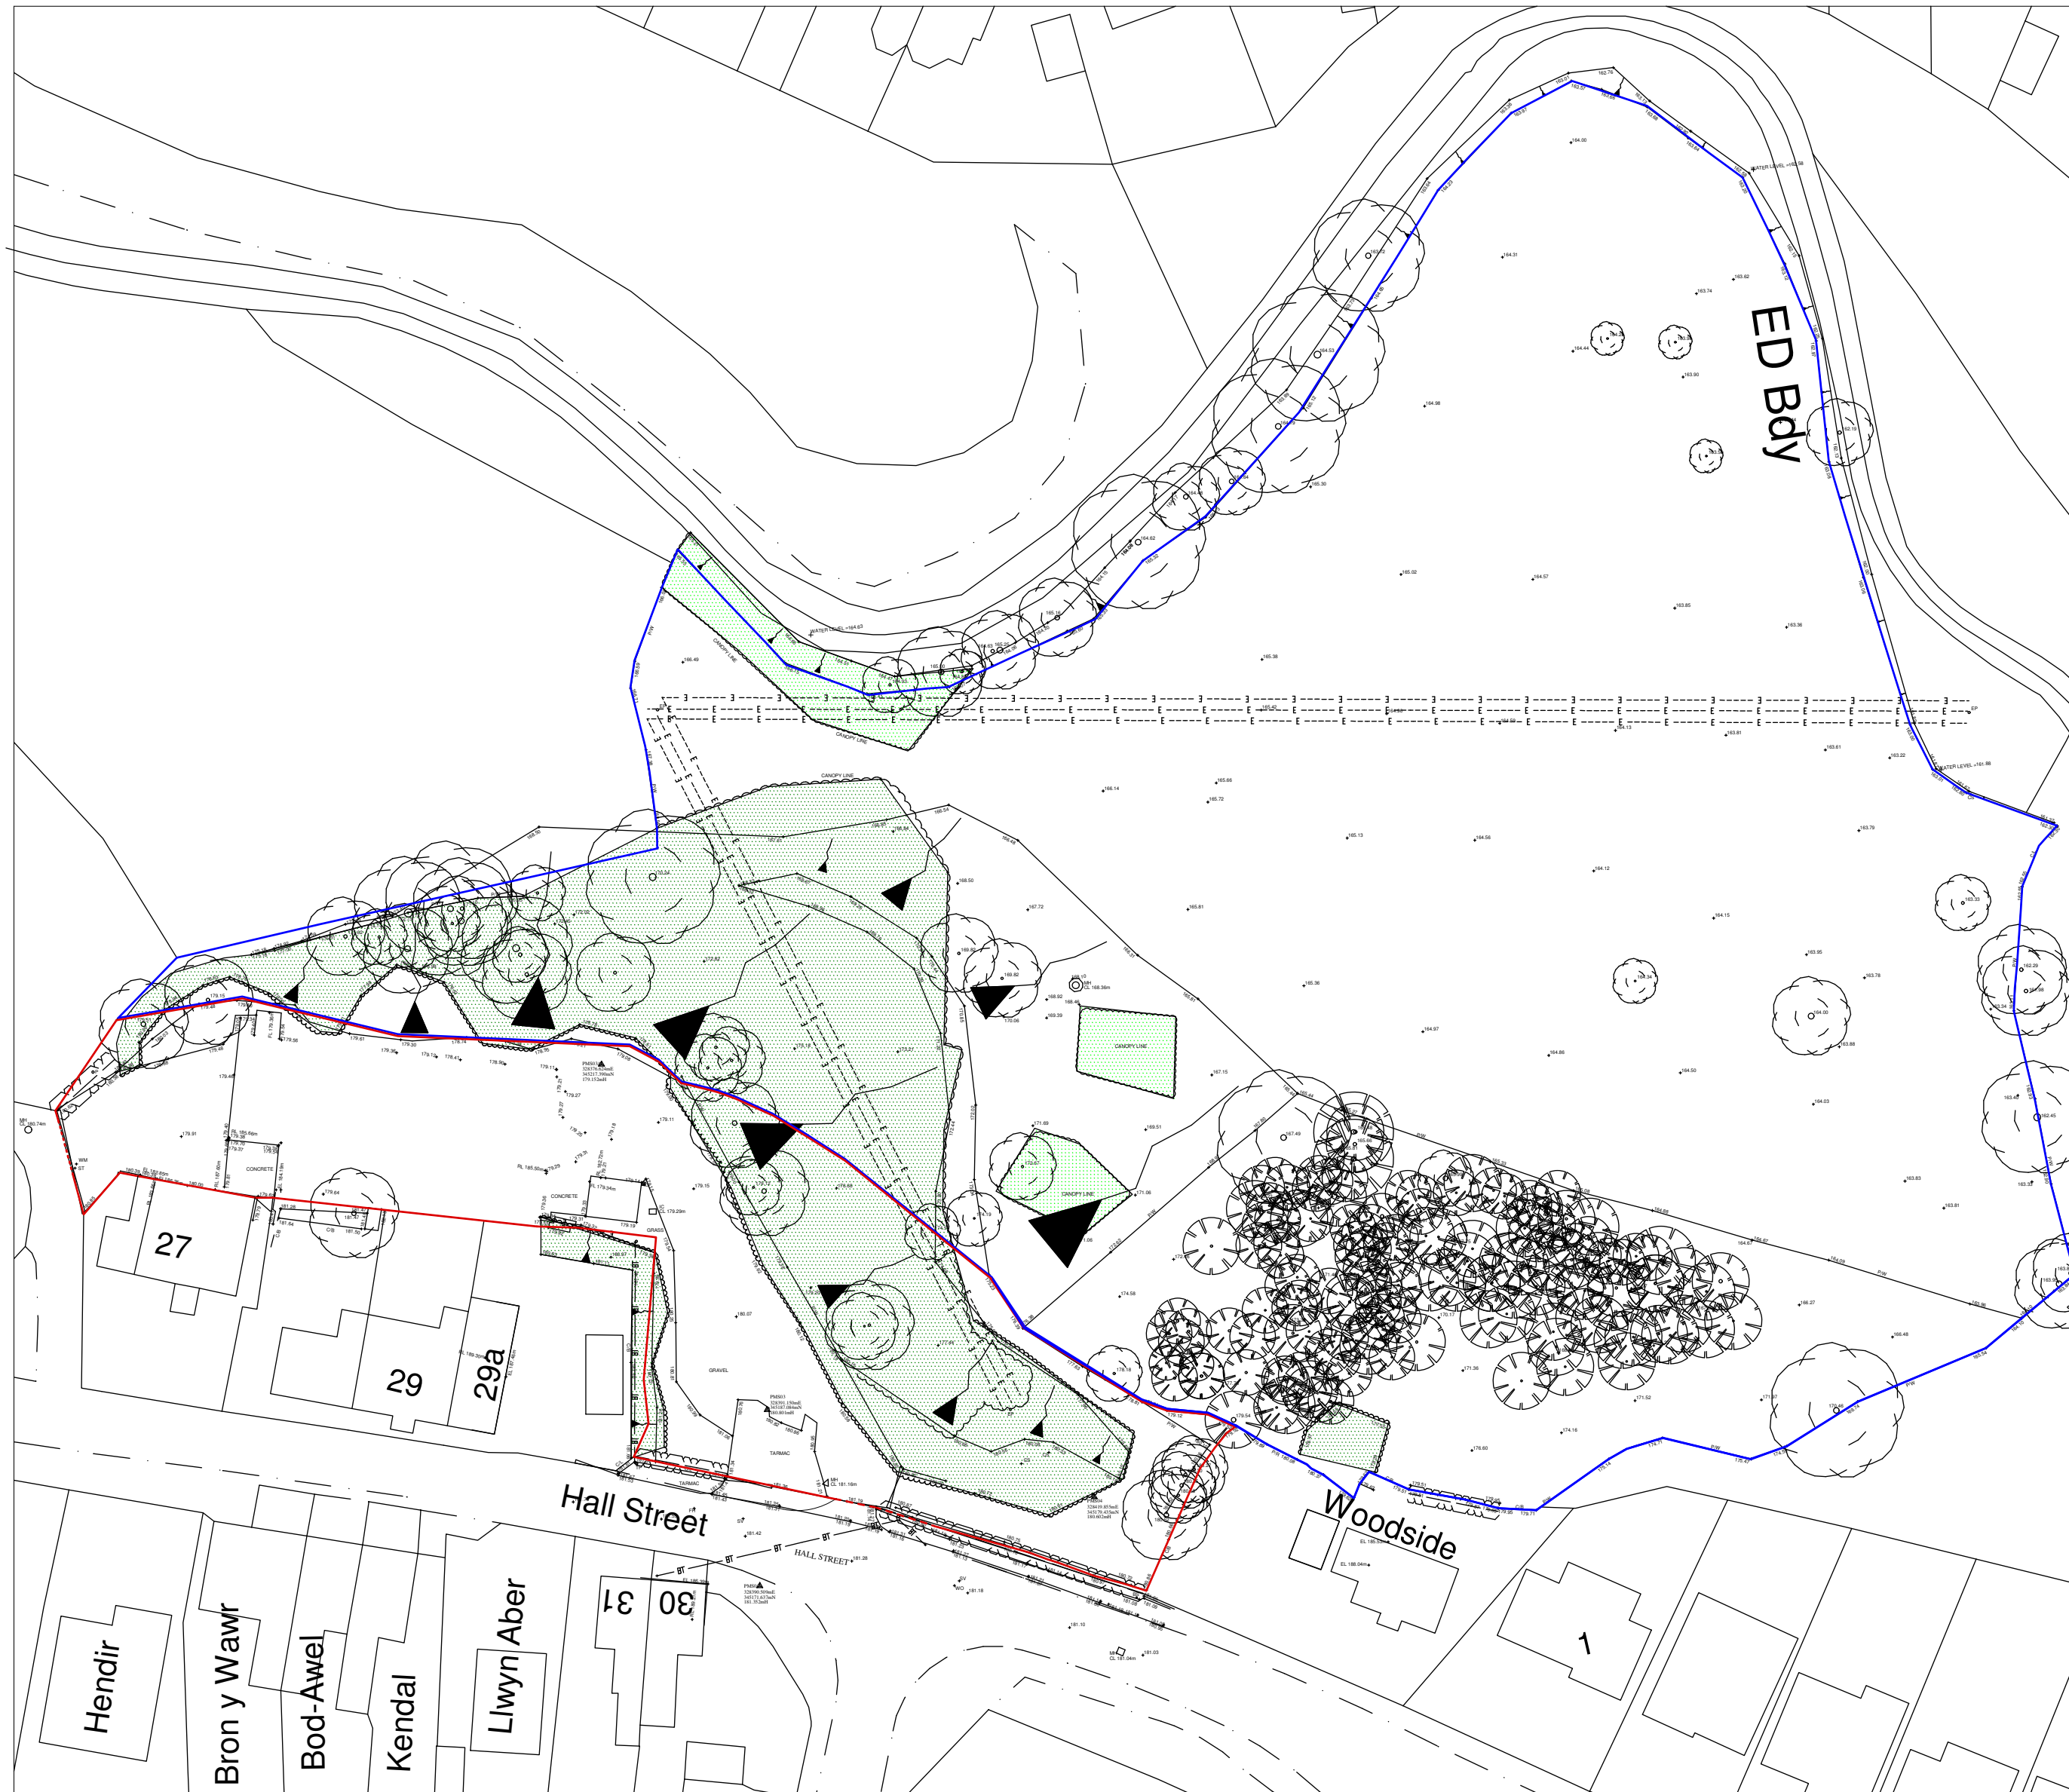

Site Plan 1:500

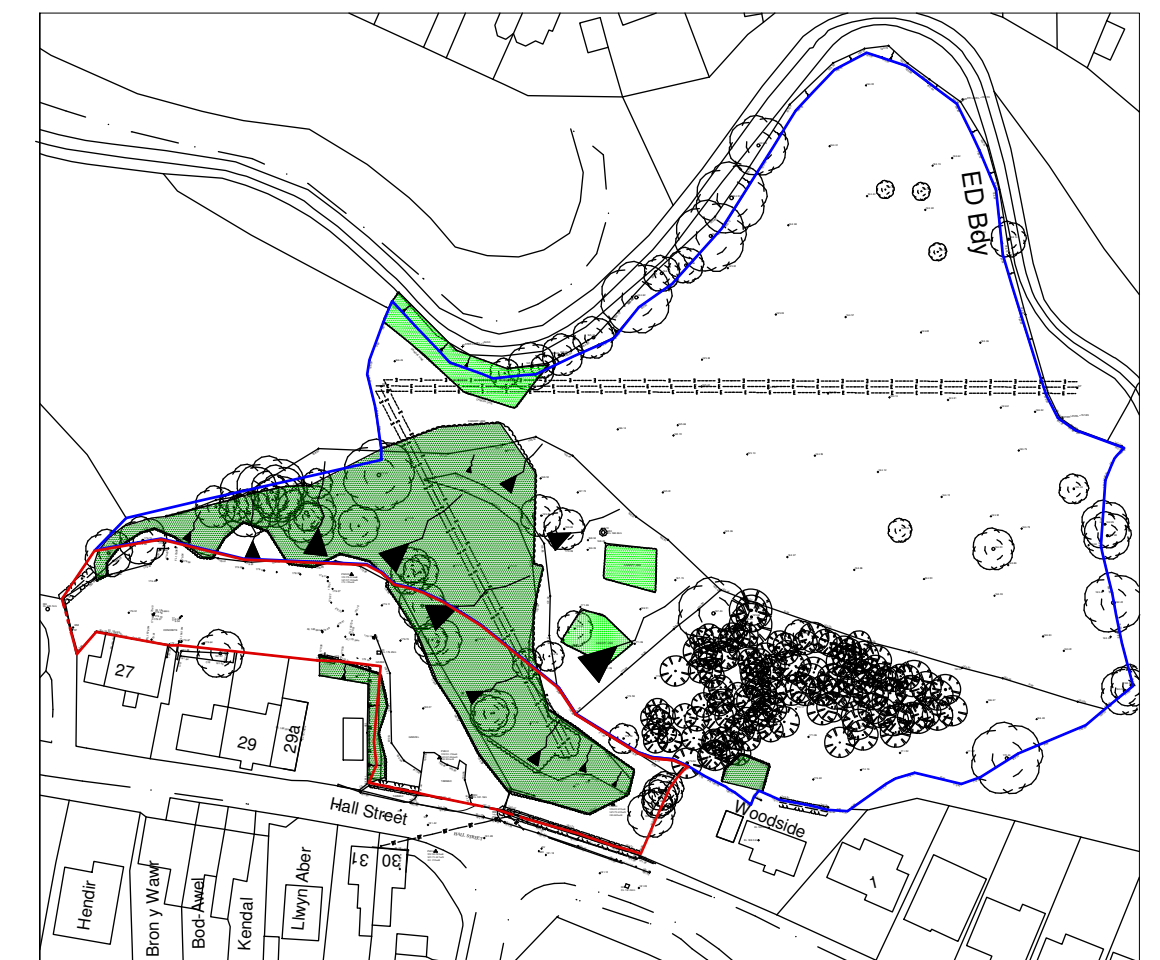

Location Plan 1:1250

A	01/21	Site Plan Amends	D.J.F
Rev	Date	Detail	Initial

Project:
Proposed New Dwellings at
Wrights Garage,
Hall Street,
Penycae, LL14 2RU

Title: Existing Site & Location Plan	Scale: (A2) 1:500
--	----------------------

Drawn By: D.J.Edwards	Date: Sept 2020
--------------------------	--------------------

Drawing No: W170/001	Sheet: 1 of 1
-------------------------	------------------

blueprint
architectural services

LABC partner
Redwither Business Centre,
Redwither Business Park,
Wrexham. LL13 9XR
Tel: 01978 356500
www.blueprintarchitectural.com