



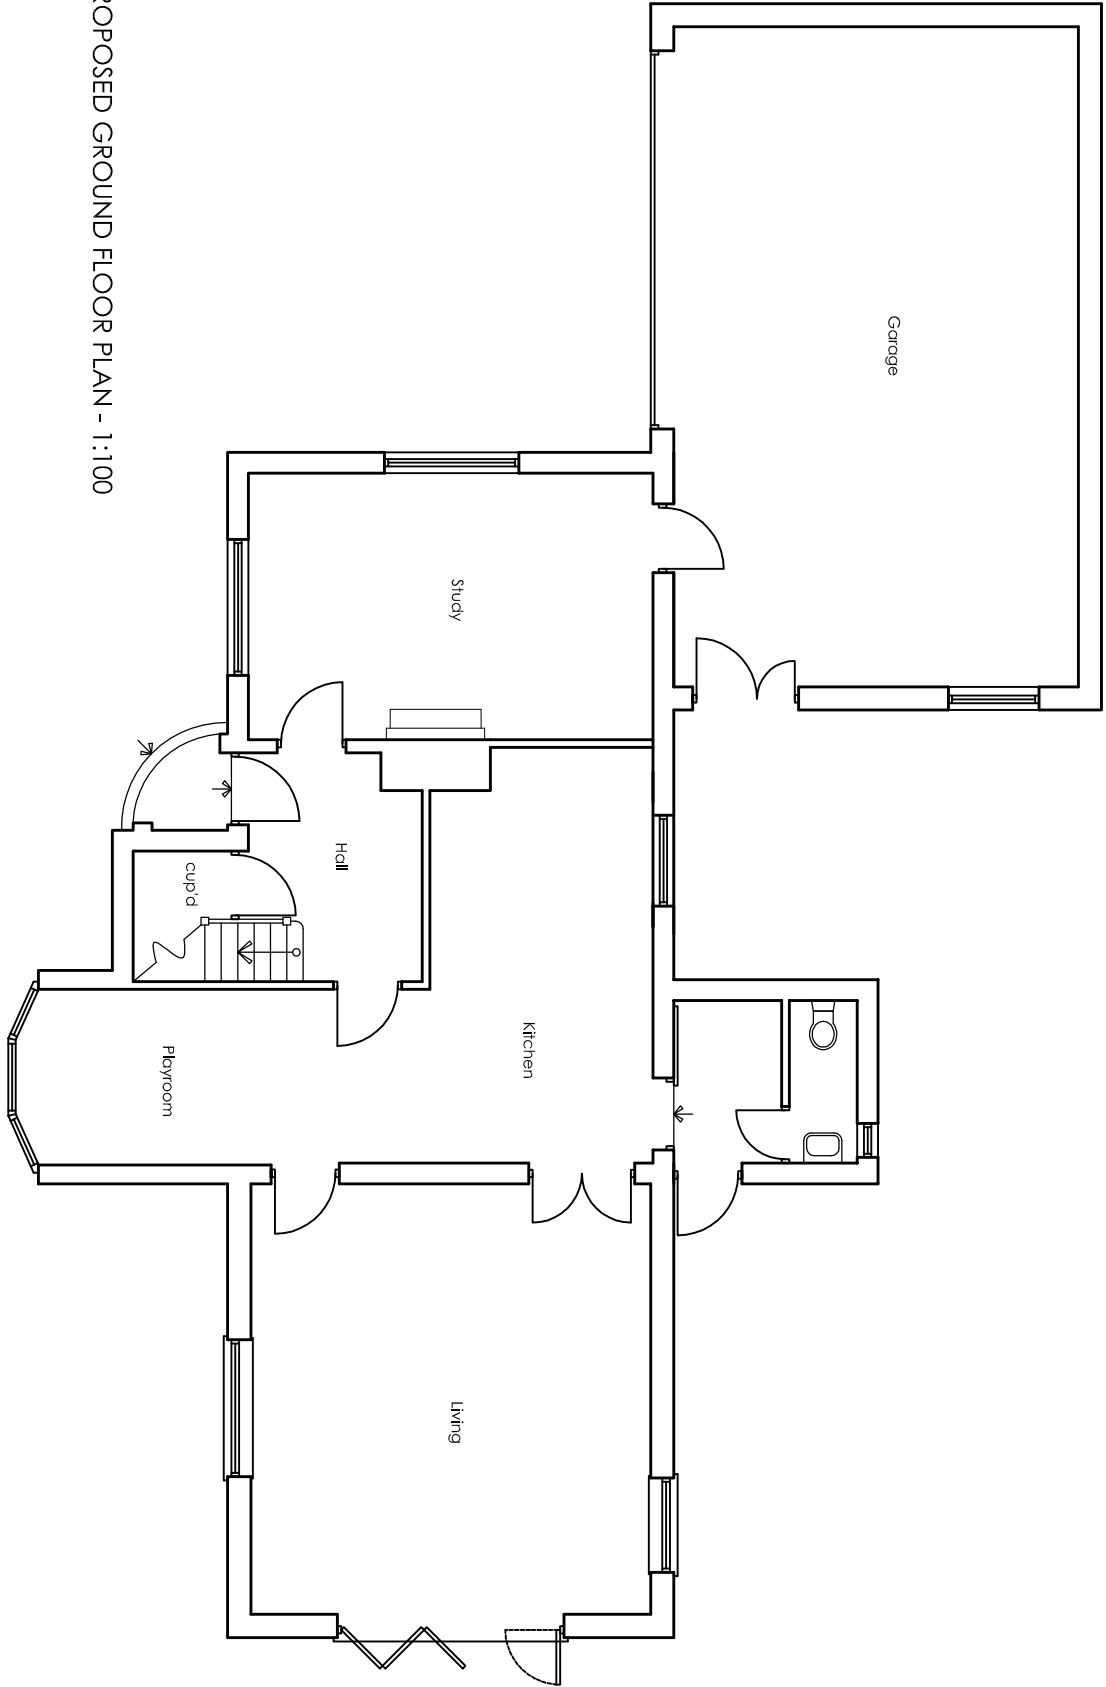


PROPOSED GROUND FLOOR PLAN - 1:100

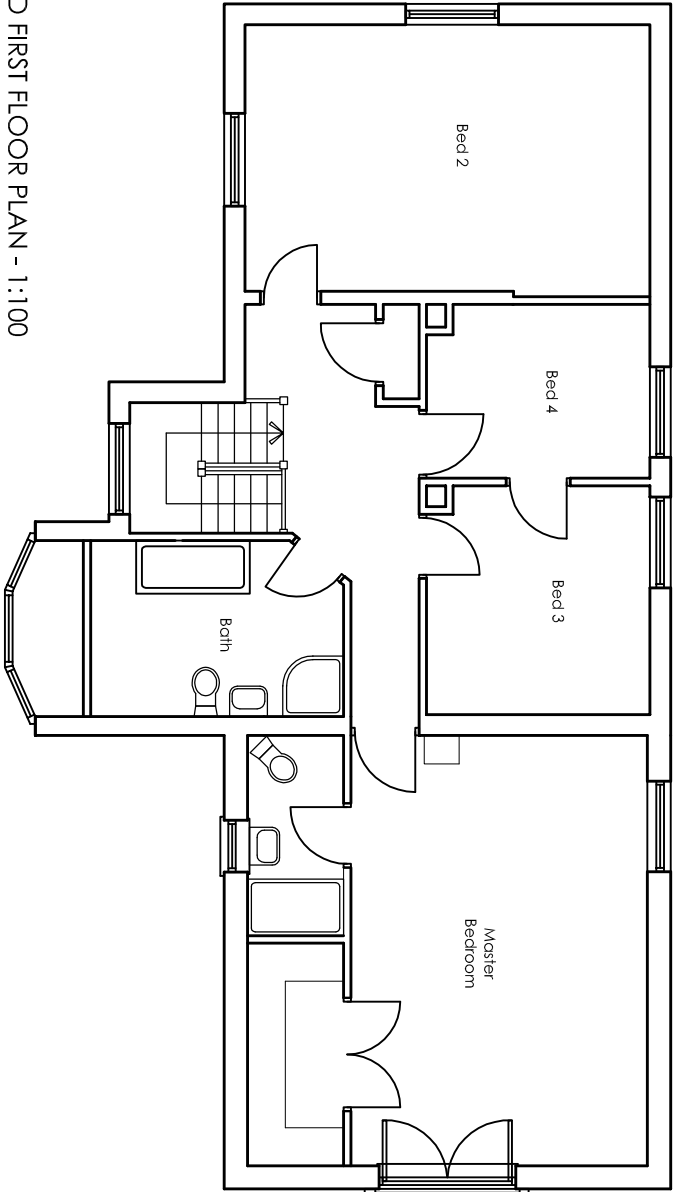

PROPOSED FIRST FLOOR PLAN - 1:100

REV	DESCRIPTION	BY	DATE

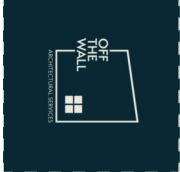		Off The Wall - Architectural Services 1 The Woodlands, Chester Road Gresford, Wrexham, LL12 8JU Intelligent, off-the-wall architectural services for your business enquiries: 01924 661177 email: cathy@offthewallarchitectural.com	
---	--	--	--

CLIENT:		Mr & Mrs Woolfich	
ADDRESS:		Lyndhurst, Wynstay Lane, Morford	

STAGE:			
Planning Application			
TITLE:			
Proposed Floor Plans			

SCALE AT AS:	DATE:	DRAWN:	CHECKED:
1:100	13.12.2020	CO	CO
PROJECT NO:	DRAWING NO:	REVISION:	
1017	PL01	A	